



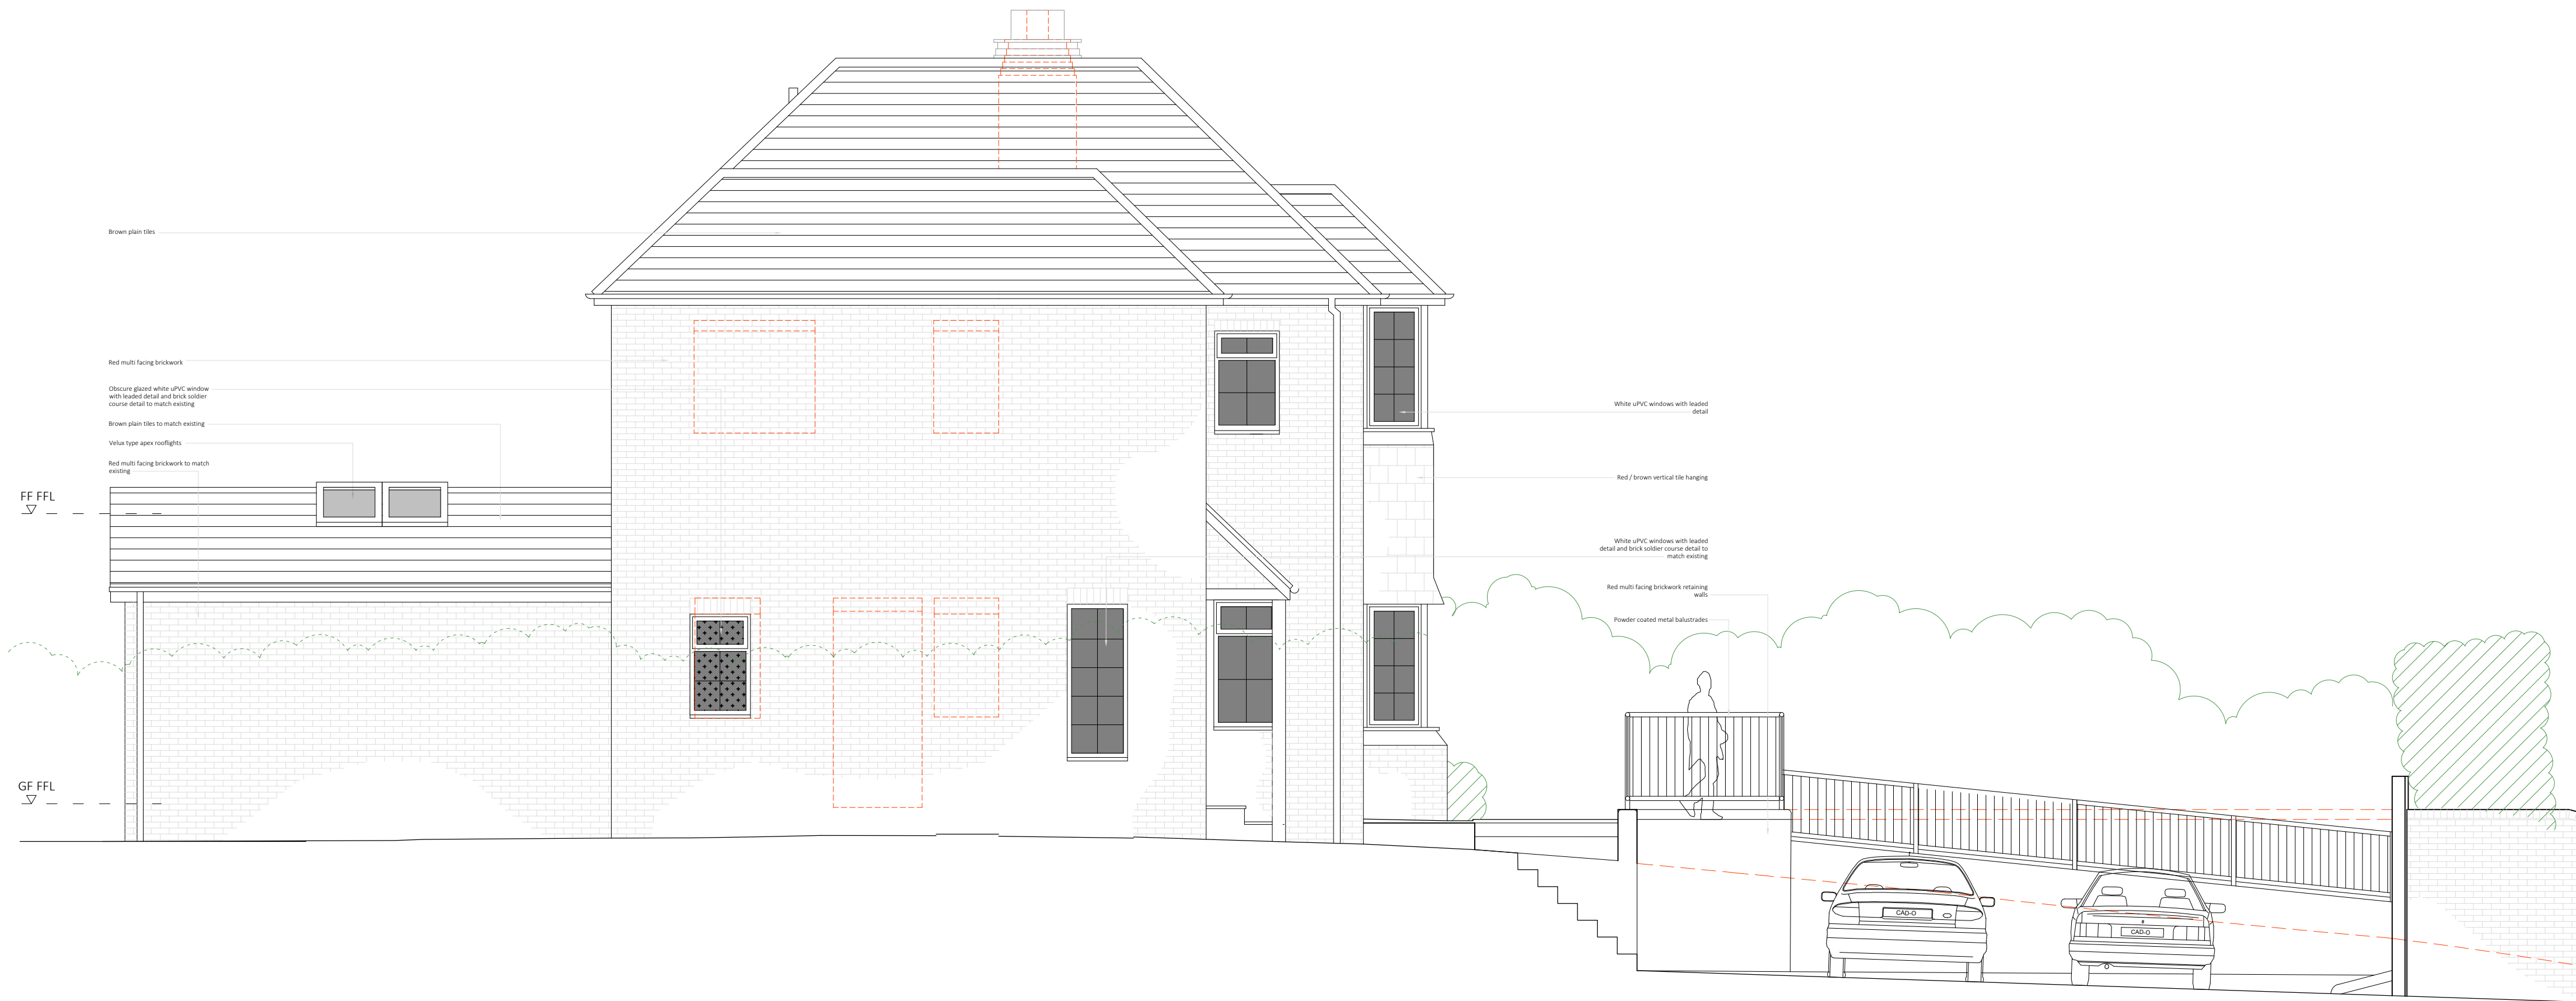

South Elevation as Proposed
1:50 @ A1



North Elevation as Proposed
1:50 @ A1

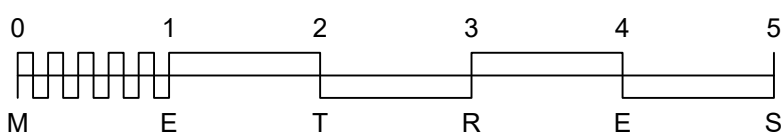

REV	DATE	DESCRIPTION
B	05.02.25	Rooflights updated
A	29.01.25	Chimney omitted, rooflights updated

This drawing should be read in conjunction with all other drawings. Do not scale.
All dimensions must be size checked.
Copyright © Catherine Whitby Architects

catherine whitby
ARCHITECTS

arb Architects
Registration
Board
REG NO: 069618H

Drawing Status
PLANNING
Project
Mr & Mrs Loudon
8 Ockley Lane
Hassocks
Title
Proposed North and South Elevations

Project No. 02415	Drawn By cw	Checked By cw
Drawing No. 006		
Scale 1:50 @ A1	Date Jan 24	Revision B