


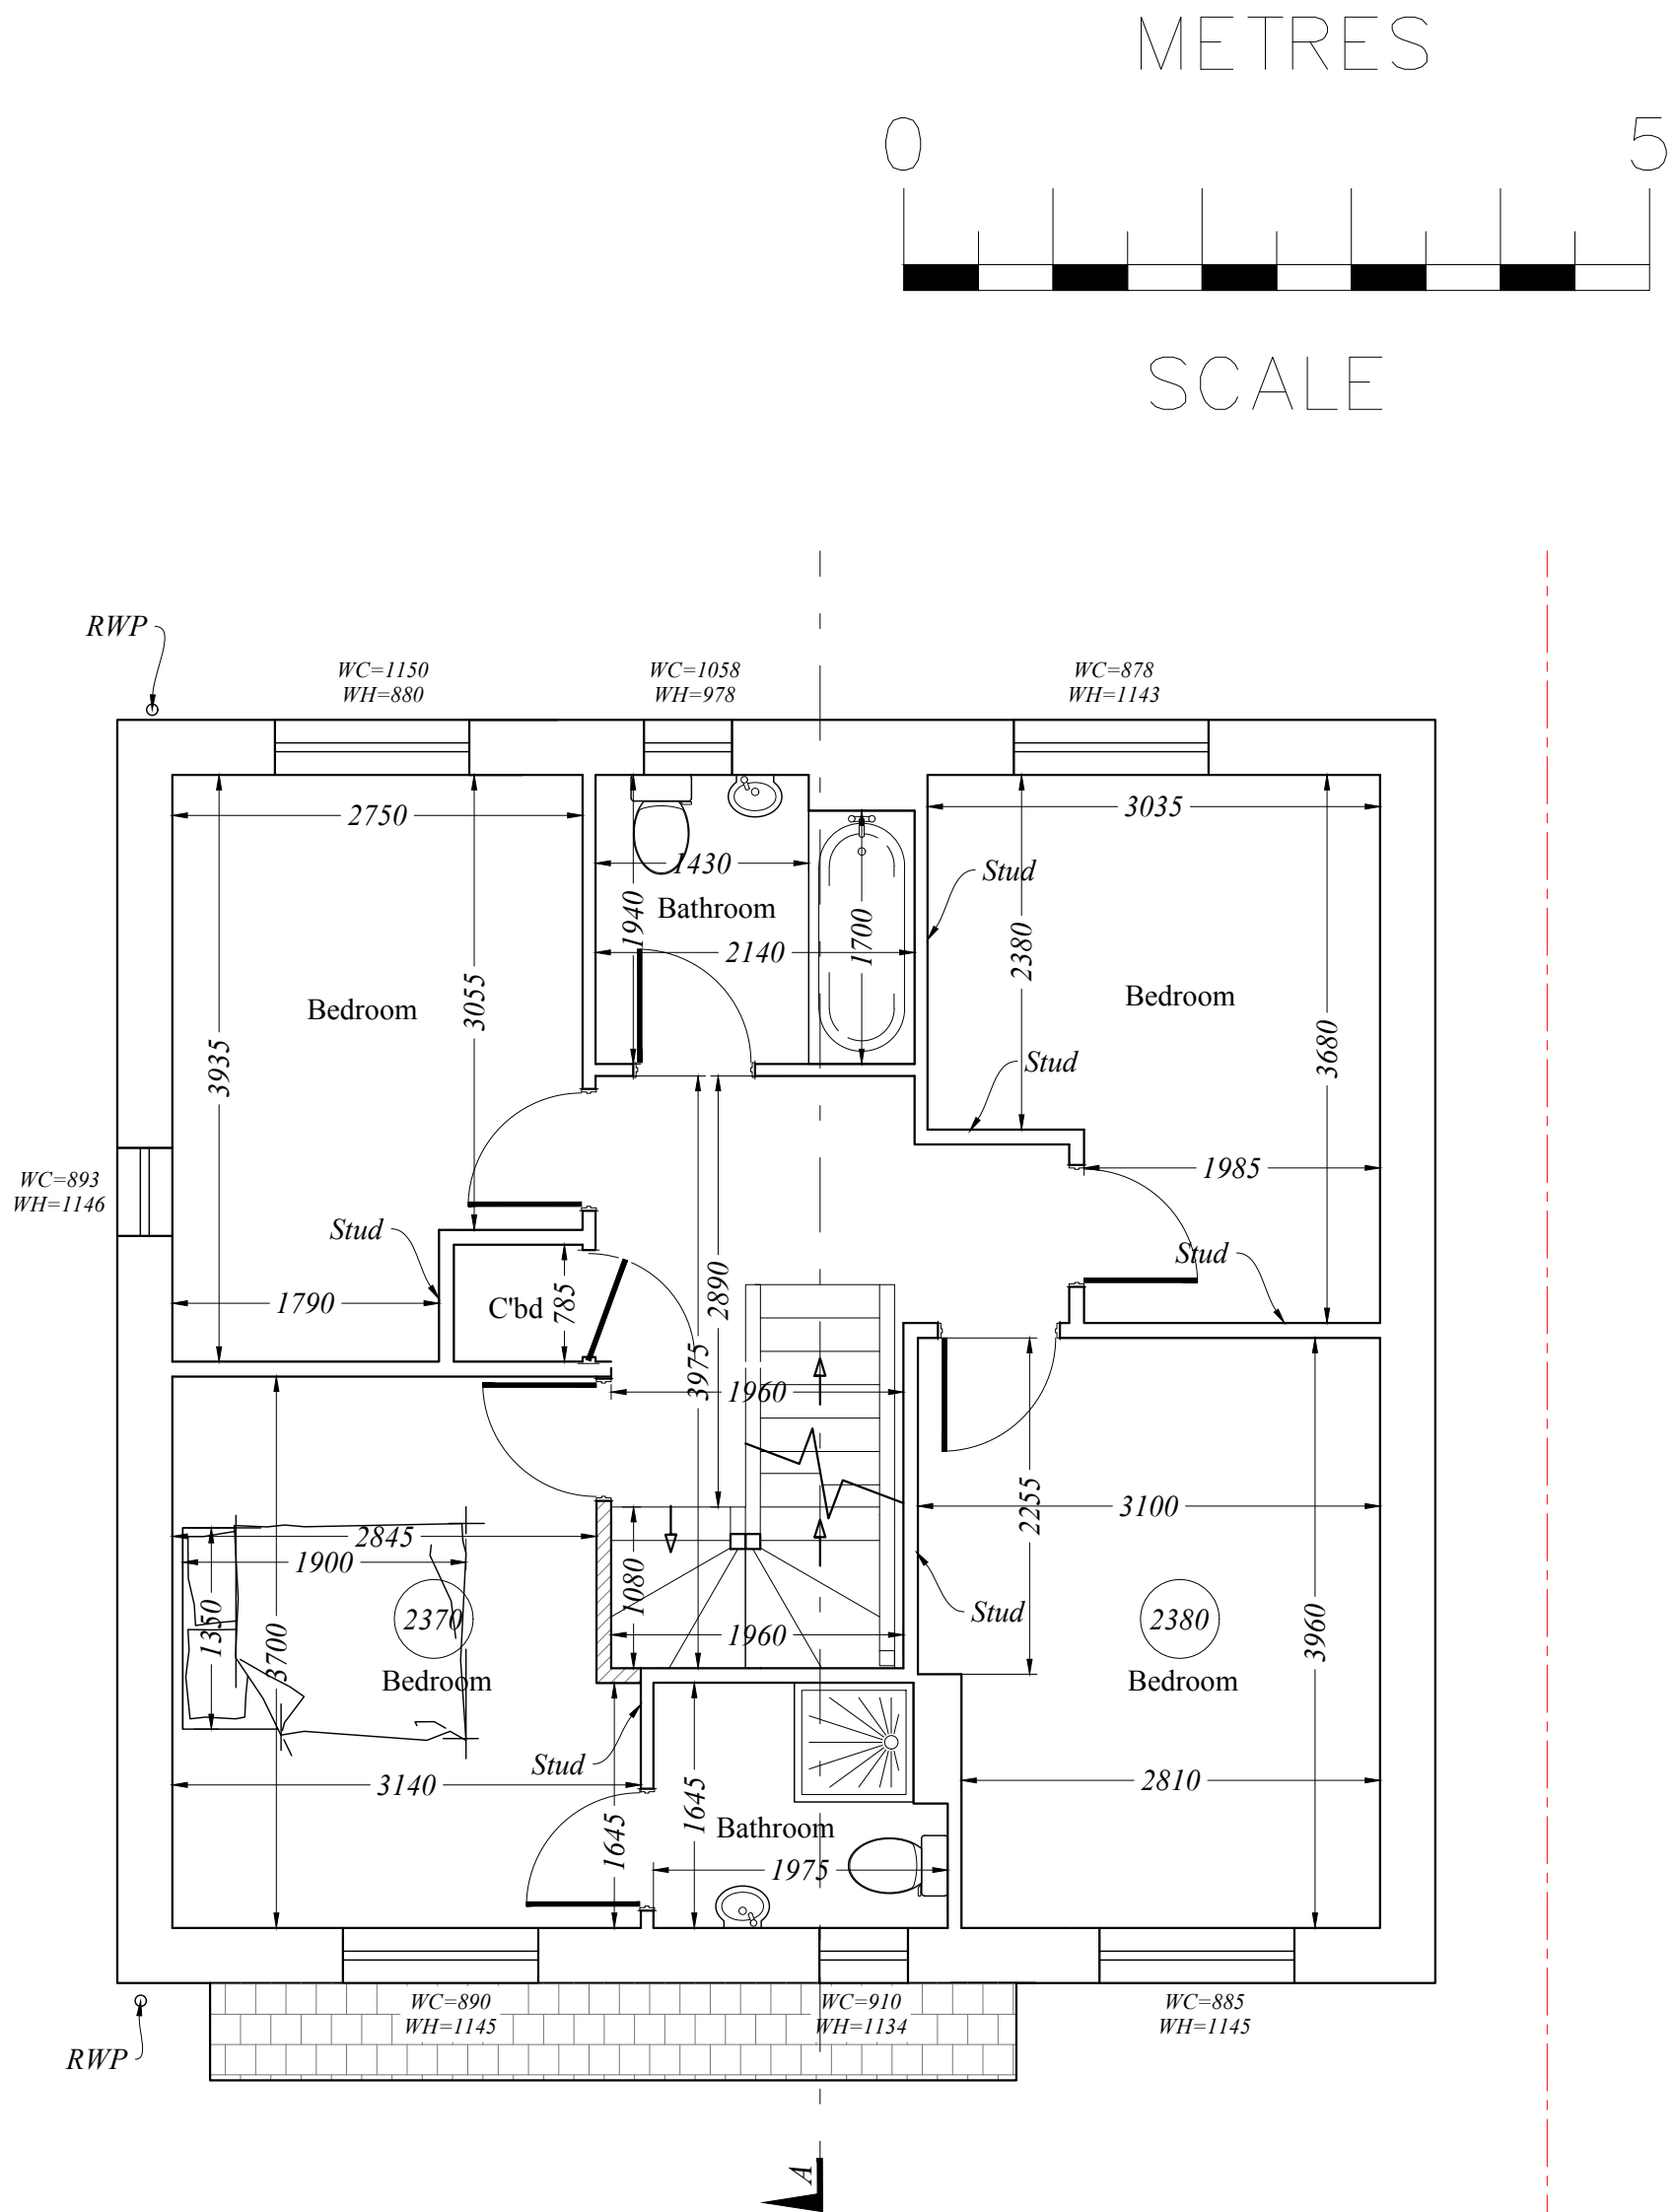

First Floor Plan

rev	date	description	
RB Design Corner Cottage, The Limes, Felbridge, East Grinstead, RH19 2QY Tel: 01342 523 766 Mob 07988 998 928 e.mail: info@rossbowditchdesign.co.uk			
project 3 Jacobs Rise, East Grinstead RH19 4TU client: Mr & Mrs Osbon	drawing WORKS PLANS PROPOSED	date 24.11.25 scale @ 1:50	job no dwg no PLN 11 rev.