

rev.	date	changes description	issued by
P08	10/04/2026	Rationalise horizontal window mullion height. ADV spec changed to horizontal openers	HE
P07	05/11/2024	Material reference addedd	HE
P06	08/07/2024	Revised cladding panel for brickwork. Balcony balustrade changed to metal from glass. Second lift removed, remaining lift Orons B	HE
P05	12/06/2024	Additional annotation added, see cloud, RWP's added to rear balconies	HE
P04	10/10/2023	Setting out of openings on rear elevation changed to incorporate 16mm offset	MK
P03	23/03/2023	Windows opening lines shown	MK
P02	18/01/2023	Staircase windows arrangement amended	MK
P01	16/12/2022	6th floor amenity space removed	MK



1:100

E-03 Elevation




1:100

E-04 Elevation

BOLTRO ROAD, HAYWARDS HEATH - EXTERNAL MATERIALS

Brickwork Marshalls Islington Vintage B1	Brickwork Marshalls Castleton White B2	Brickwork Marshalls Marble Grey B3
Mortar Remix, Fort Monkton White	Mortar Remix, Fort Monkton White	Mortar Remix, Fort Monkton White
Windows/Doors uPVC - colour Ral 7038	Roof Single-ply	Rainwater goods Grey uPVC
Airbrick - in Brick B1 uPVC - Buff	Airbrick - in Brick B2 uPVC - White	PPC Aluminium / uPVC Ral 7038

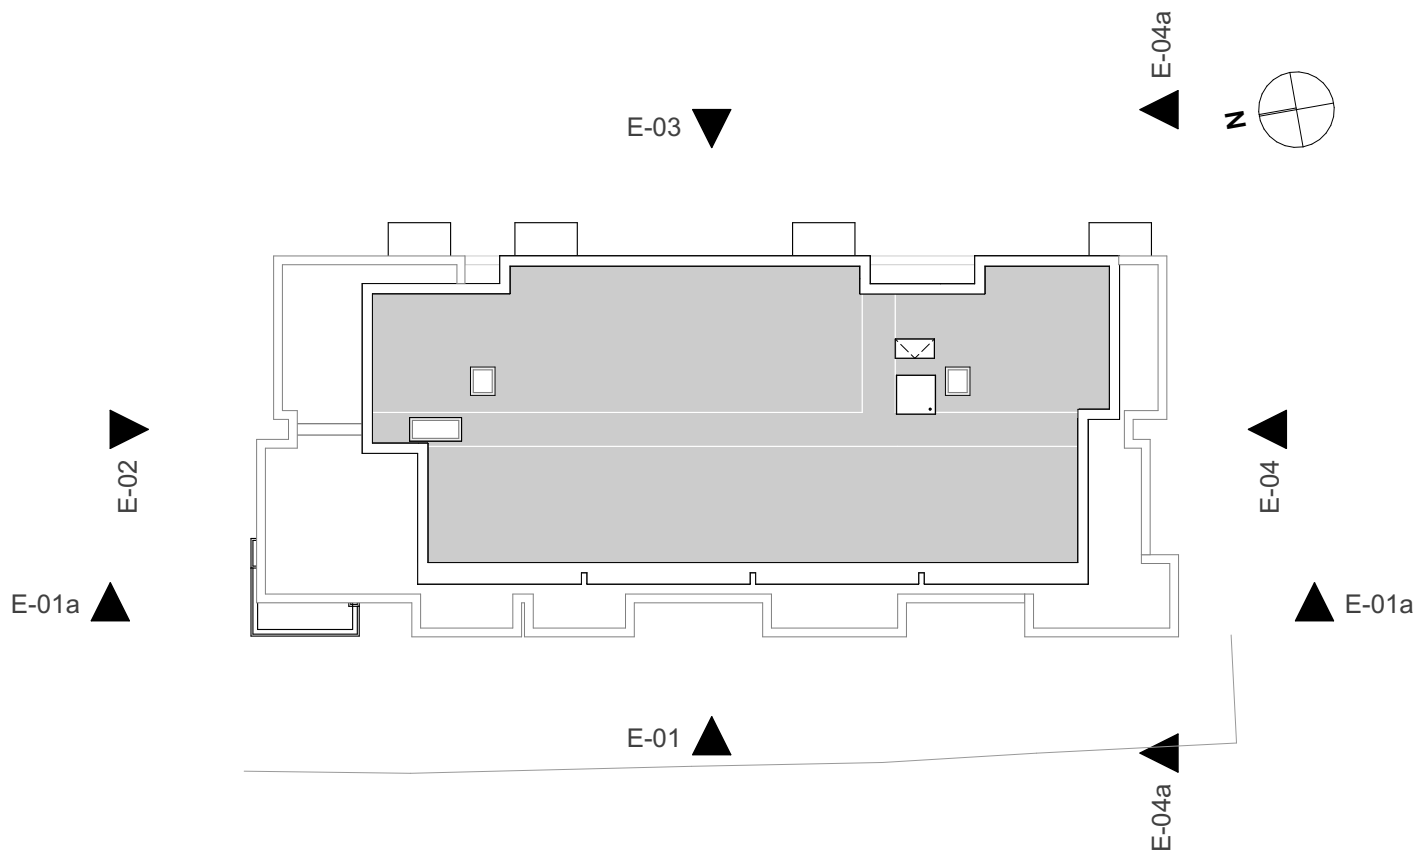

Elevations Key

RE-FORM
AT

www.re-format.co.uk mail@re-format.co.uk +44 (0)1730 778778

project title
Boltro Road, Haywards Heath

document title
Proposed Elevations 03 04

Date Dec 2022	drawn by MK	checked by DB	approved by DB
------------------	----------------	------------------	-------------------

Scale at A1
0 1 2 4 8m (0)

region	project no.	stage no.	discipline	number
LSE-	2780	- 04	- A	- 0402

Proposed Elevations 03 04

status	suitability description	revision
S4	Suitable for Review and Comment	P08