




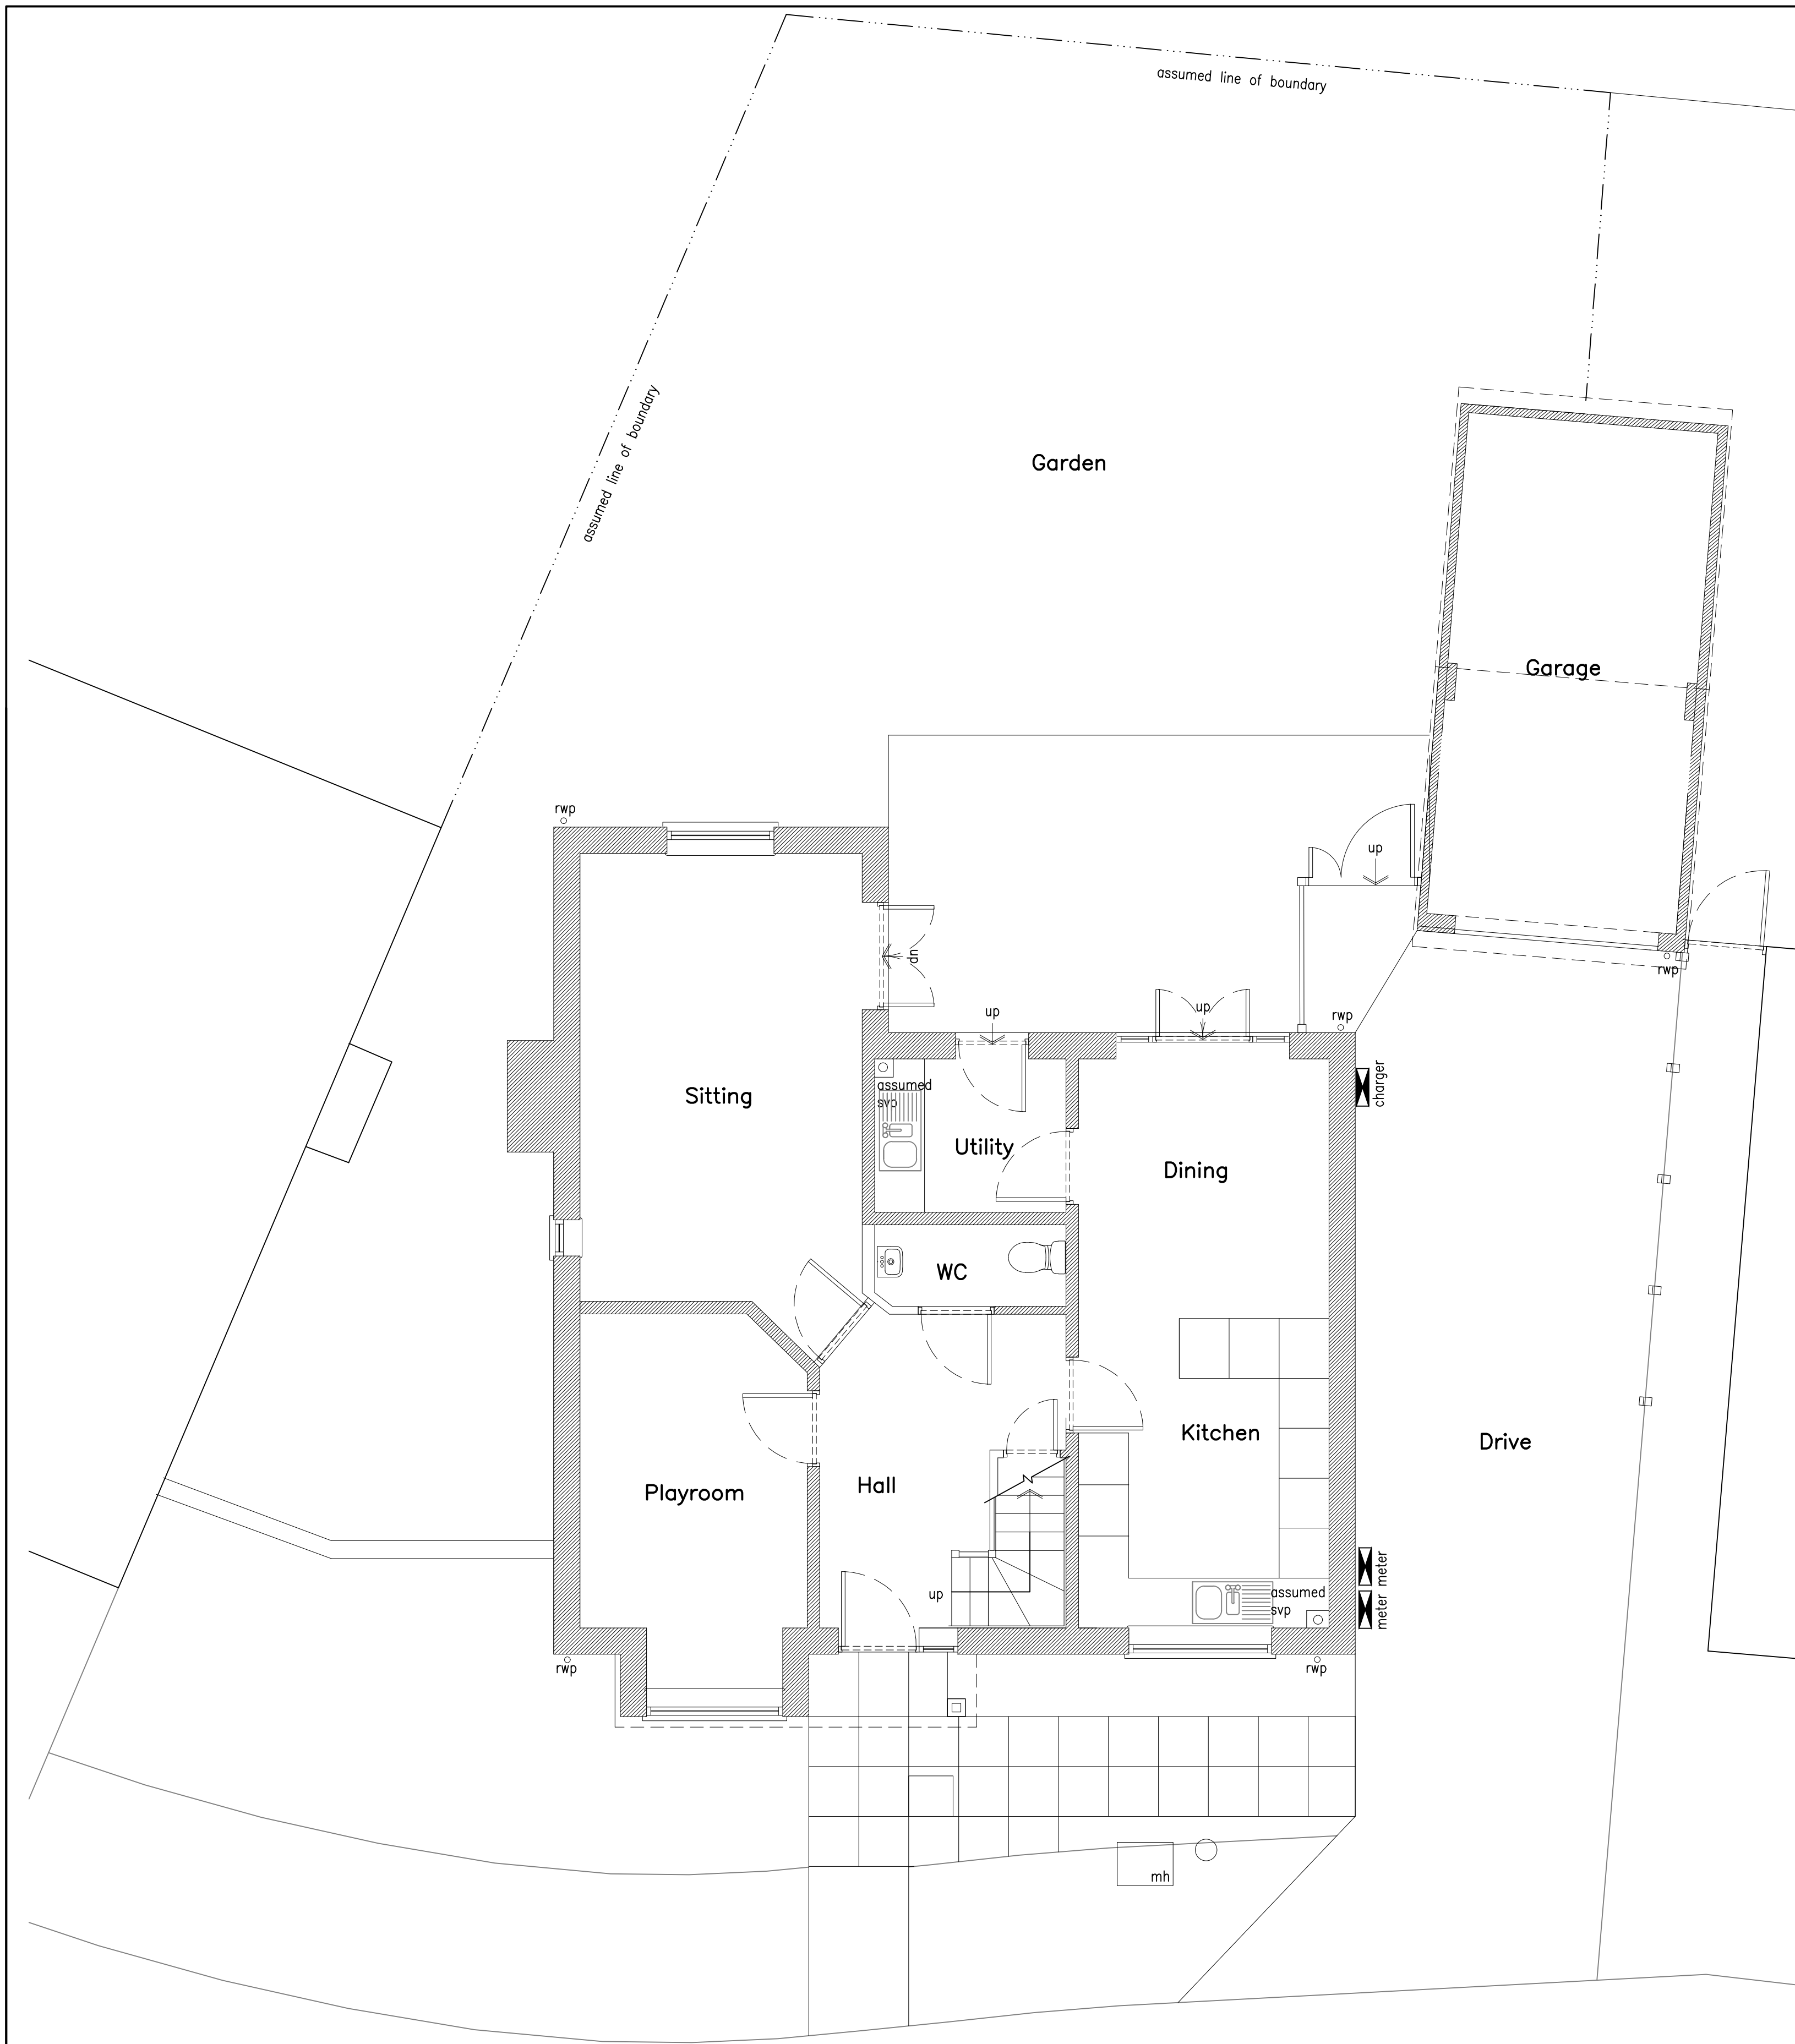


Ground Floor Plan 1:50

 

Scale In Metres

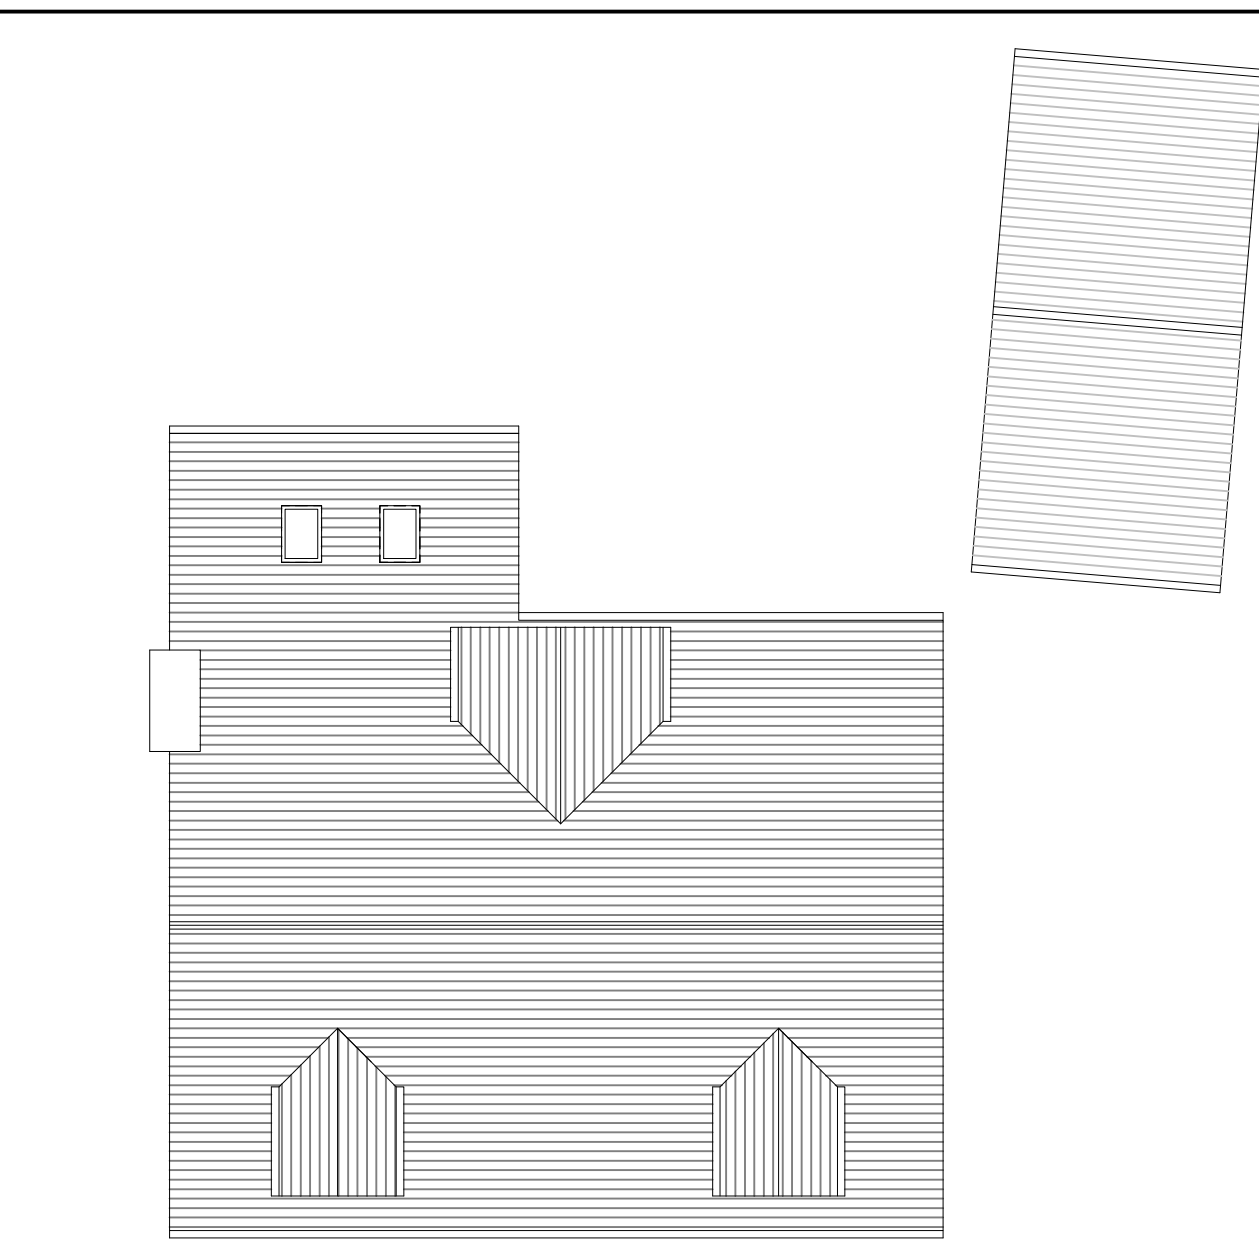


Roof Plan 1:100

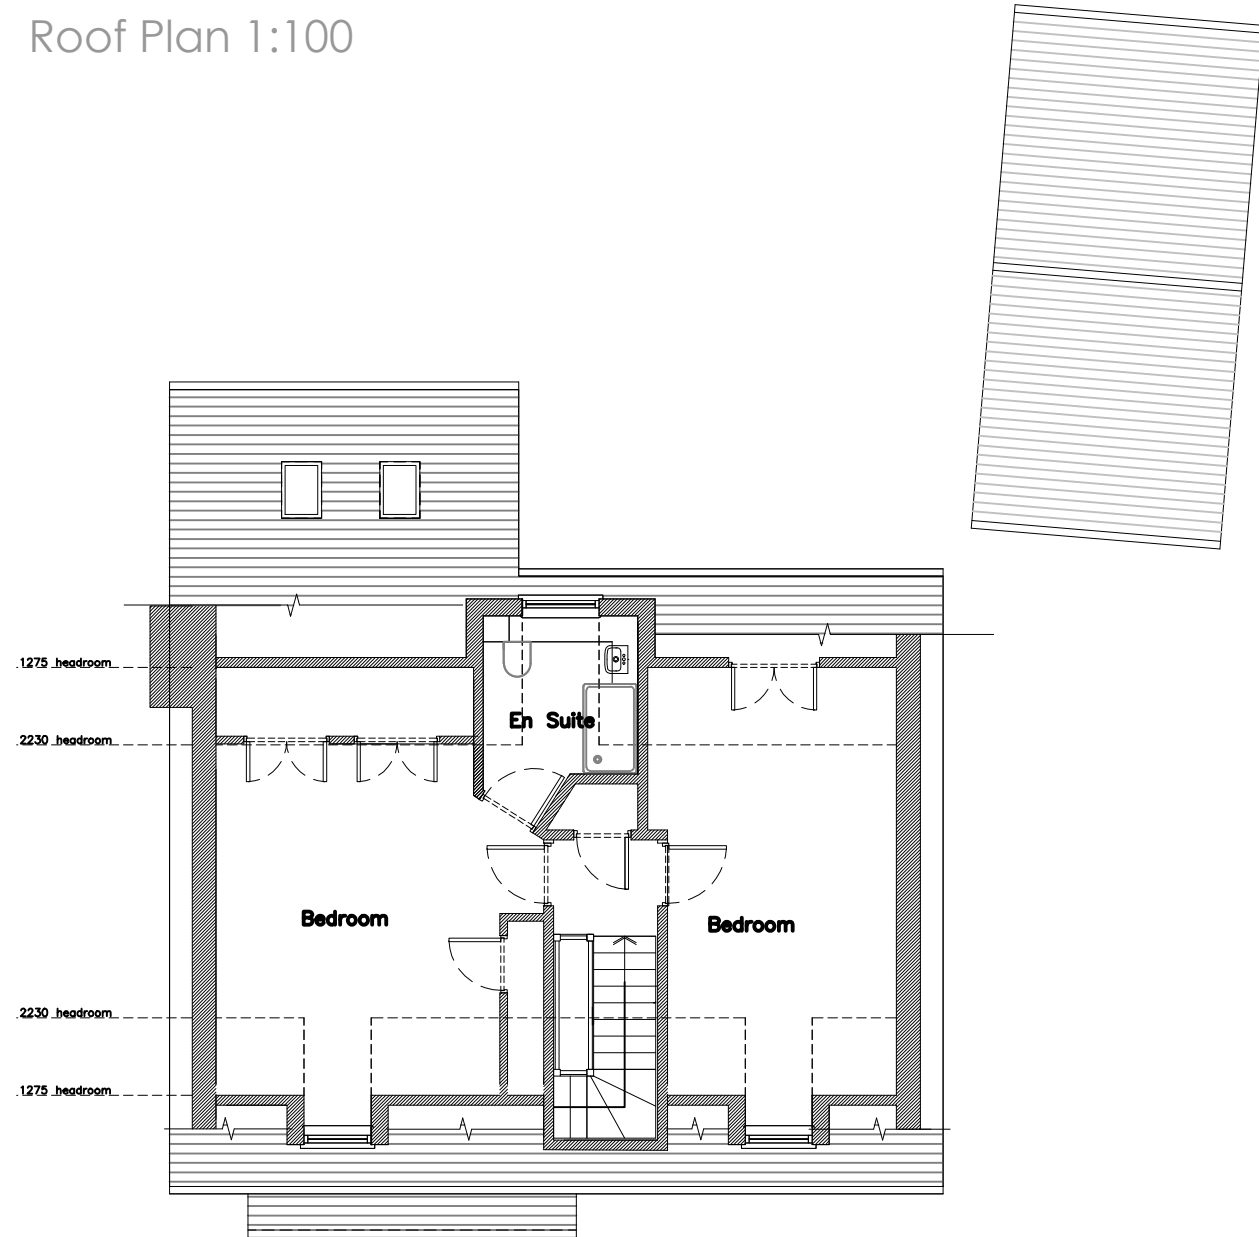

Second Floor Plan 1:100



First Floor Plan 1:100

 

Scale In Metres

rev.	date	comment
amendments		
k/aarchitects		
client	Mr & Mrs E. Watson	
job	40, St Pauls On The Green, Haywards Heath RH16 3BD	
drawing number	312.EXG.01	
drawing title	existing floor plans	
date	scale/original sheet size	RIBA work stage
Aug '25	Varies @ A1	1
Do not scale off drawing. Check all dimensions on site before work is commenced. All goods materials and workmanship to conform with current building regulations BS5 and CDM17. © Copyright K/A Architects Ltd.		
k/a architects limited 27 Parkland Road Haywards Heath West Sussex RH16 1PU		
telephone 07712 649 562 email k/a.architects@gmail.com www.k/aarchitects.co.uk		
Company No. 6338521 Registered Office 27 Parkland Road Haywards Heath West Sussex RH16 1PU		