





Front Elevation (North West) 1:100

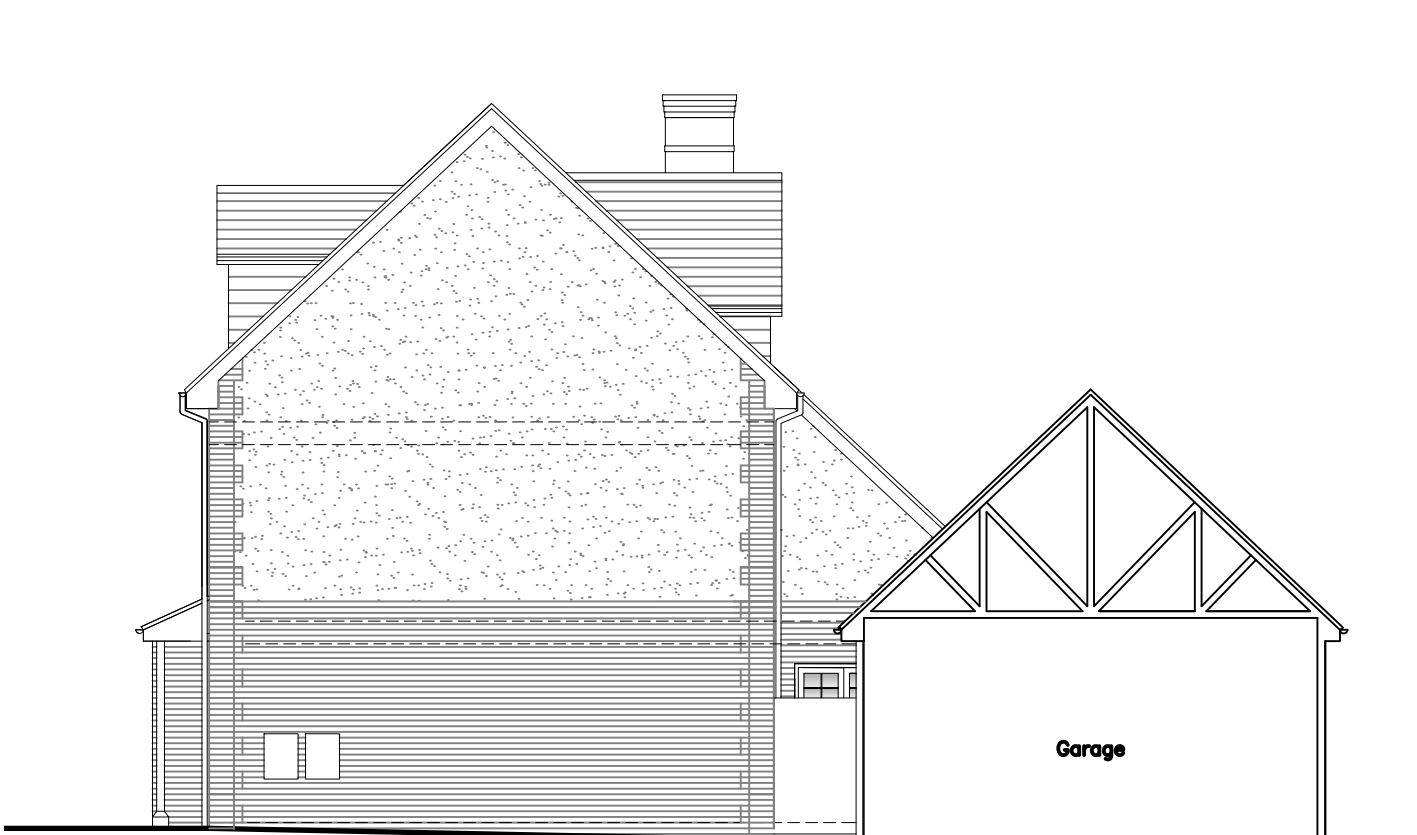


Side Elevation (South West) 1:100




Side Elevation (South East) 1:100

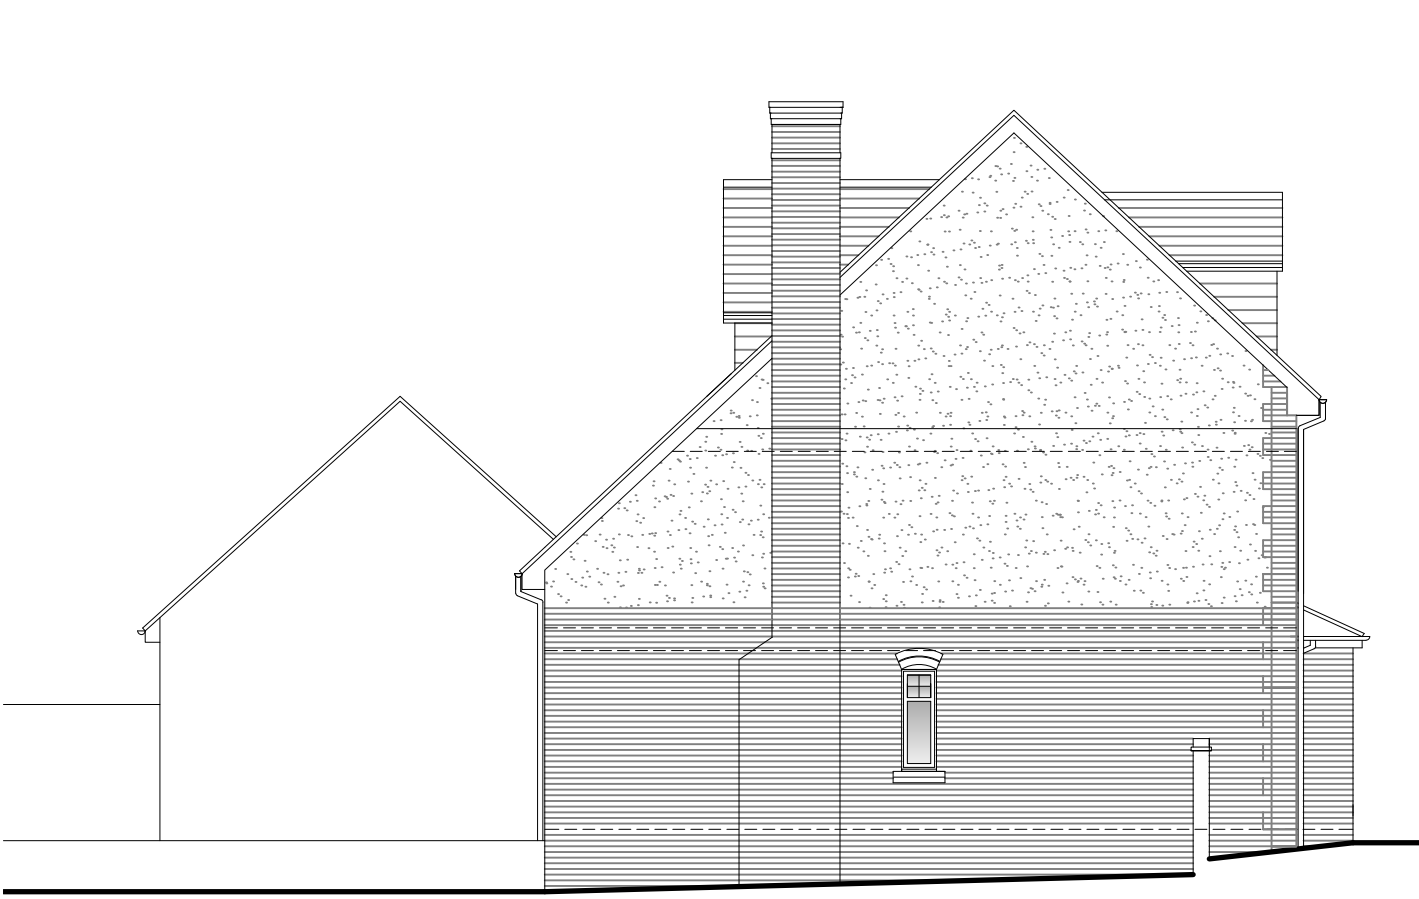


Rear Elevation (North East) 1:100

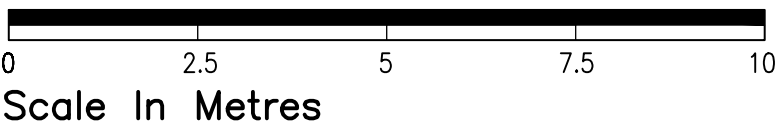


Scale In Metres

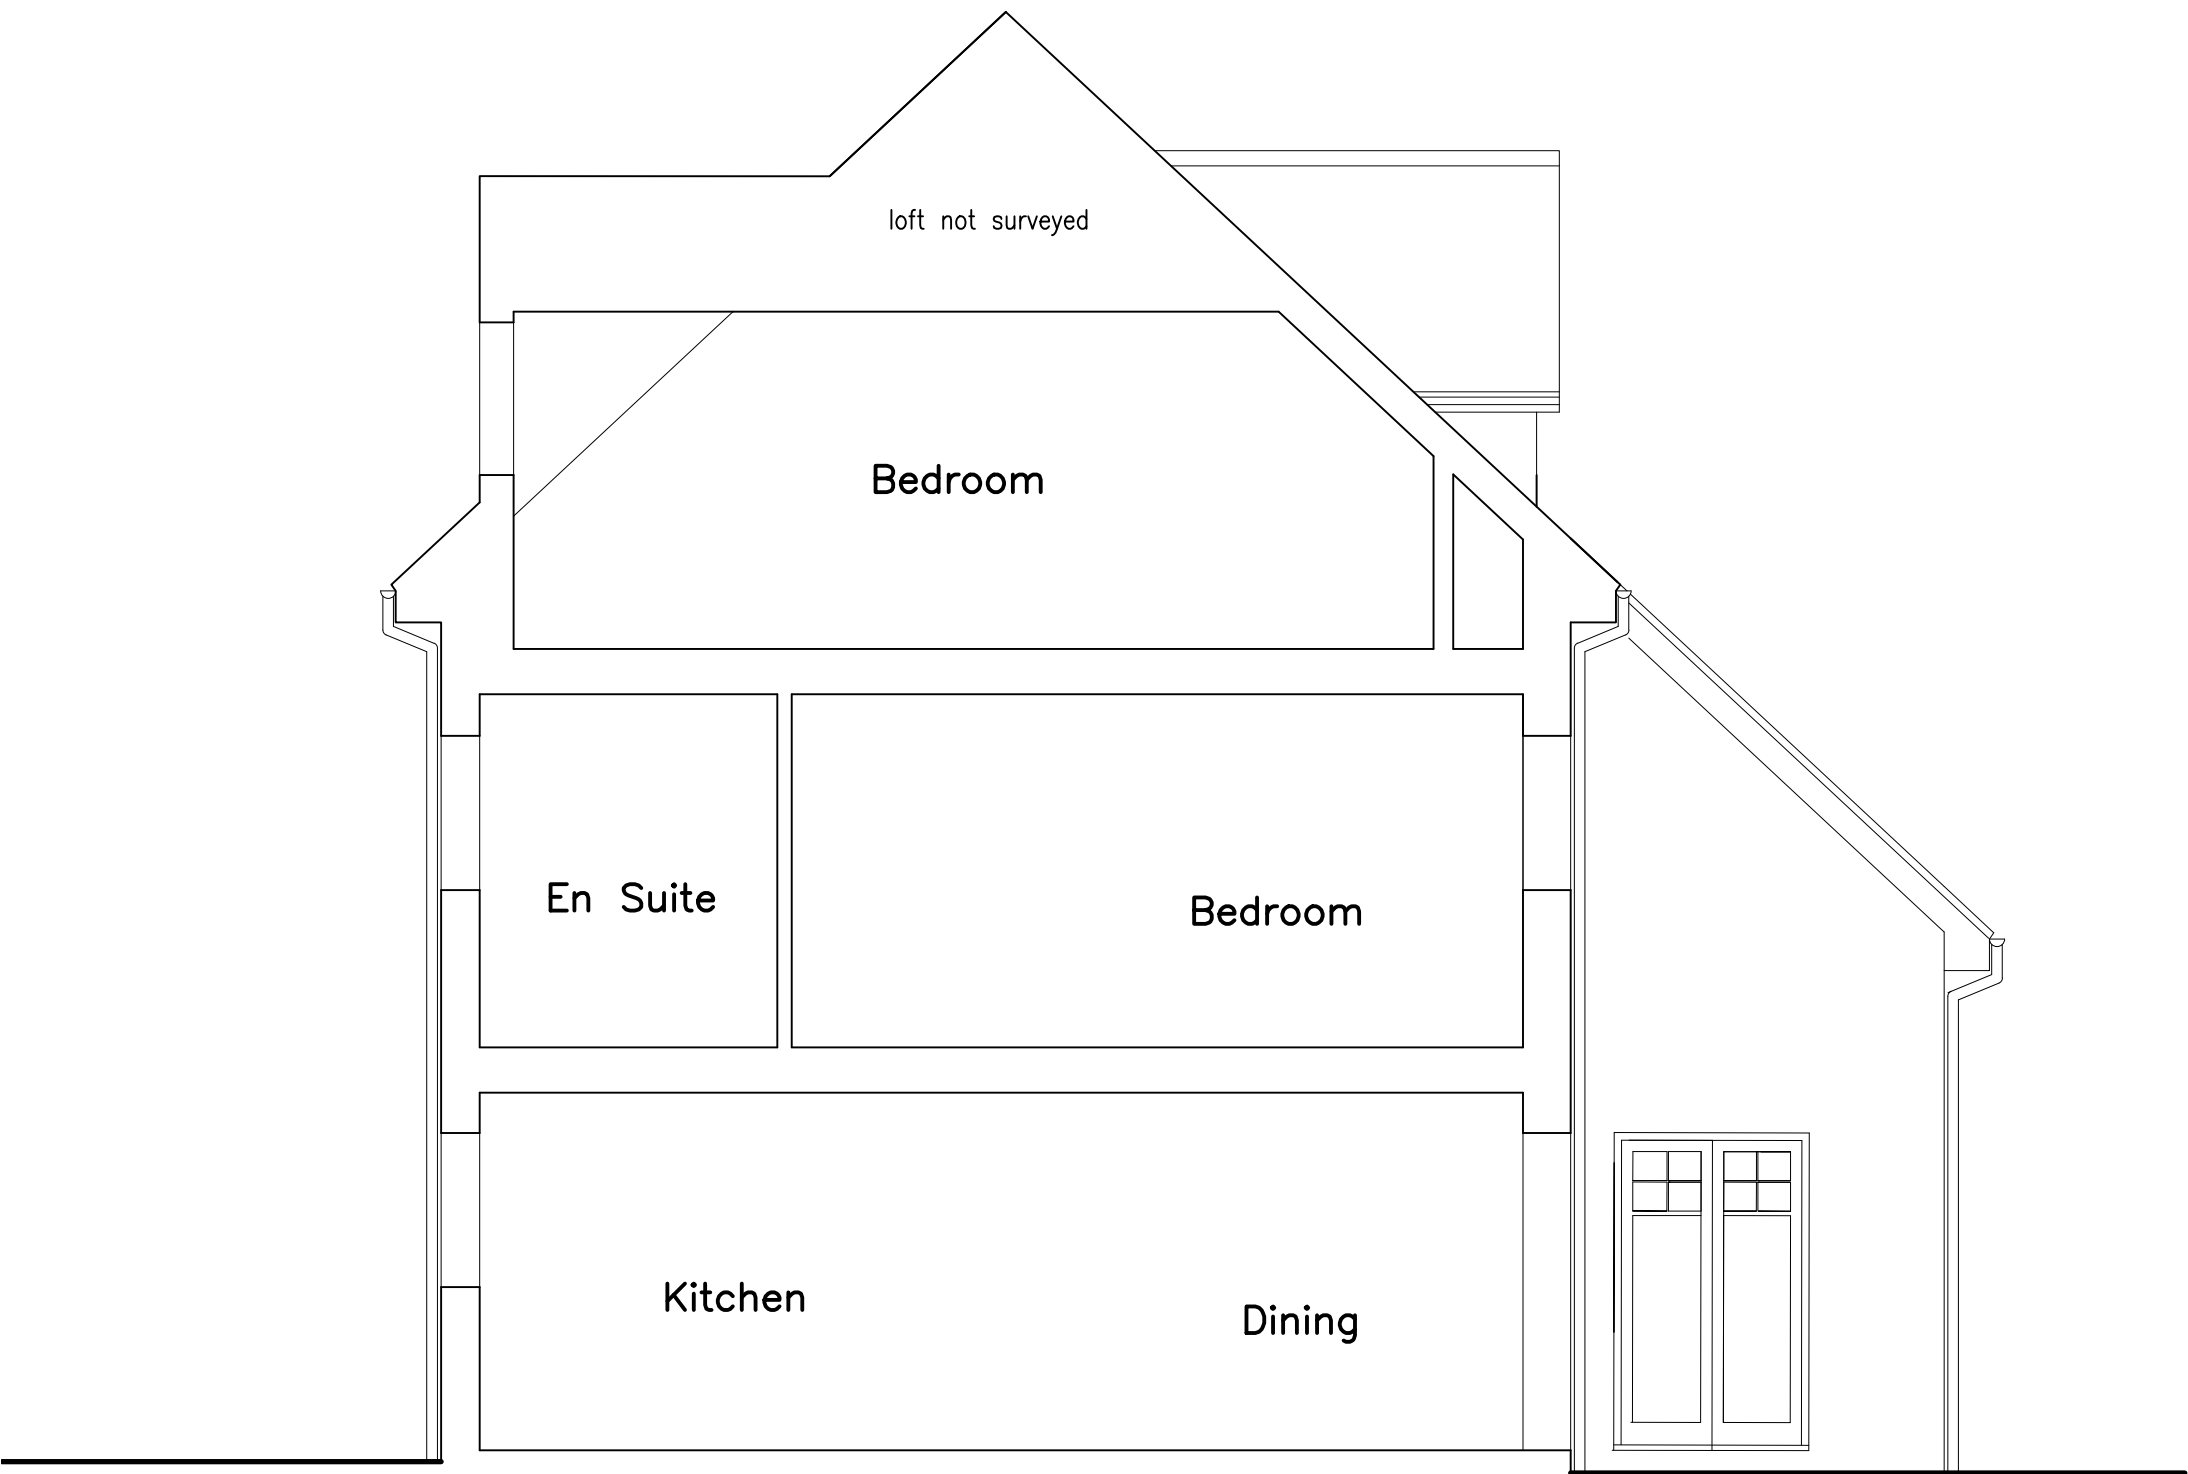


Section A-A 1:50

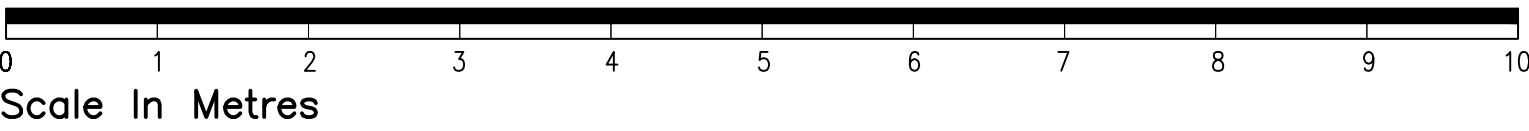

Scale In Metres

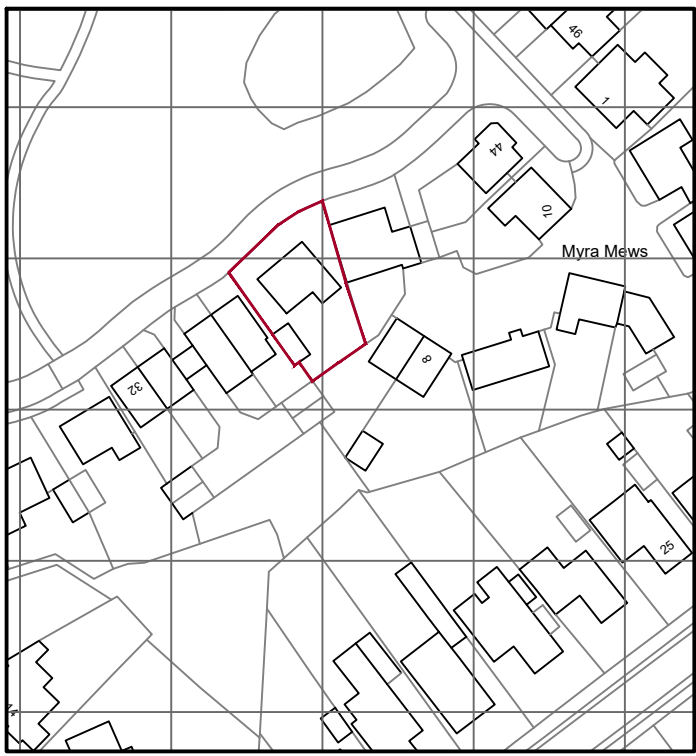

Location plan 1:1250

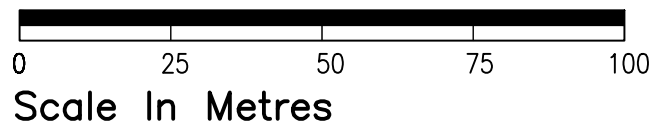

Scale In Metres



Block plan 1:500



Scale In Metres

rev.	date	comment
amendments		
k aarchitects		
client	Mr & Mrs E. Watson	
job	40, St Pauls On The Green, Haywards Heath RH16 3BD	
drawing number	312.EXG.02	
drawing title	existing elevations, section a-a, Location & Block Plans	
date	scale/original sheet size	RIBA work stage
Aug '25	varies @ A1	1
Do not scale off drawing. Check all dimensions on site before work is commenced. All goods materials and workmanship to conform with current building regulations BS5 and CDM17. © Copyright K A Architects Ltd.		
k a architects limited 27, Parkside Road Haywards Heath West Sussex RH16 1PU		
telephone 07712 649 542 email k a.architects@gmail.com www.k aarchitects.co.uk		
Company No. 6538521 Registered Office St Pauls Road, Haywards Heath, RH16 1PU		