




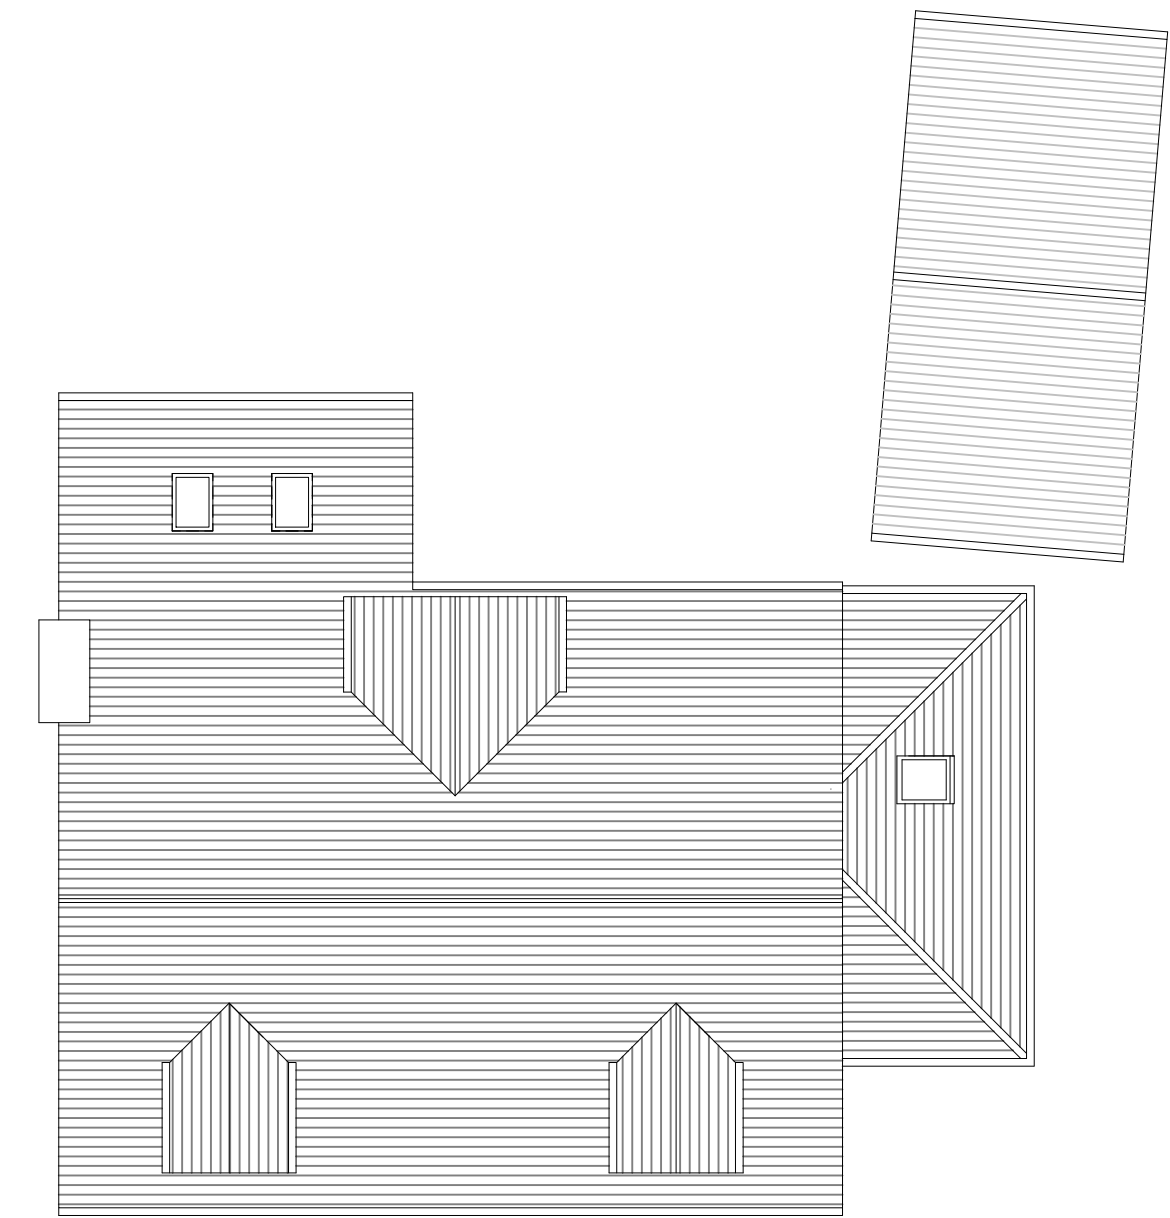

Roof Plan 1:100

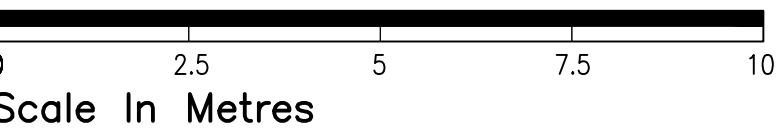

Ground Floor Plan 1:50

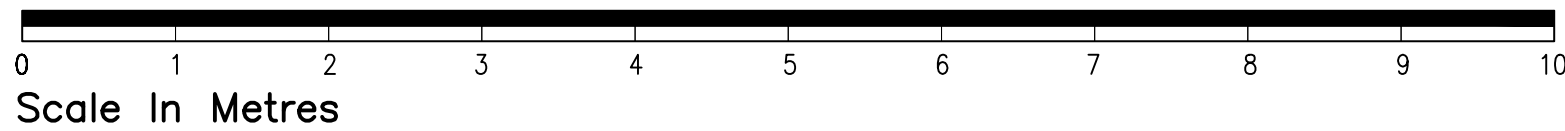

-	-	-
rev.	date	comment
amendments		
k aarchitects		
client	Mr & Mrs E. Watson	
job	40, St Pauls On The Green, Haywards Heath RH16 3BD	
drawing number	312.PL01	
drawing title	Proposed floor plan	
date	scale/original sheet size	RIBA work stage
Aug '25	Varies @ A1	2
Do not scale off drawing Check all dimensions on site before all work is commenced All goods materials workmanship to conform with current building regulations BS and CDP's © Copyright K A Architects Ltd		
K a architects limited 57 Ferndale Road Haywards Heath West Sussex RH16 1PJ	telephone 07712 649 562 email k a.architects@gmail.com www.k aarchitects.co.uk	Company No. 6288521 Registered Office 57 Ferndale Road Haywards Heath, RH16 1PJ