





Front Elevation (North West) 1:100

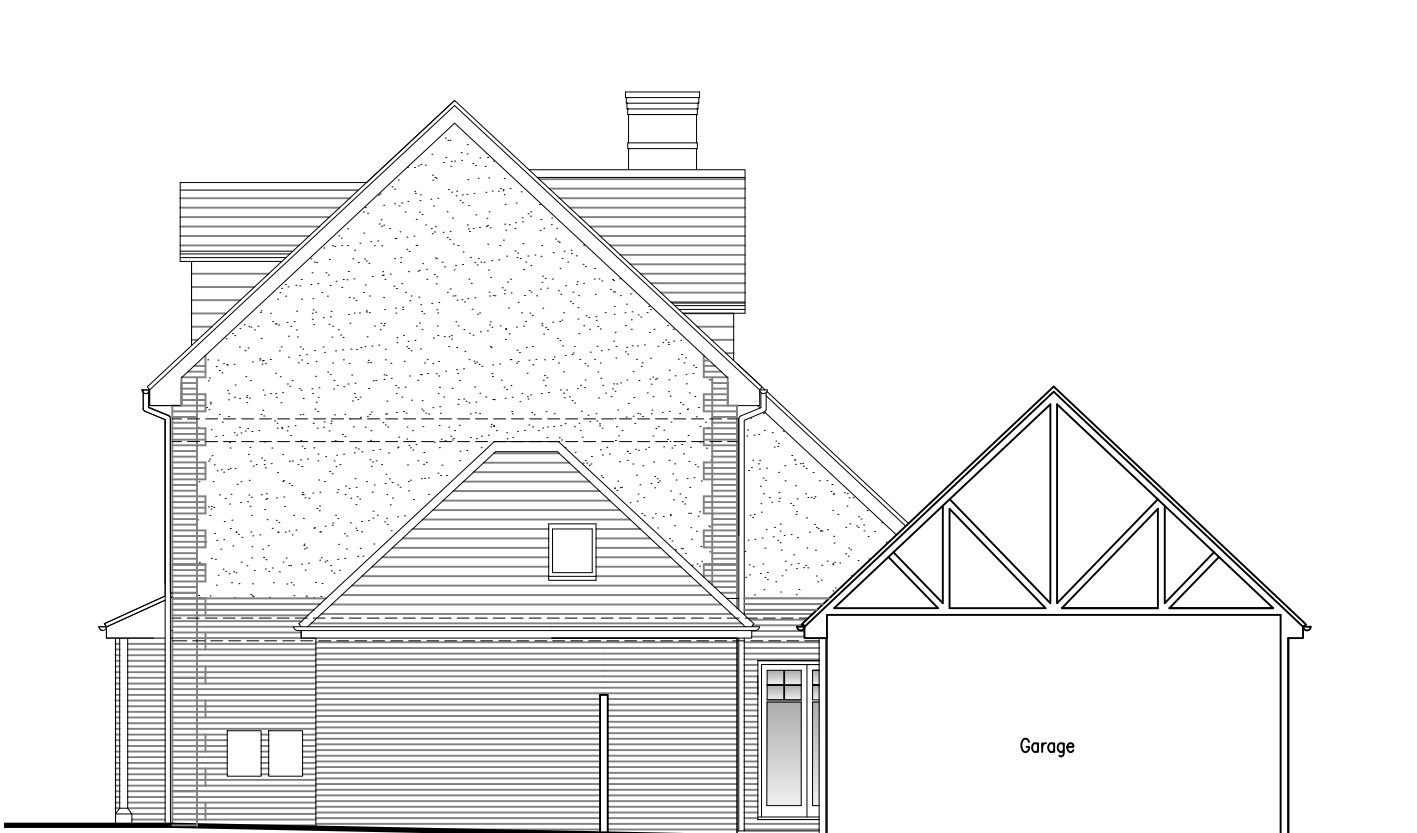


Side Elevation (South West) 1:100



Side Elevation (South East) 1:100

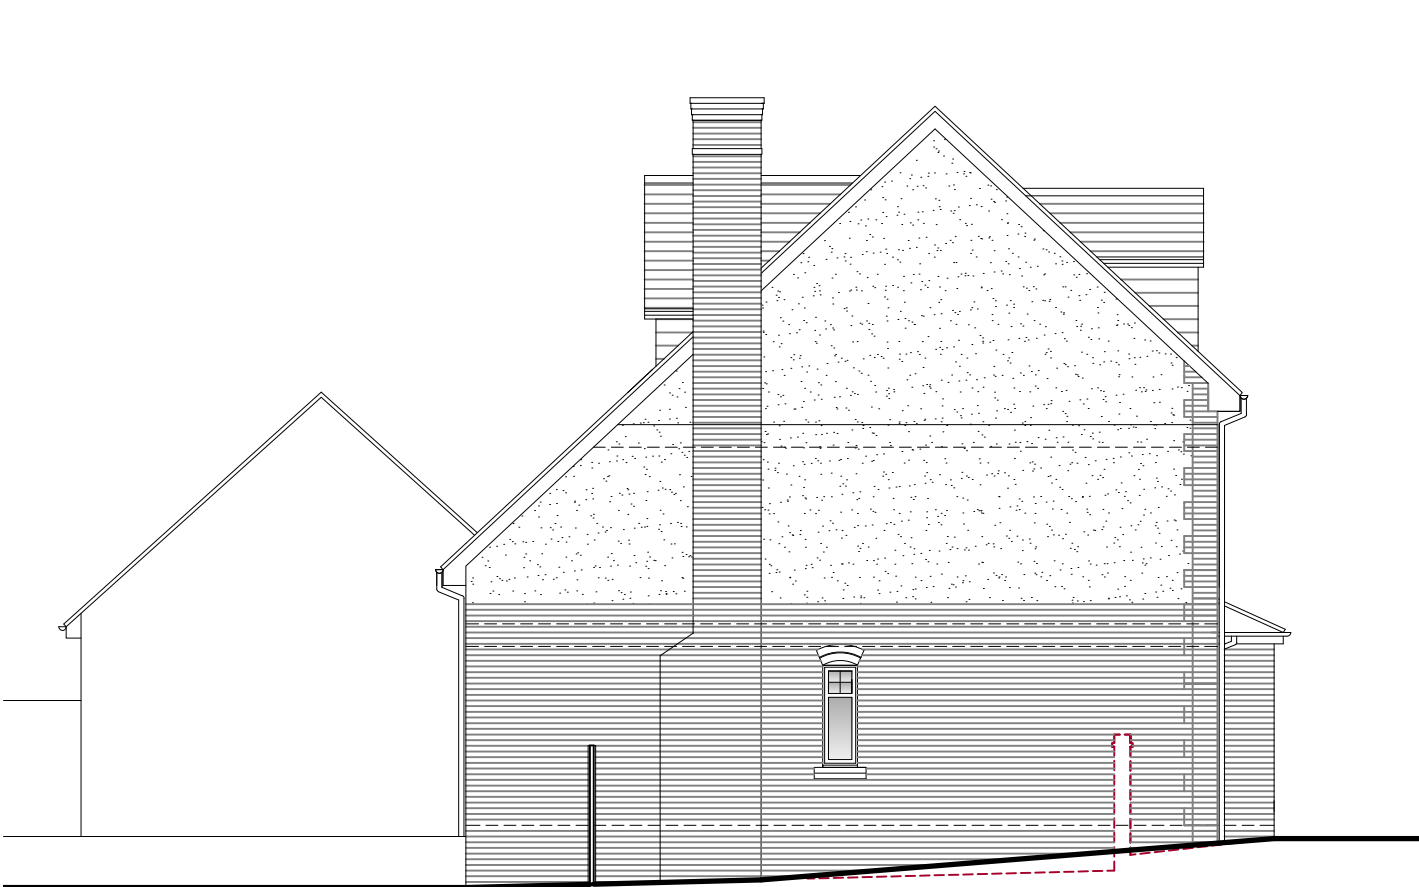


Rear Elevation (North East) 1:100

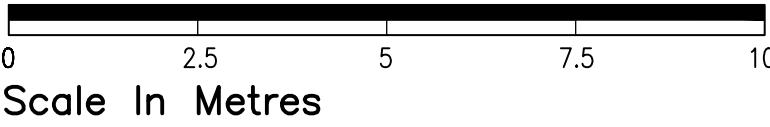


Scale In Metres




Section A-A 1:50

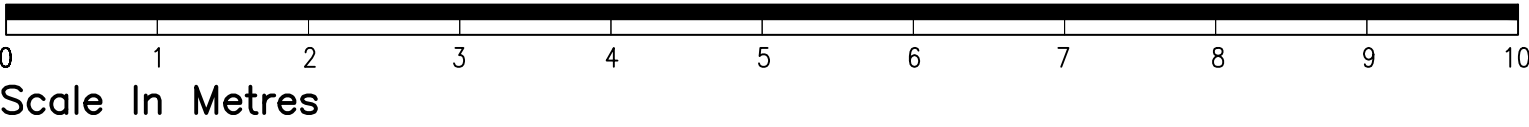


Scale In Metres

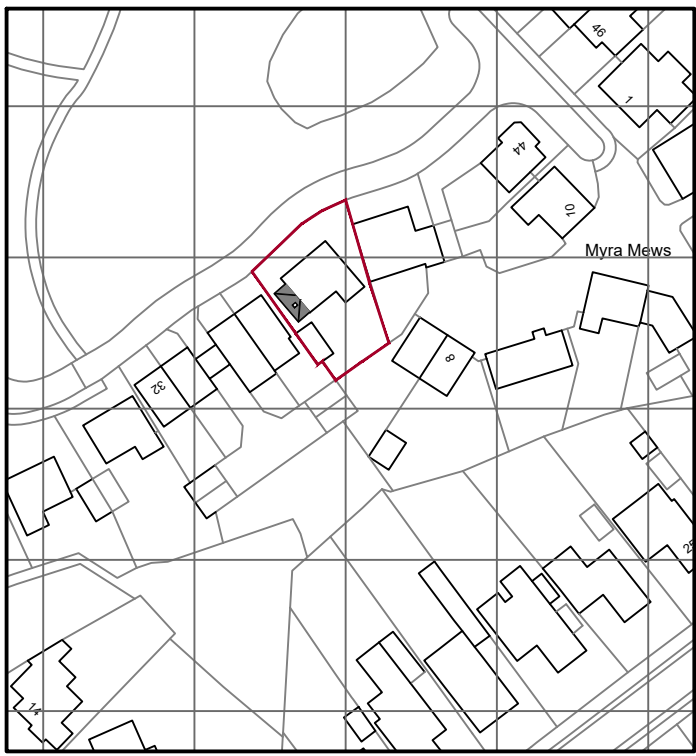


Location plan 1:1250

 

Scale In Metres

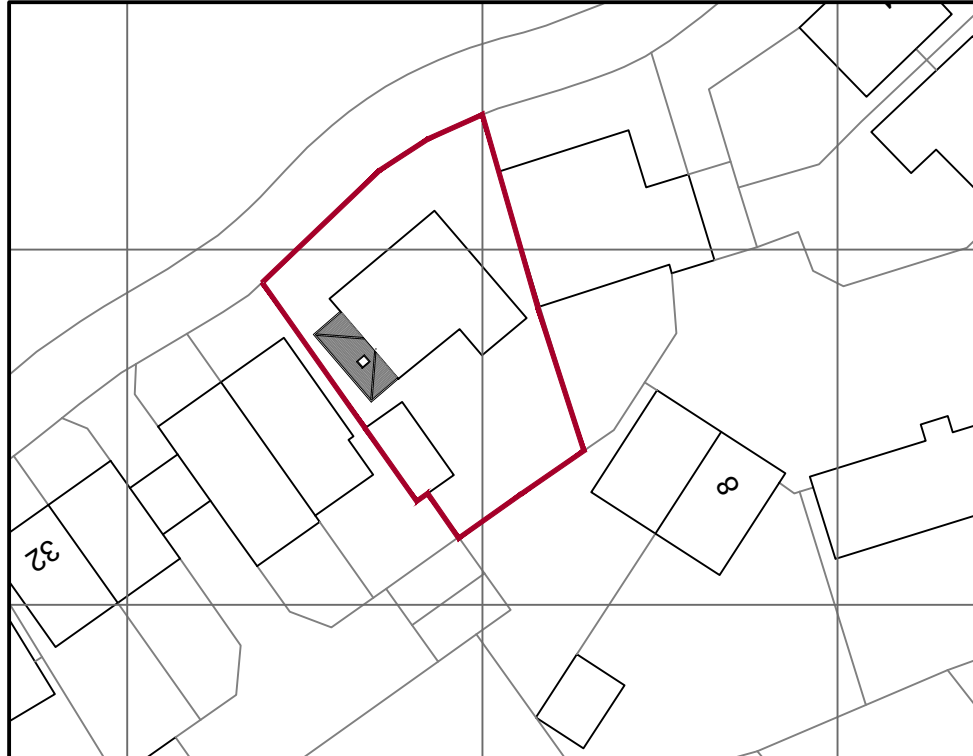

Block plan 1:500

 

Scale In Metres

rev.	date	comment
amendments		
klaarchitects		
client	Mr & Mrs E. Watson	
job	40 St Pauls On The Green, Haywards Heath RH16 3BD	
drawing number	312.PL02	
drawing title	Proposed elevations, section a-a, Location & Block Plans	
date	Aug '25	scale/original sheet size
		varies @ A1
		RIBA work stage
		2
Do not scale off drawing Check all dimensions on site before all work is commenced All goods materials and workmanship to conform with current building regulations BS5 and COPS © Copyright KLA Architects Ltd.		
kla architects limited 27 Newland Road Haywards Heath West Sussex RH16 1PU		
telephone 07712 649 542 email kla.architects@gmail.com www.klaarchitects.co.uk		
Company No. 6538521 Registered Office Haywards Heath, RH16 1PU		