



NOTE
The contractor is to check all the dimensions and levels before work starts.
Do not scale from the drawing. Notify Architect of any discrepancies.
This drawing must be read with and checked against all structural and other
specialist drawings, specifications and bills of quantities. Notify Architect of any
discrepancies.
The contractor is to comply with all current British Standards and Building
Regulations whether or not specifically stated on these drawings.

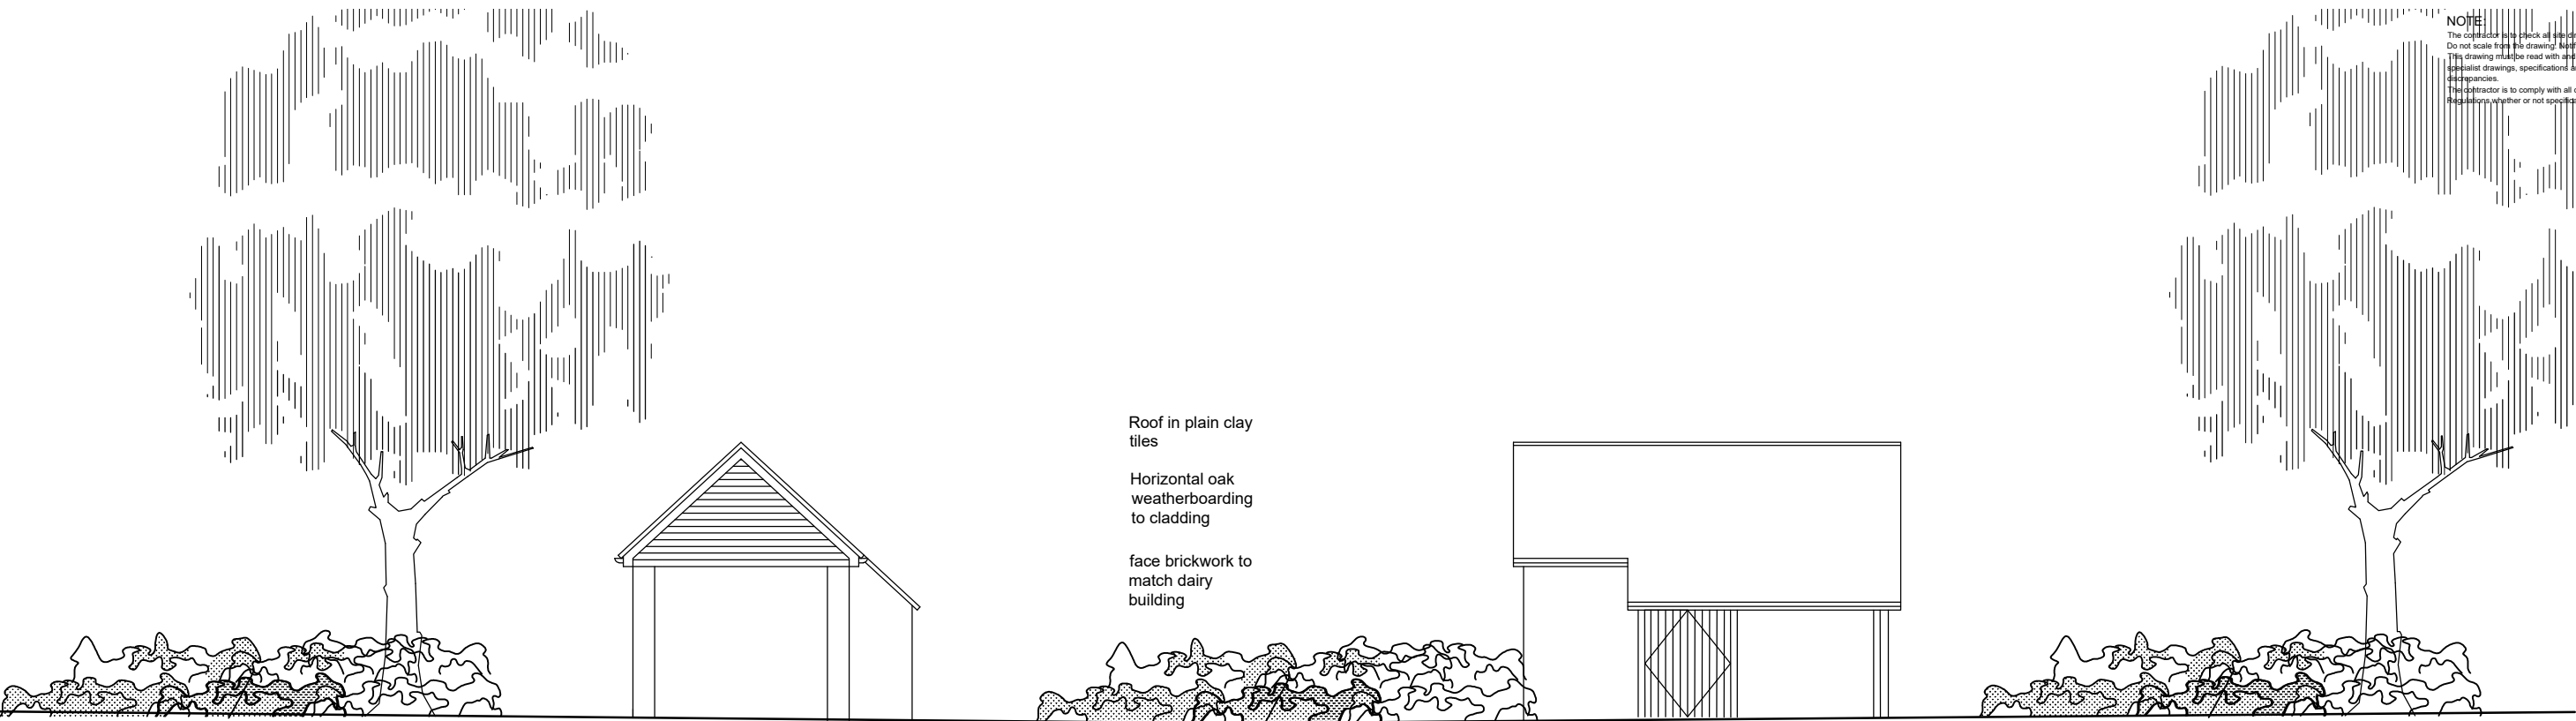


East Elevation


North Elevation

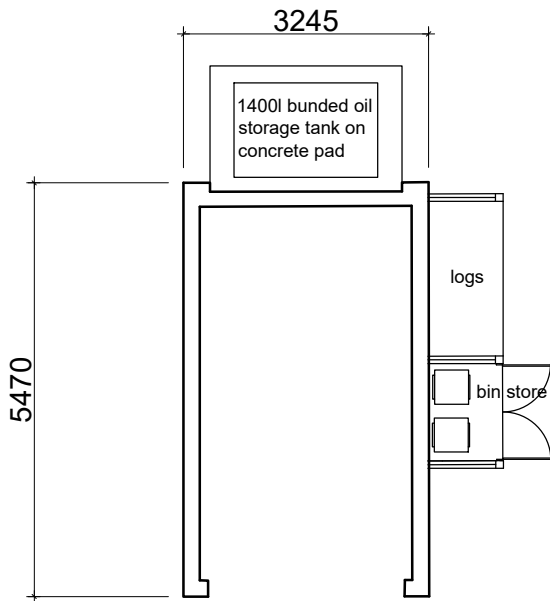


Floor Plan

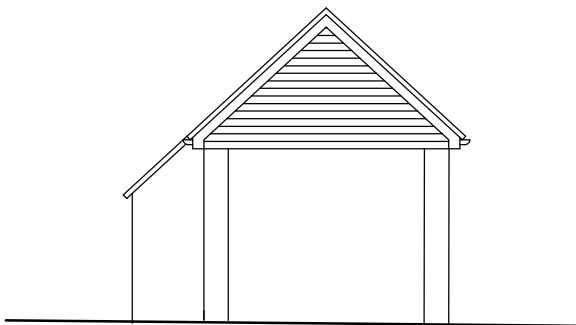

West Elevation

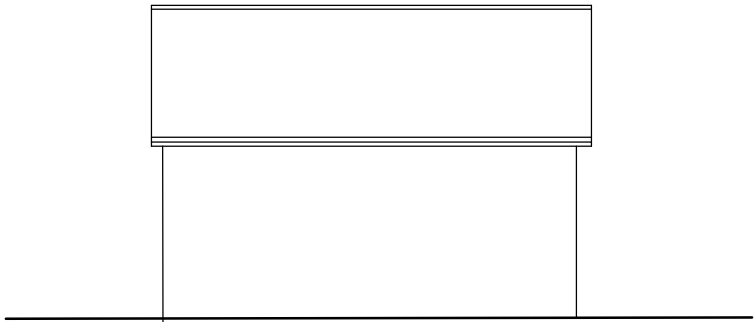

South Elevation

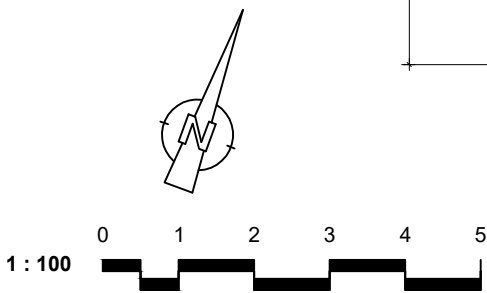

Client	
Project	
Great Thordean Farm Slough Green Lane Warninglid. RH17 5SL.	
Drawing Title	
Conversion of Existing Barn: Associated Detached Open Car Port	
G W P Architects	
Fairfield House, Fairfield Road, Burgess Hill, West Sussex, RH15 8QB	
Tel:(01444) 239019 Fax: (01444) 230761	
Email: mail@gwparchitects.co.uk	
Scale 1:100 @ A3	Drawing Number
Date March 2017	16/148/D/24a
Drawn nam / CAD	© GWP Architects Ltd (UK) - 2017