



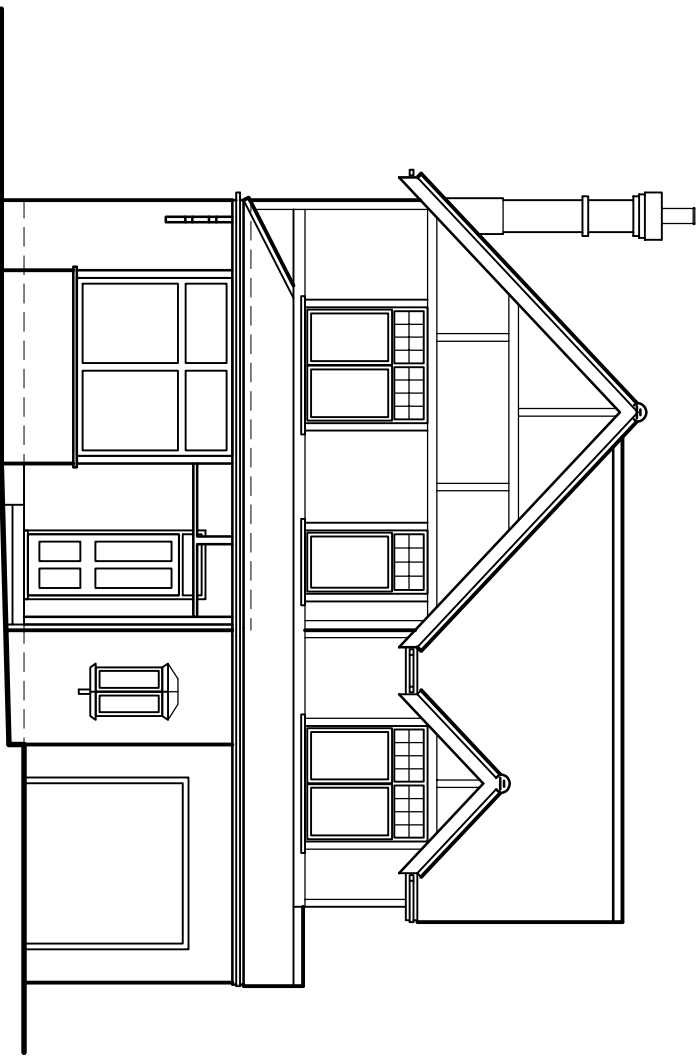


Front Elevation

As Existing
1:100

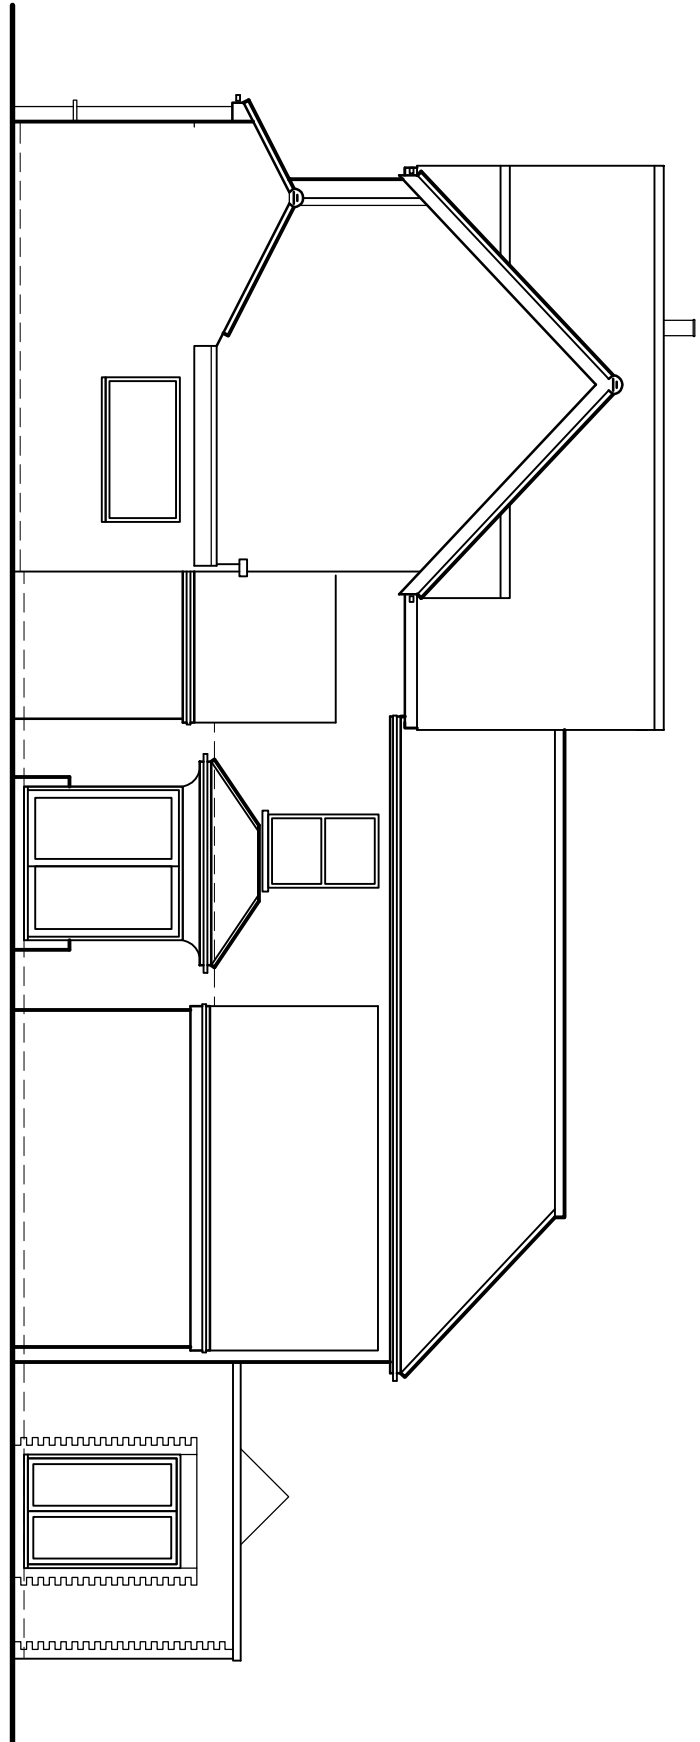


Side Elevation

As Existing
1:100

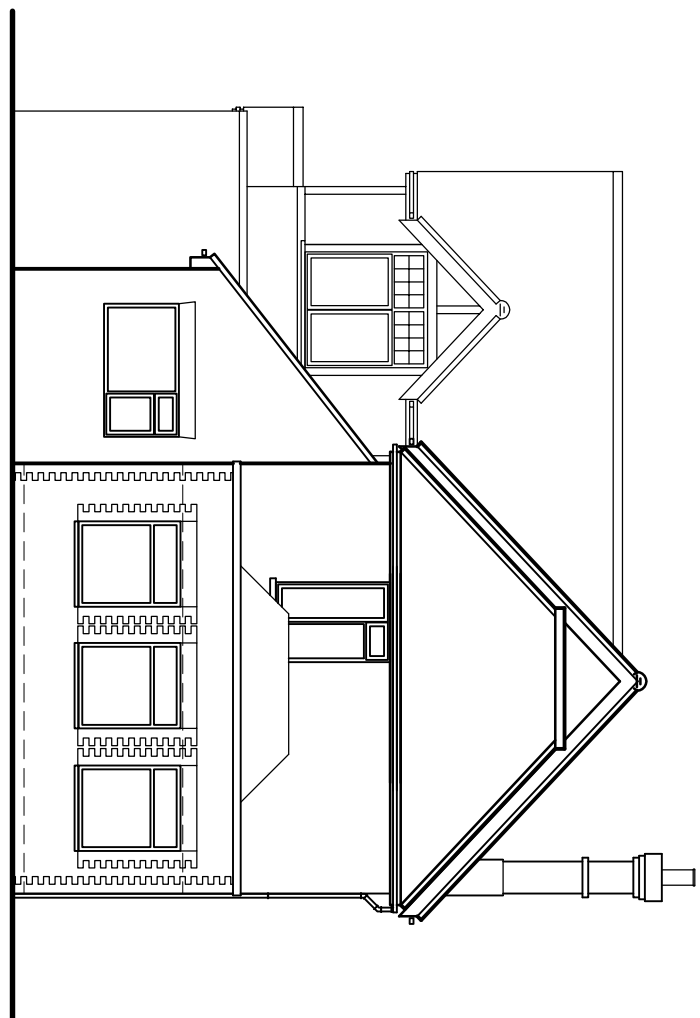


Rear Elevation

As Existing
1:100

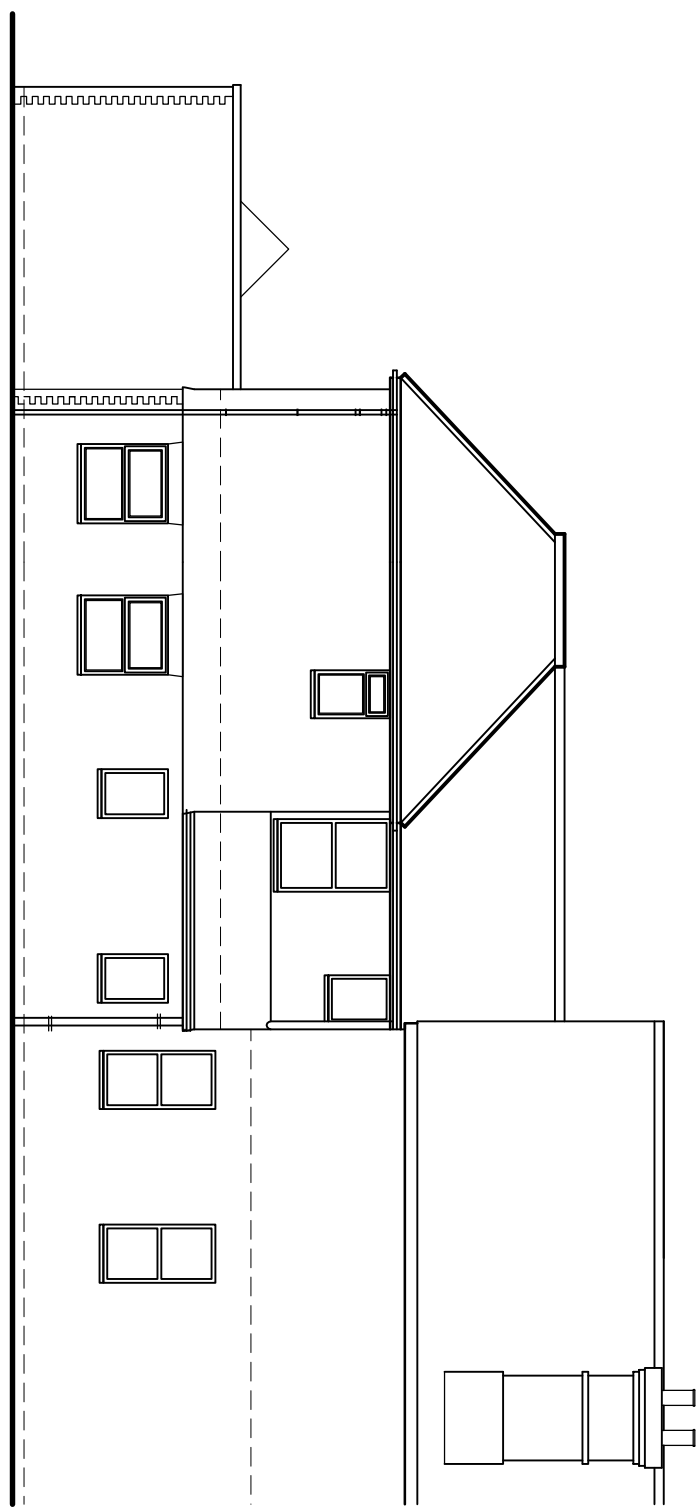


Side Elevation

As Existing
1:100

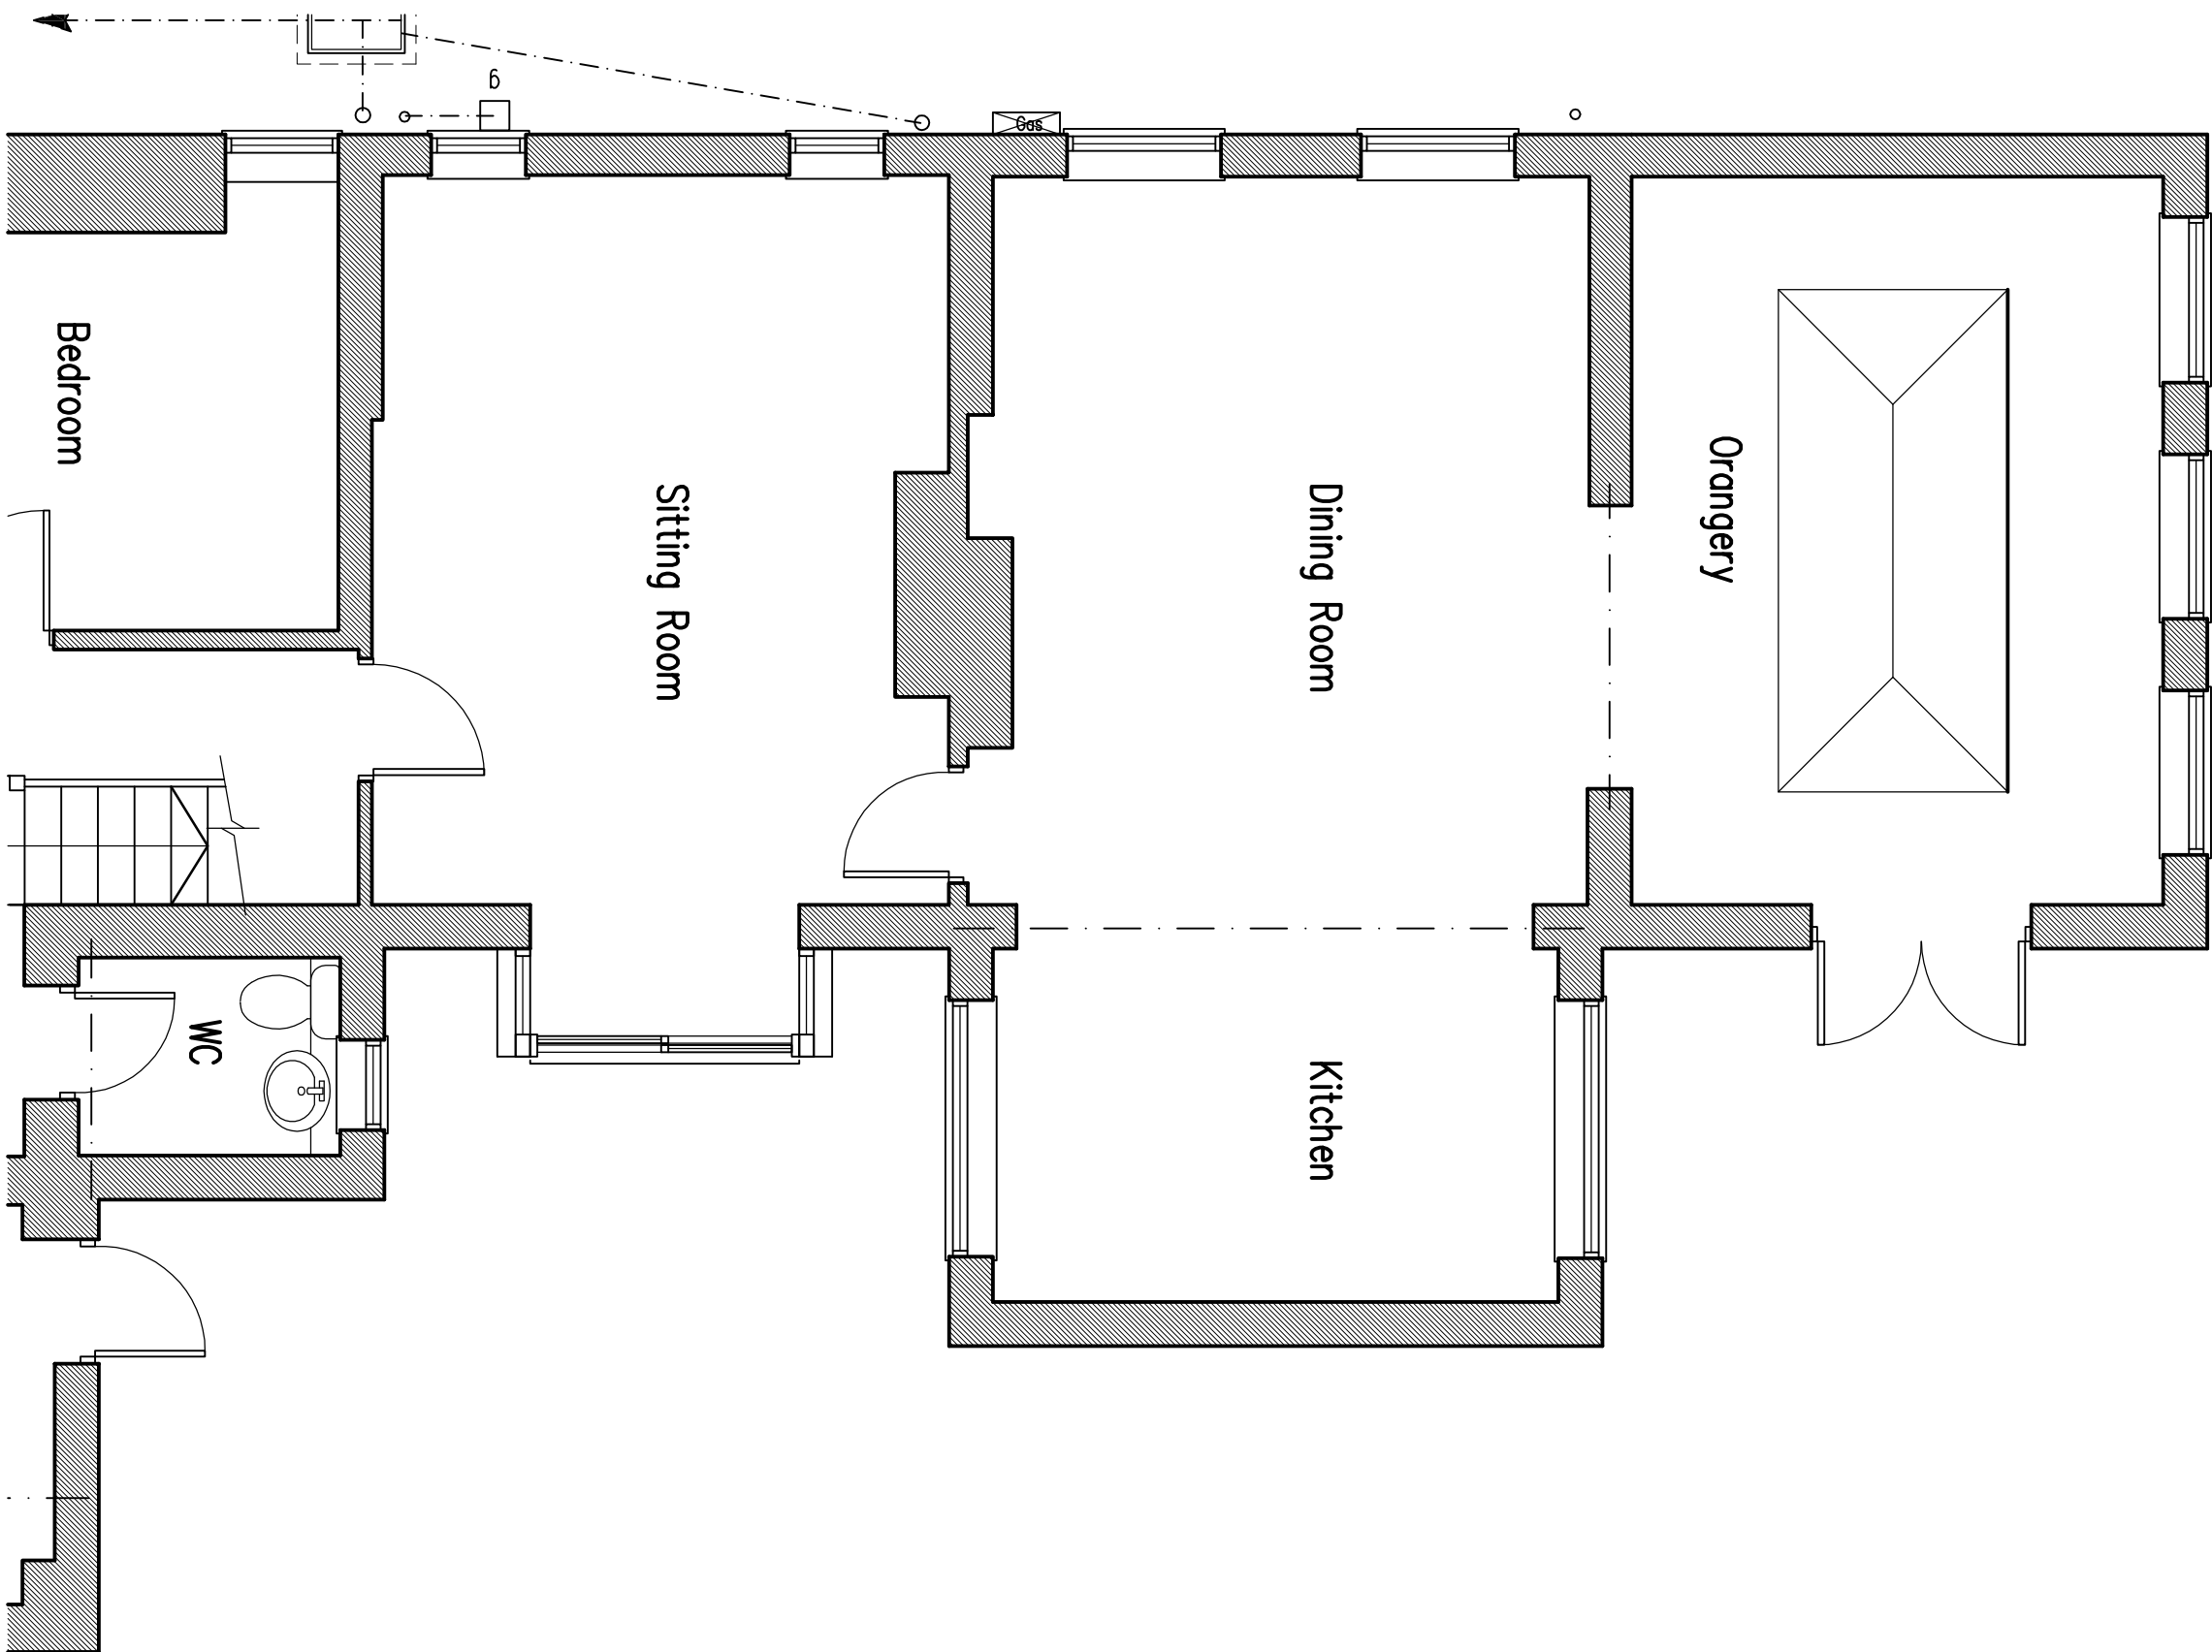

Part Ground Floor Plan

As Existing
1:100

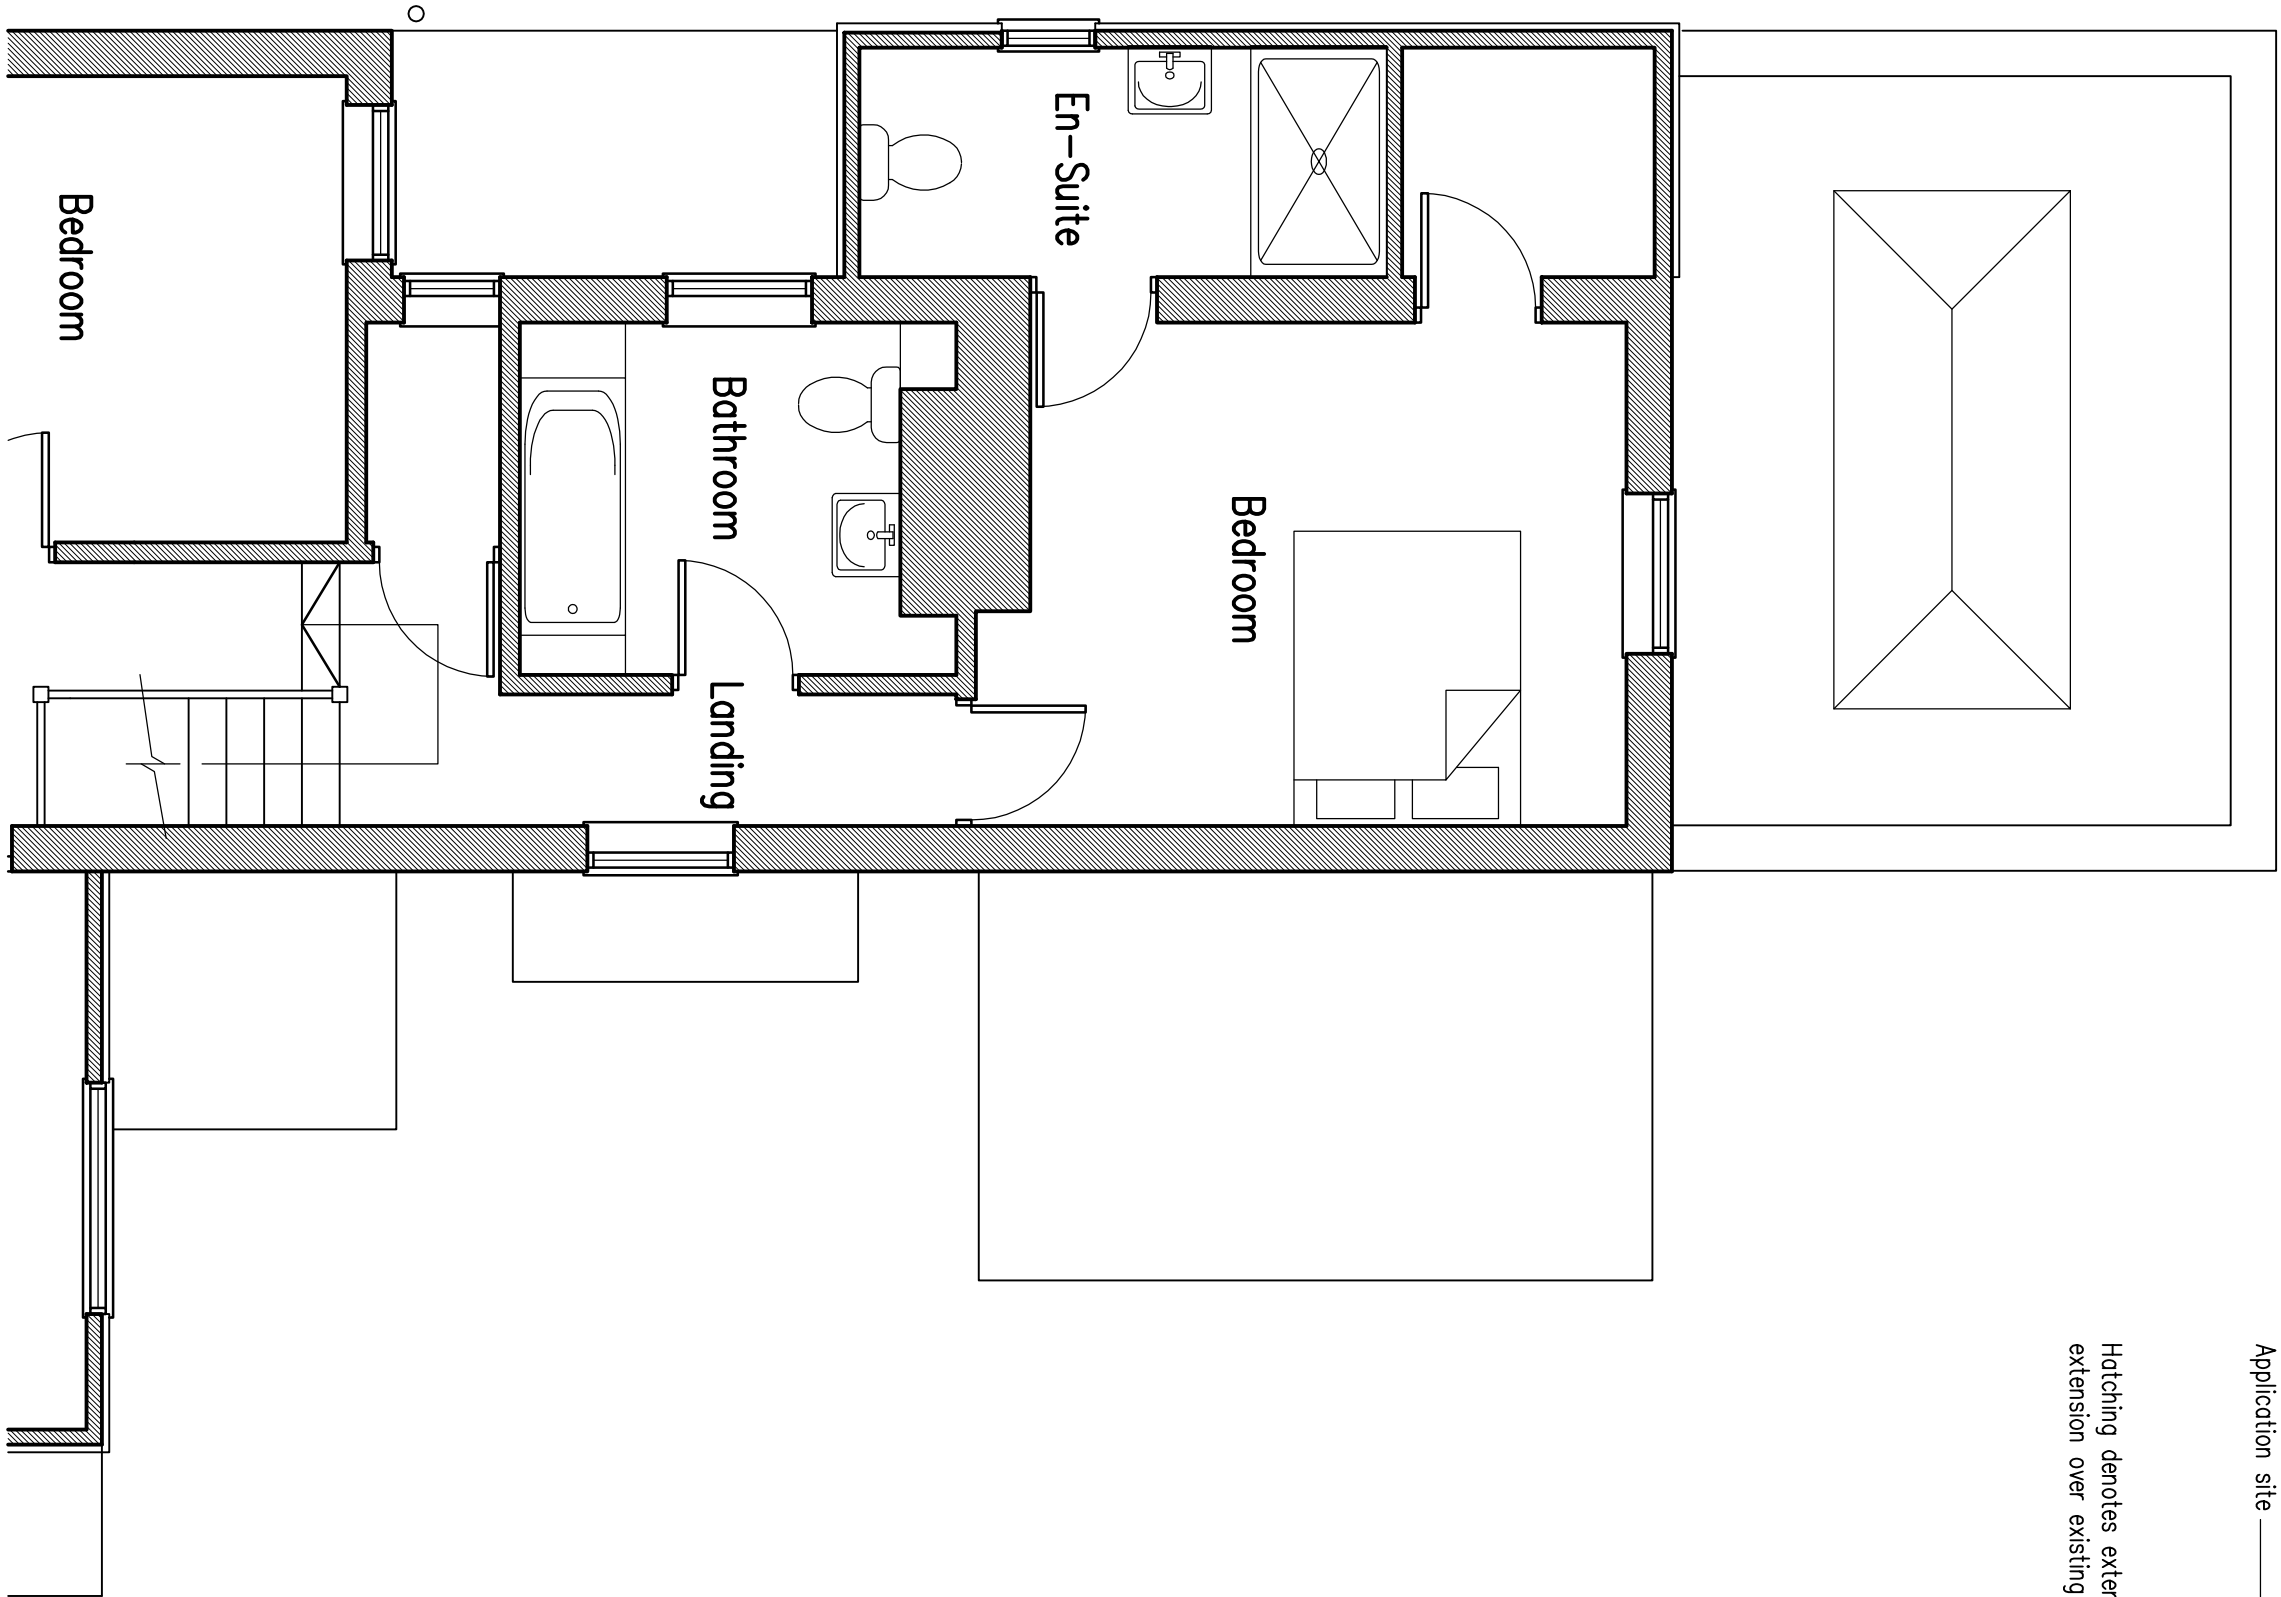


Part First Floor Plan

As Existing
1:100




Block Plan

1:500

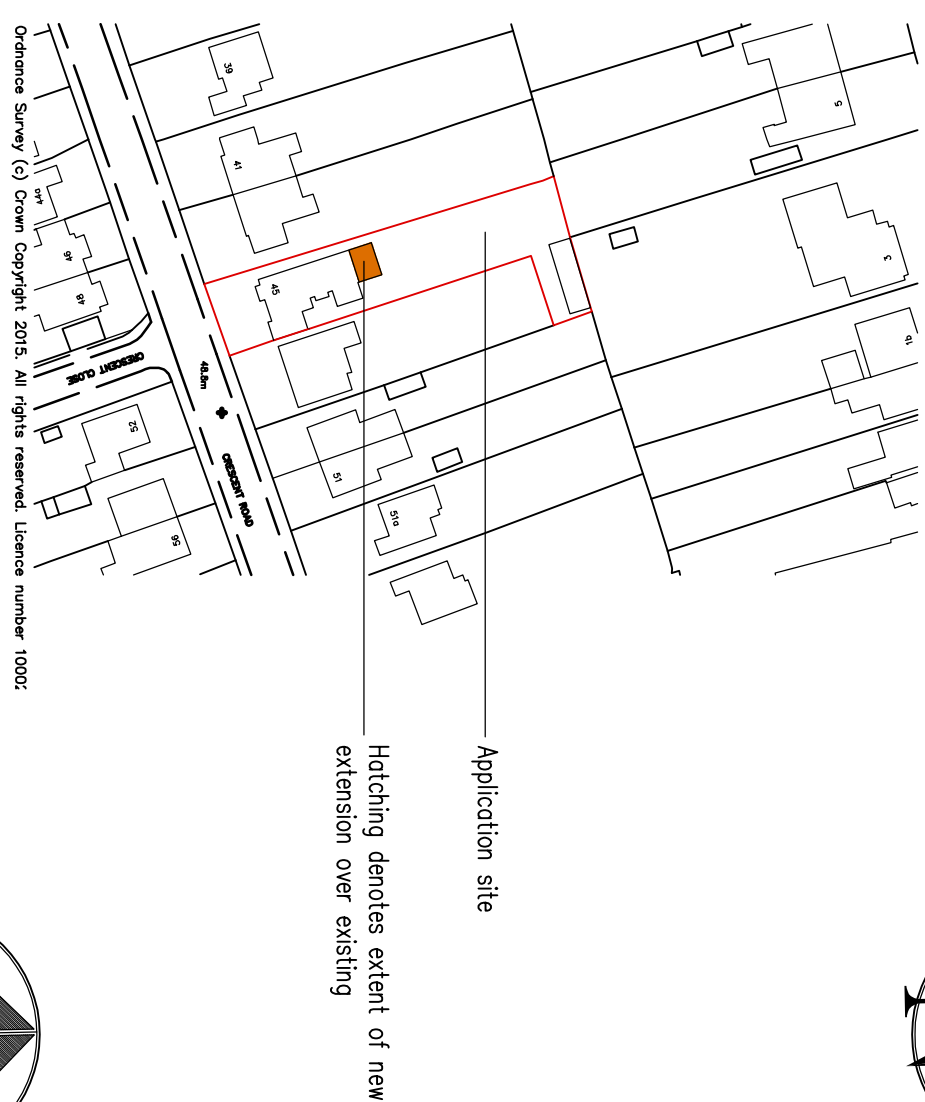

Location Plan

1:1250

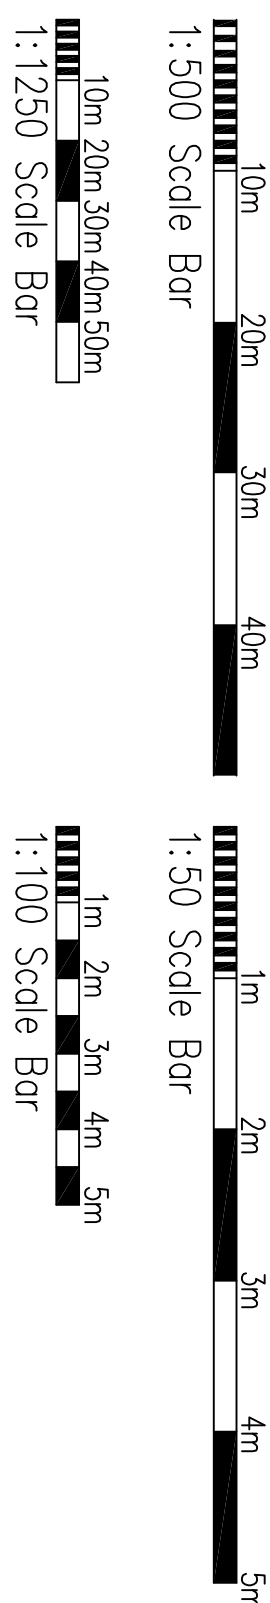

Project: Proposed Extension at: 45 Crescent Road Burgess Hill West Sussex	
Drawing title: Floor Plans & Elevations As Existing Block & Location Plans	
Client:	
Copyright of: Clive Voller Associates Chartered Building Surveyors 15 Station Road Burgess Hill West Sussex RH15 9DE Tel: 01444 871010 Fax: 01444 870099 Web: www.clivevoller.com	
Scale: 1:50, 1:100, 1:1250, 1:500 @ A1	Date: April 2025
Dwg. No. 01	Drawn: Rev'n