




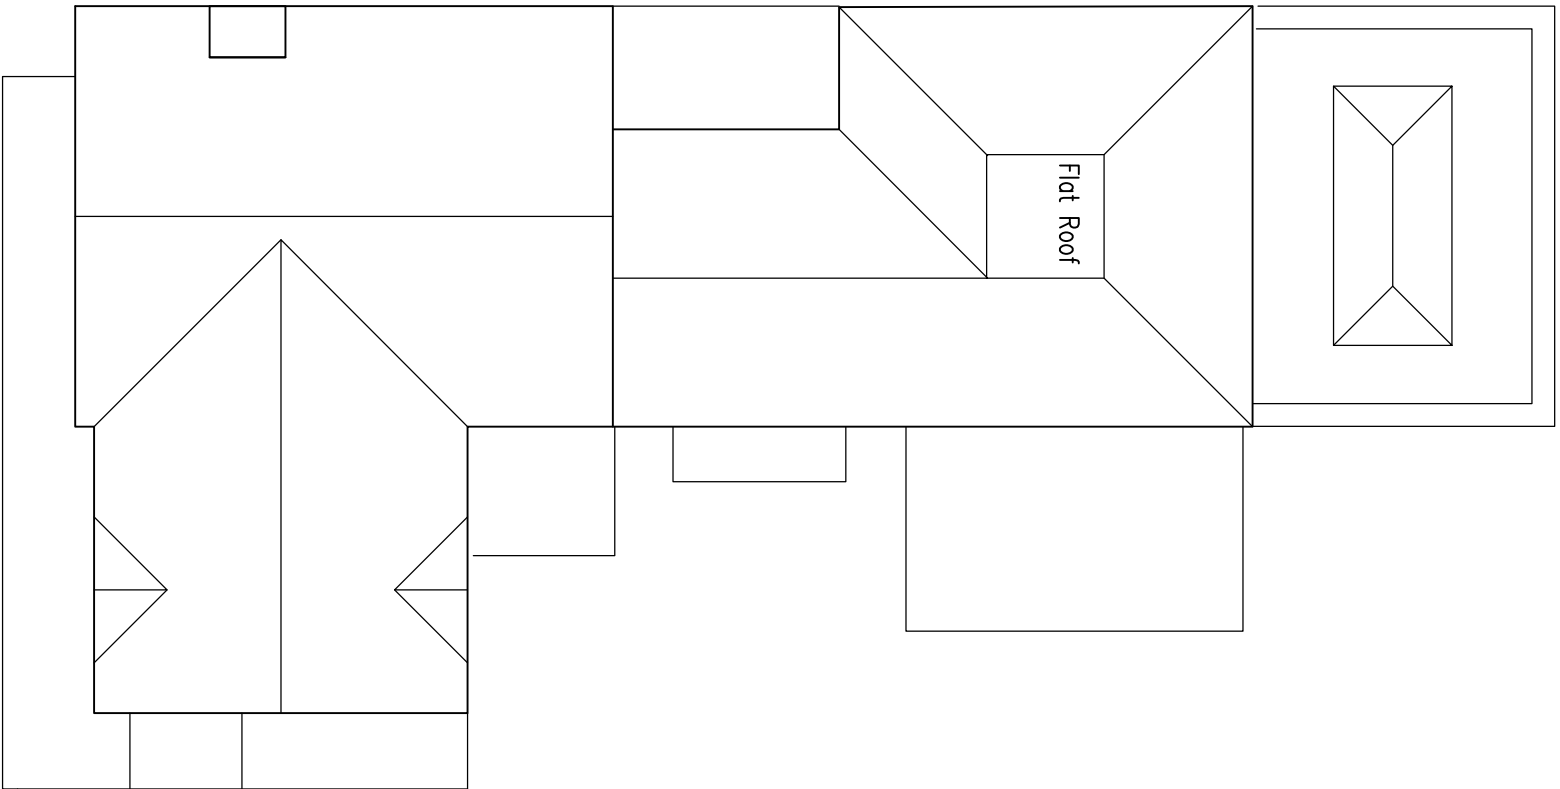

Existing Roof Plan
1:100

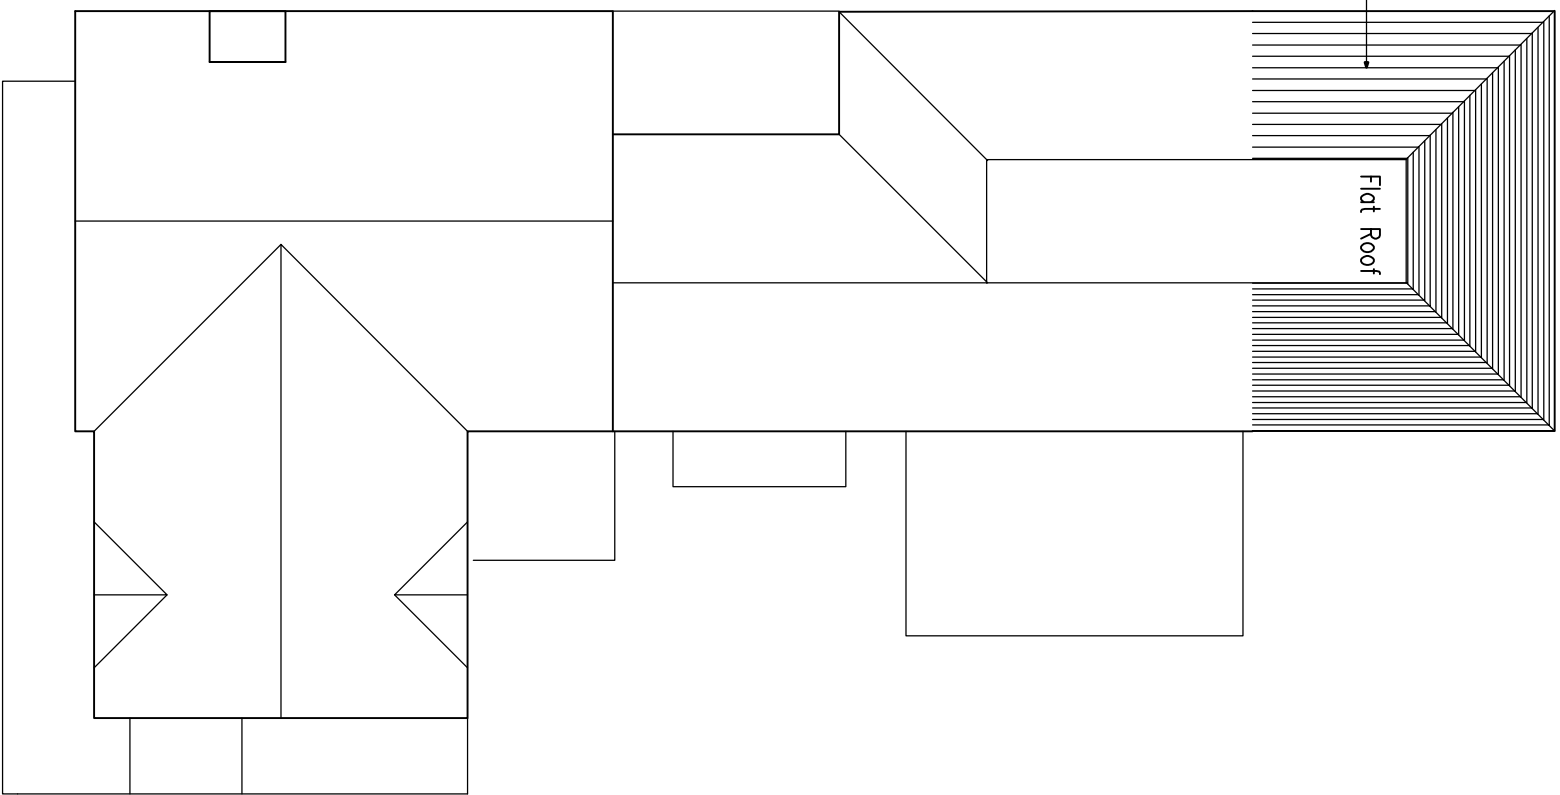

Proposed Roof Plan
1:100

 

Copyright of:
Clive Voller Associates
Chartered Building Surveyors
15 Station Road
Burgess Hill
West Sussex
RH15 9DE
Tel: 01444 870100
Fax: 01444 870099
Web: www.clivev.com



Project:
**Proposed Extension at:
45 Crescent Road
Burgess Hill**

Title:
**Roof Plans
As Existing & Proposed**

Client: **Mr. P Ollford**
Scale: **1:100 @ A3**
Date: **April 2025**
Drawn:
Cdr. No: **03** Rev'n: