



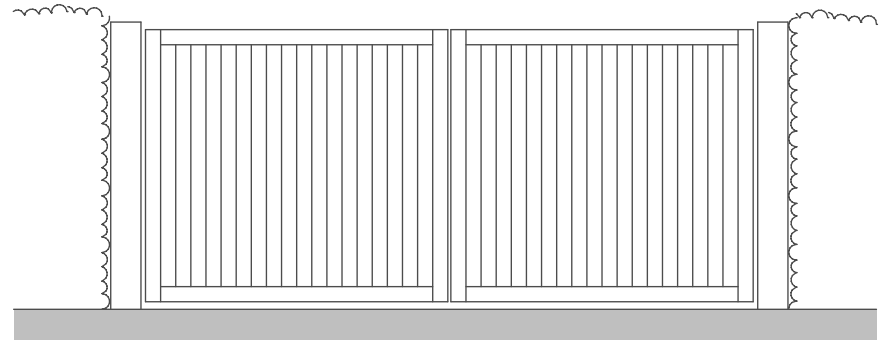

Front Elevation of Gates



1.8m high framed, ledged and braced treated softwood gates hung on 200x200mm gate posts

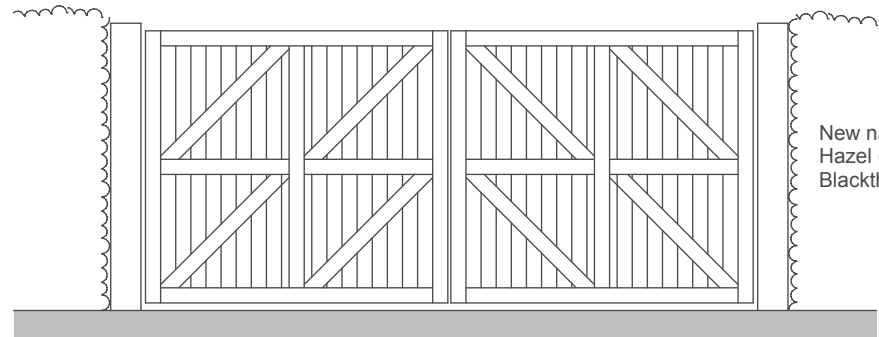


Rear Elevation of Gates




New native mixed hedge to comprise:
Hazel (20%), Holly (20%),
Blackthorn (20%) & Hawthorn (40%)

100x100mm (square) powder coated
metal removable bollard 1.1m high in
lockable zinc plated below ground socket

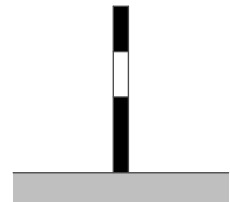

Elevation of Bollard

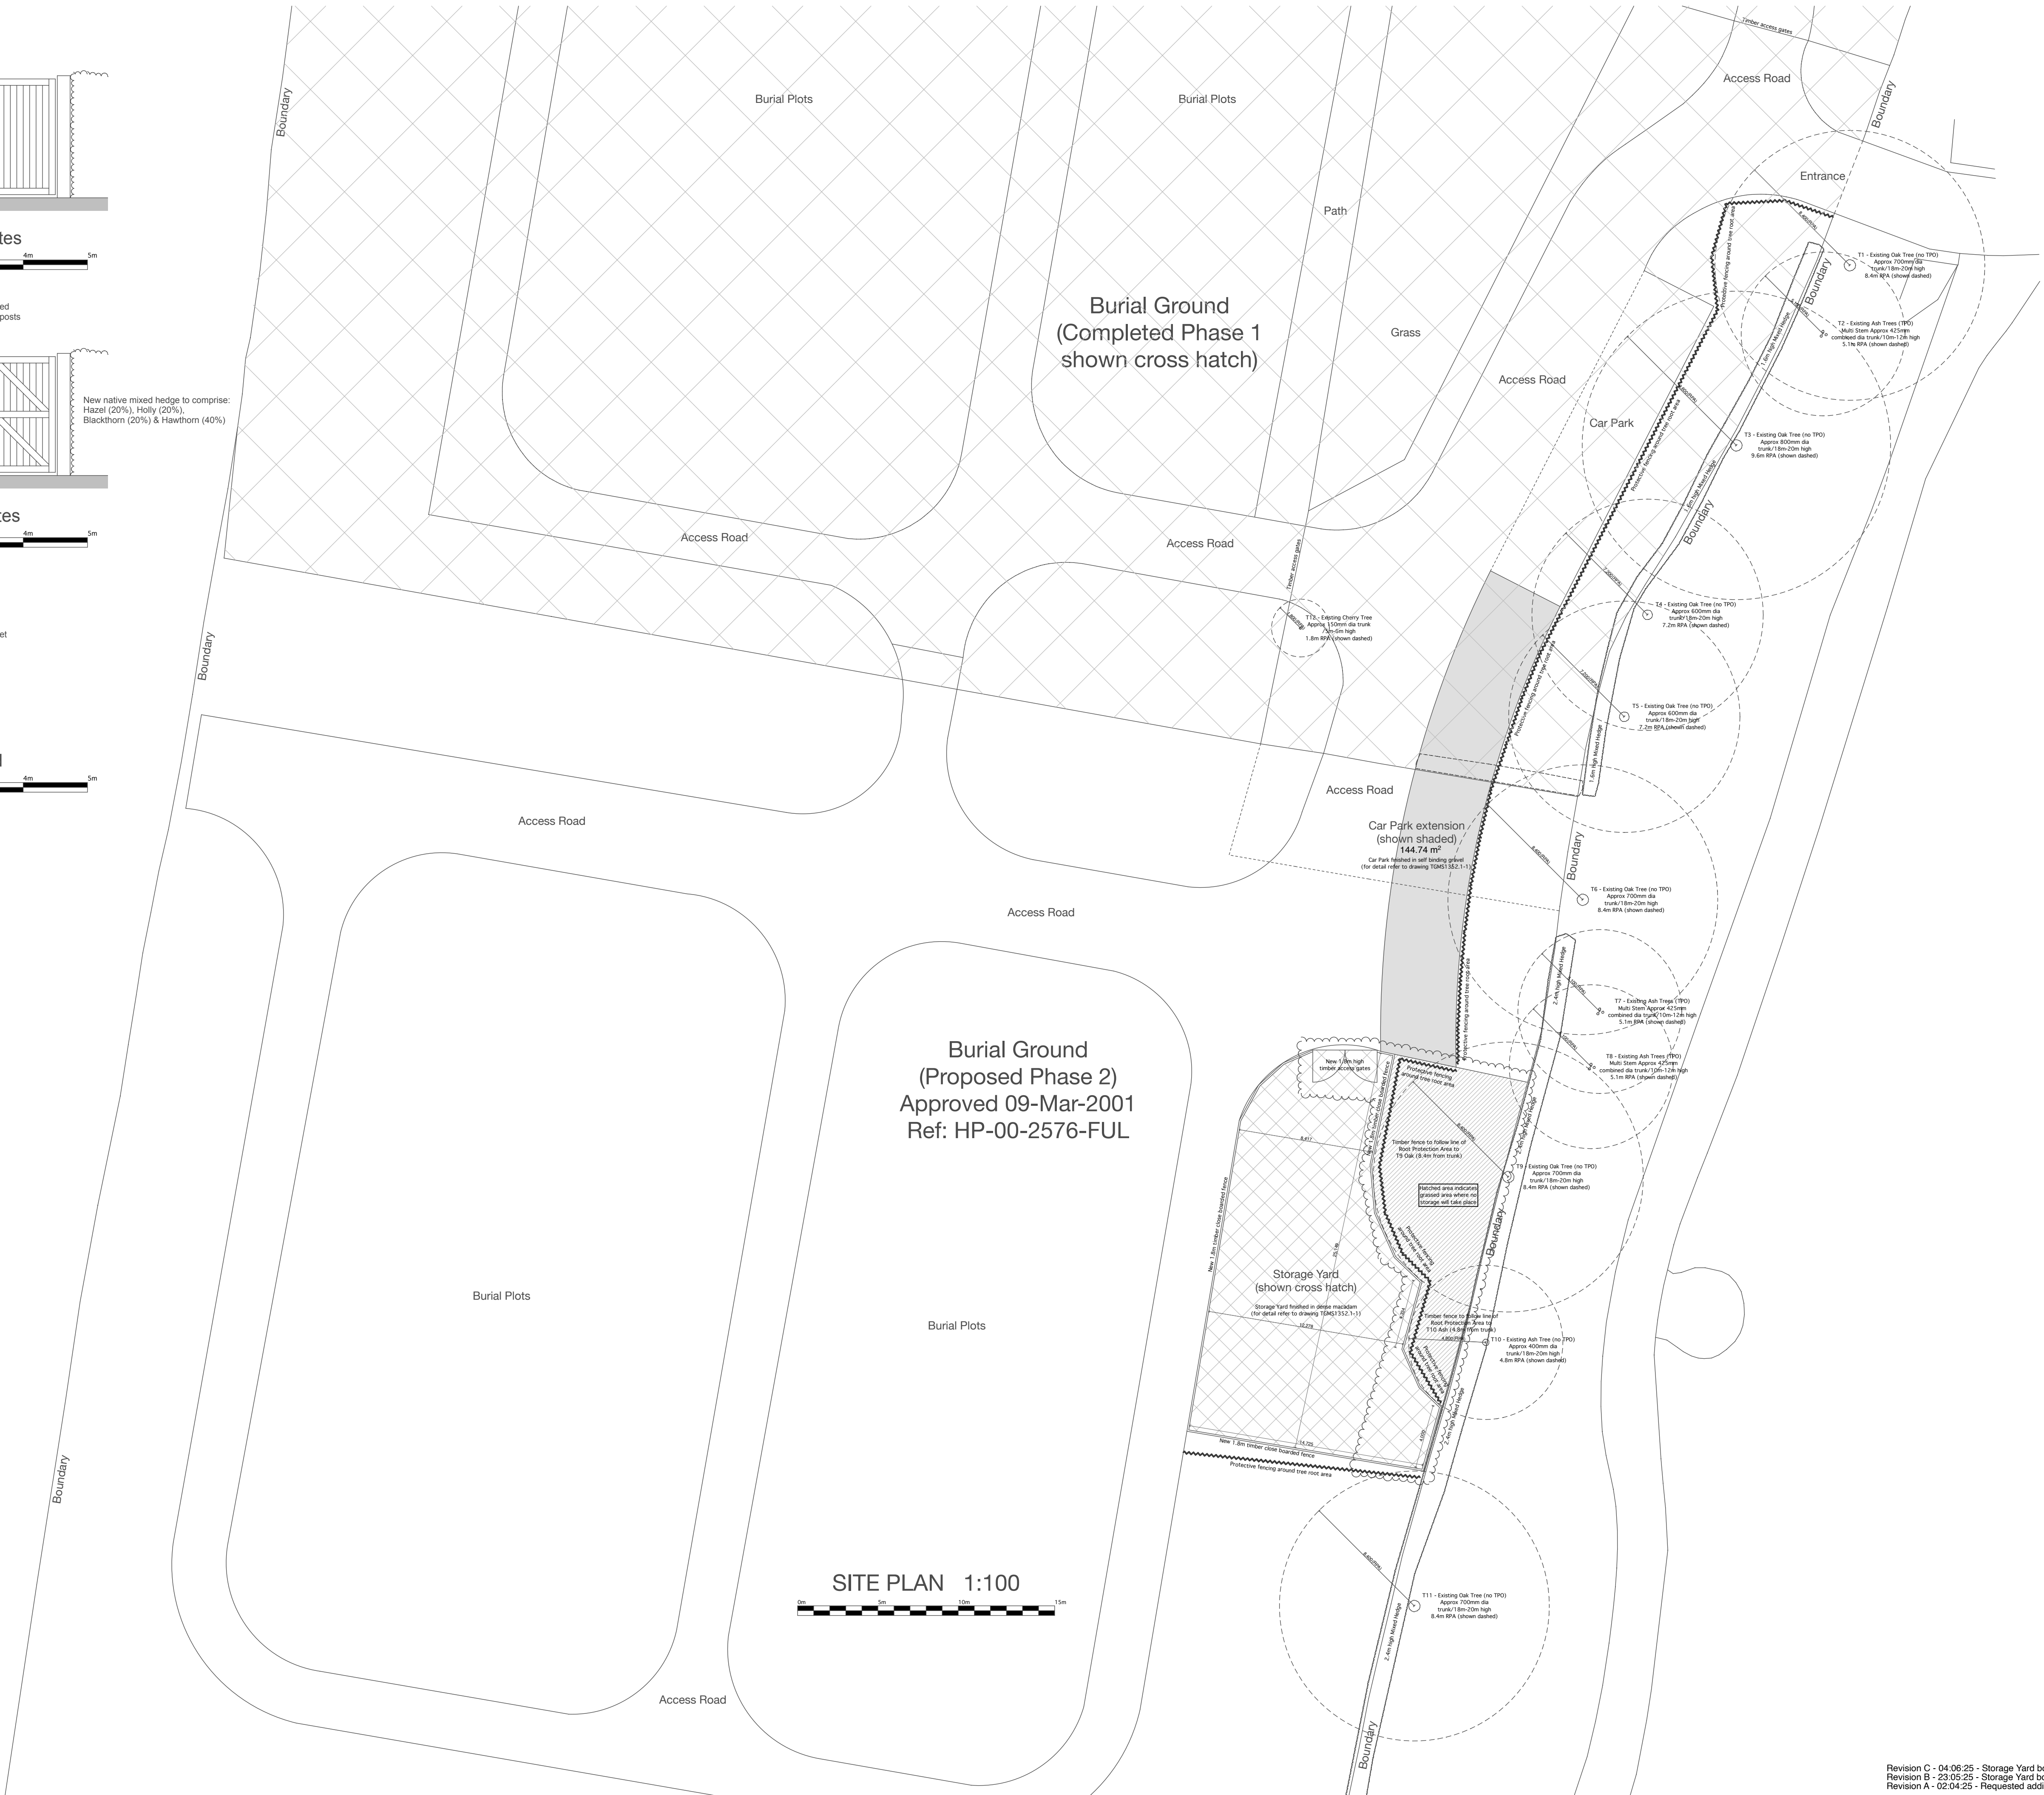

Burial Ground
(Proposed Phase 2)
Approved 09-Mar-2001
Ref: HP-00-2576-FUL

SITE PLAN 1:100



Stuart Beckett, BSc (Hons) KCIOB
Architectural Technician
t: 07879 416520
e: beckettarchitectural@hotmail.com
www.beckettarchitectural.co.uk

Revisions:

Scheme **Burgess Hill Burial Ground, Jane Murray Way**
Title **Proposed Site Plan (A1)**

Drawn By SRB
Date FEB 2025
Date plotted 04/06/2025

Scale 1:200, 1:50 @ A1
Drawing Number **2414-003C**

Revision C - 04/06/25 - Storage Yard boundary revised to avoid RPA of T10 - Ash and T11 - Oak.
Revision B - 23/05/25 - Storage Yard boundary revised to avoid RPA of T9 - Oak tree.
Revision A - 02/04/25 - Requested additional planning information clouded on drawing

