

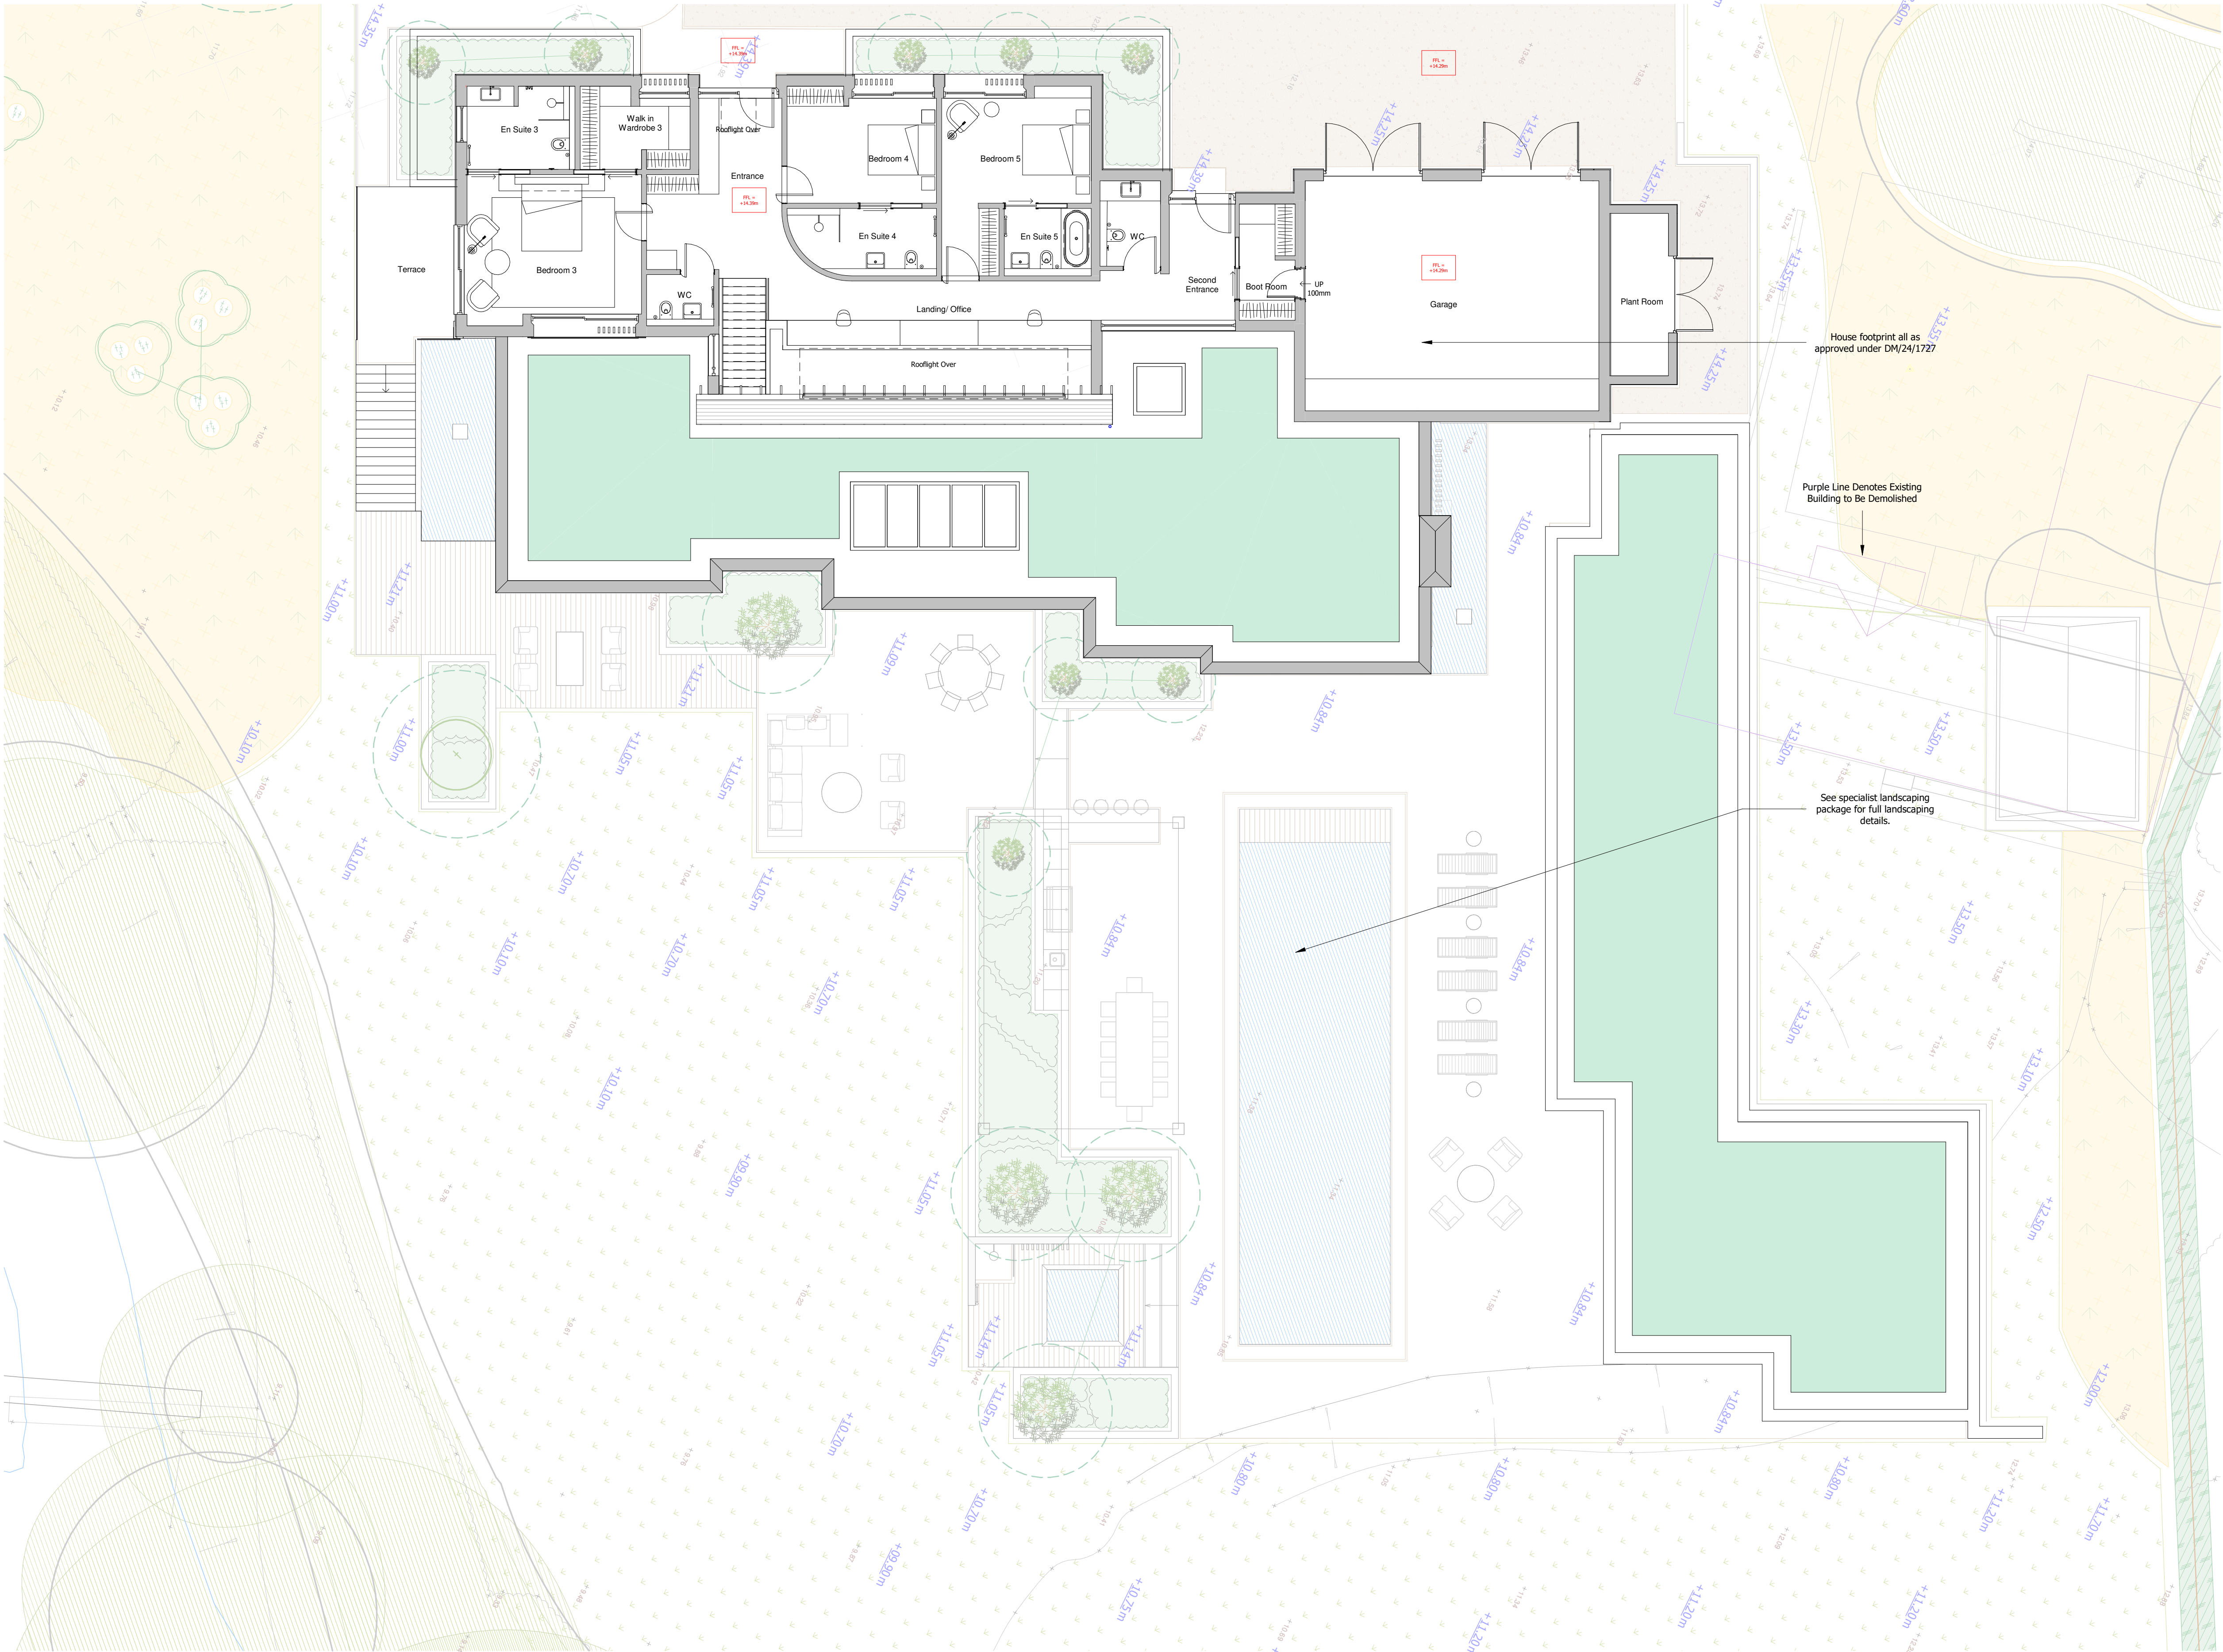


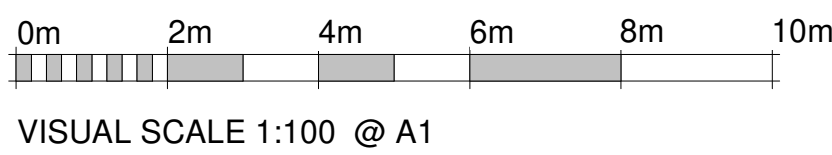

Ground Floor
1 : 100

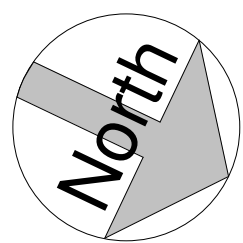

REV.	DATE.	BY.	AMENDMENT.
------	-------	-----	------------

PLANNING

NOTES:
DO NOT SCALE OFF THIS DRAWING UNLESS FOR PLANNING PURPOSES.
CHECK ALL DIMENSIONS ON SITE BEFORE ANY WORK IS COMMENCED.
ALL GOODS MATERIALS AND WORKMANSHIP MUST CONFORM WITH CURRENT BUILDING REGULATIONS, BRITISH STANDARDS AND CODES OF PRACTICE.
COPYRIGHT OF THIS DRAWING IS RETAINED BY GOULD BAXTER AND IT MUST NOT BE REPRODUCED WITHOUT WRITTEN CONSENT.



2 Lucasres Mews, Paddockhall Road,
Haywards Heath,
West Sussex, RH16 1HE

(01444) 452604
h@goxbaxter.co.uk
www.gouldbaxter.co.uk

CLIENT.
Mr R. Carr - Southern Rock Property Ltd

PROJECT.
Riverside,
Bolney Chapel Road,
Twineham,
RH17 5NN

DRAWING.
Ground Floor Plan - As Proposed

DATE.	SCALE AT A1.	DRAWN BY.	SM
13.12.24	1 : 100	CHECKED BY.	MC

JOB NO.	DRAWING NO.	REV.
GH652	PL.205	