

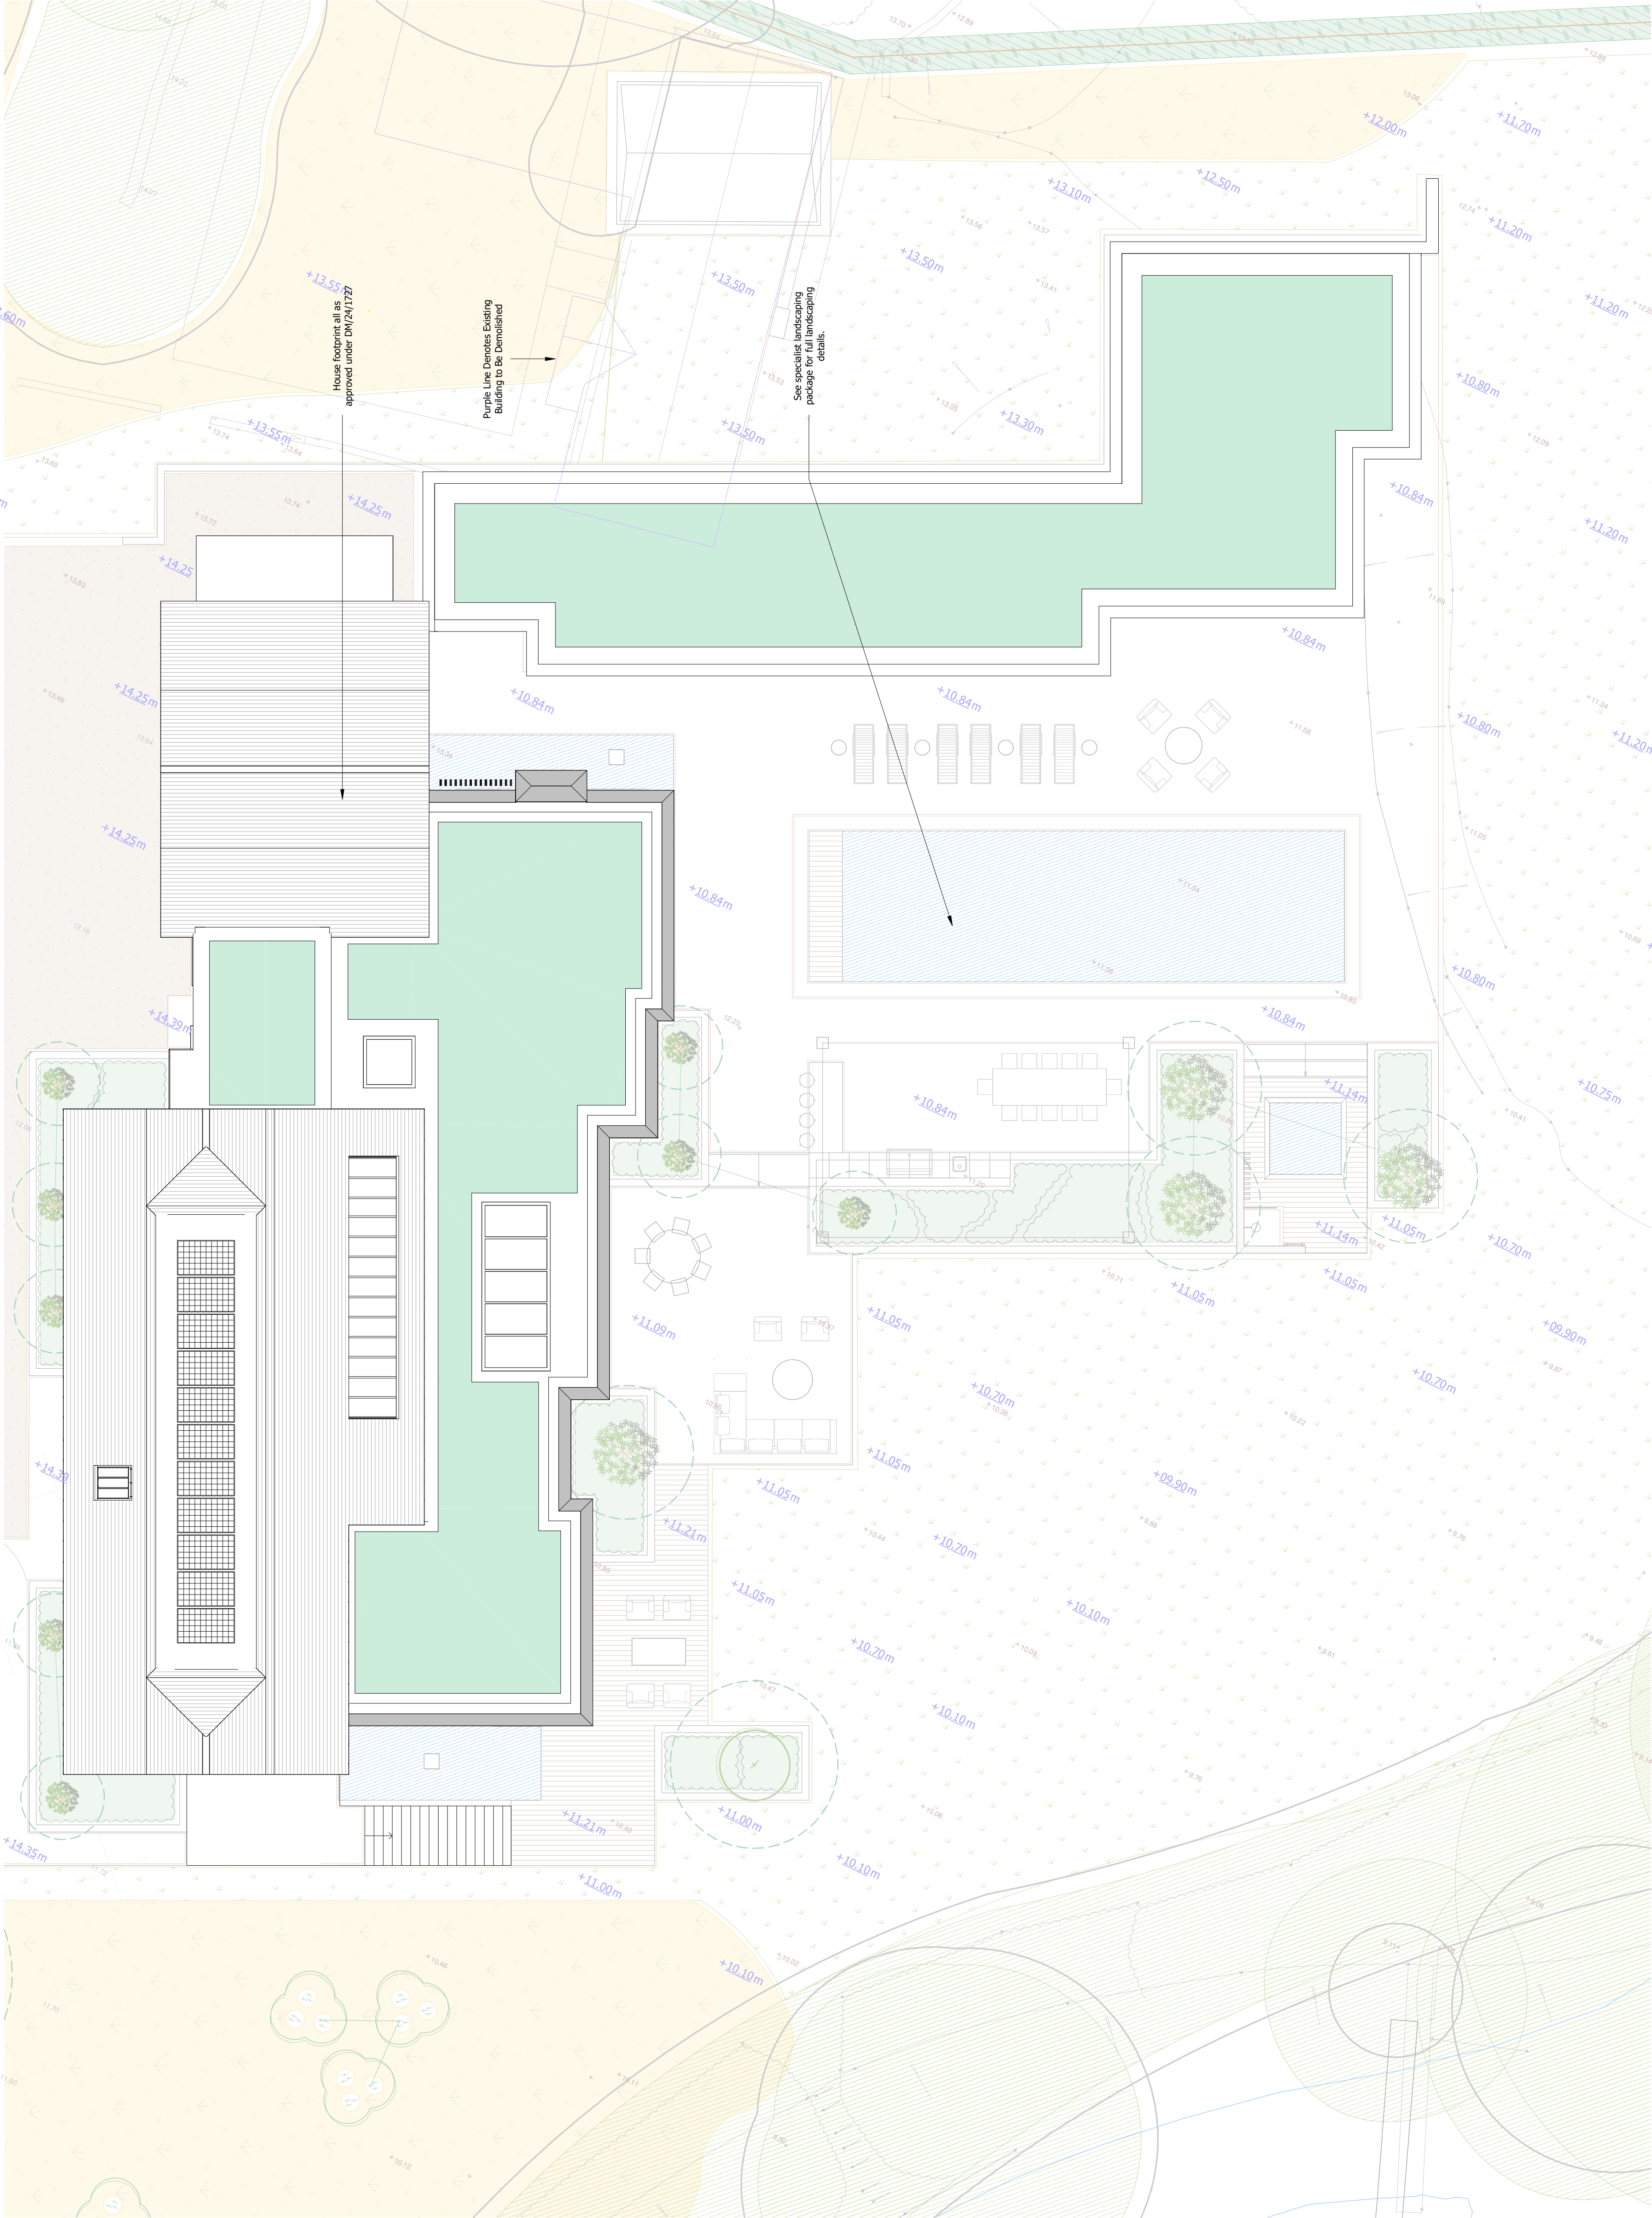


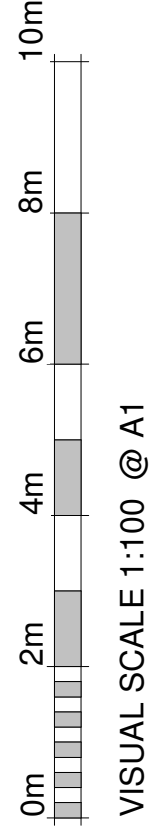

Roof Plan
1 : 100

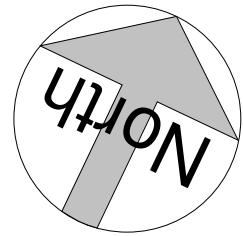

VISUAL SCALE 1:100 @ A1

REV.	DATE	BY	AMENDMENT
------	------	----	-----------

PLANNING

NOTES:
DO NOT SCALE OFF THIS DRAWING UNLESS FOR PLANNING PURPOSES.
CHECK ALL DIMENSIONS ON SITE BEFORE ANY WORK IS COMMENCED.
ALL GOODS MATERIALS AND WORKMANSHIP MUST CONFORM WITH CURRENT BUILDING REGULATIONS, BRITISH STANDARDS AND CODES OF PRACTICE.
COPYRIGHT OF THIS DRAWING IS RETAINED BY GOULD BAXTER AND IT MUST NOT BE REPRODUCED WITHOUT WRITTEN CONSENT.

gouldbaxter
(0444) 452804
2, Lincroft Avenue, Piddockhall Road,
Weymouth, Dorset, DT9 4JL
West Sussex, RH10 1HE
www.gouldbaxter.co.uk

CLIENT:
Mr R. Carr - Southern Rock Property Ltd
PROJECT:
Riverside,
Bohney Chapel Road,
Twineham,
RH17 5NN

DRAWING:
Roof Plan - As Proposed

DATE	SCALE AT A1	SM	DRAWN BY
13.12.24	1 : 100	MC	MC

JOB NO.	DRAWING NO.	REV.
GH652	PL206	