




front elevation




side elevation



rear elevation

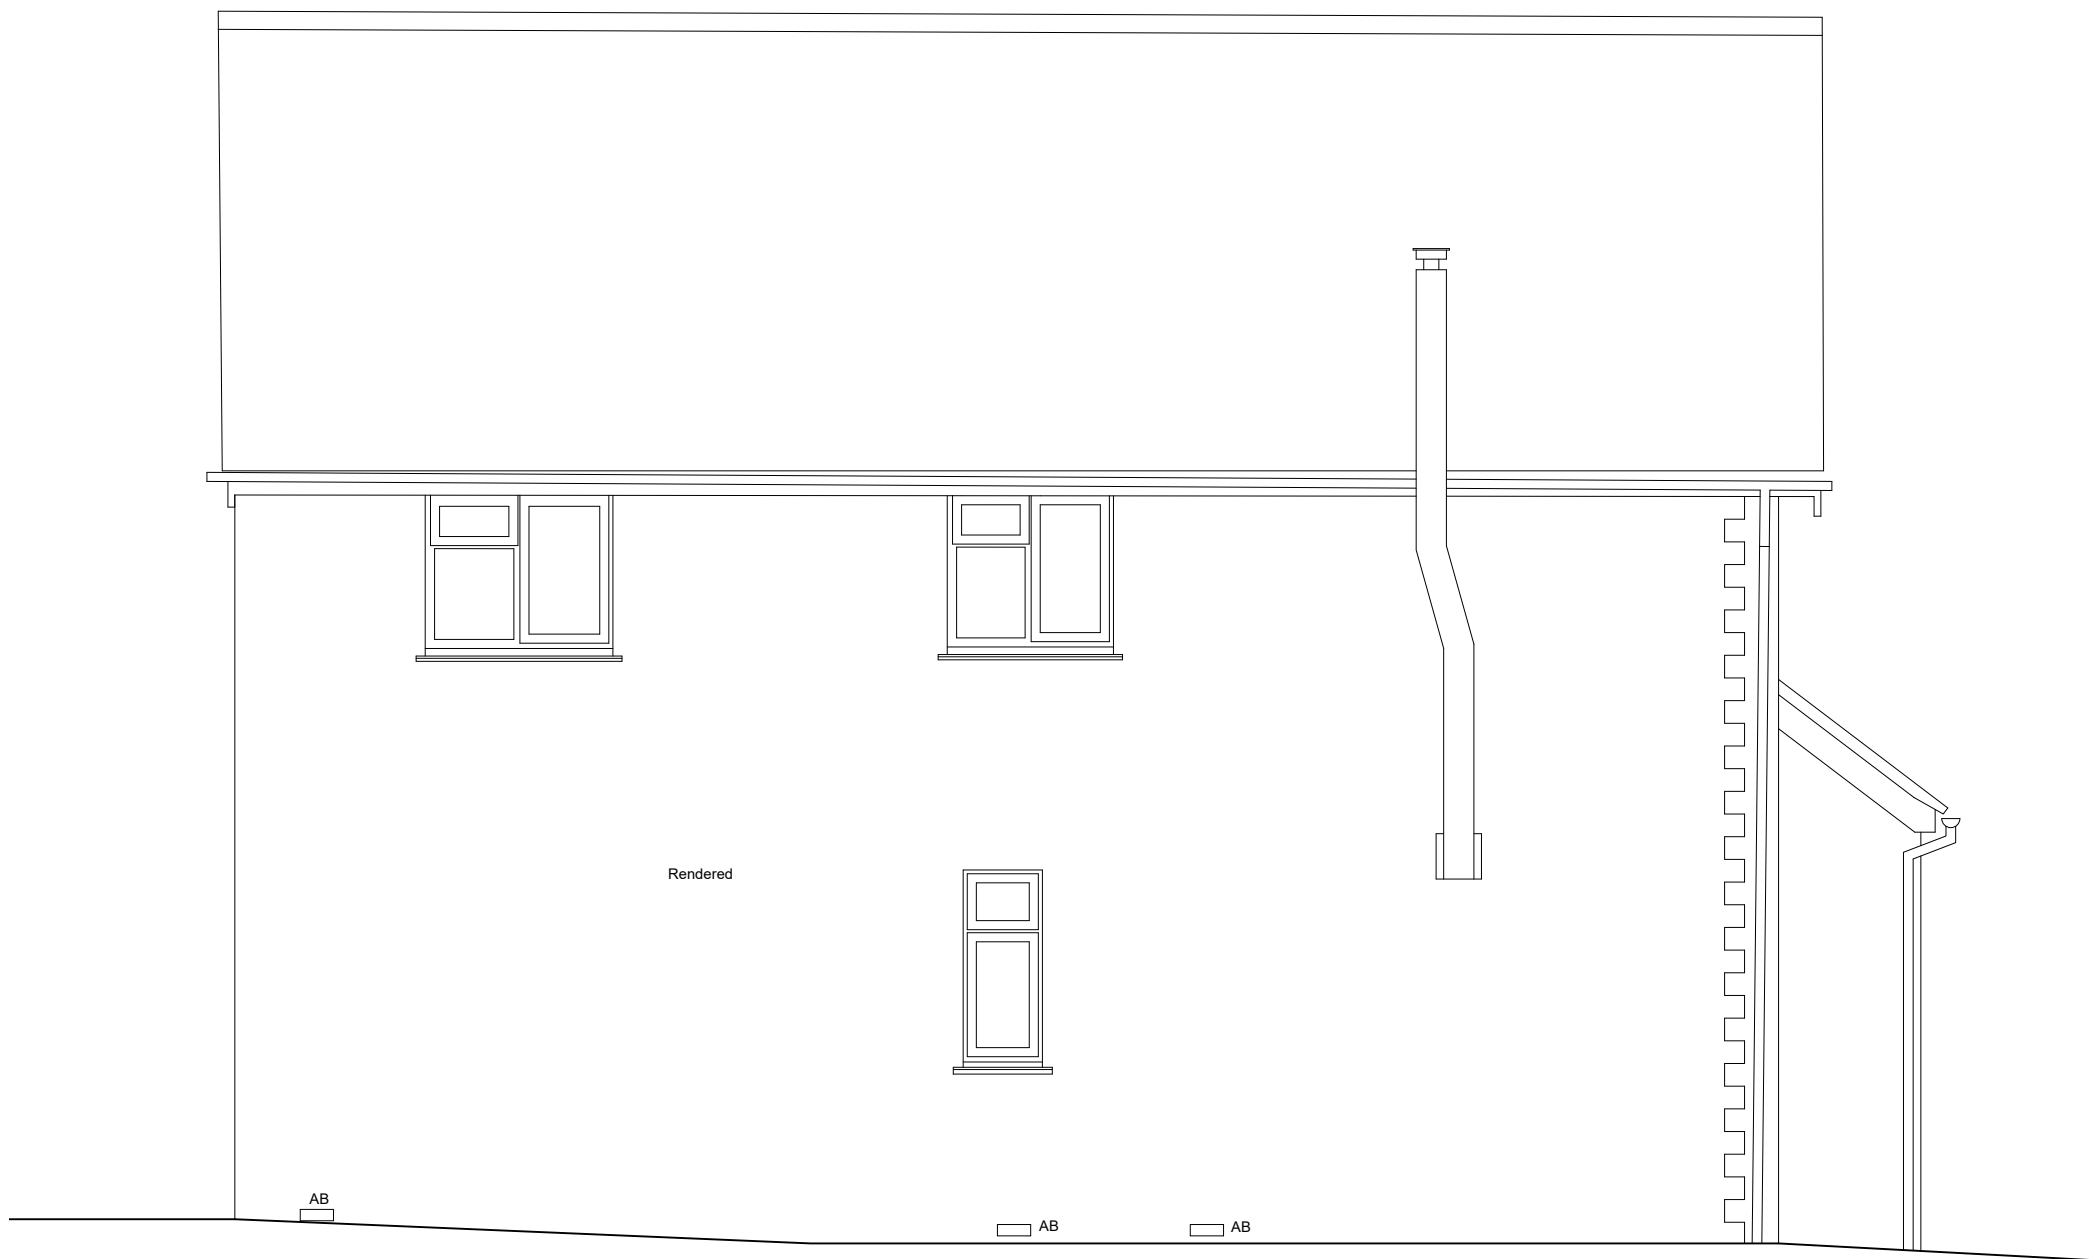

side elevation

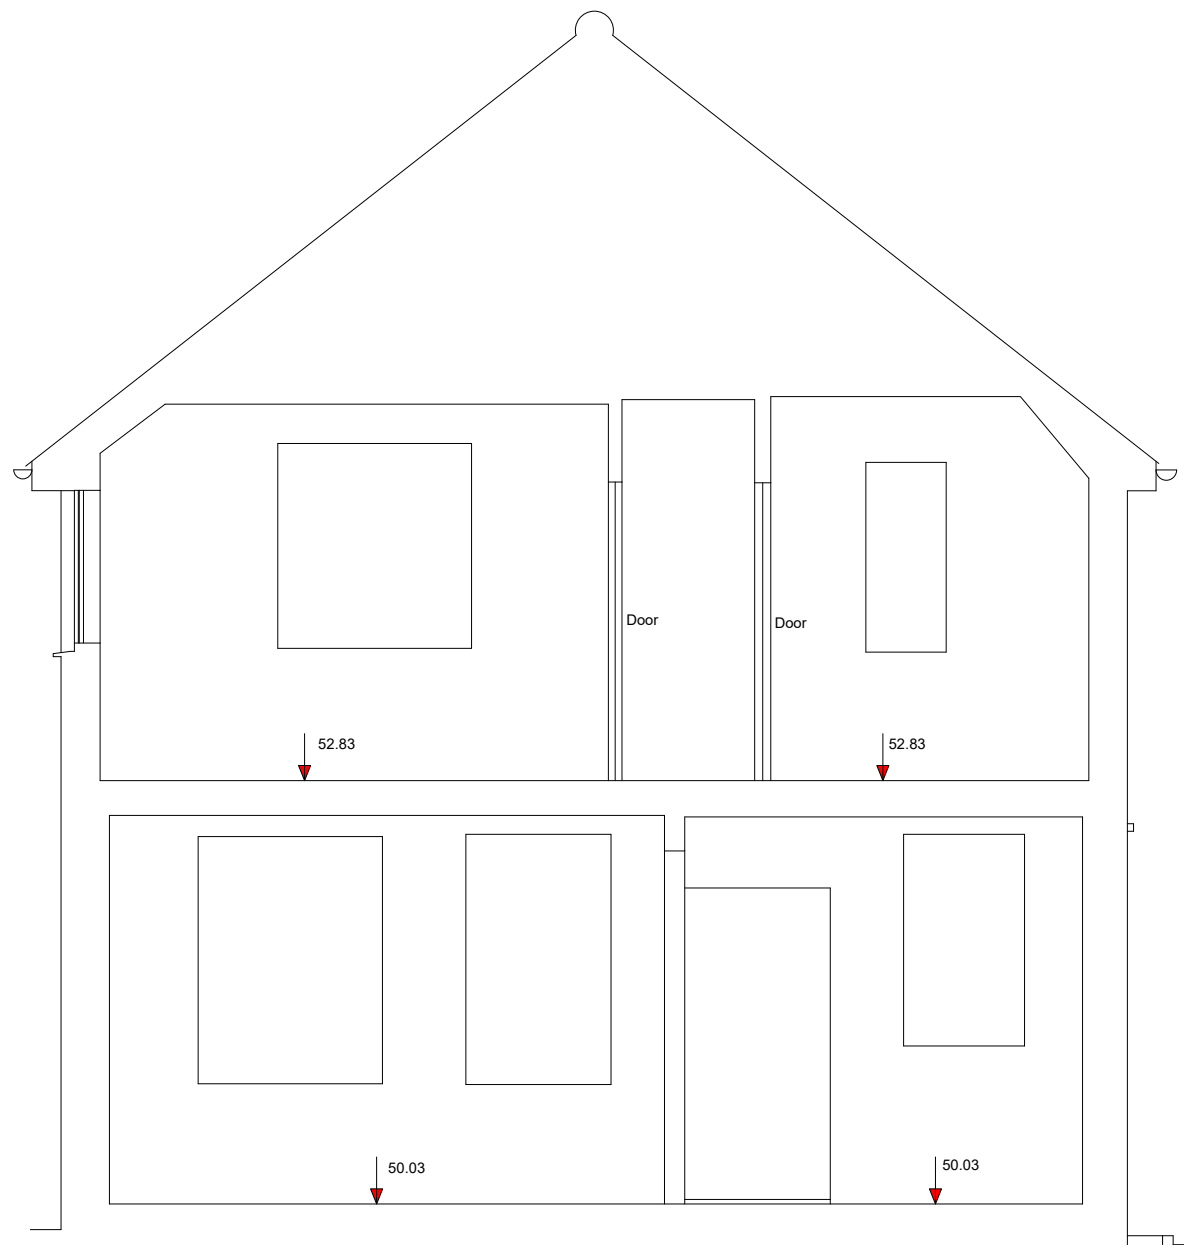

section

Gibbshaven
Lingfield Road
East Grinstead
RH19 2EJ

Existing elevations and
section

Scale 1:50 @ A1
Date February 2020

2442.03

turner &
hoskins
architects

First Floor Office
1A Station Road
Edenbridge TN9 5HP
t. 01732866064
www.turnerandhoskins.co.uk

