




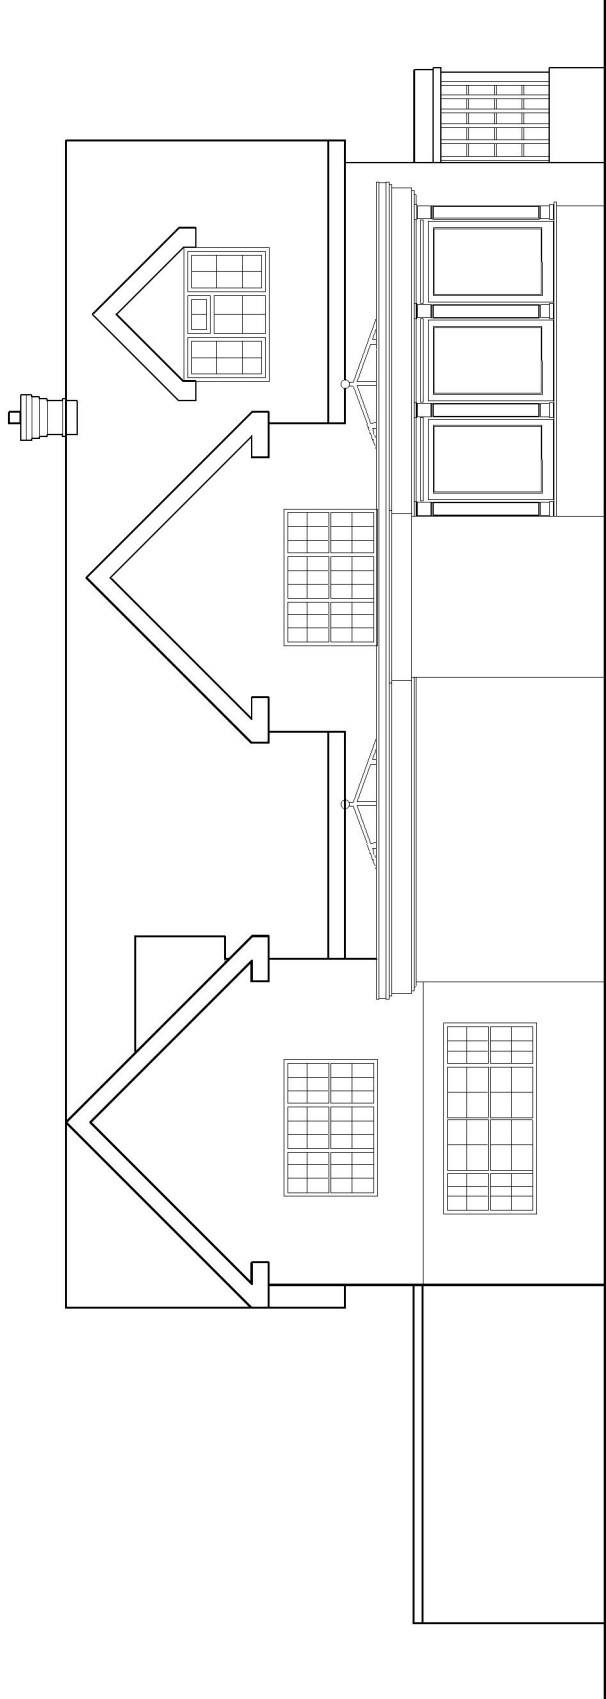


Rear Elevation 1:100

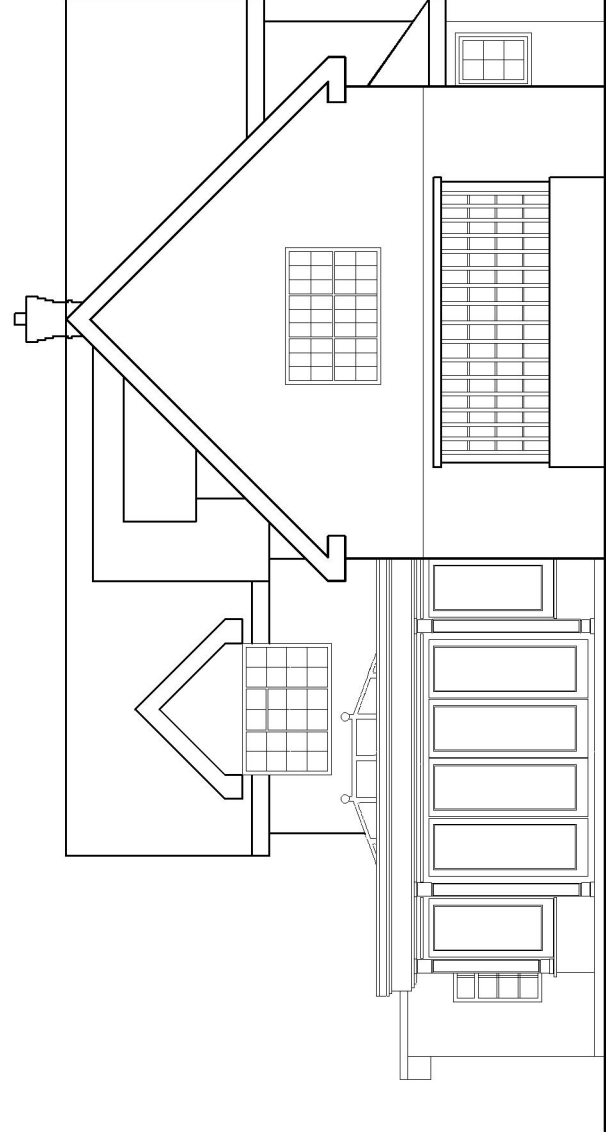

Side Elevation 1:100

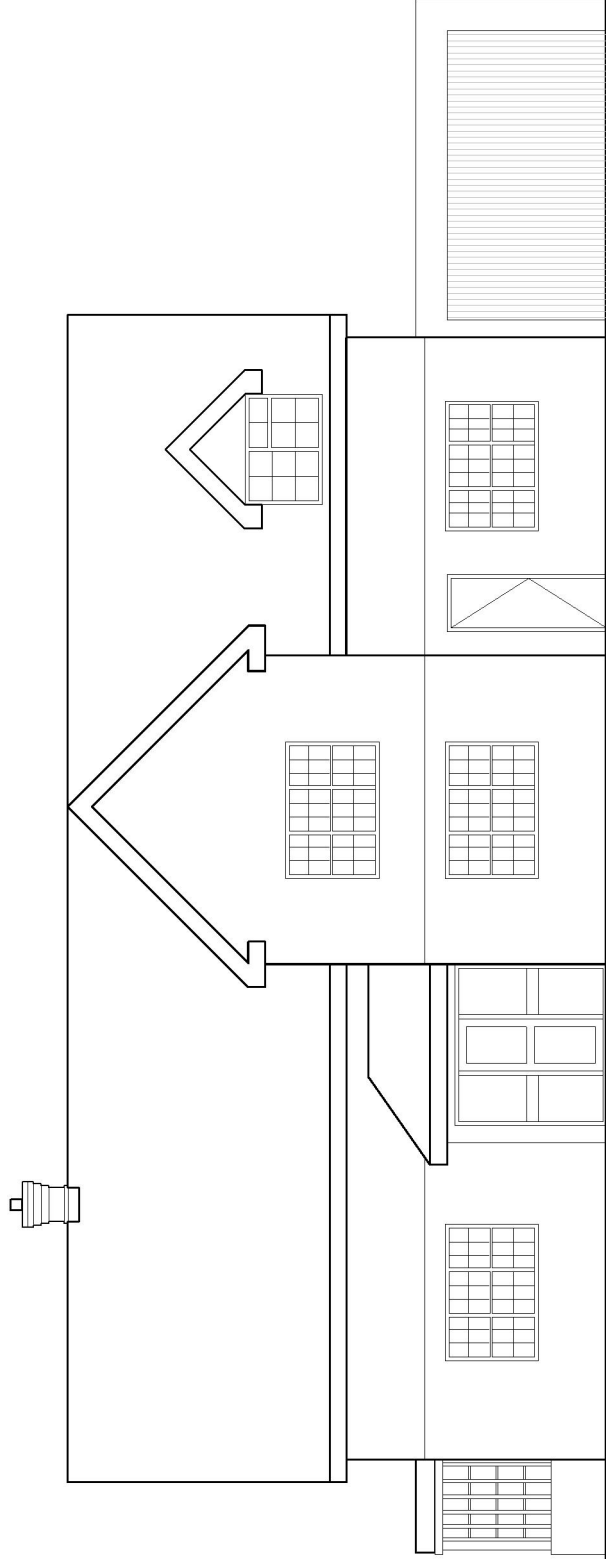

Front Elevation 1:100

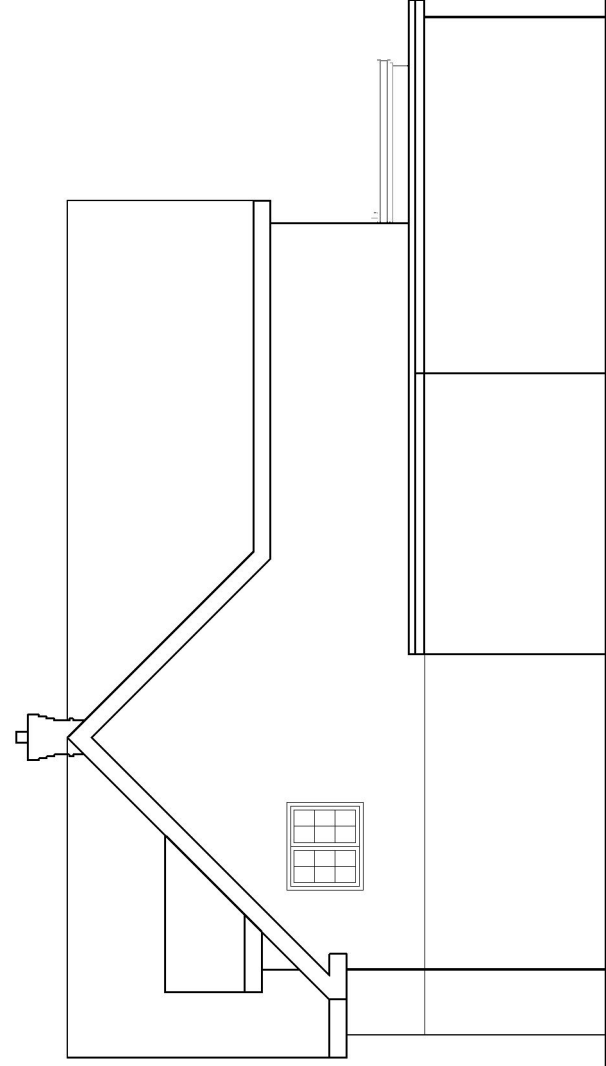

Side Elevation 1:100

SKETCH DRAWING				
rev.		date		comment
amendments				
Client				
Site address				
The Slatch, 50 Hickmans Lane, Lindfield				
Job Title				
Extension and internal refurbishment				
Proposed Elevations				
Scale		1:100		Size
				A3
				Dm By
Drawing number.		24_223_PL_114		Rev. 01