


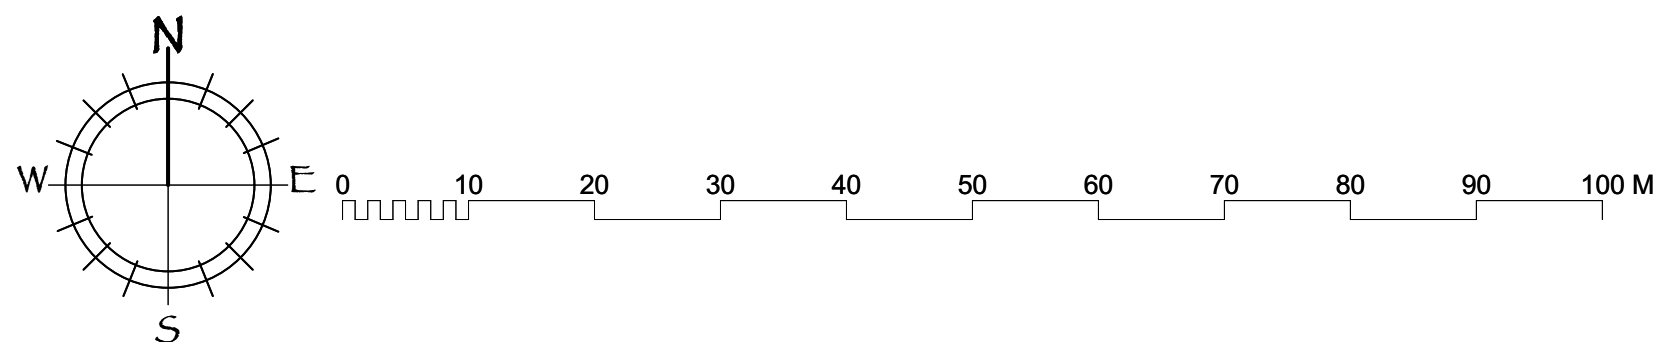

SITE PLAN 1:600



E	1.9.26	Access road widened to 4.6m
D	30.7.26	Red line amended to stable store area
C	11.5.26	Red line amended to bin collection area
Rev	Date	Description

Client

SHIRE BARNS LTD

Project
LAND AT 'THE BYRE'
THE STREET
BOLNEY

Drawing

PROPOSED SITE PLAN

Scale	Status	Date
1:600 @A3	PLANNING	25.3.26
Drawing No.		Revision

327-P3

E