


20/26/0789

NOTES

- 1 Do not scale this drawing
- 2 All levels and dimensions to be checked on site.
- 3 This drawing is to read in conjunction with all relevant Drawings and Specifications.

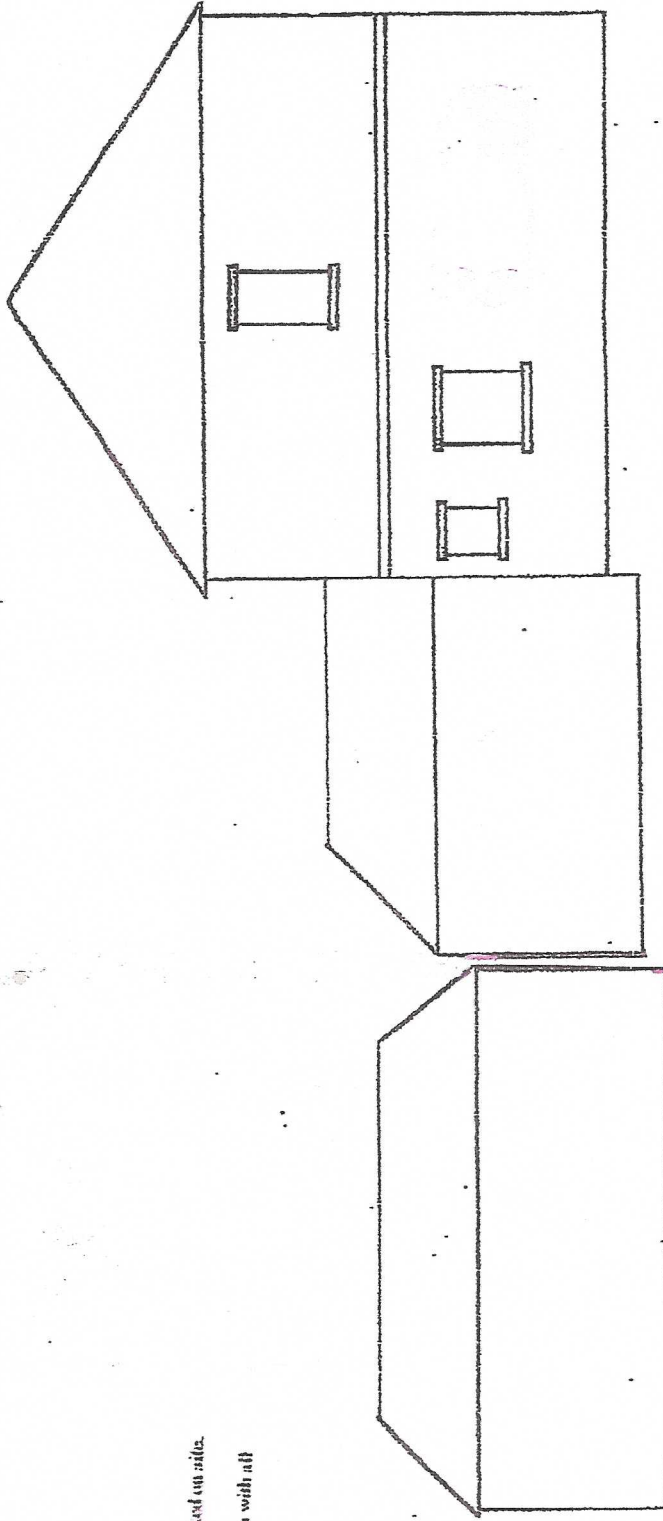

PROPOSED EAST ELEVATION

TITLE:

PROPOSED ELEVATIONS AT:

16 WOODLANDS ROAD
11A YWARDS HEATH
WEST SUSSEX

SCALE: 1:100

DATE: MARCH 2025