


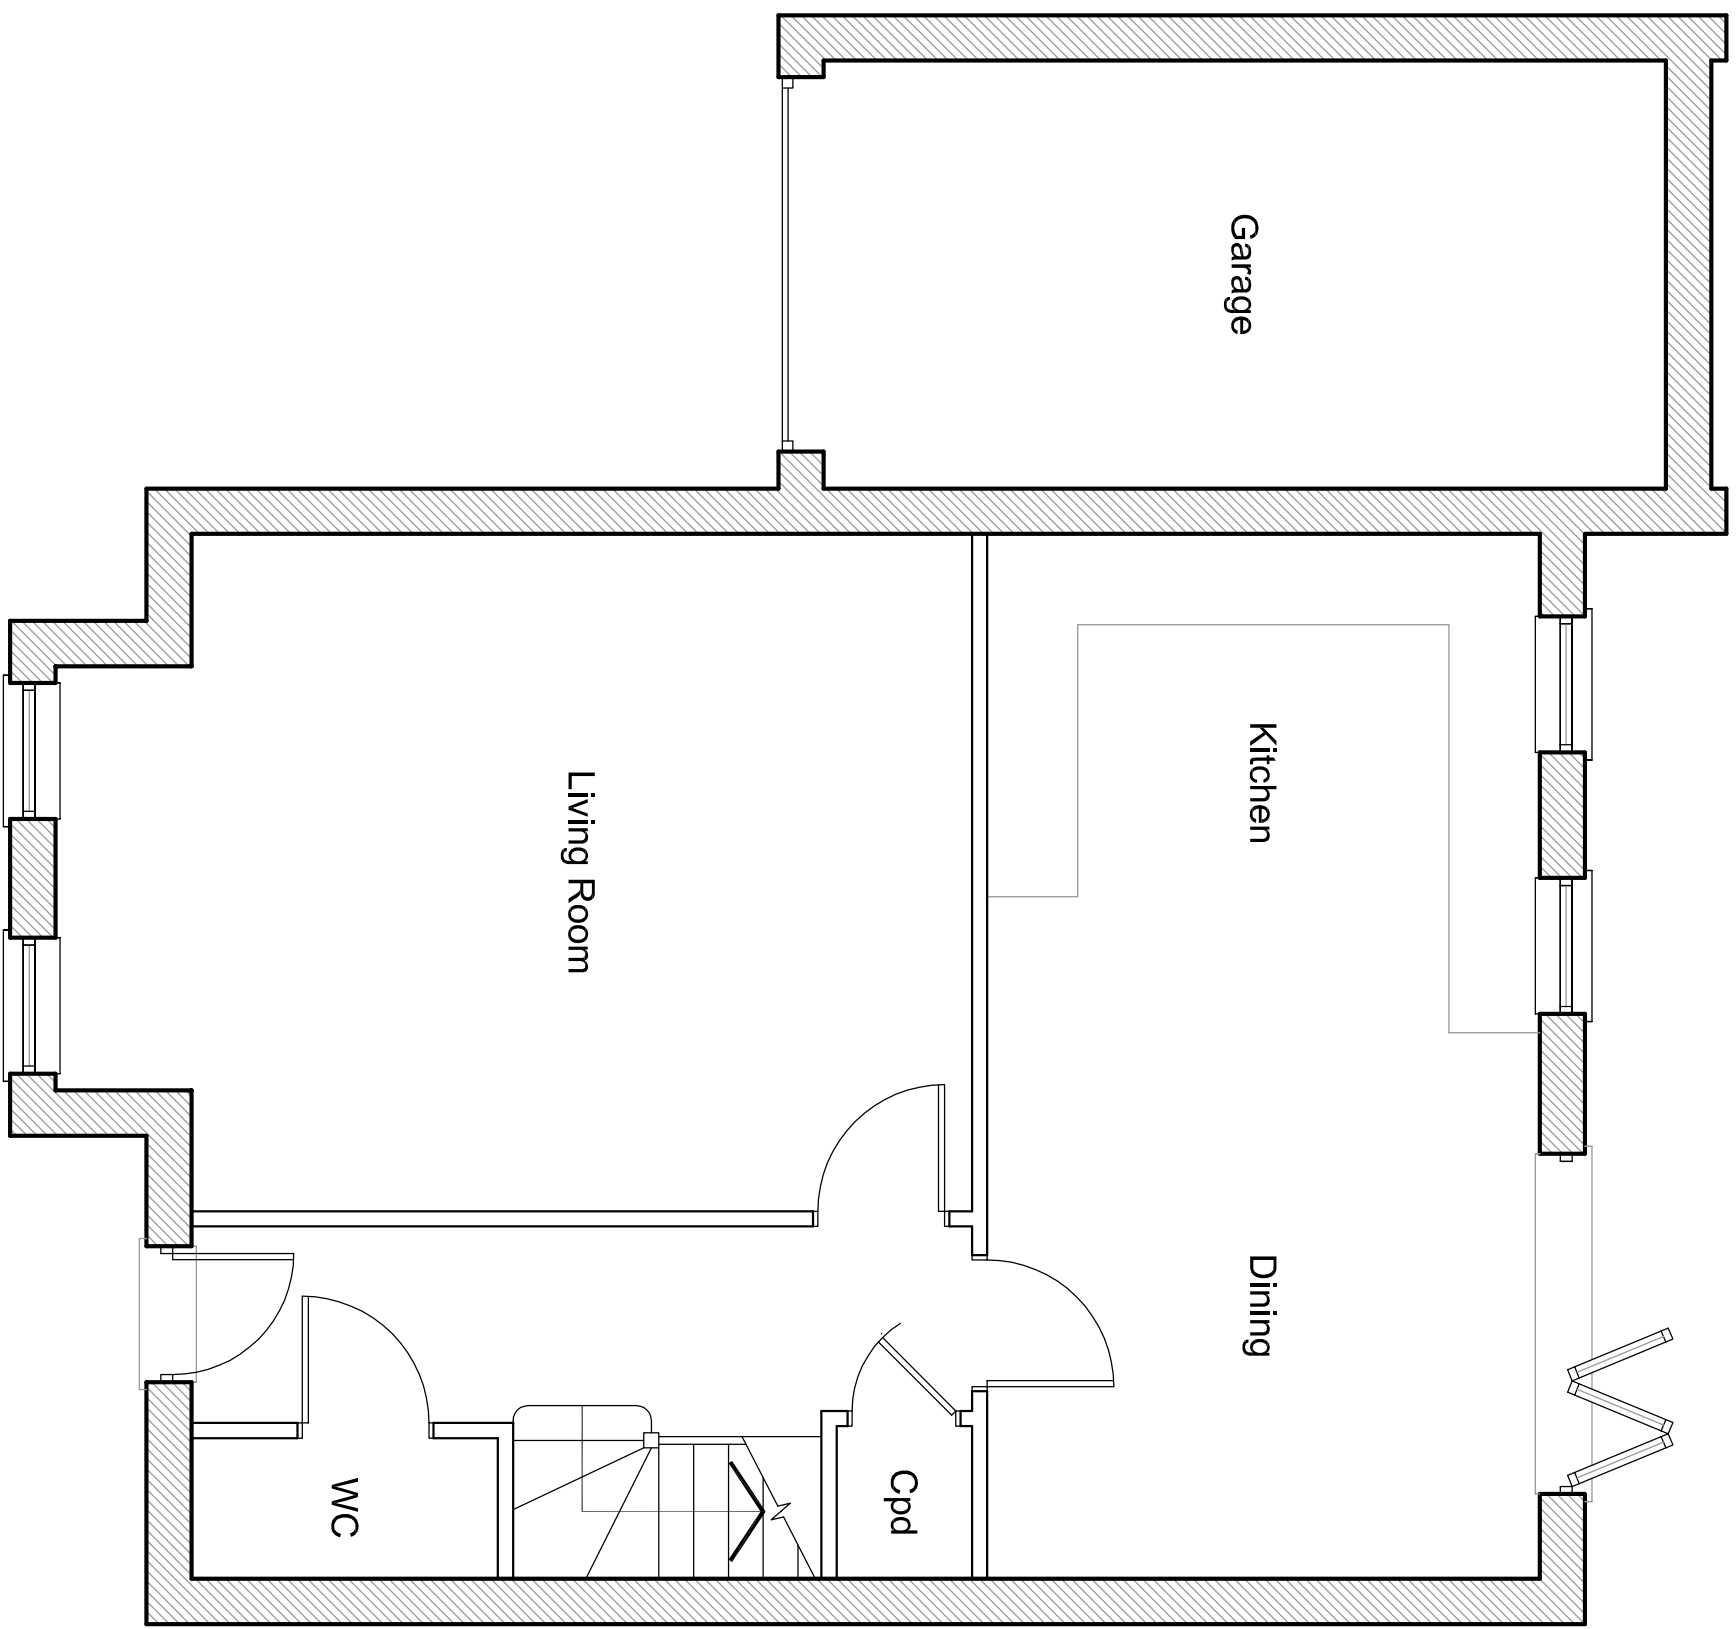


 


EXISTING GROUND FLOOR PLAN

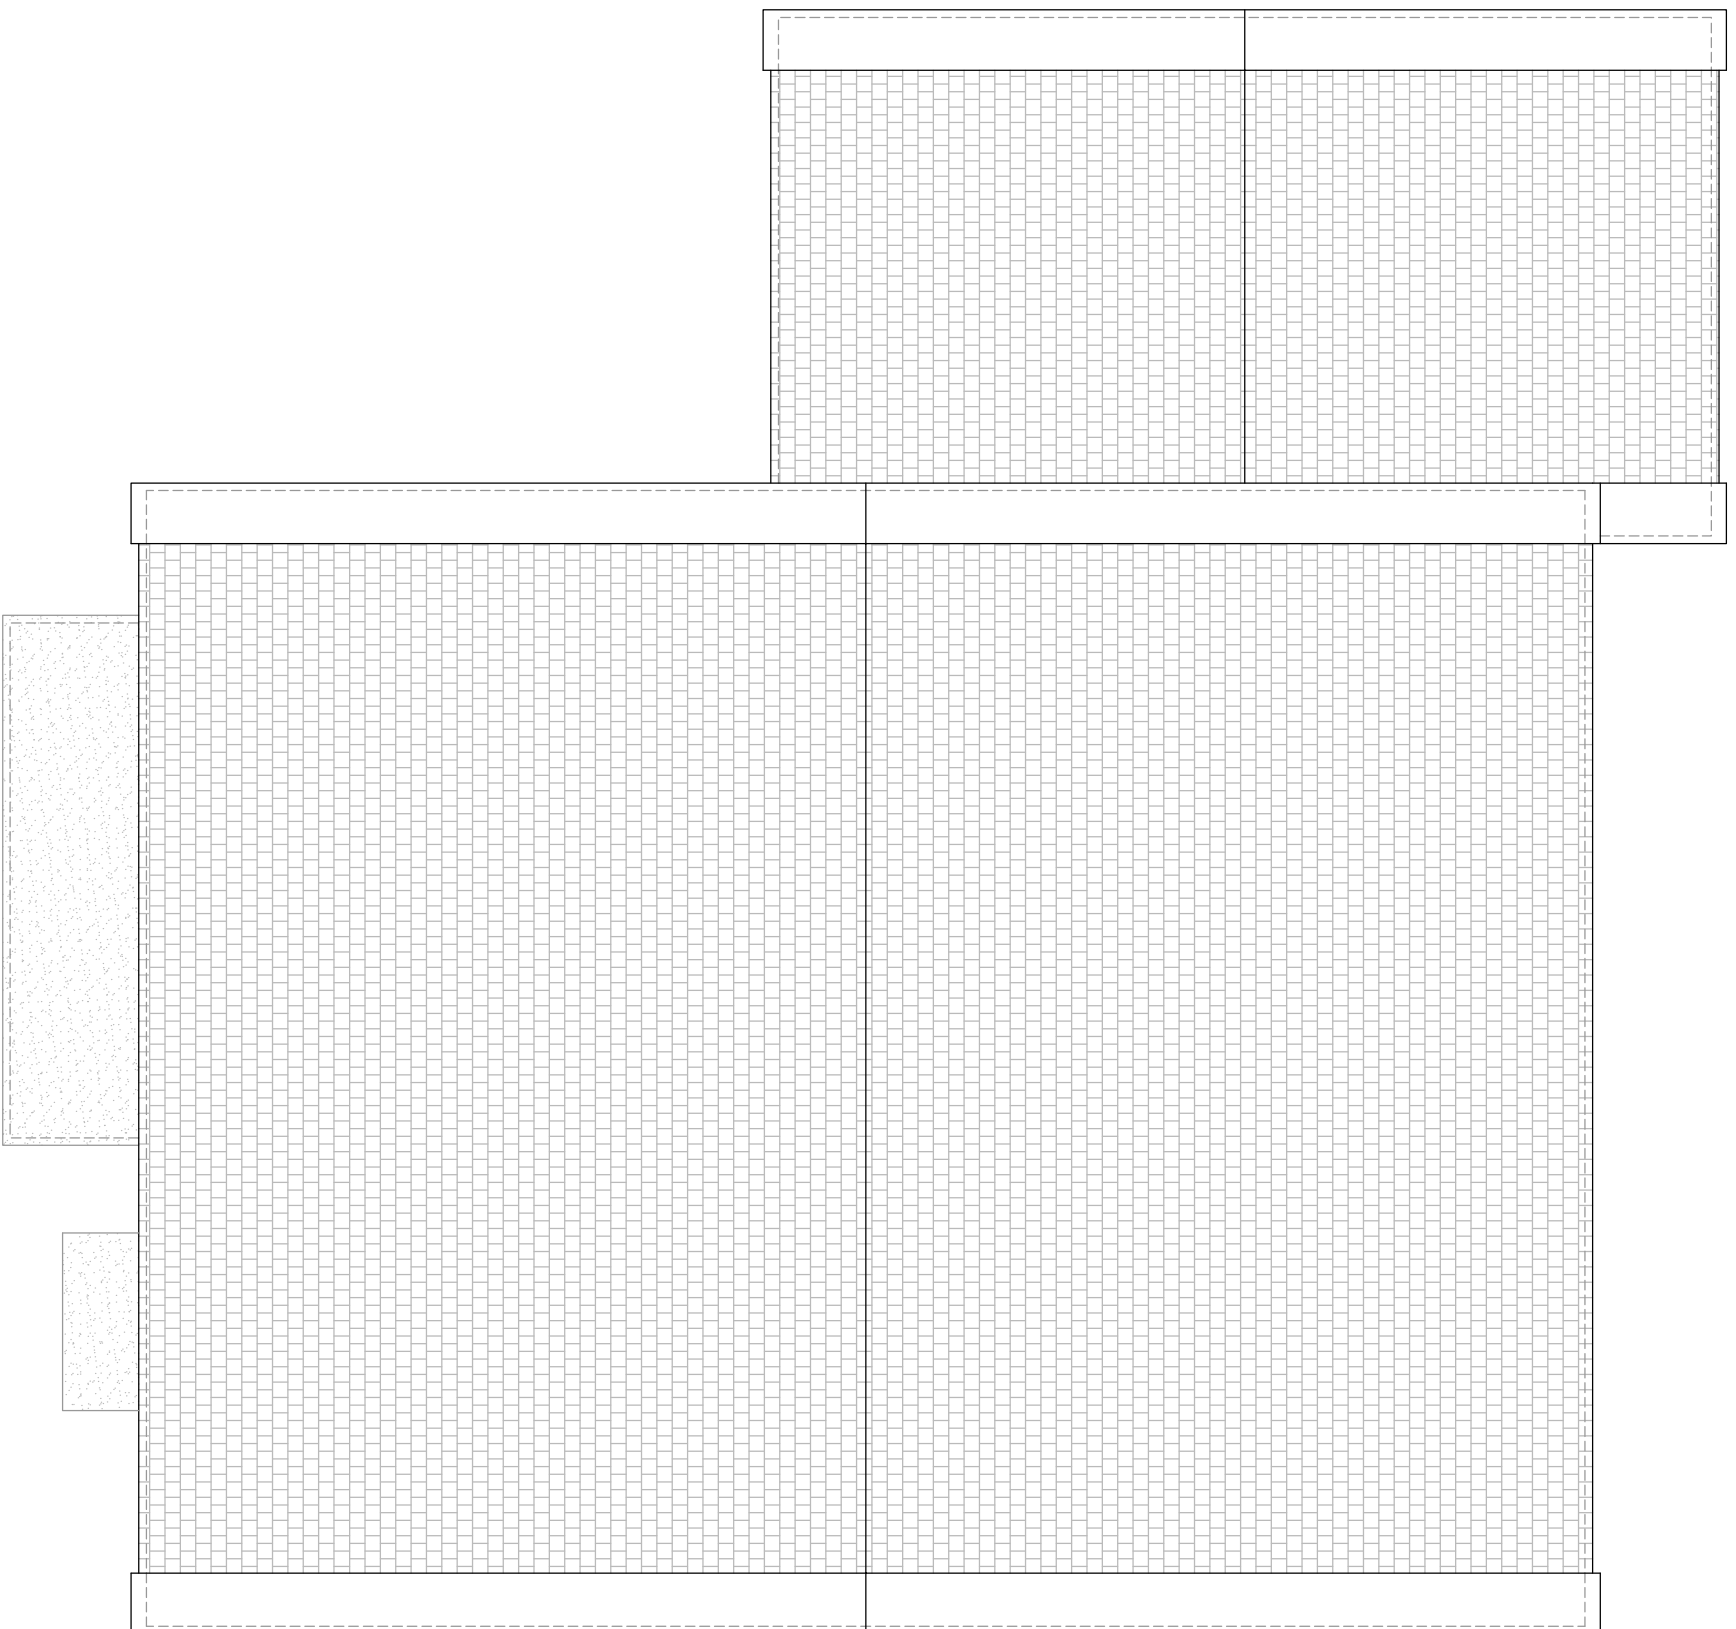


EXISTING ROOF PLAN

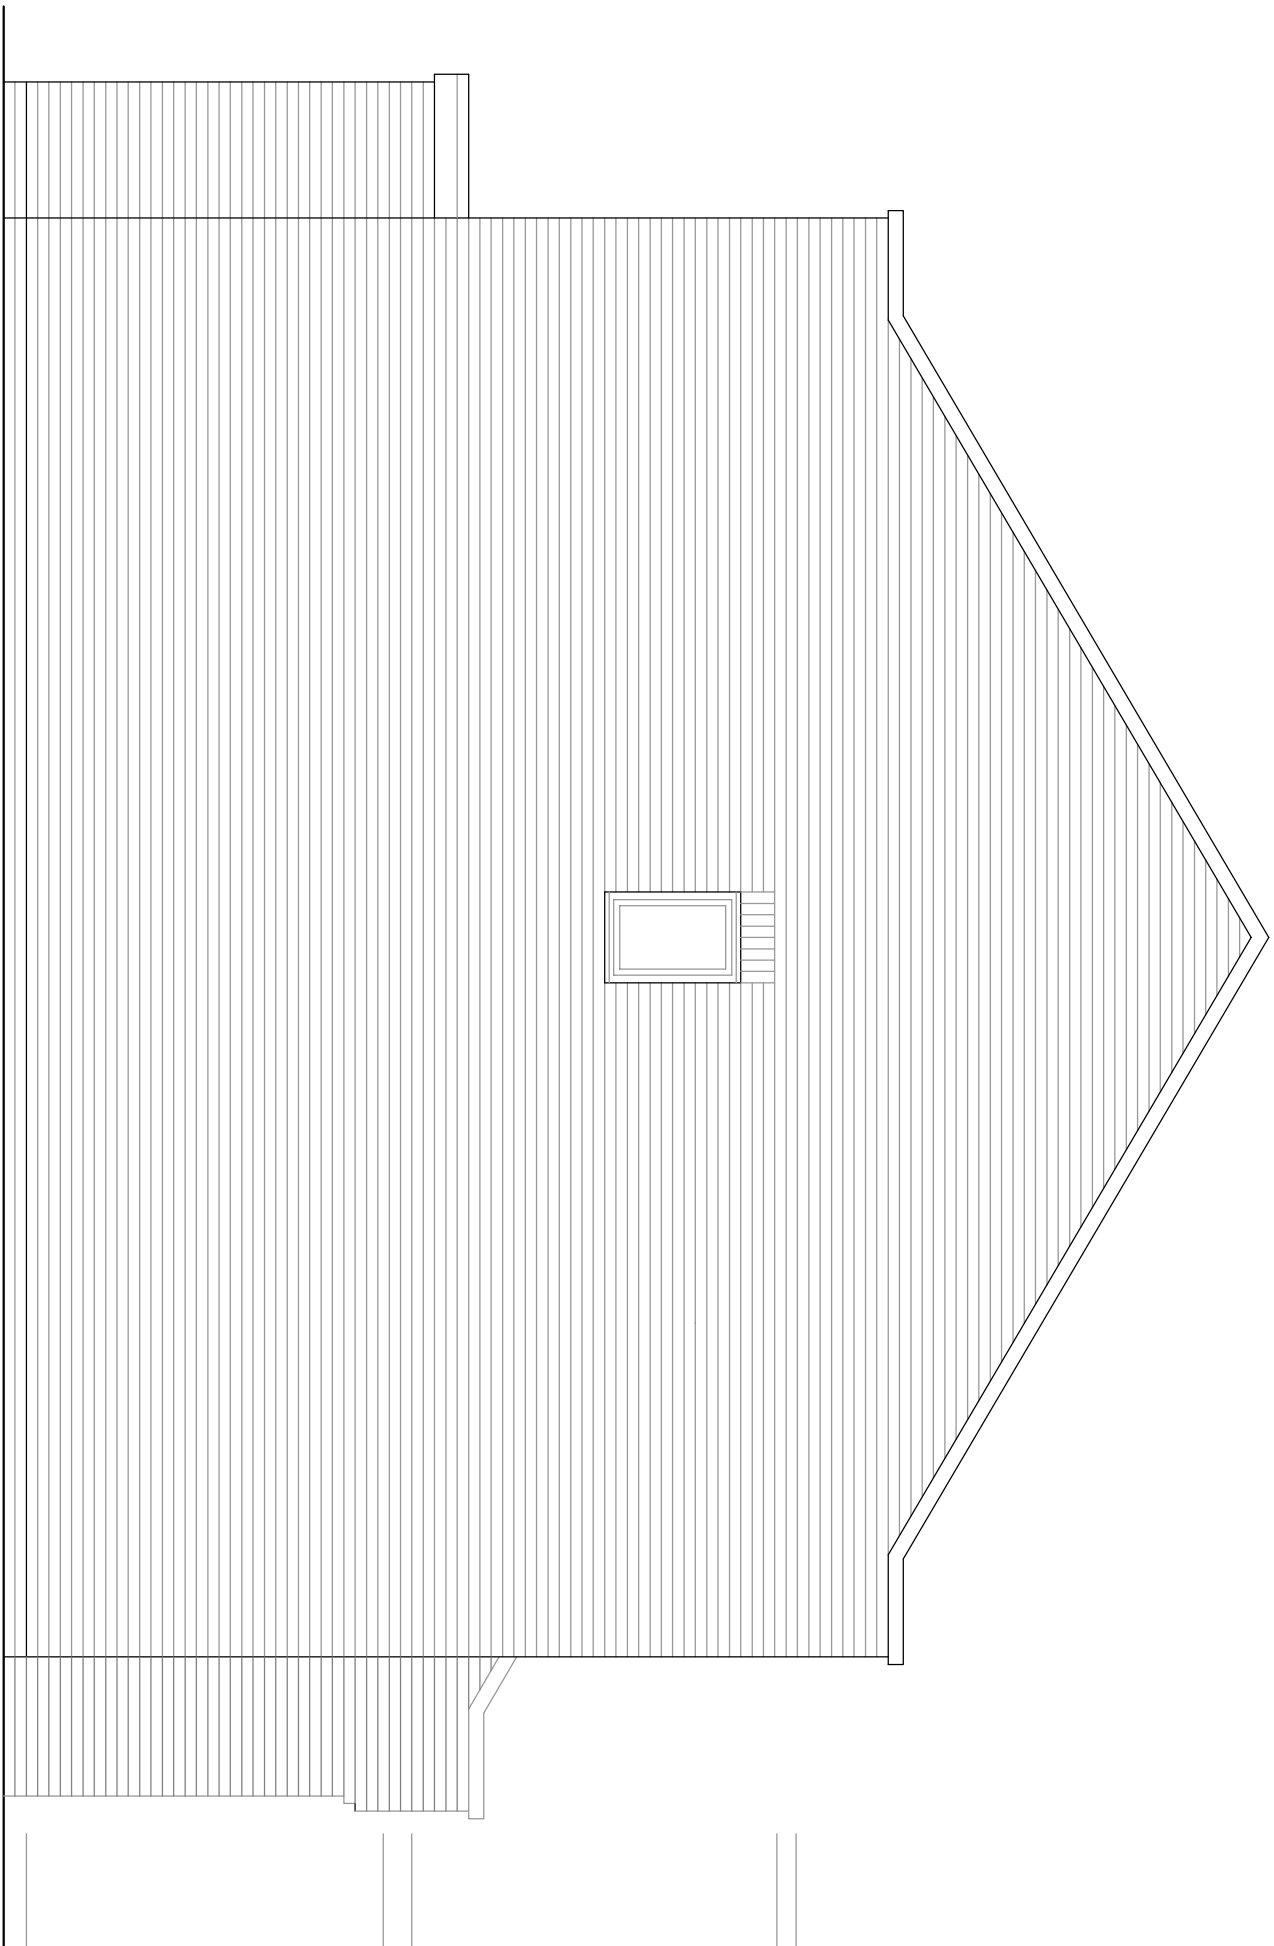


EXISTING NW FLANK ELEVATION

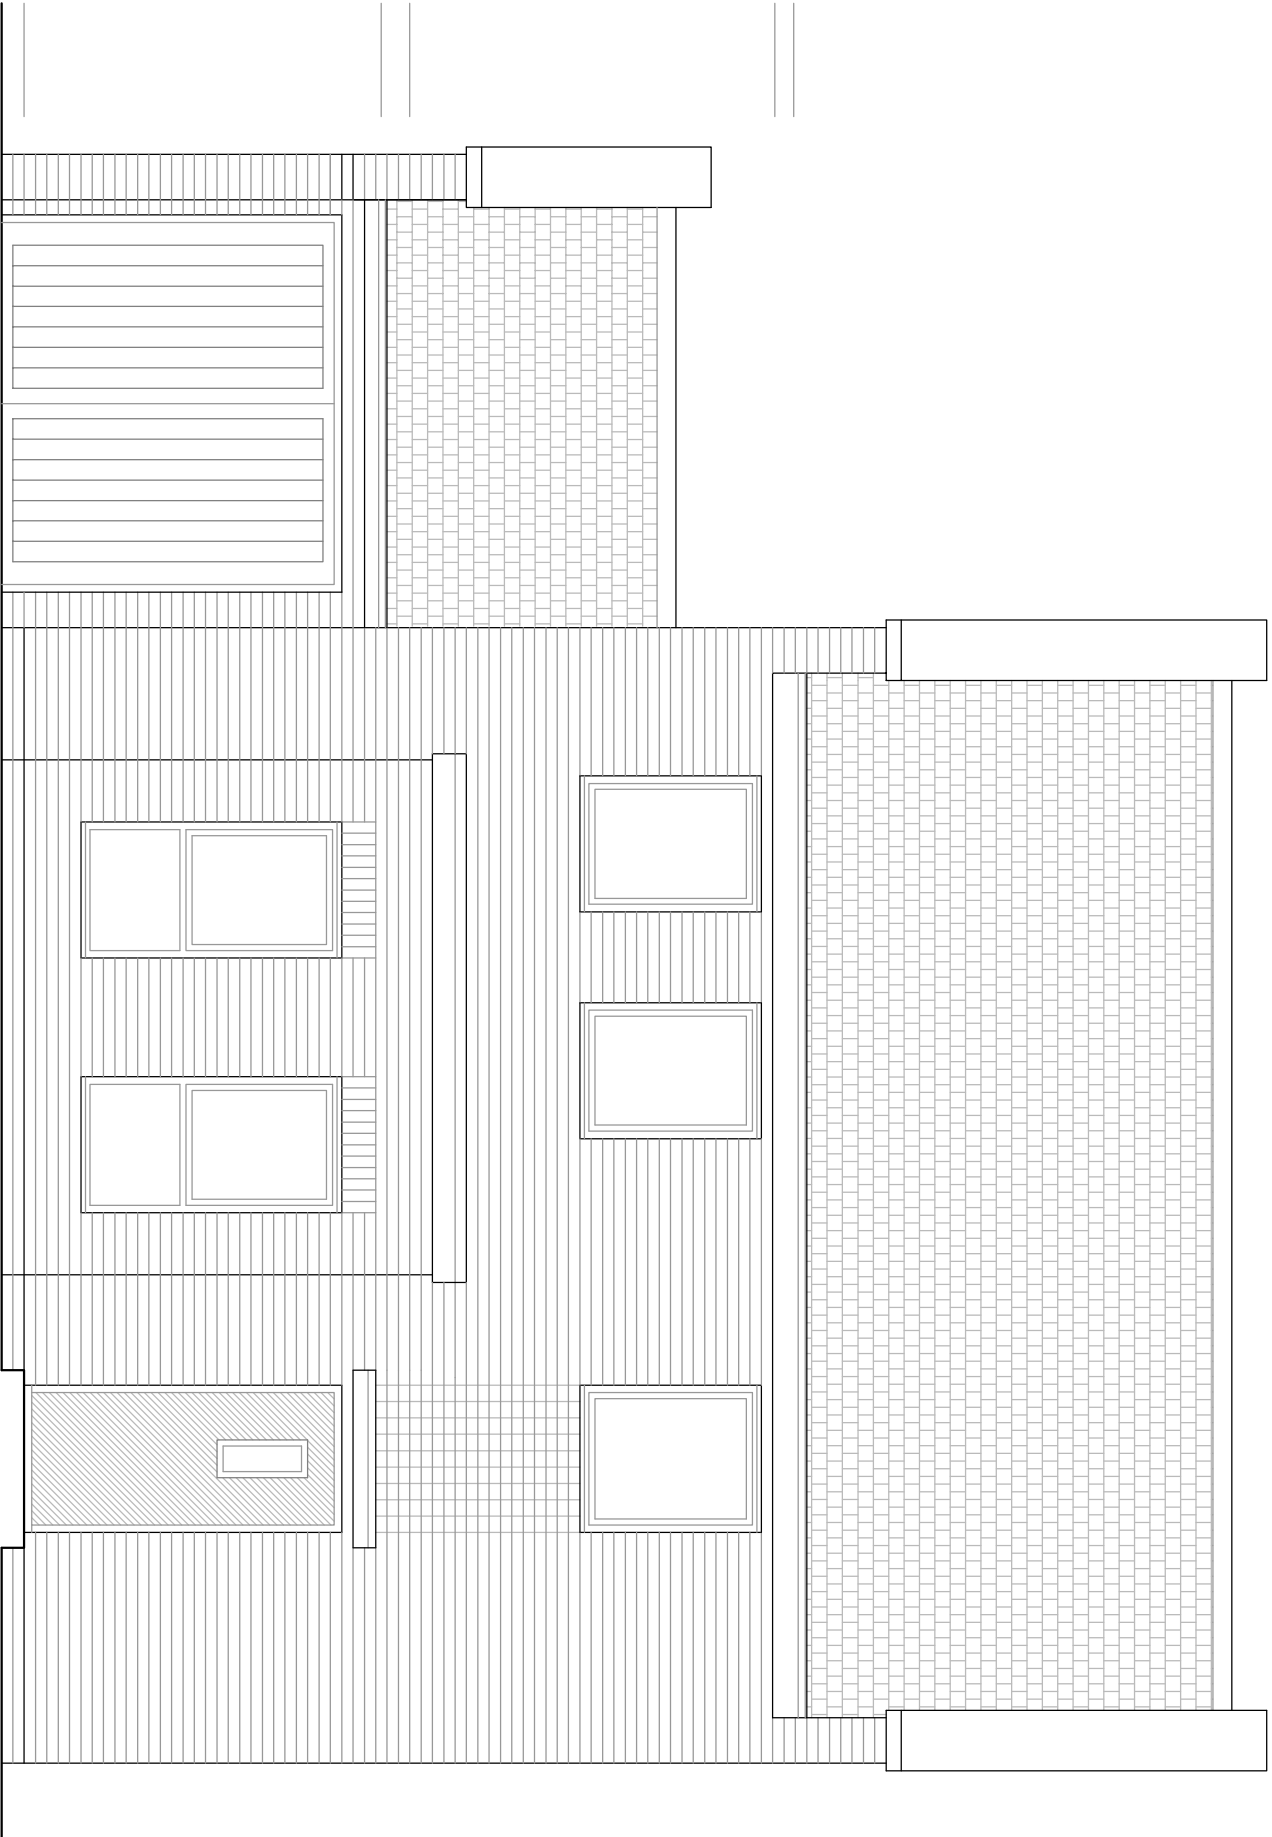

EXISTING FRONT ELEVATION

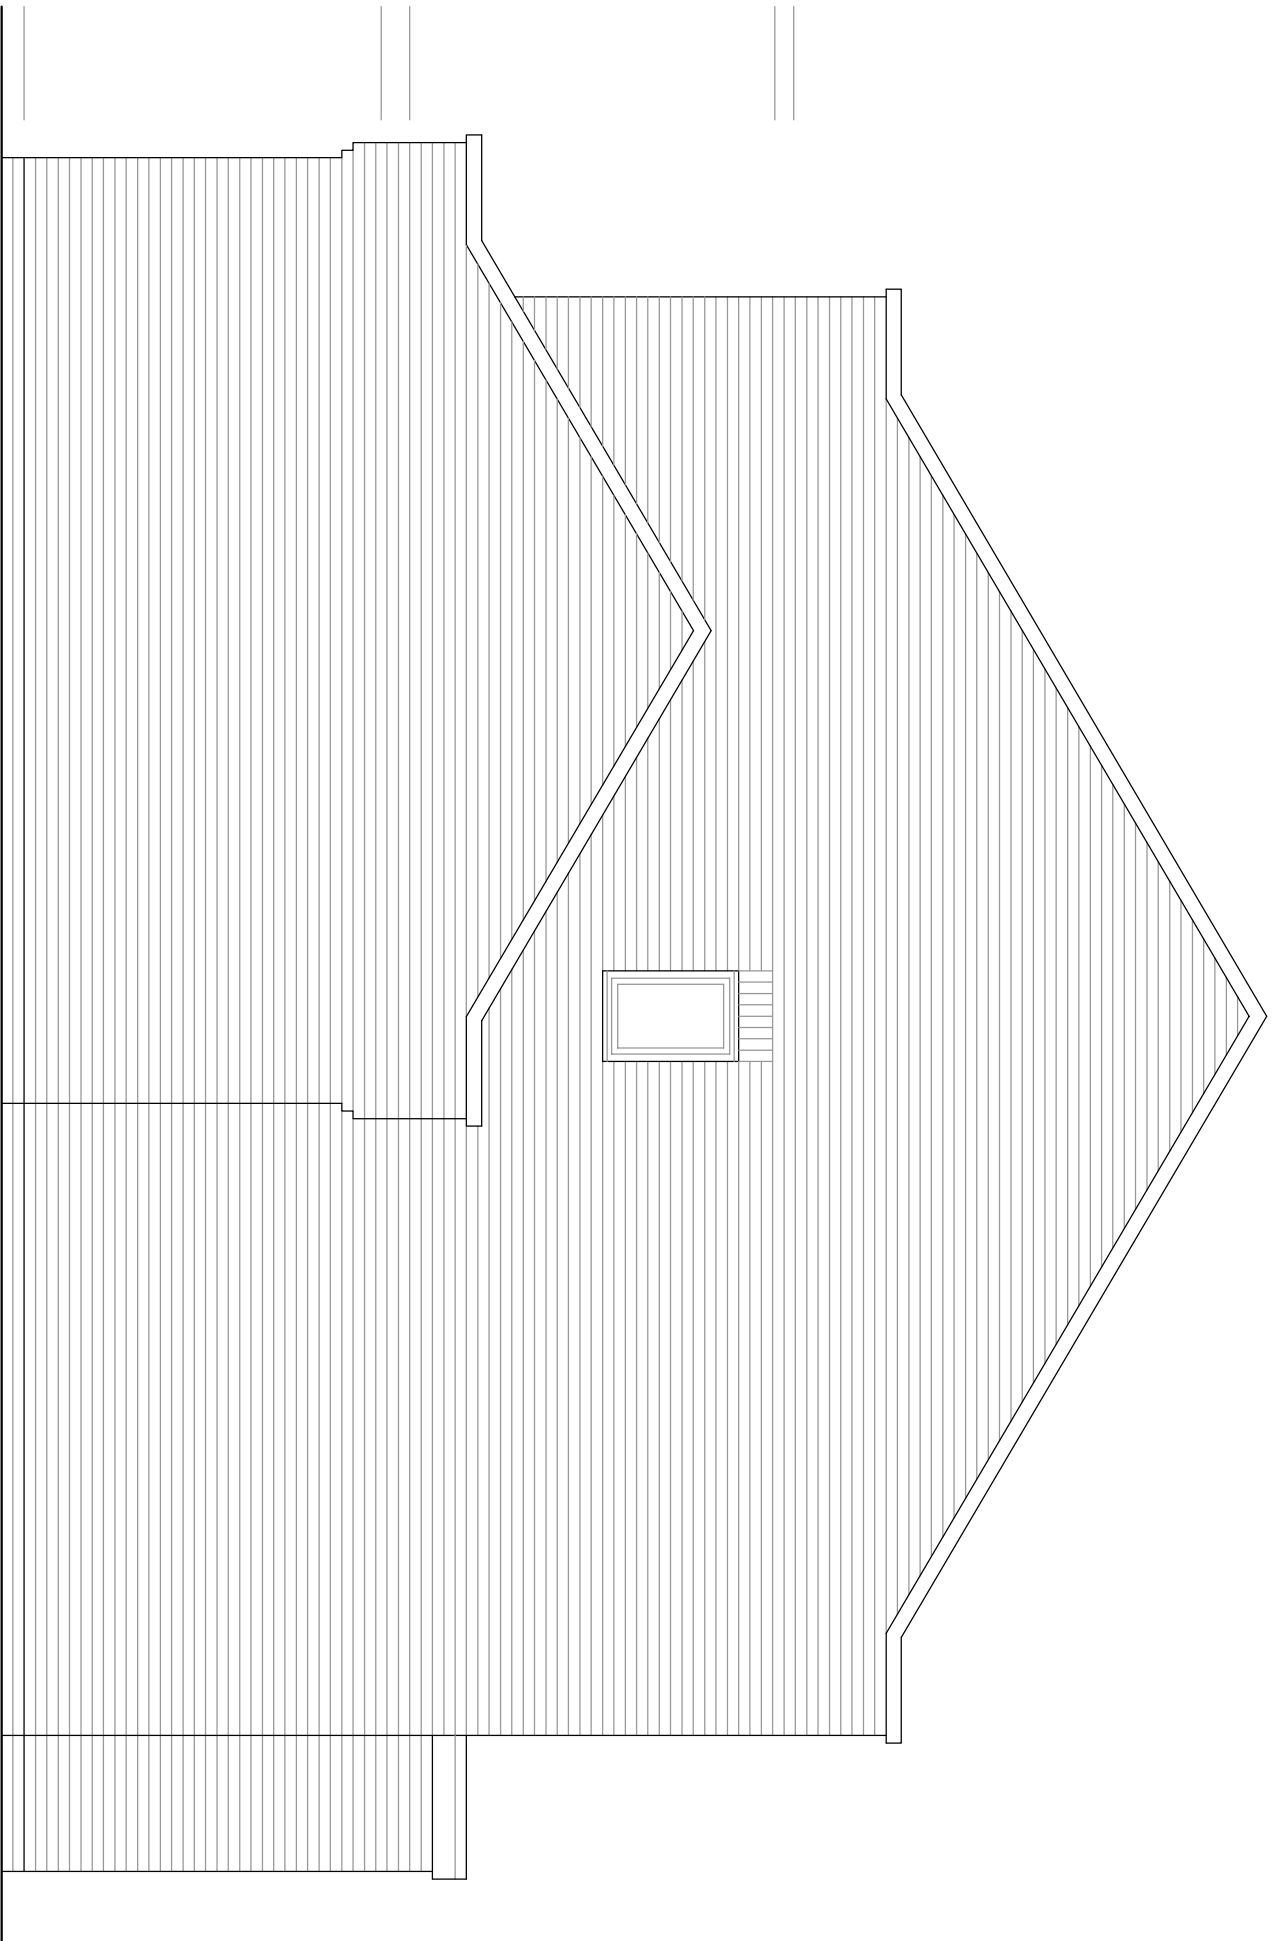

EXISTING SE FLANK ELEVATION

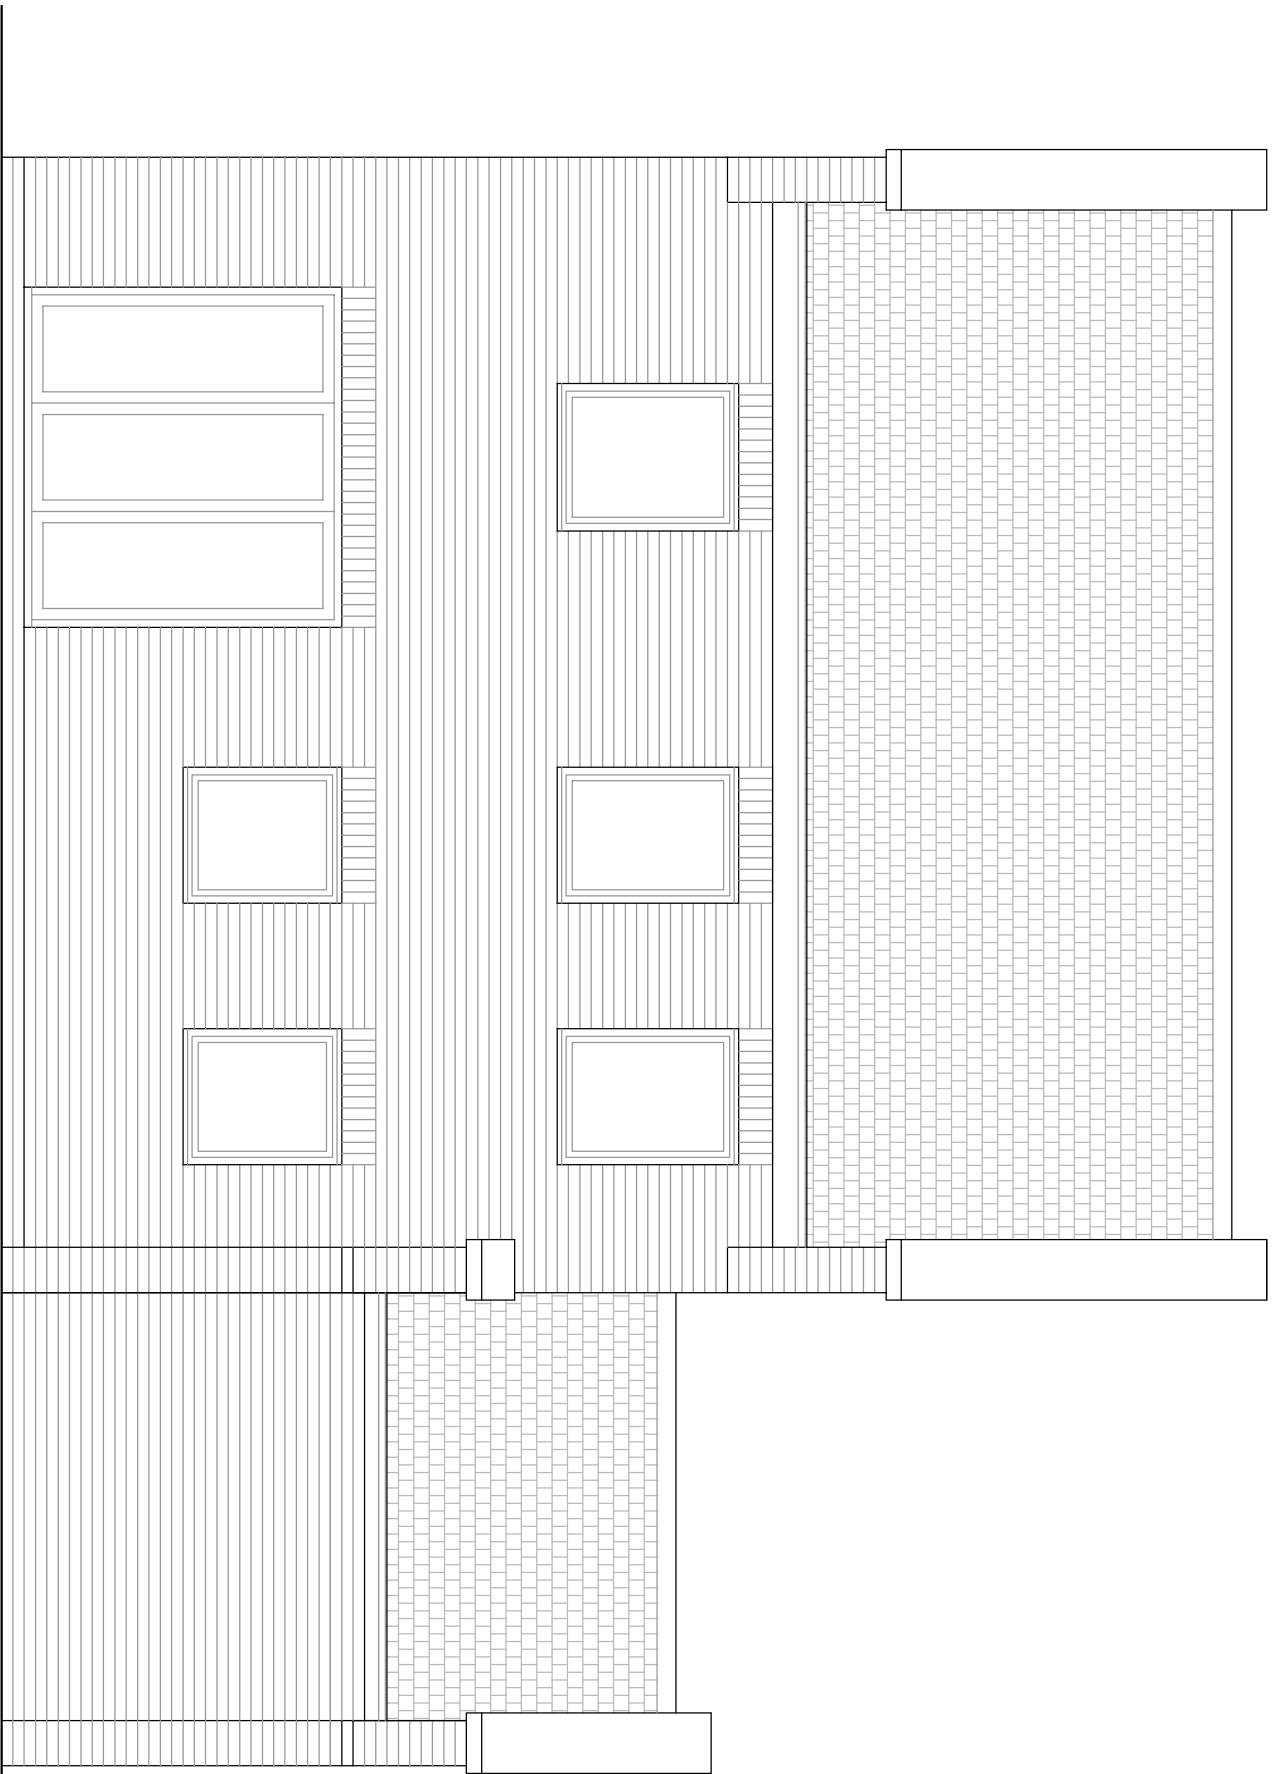

EXISTING REAR ELEVATION

Impact Design Solutions Planning and Building Control Specialists <i>email: impactdesign@email.com</i> <i>mobile: 07920 714945</i>		Project	46 Wychwood Place, Crawley Down, RH10 4HN		Drawing	Existing Plans and Elevations		Scale1:50 @ A1 / 1:100 @ A3		Date	MAY 2025	P1	ISSUED FOR HH PLANNING	28/05/25	SJ
								Drawing No.		2505-46Wychwood-01		i	ISSUED FOR COMMENT	12/05/25	SJ
								Rev		Description		Date		By	