


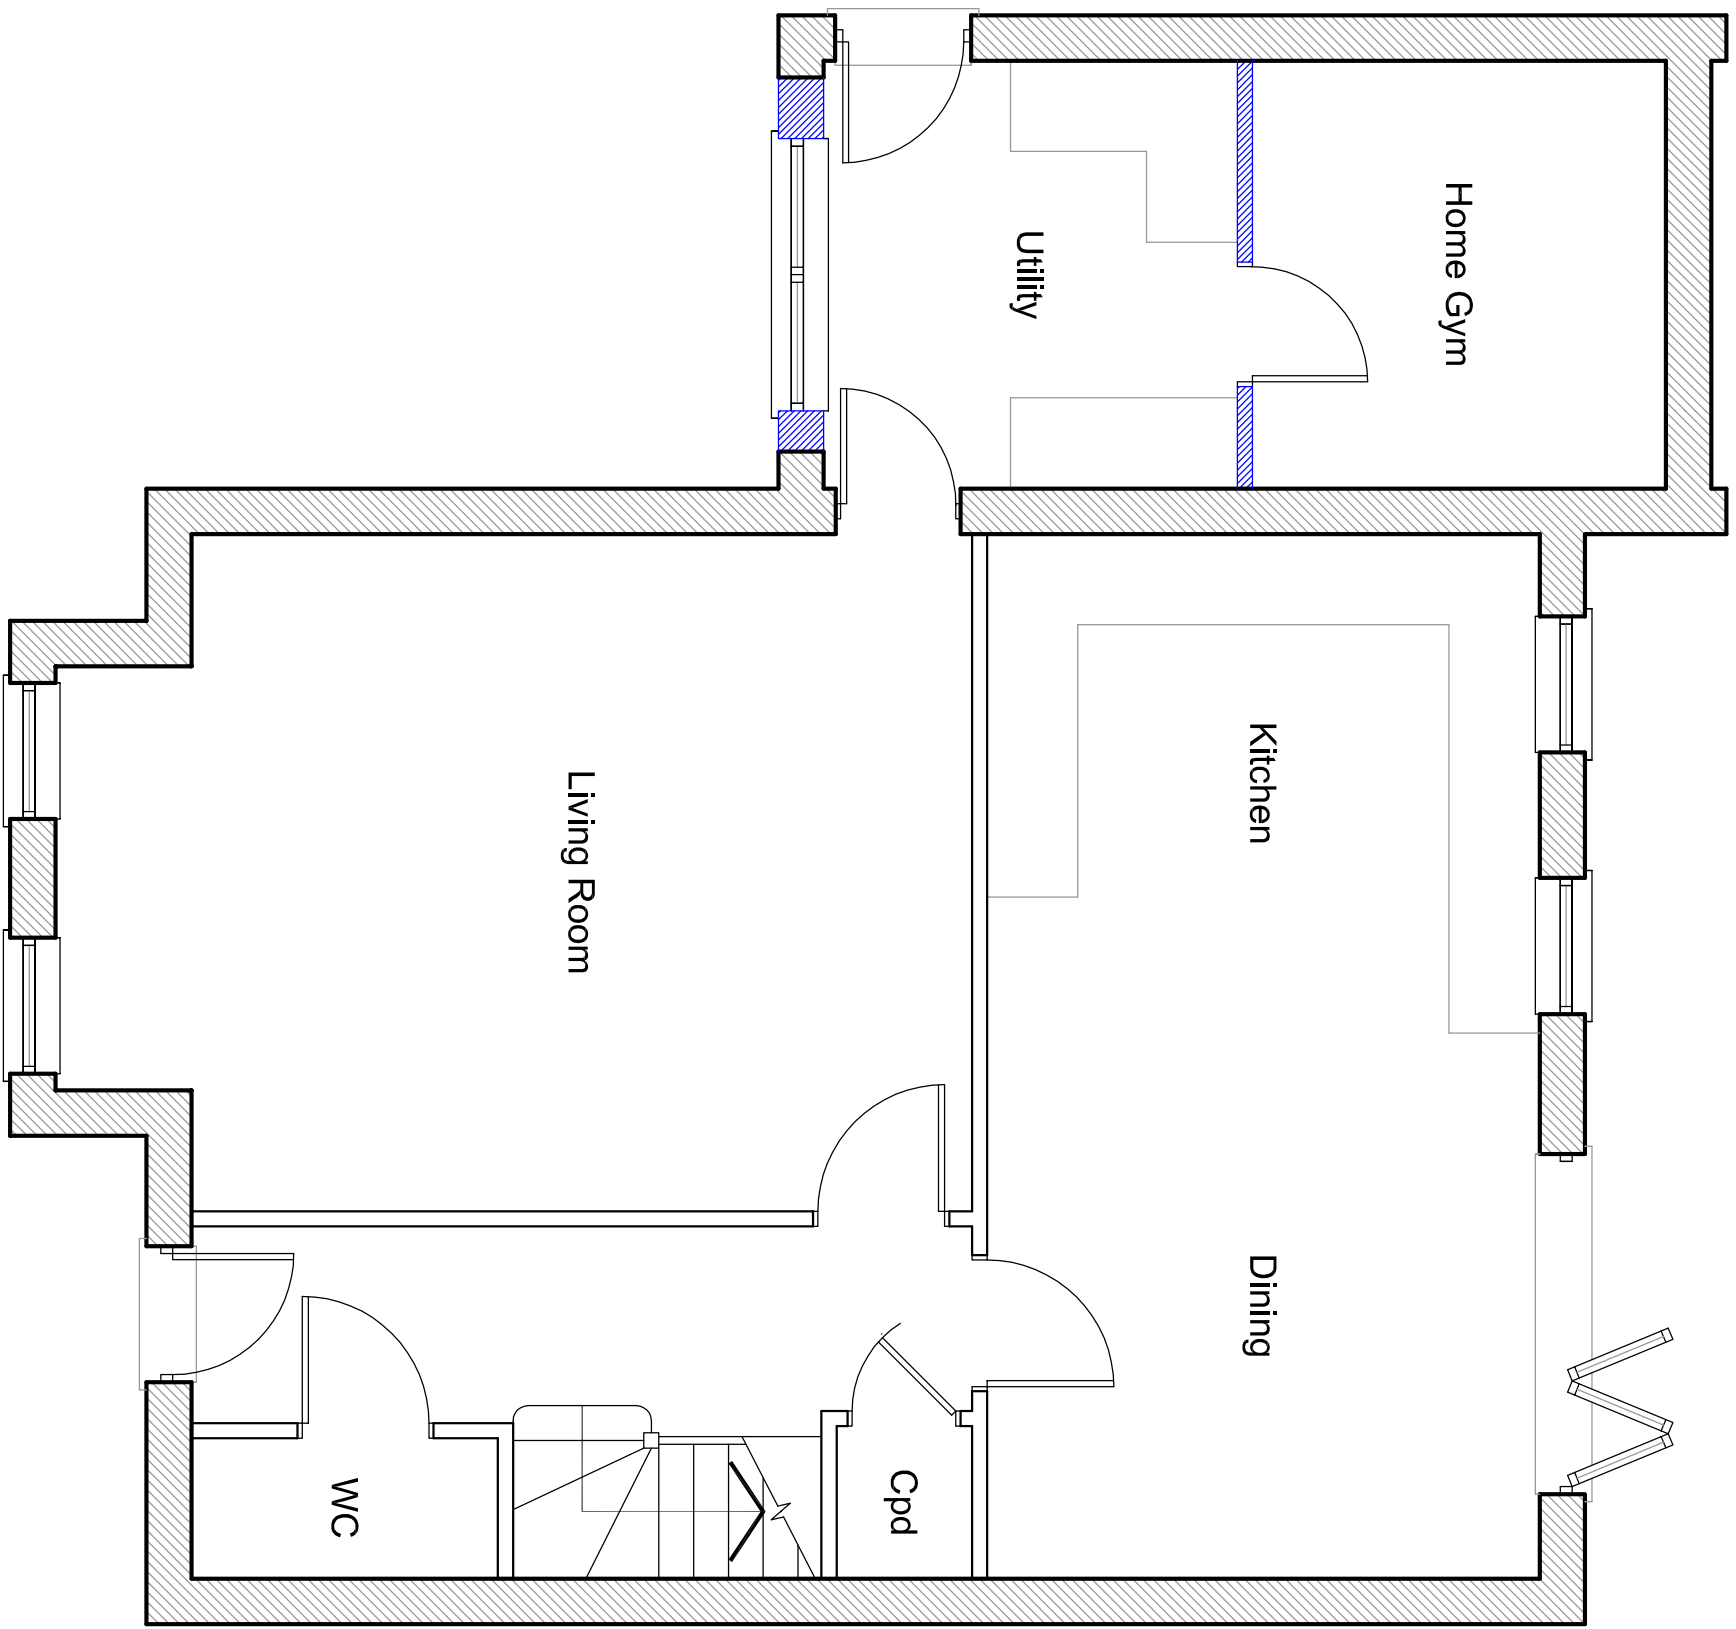


 

PROPOSED GROUND FLOOR PLAN

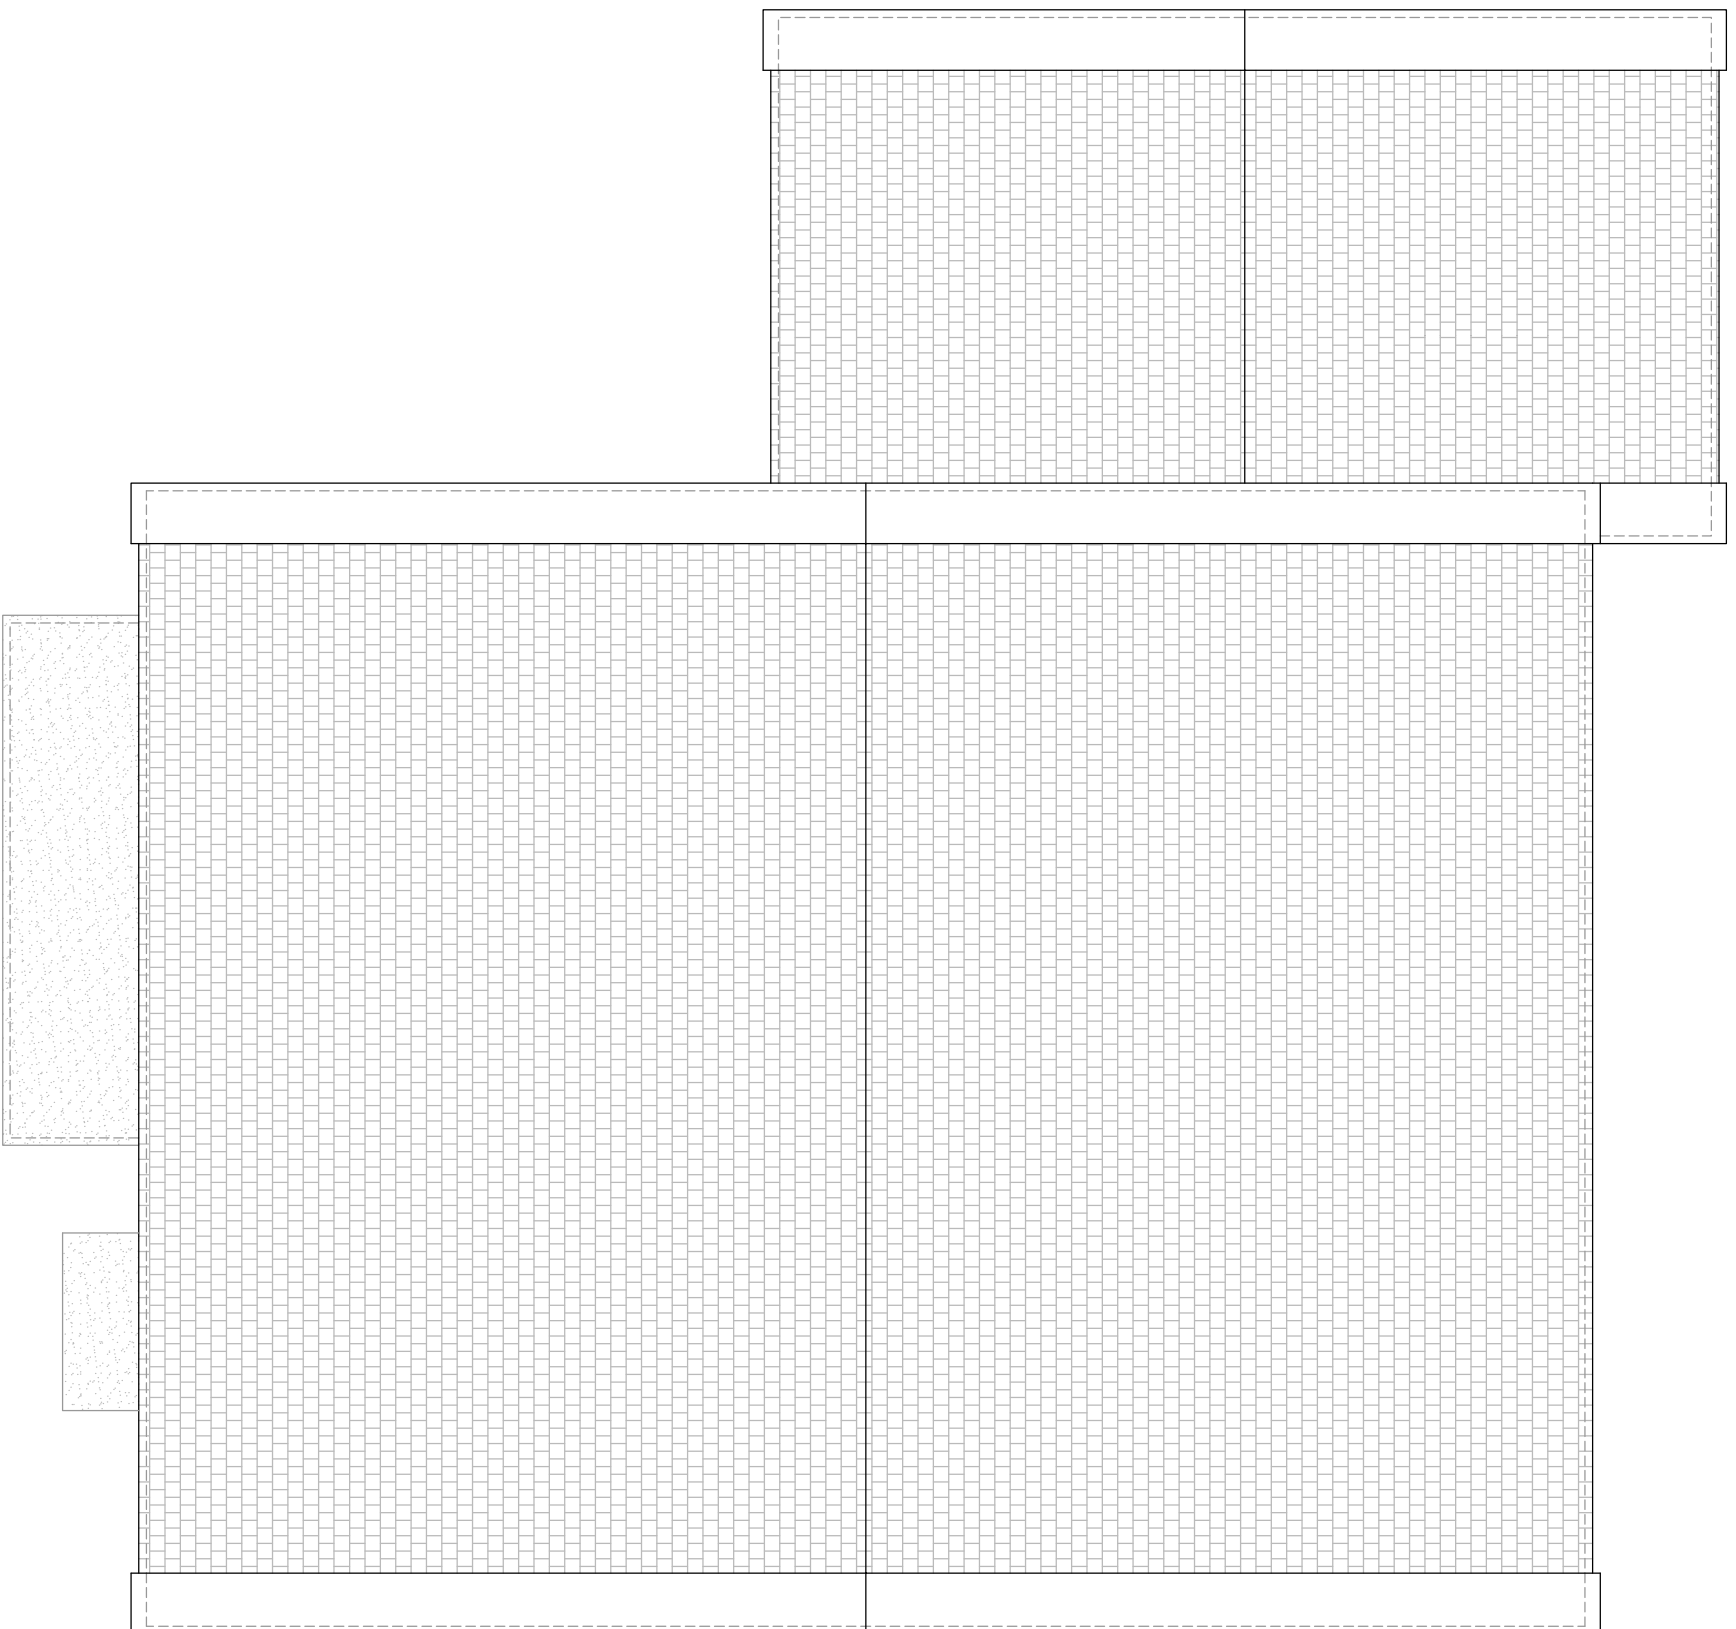


PROPOSED ROOF PLAN

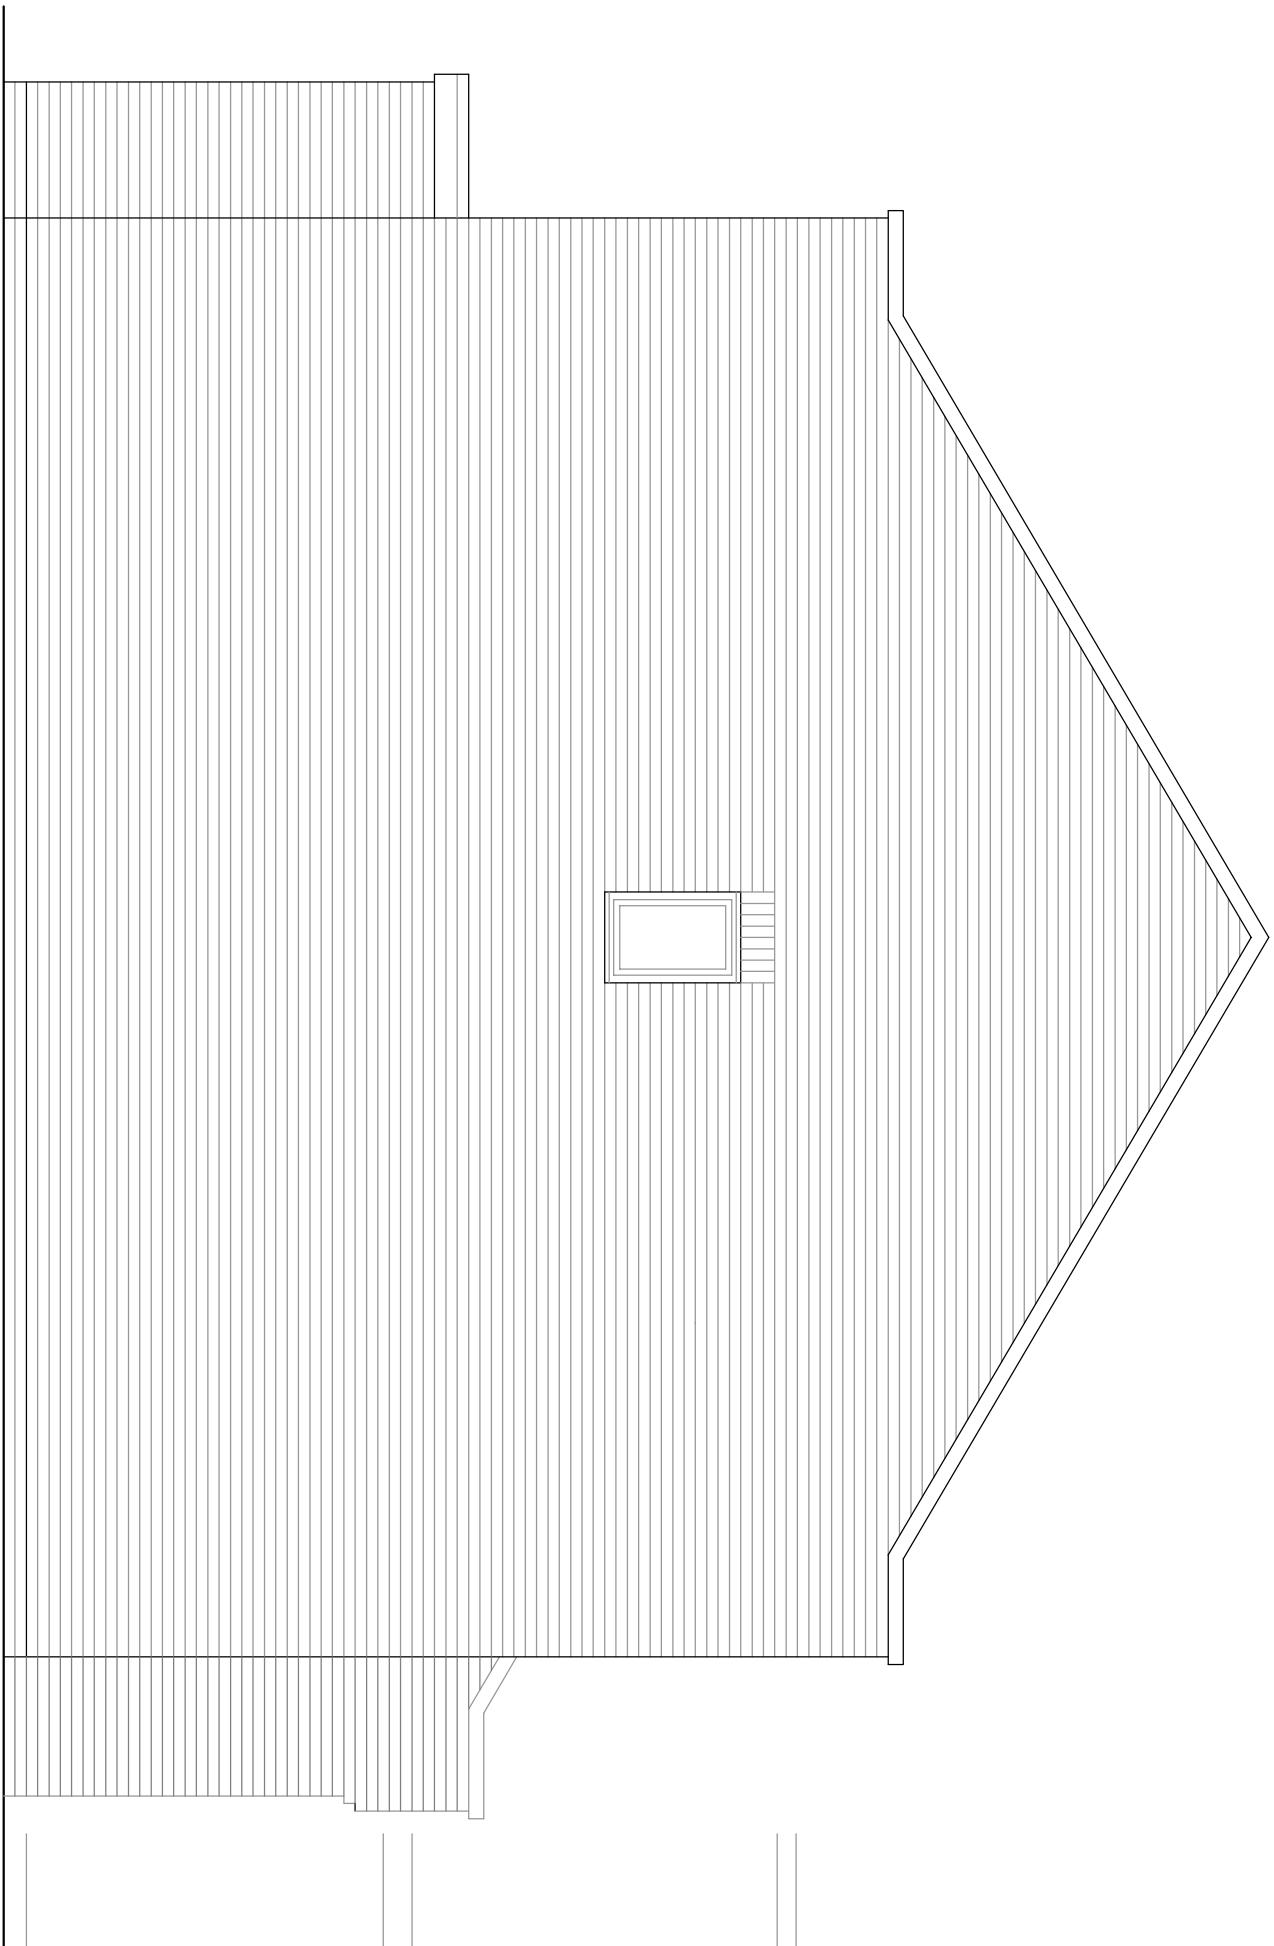


PROPOSED NW FLANK ELEVATION


UNALTERED - AS EXISTING

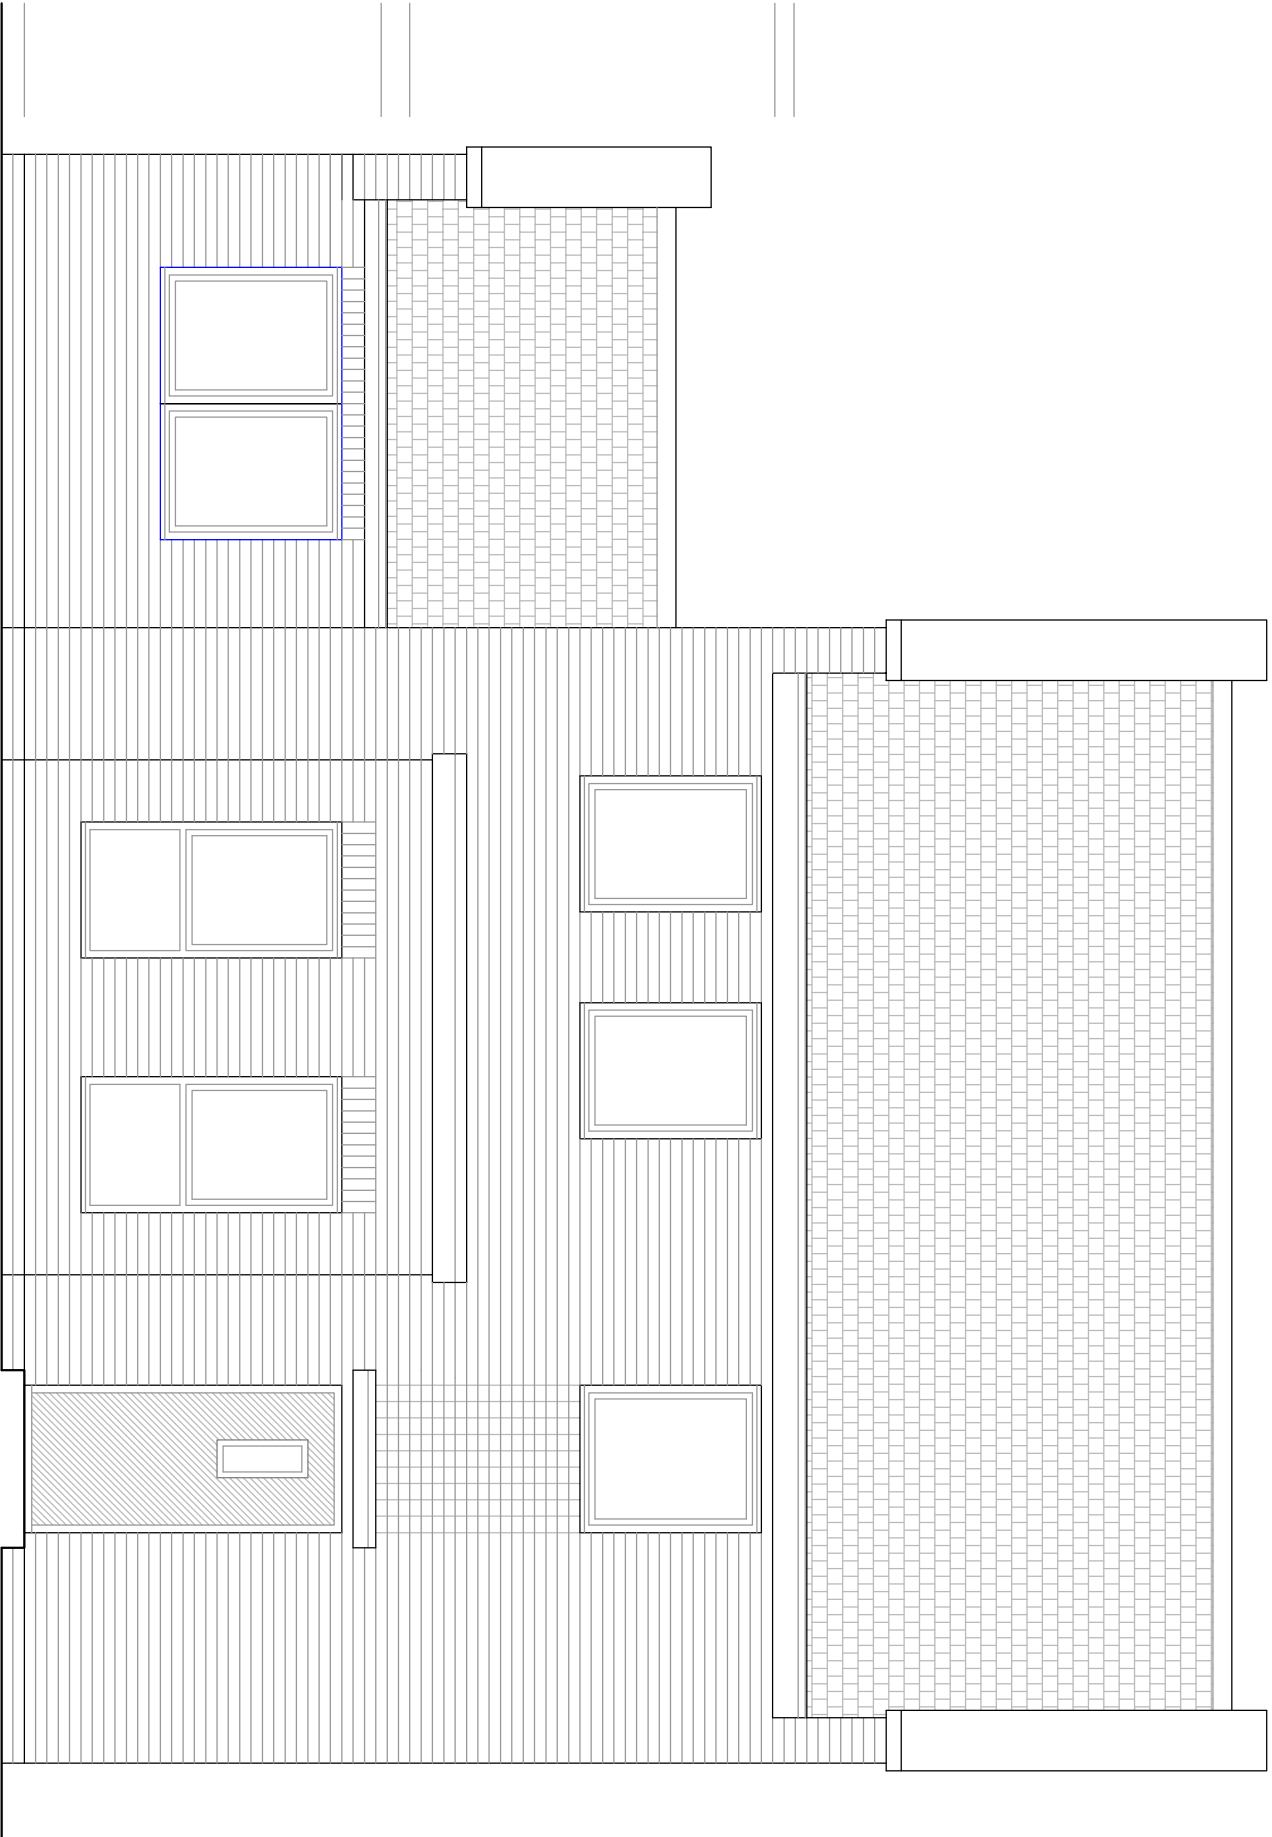

PROPOSED FRONT ELEVATION

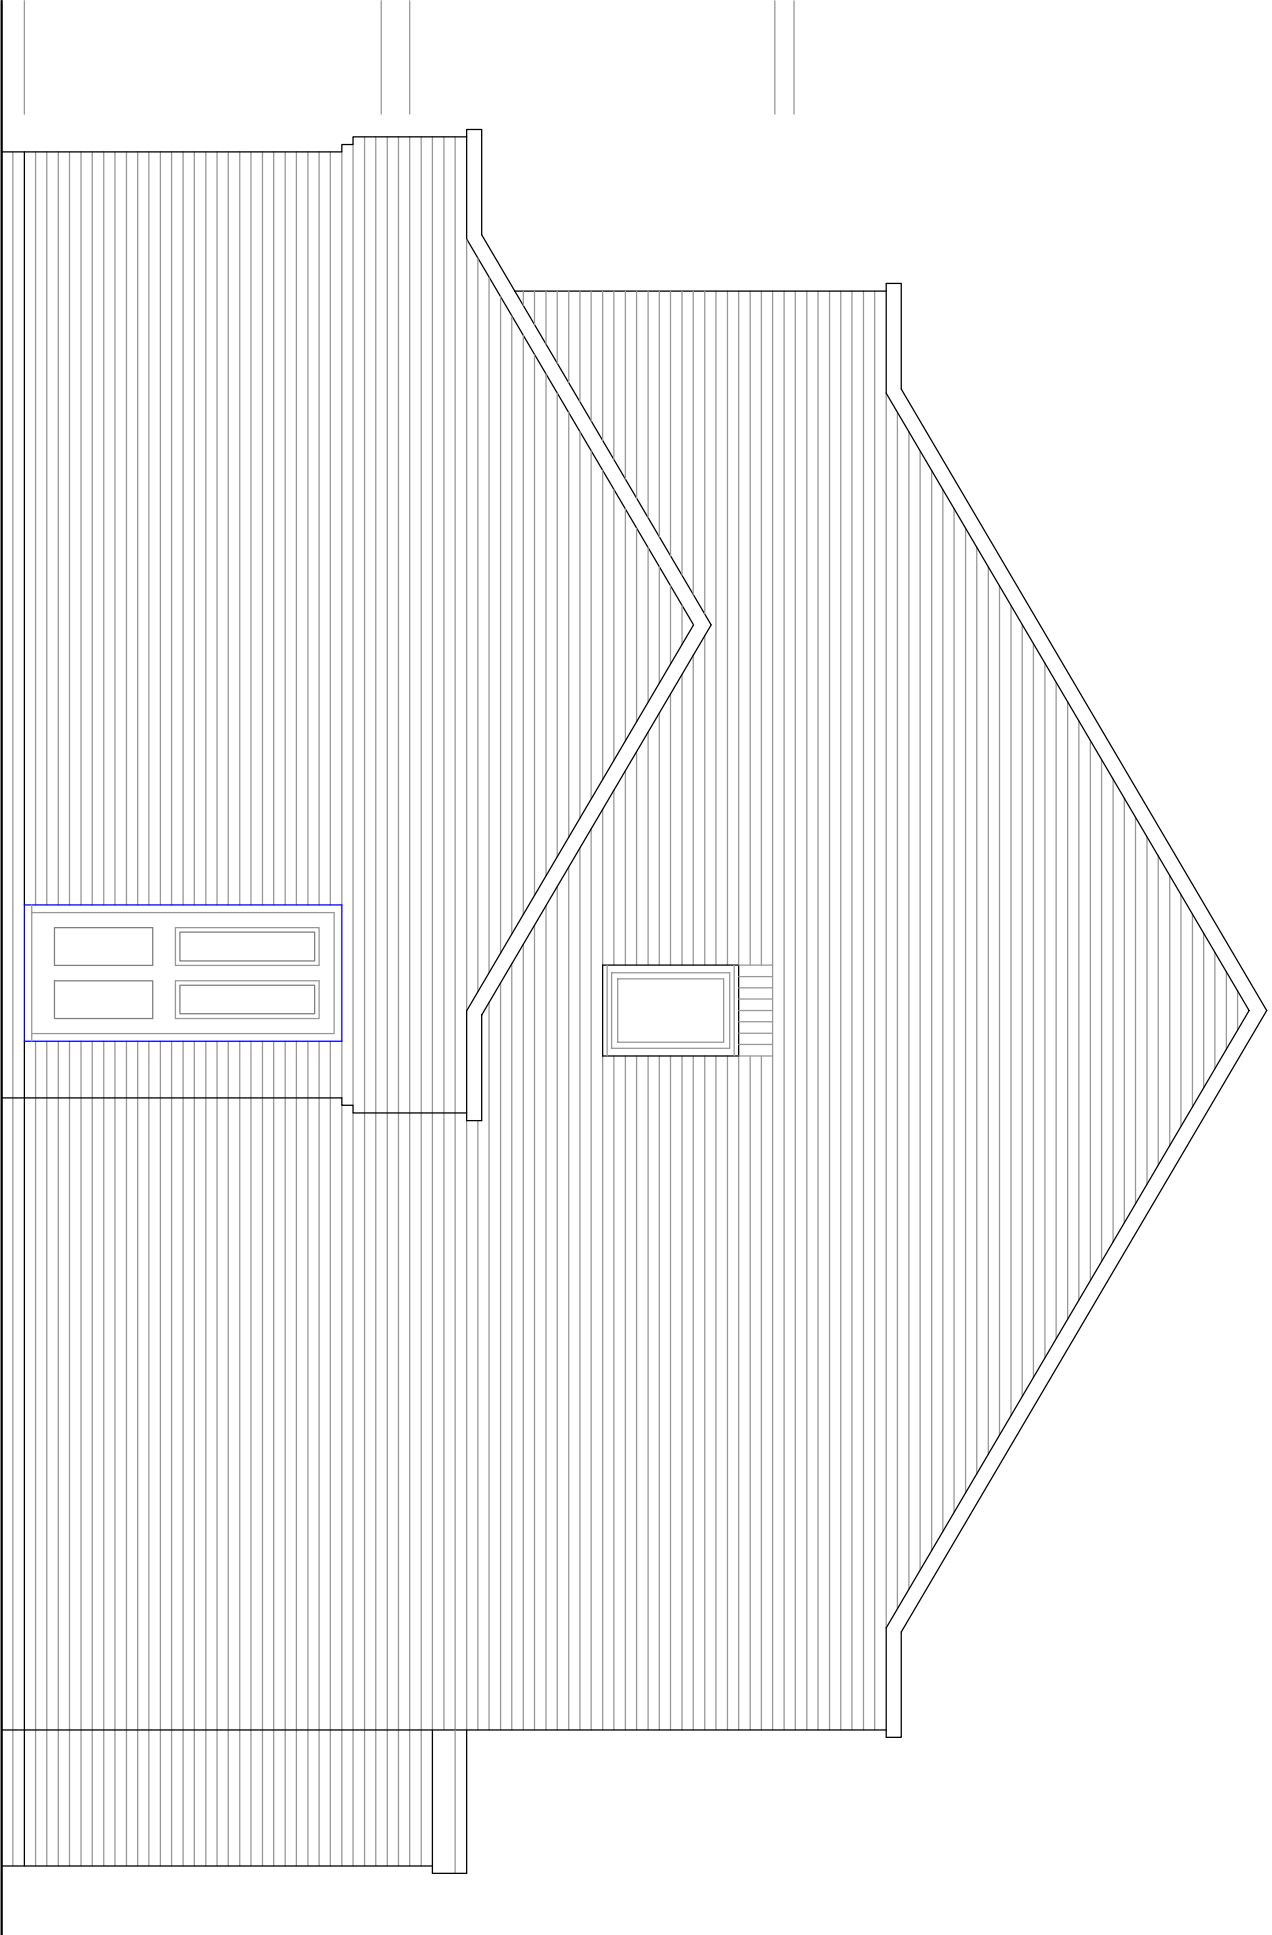

PROPOSED SE FLANK ELEVATION

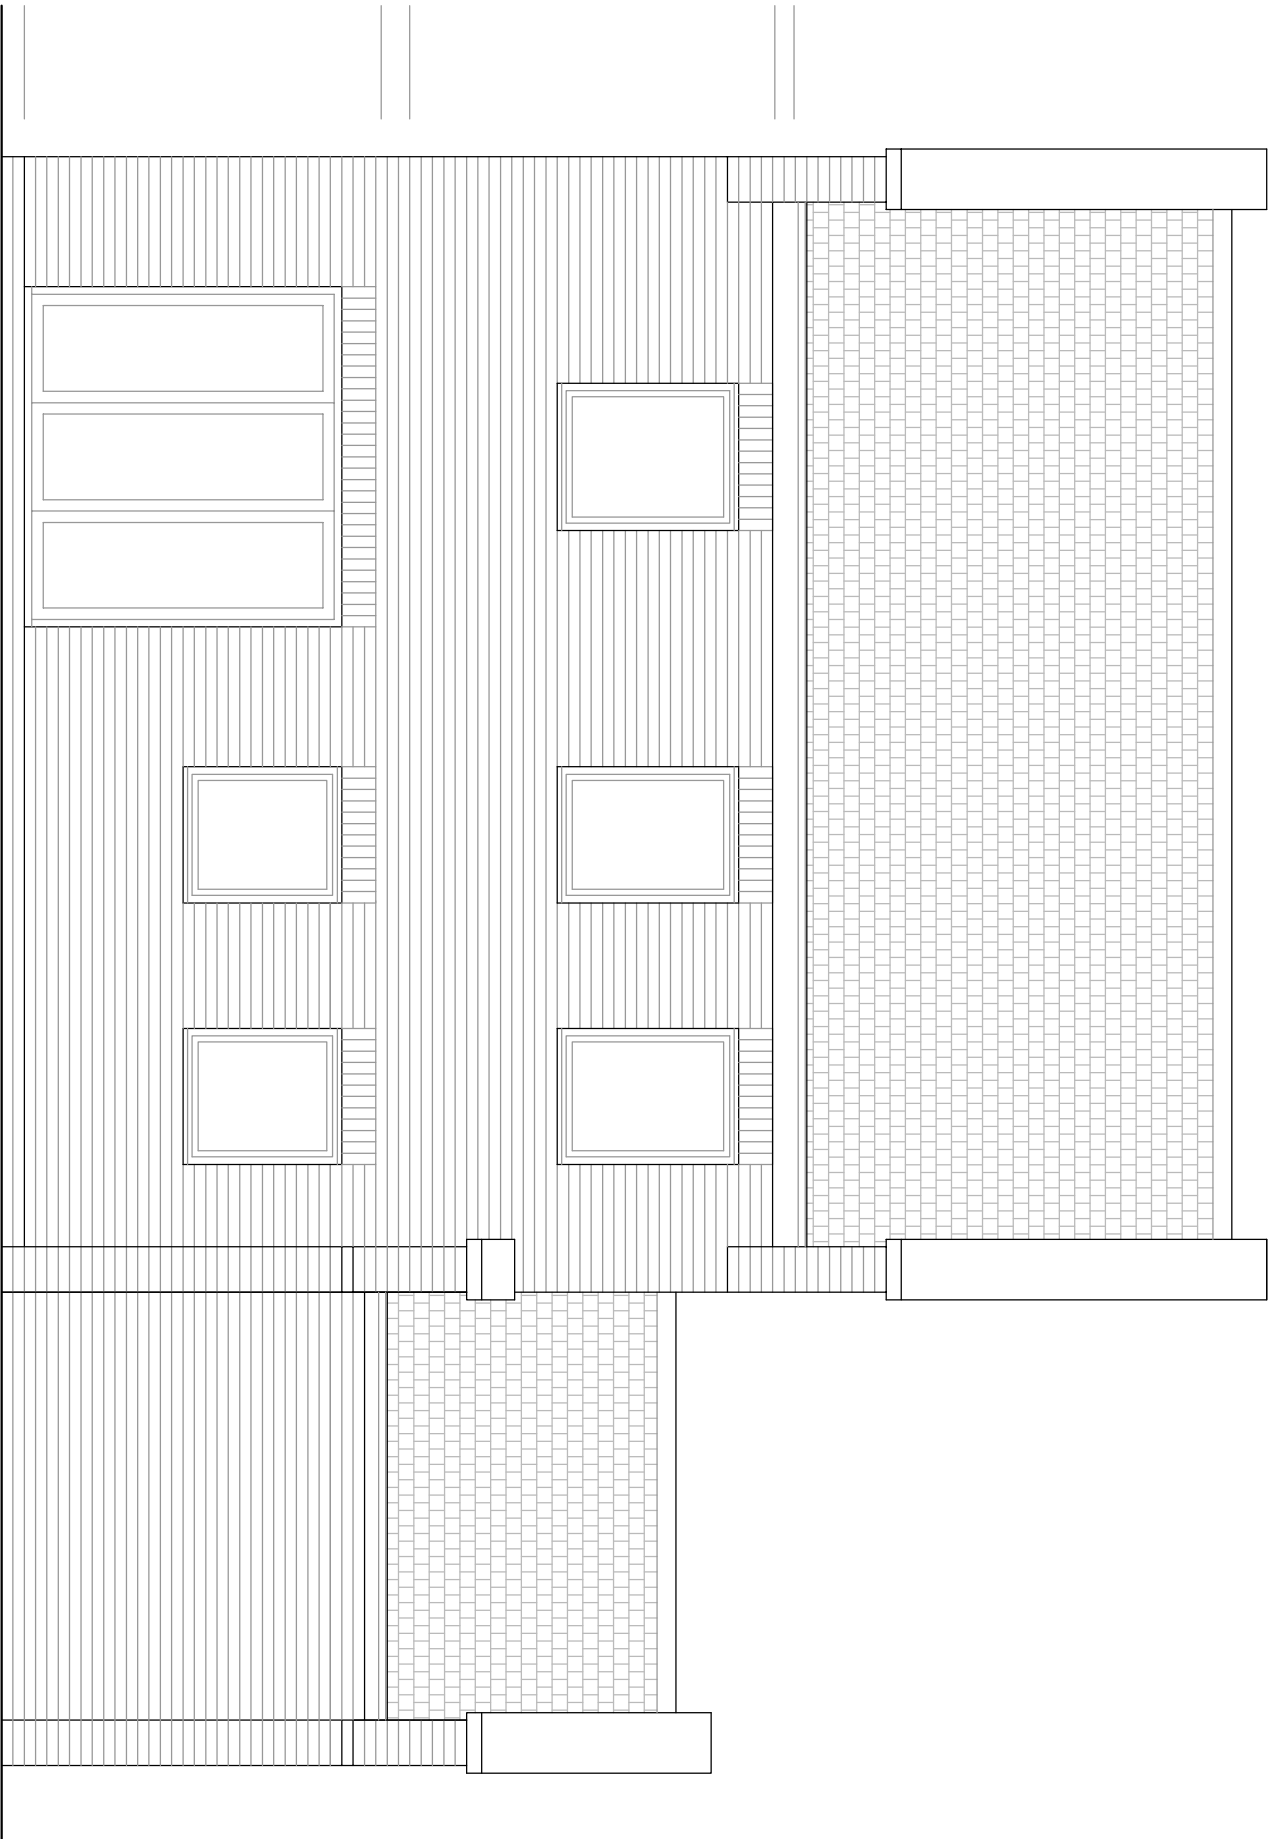

PROPOSED REAR ELEVATION

UNALTERED - AS EXISTING

Impact Design Solutions
Planning and Building Control Specialists
email: impactdesign@email.com
mobile: 07920 714945

Project
**46 Wychwood Place, Crawley
Down, RH10 4HN**

Drawing
Proposed Plans and Elevations

Scale
Date
Drawing No.

1:50 @ A1 / 1:100 @ A3
MAY 2025
2505-46Wychwood-02

P1	ISSUED FOR HH PLANNING	28/05/25	SJ
ii	MINOR AMENDMENTS	15/05/25	SJ
i	ISSUED FOR COMMENT	12/05/25	SJ
Rev	Description	Date	By