


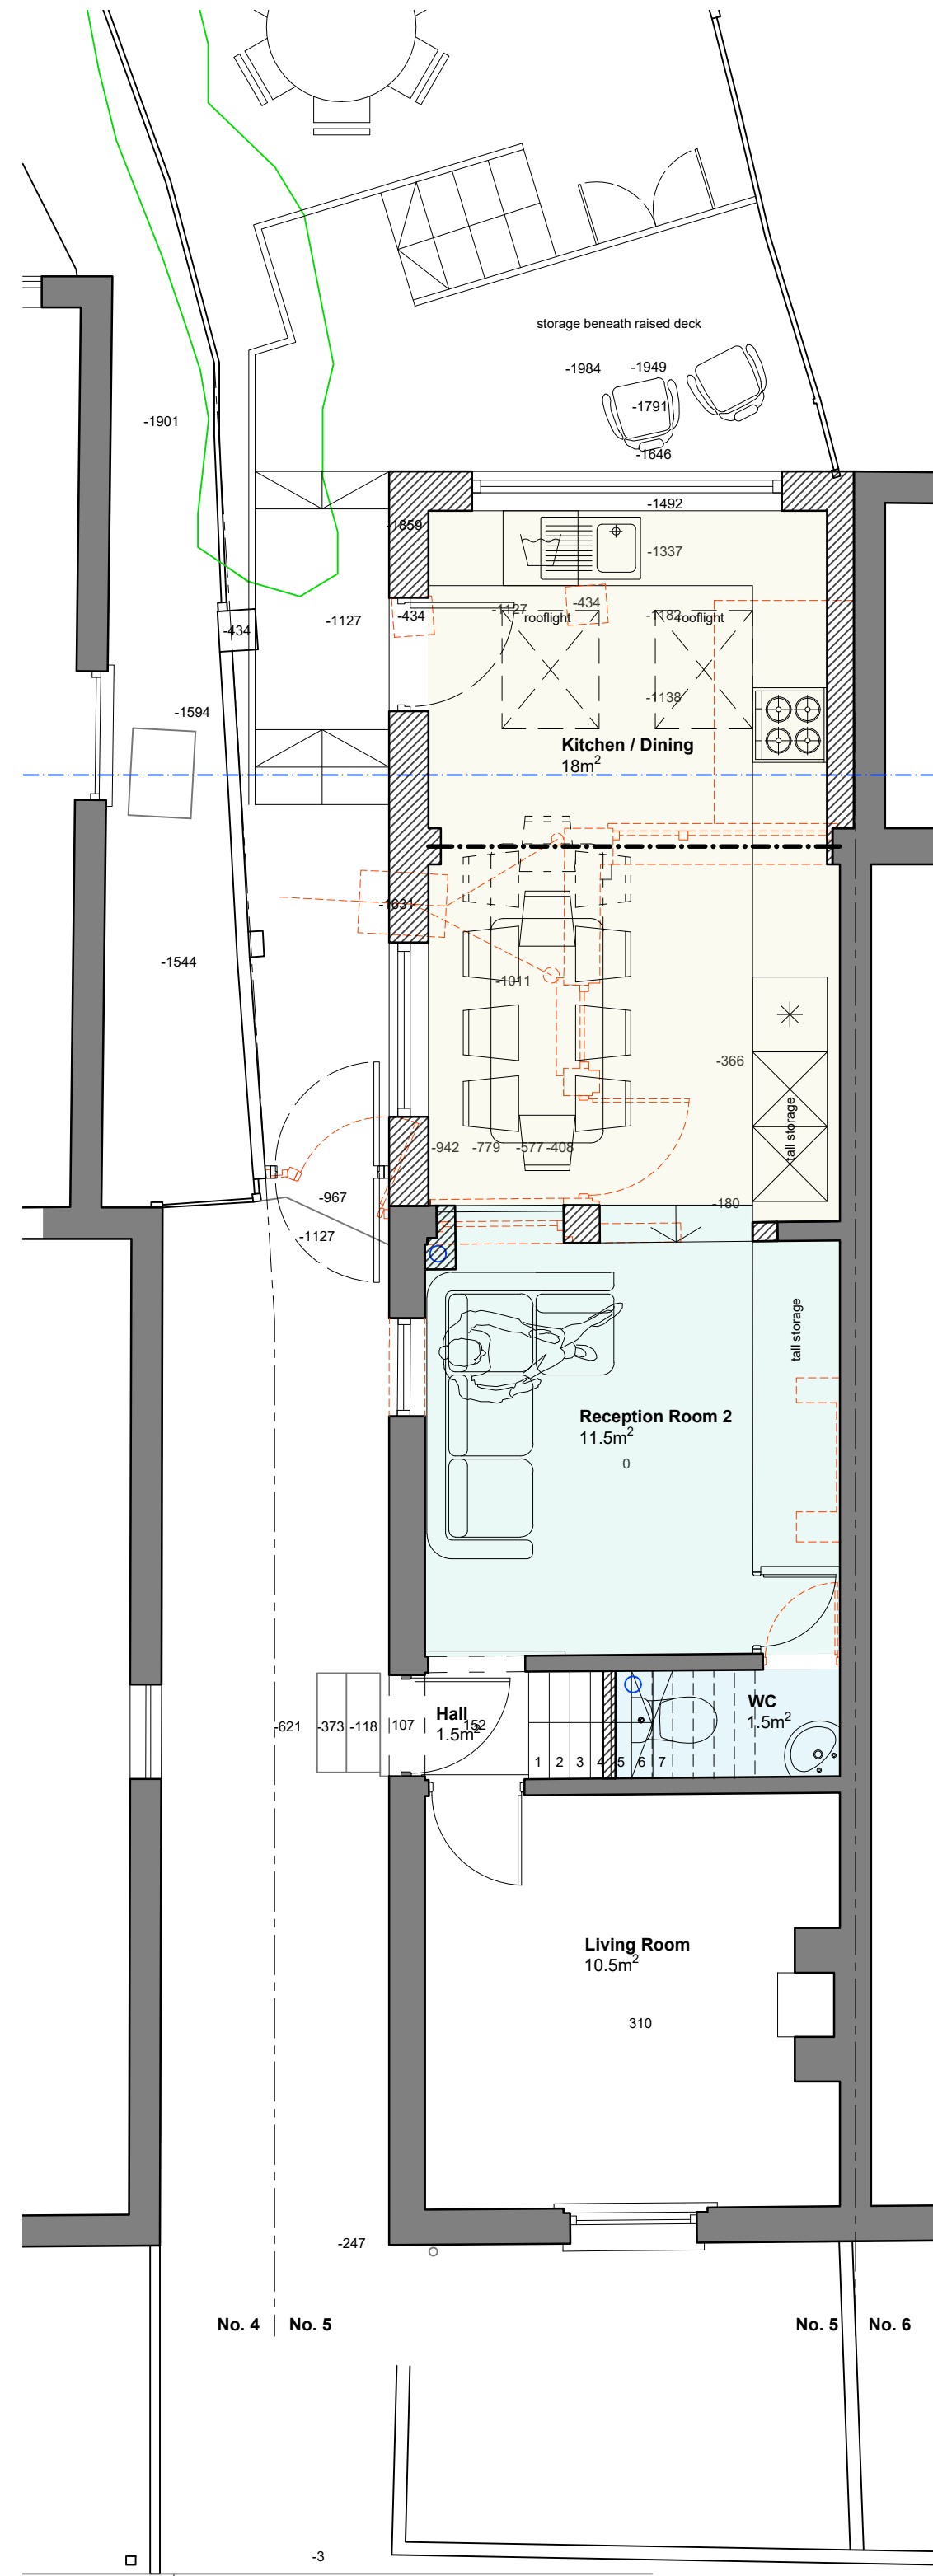


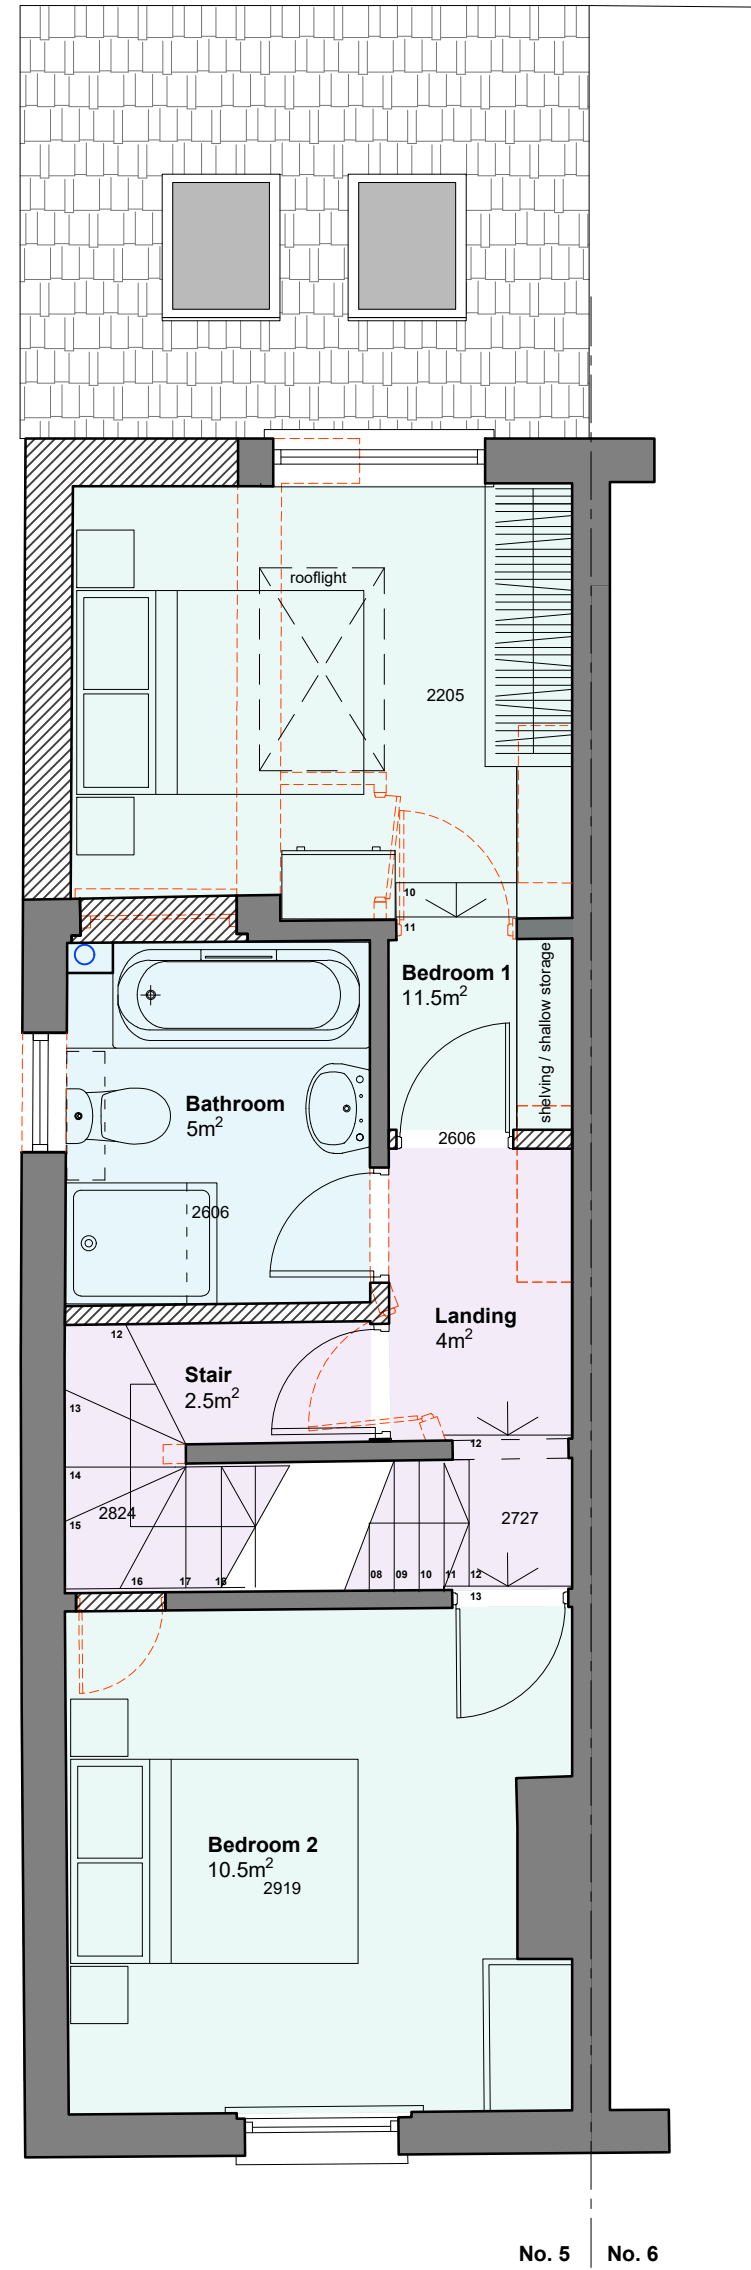


Ground Floor Plan as Proposed
1:50 @ A1

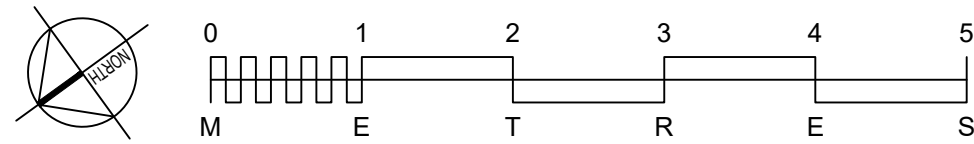

First Floor Plan as Proposed
1:50 @ A1

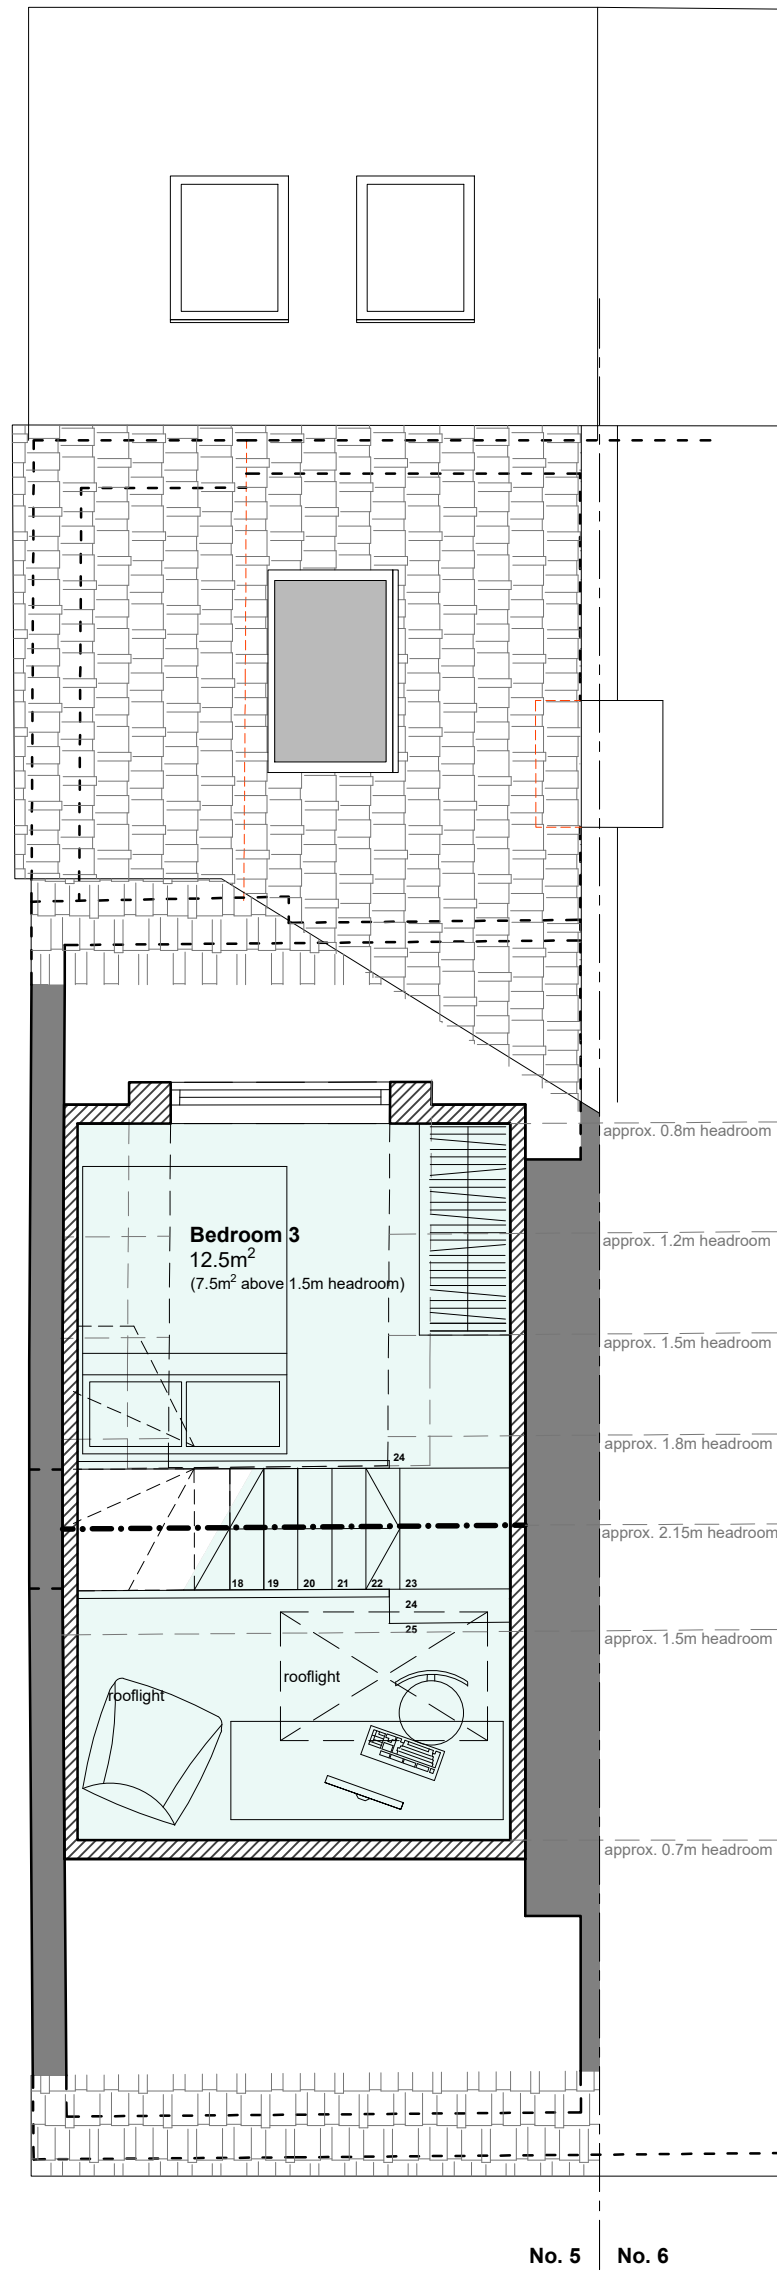

Second Floor Plan as Proposed
1:50 @ A1

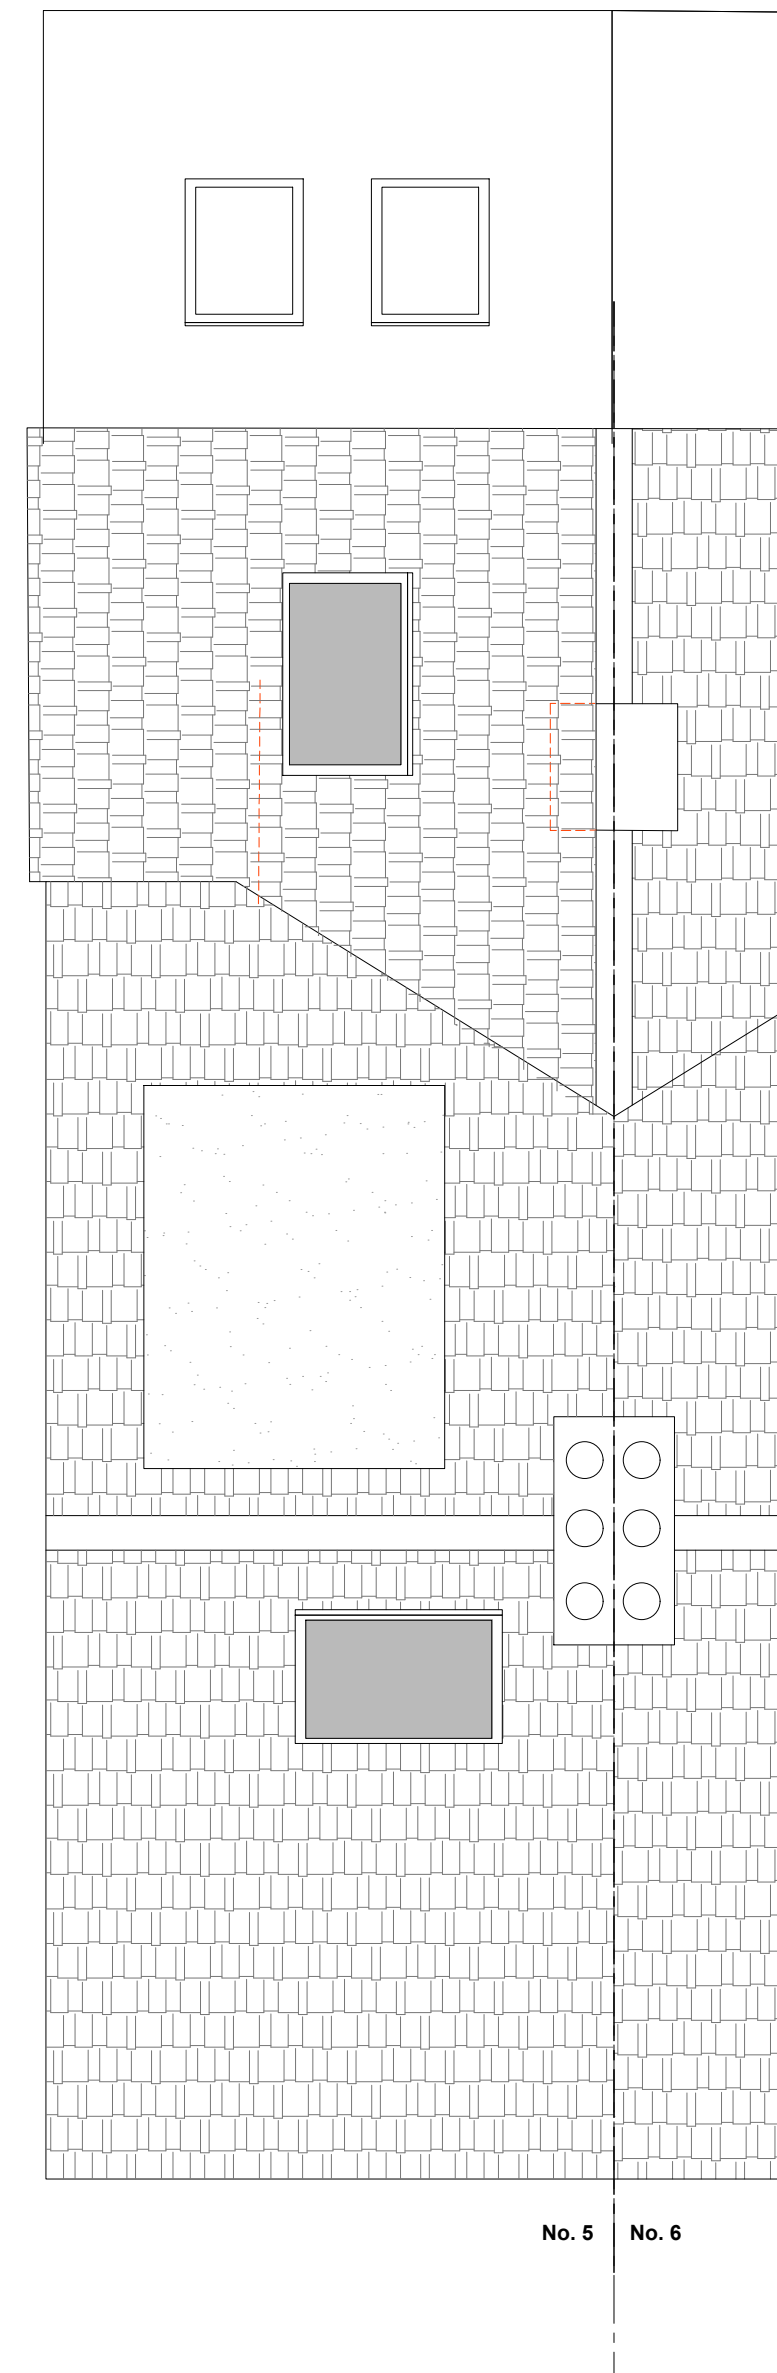

Roof Plan as Proposed
1:50 @ A1

REV	DATE	DESCRIPTION
A	20.05.26	Updated after client comment, for planning

This drawing should be read in conjunction with all other drawings. Do not scale.
All dimensions must be site checked.
Copyright © Catherine Whitby Architects



Drawing Status

PLANNING

Project

Mr and Mrs Pinney
5 Coombe Cottages
Bluebell Lane

Title

Proposed Floor Plans

Project No.	Drawn By	Checked By
02604	cw	cw

Drawing No.
003

Scale	Date	Revision
1:50 @ A1	May 26	A