


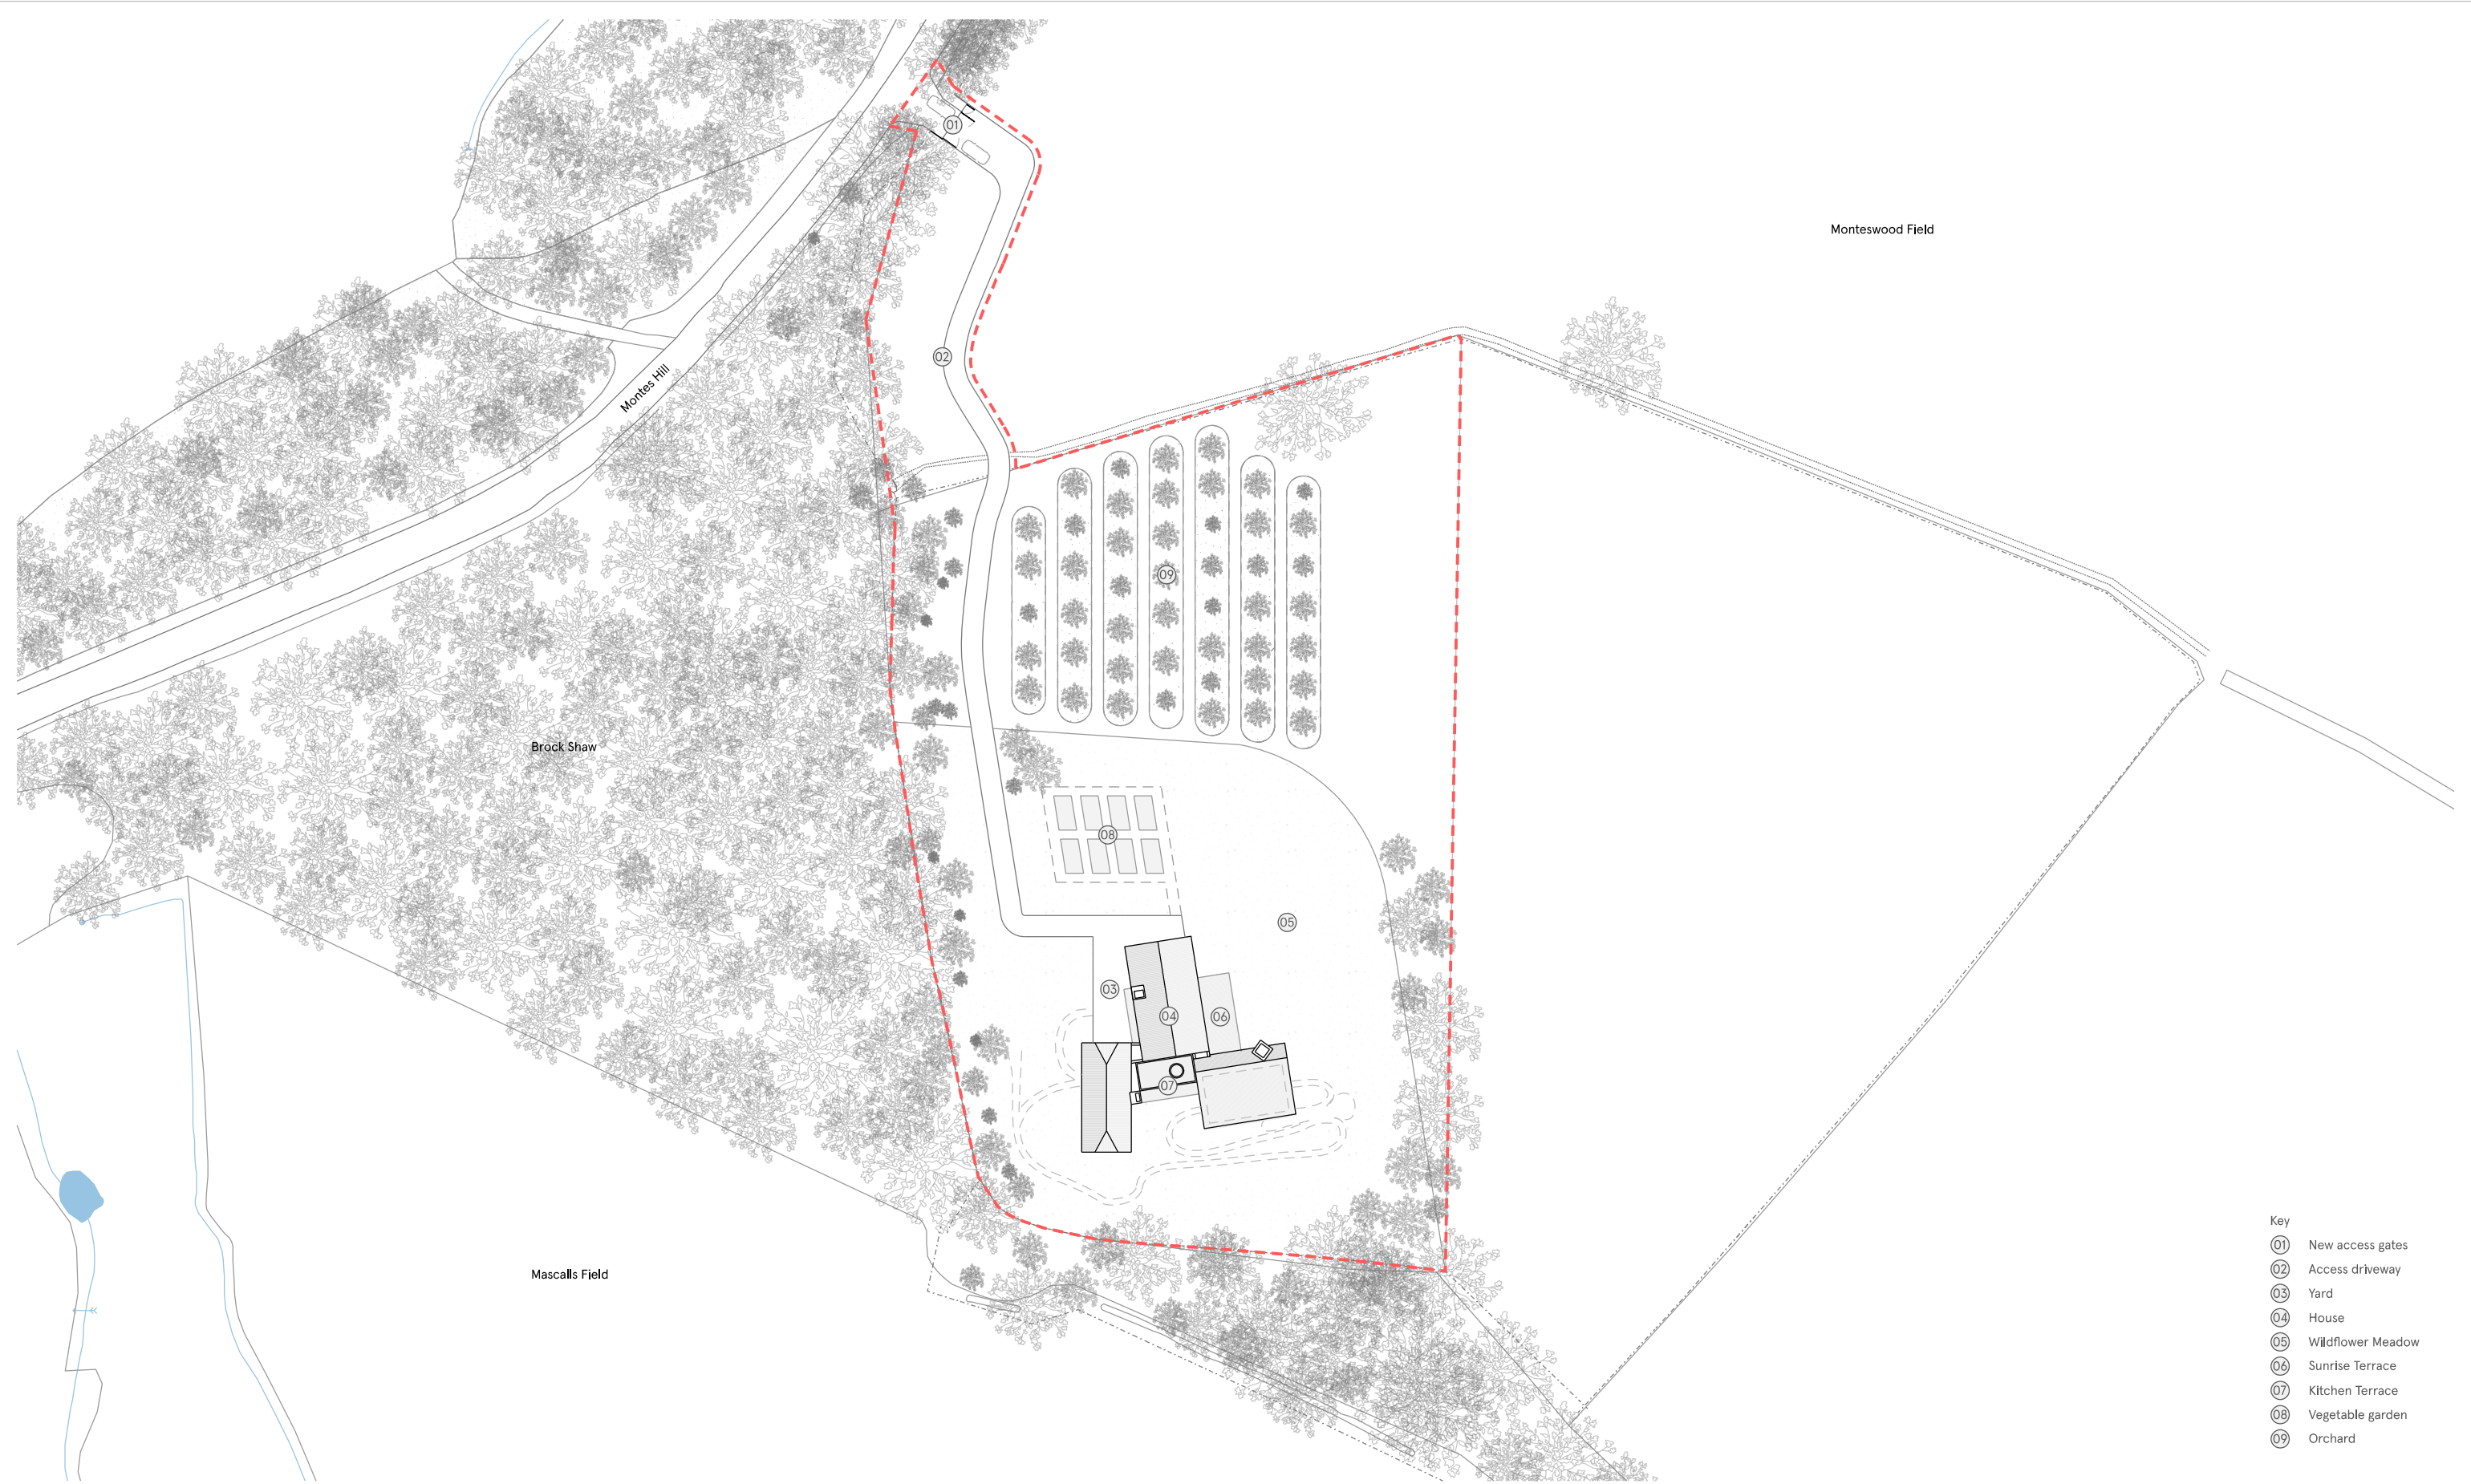

01 Site Plan											
House in the High Weald 023_00_003		Application boundary								Architect Benjamin Machin	
Proposed Site Plan Drawing title		Planning Drawing status		1:1000 @ A3 Drawing scale		0 10m 50m		01 - Revision		22.05.26 01.05.23 Date	
										Planning Pre-application Advice Description	
										Do not scale for construction. Use figured dimensions only. All discrepancies to be verified with architect prior to ordering or construction. Confirm all setting out with architect prior to construction. Drawing to be read in conjunction with all other documents. Copyright Architect Benjamin Machin.	
										Studio 110, Netil Corner, London E8 4RU post@benjaminmachin.co.uk benjaminmachin.co.uk +44 (0) 77 5920 2717	