


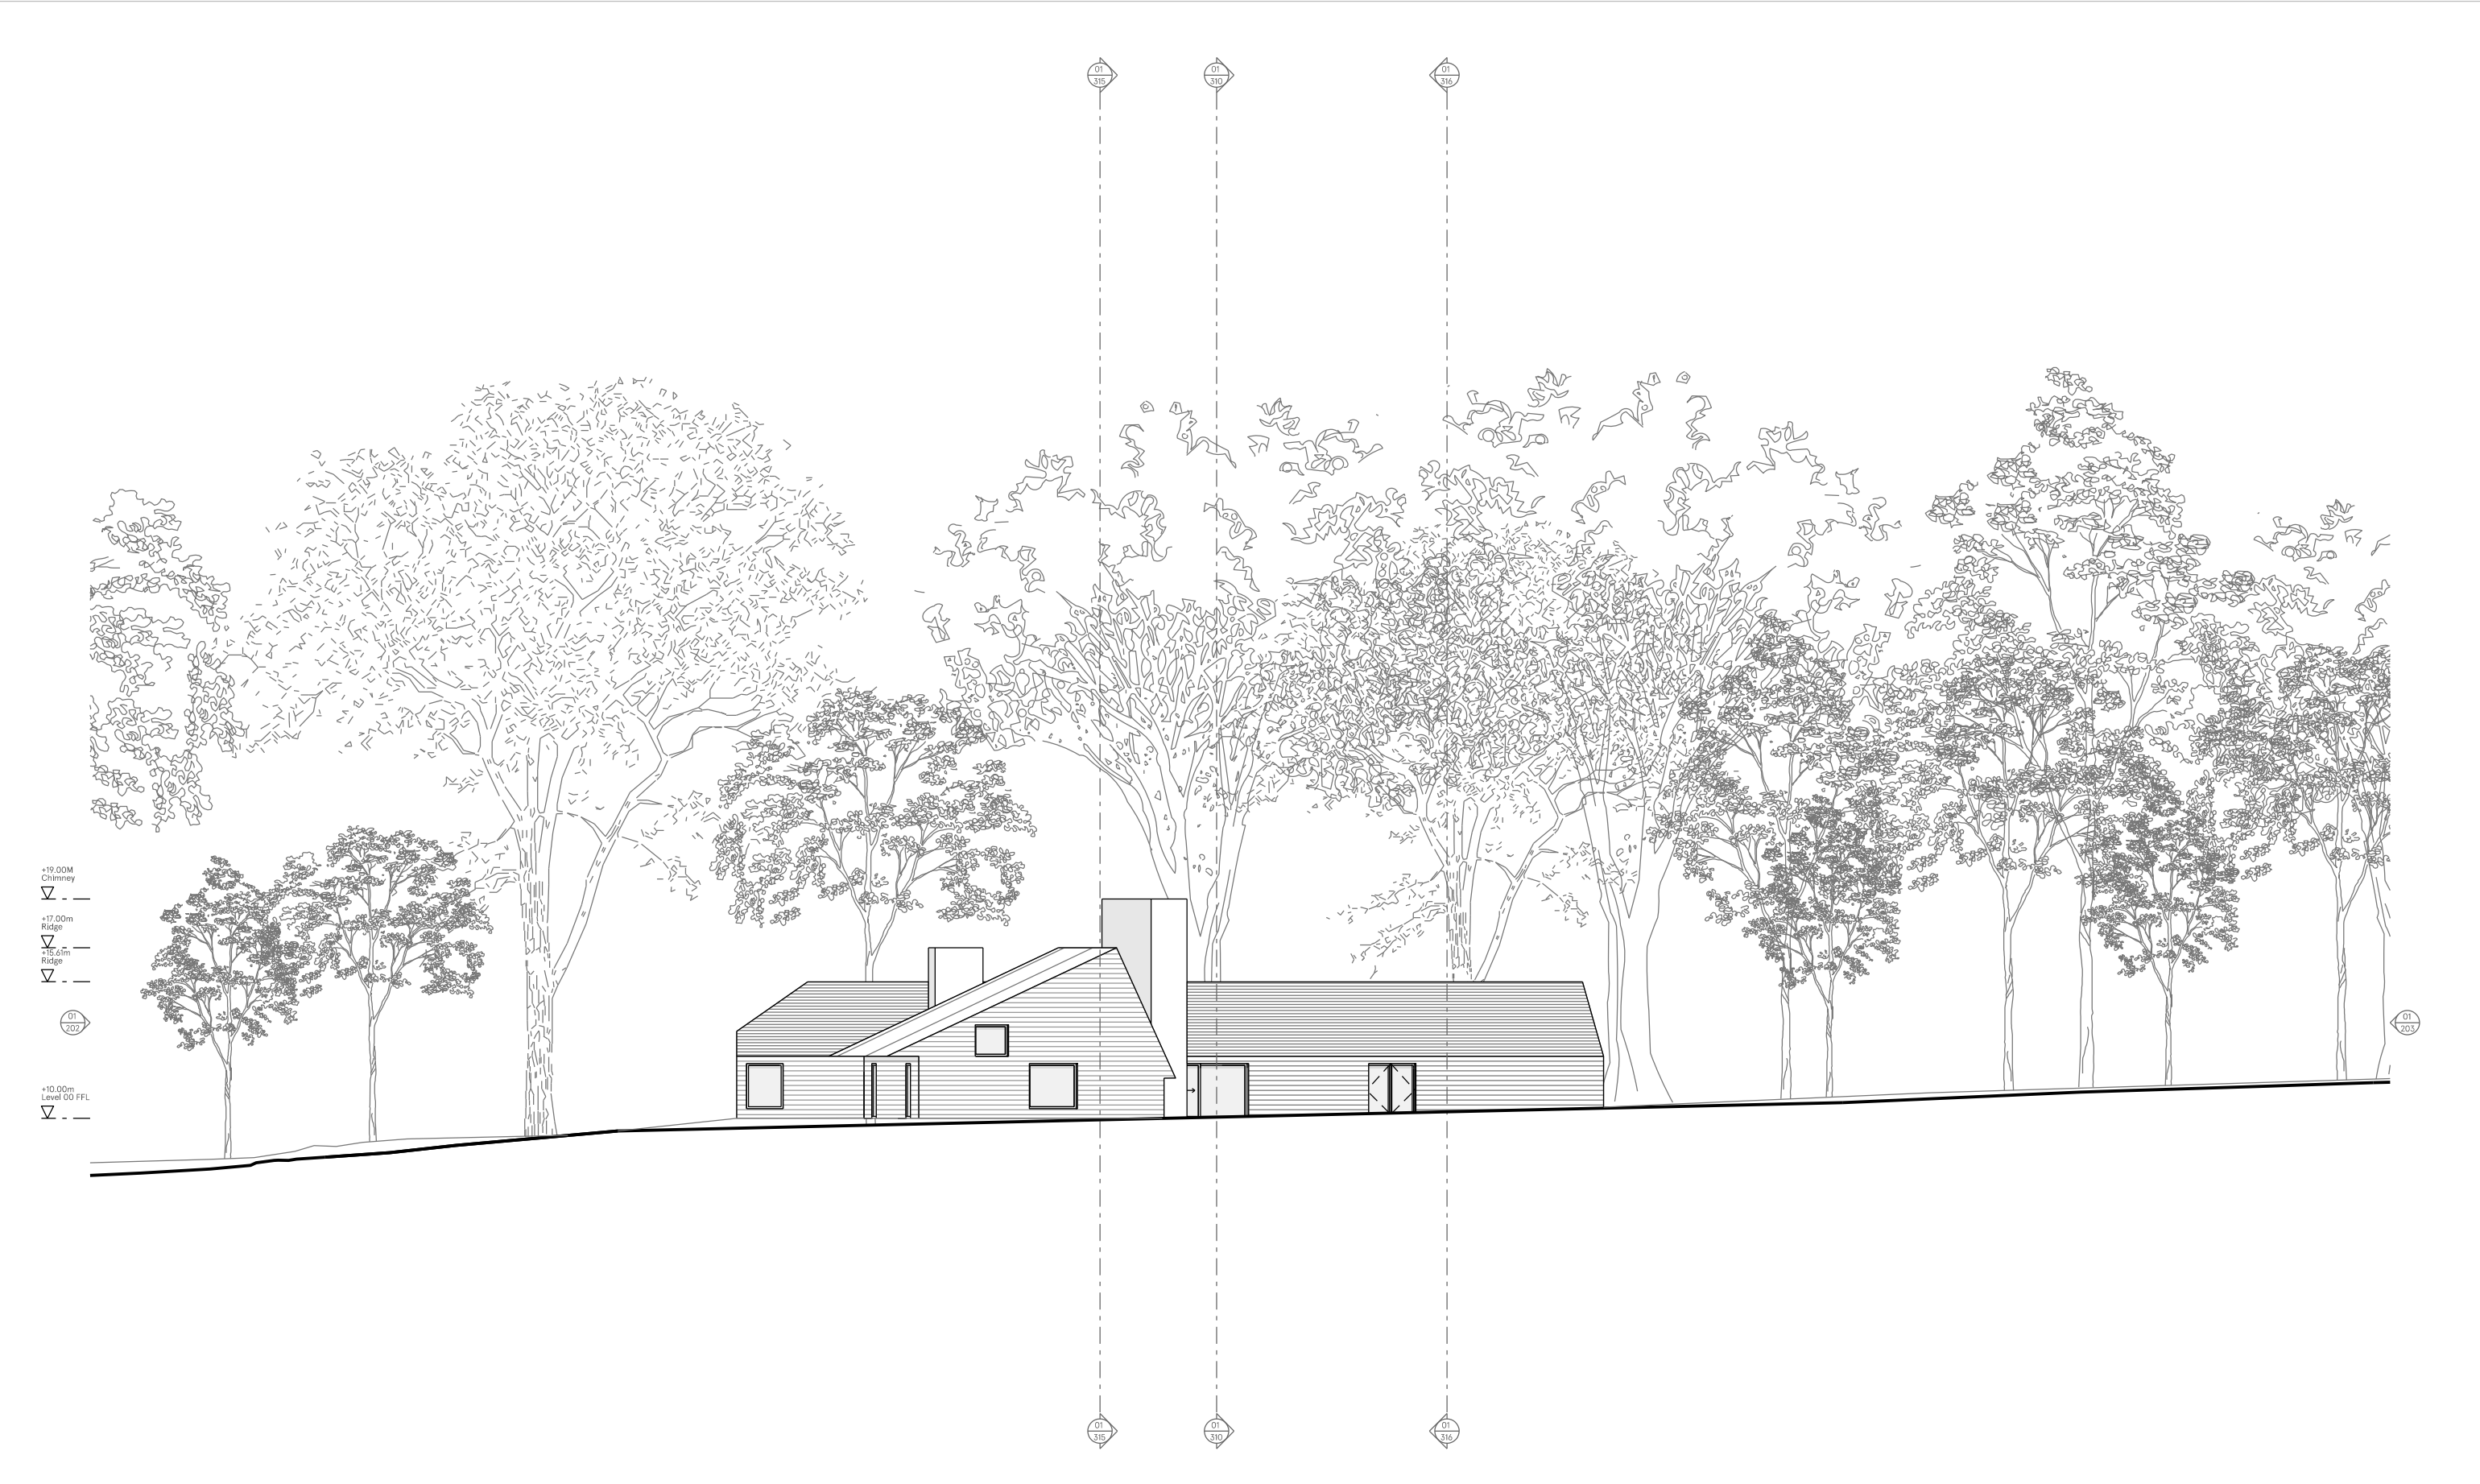

|                                       |                            |   |                                                               |   |   |
|---------------------------------------|----------------------------|---|---------------------------------------------------------------|---|---|
| 01 East Elevation                     |                            |   |                                                               |   |   |
| House in the High Weald<br>023_00_211 |                            | <div><div><div></div><div></div></div><div>Application boundary</div></div> <div><div><div></div><div></div><div></div><div></div><div></div><div></div></div><div>010101</div></div> | Architect Benjamin Machin                                     |   |   |
| Proposed Elevations<br>Drawing title  | Planning<br>Drawing status | 1.250 @ A3<br>Drawing scale   | <div><div><div></div><div></div></div><div>010101</div></div> | <div><div><div></div><div></div></div><div>22.05.26<br/>01.05.23<br/>Date</div></div> <div><div><div></div><div></div></div><div>Planning<br/>Pre-application Advice<br/>Description</div></div> <div><div><div></div><div></div></div><div>Do not scale for construction. Use figured dimensions only. All discrepancies to be verified with architect prior to ordering or construction. Confirm all setting out with architect prior to construction. Drawing to be read in conjunction with all other documents. Copyright Architect Benjamin Machin.</div></div> | <div><div><div></div><div></div></div><div>Studio 110, Netil Corner, London E8 4RU<br/>post@benjaminmachin.co.uk<br/>benjaminmachin.co.uk<br/>+44 (0) 77 5920 2717</div></div> |