


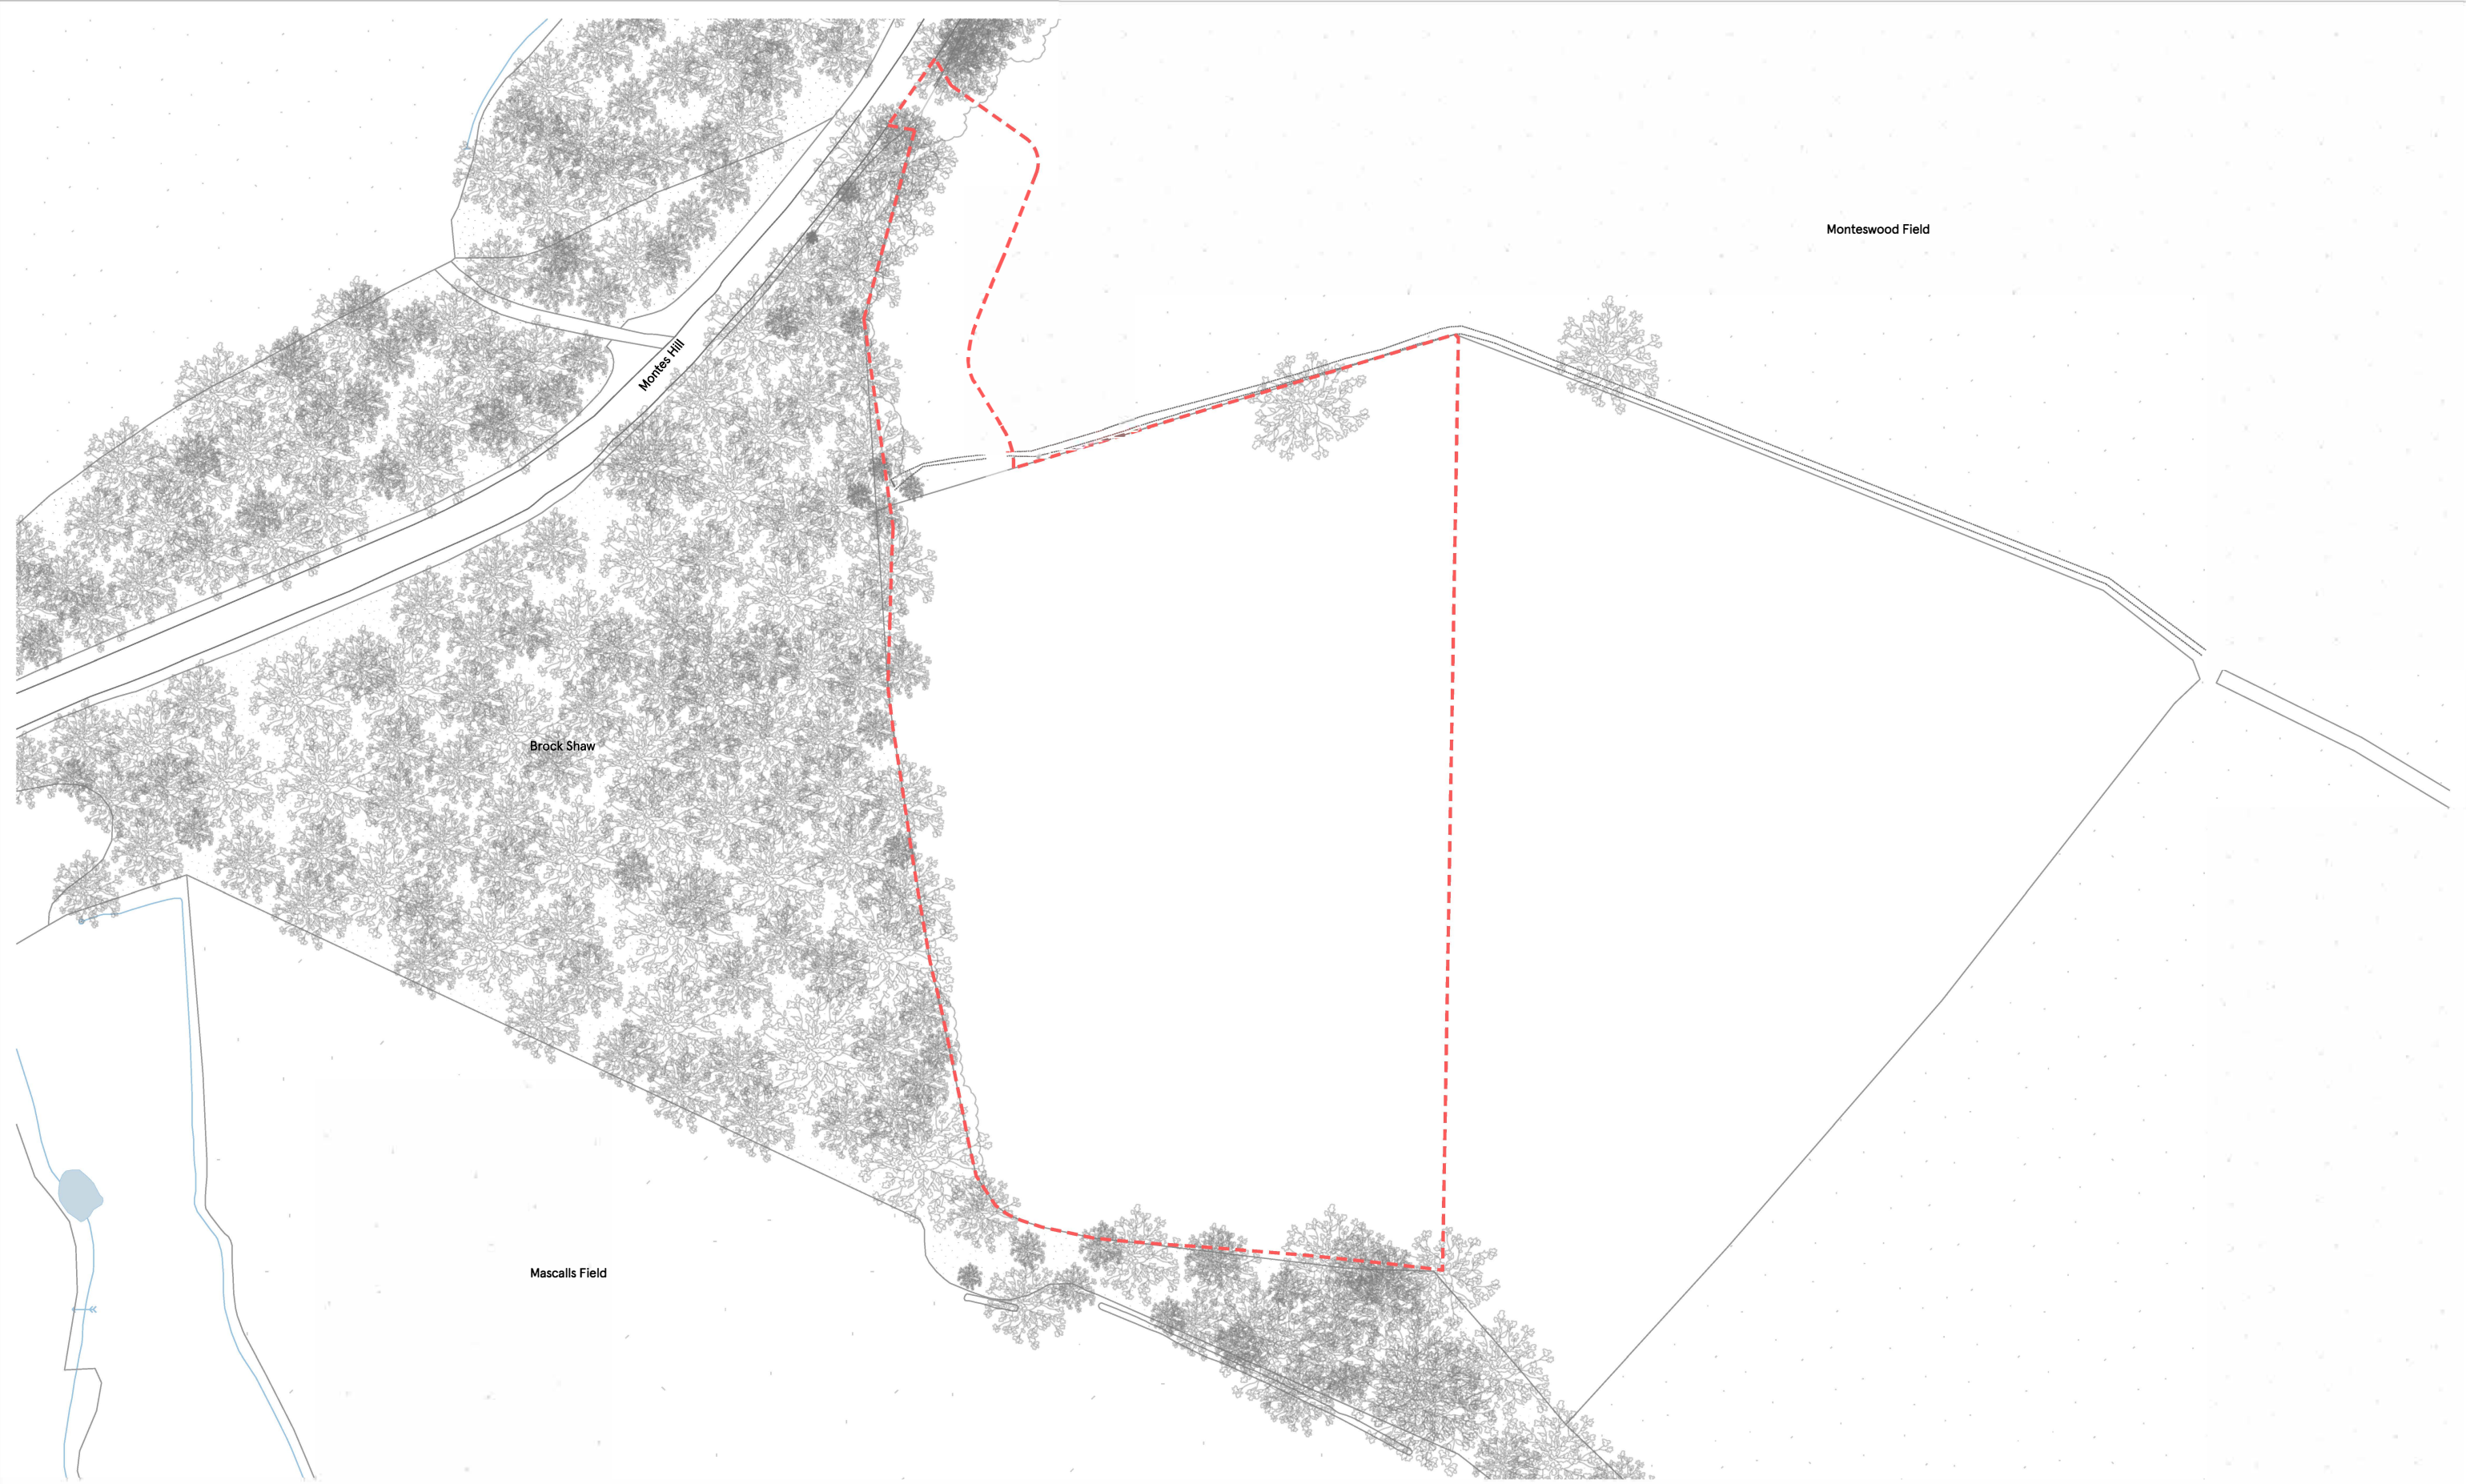

01 Site Plan

House in the High Weald 023_01_003			Application boundary		Architect Benjamin Machin				
Existing Site Plan Drawing title	Planning Drawing status	1:1000 @ A3 Drawing scale	010m50m		01 - Revision	22.05.26 01.05.23 Date	Planning Pre-application Advice Description	Do not scale for construction. Use figured dimensions only. All discrepancies to be verified with architect prior to ordering or construction. Confirm all setting out with architect prior to construction. Drawing to be read in conjunction with all other documents. Copyright Architect Benjamin Machin.	125-127 Mare Street, London E8 3RN post@benjaminmachin.co.uk benjaminmachin.co.uk +44 (0) 77 5920 2717