




01 West Elevation

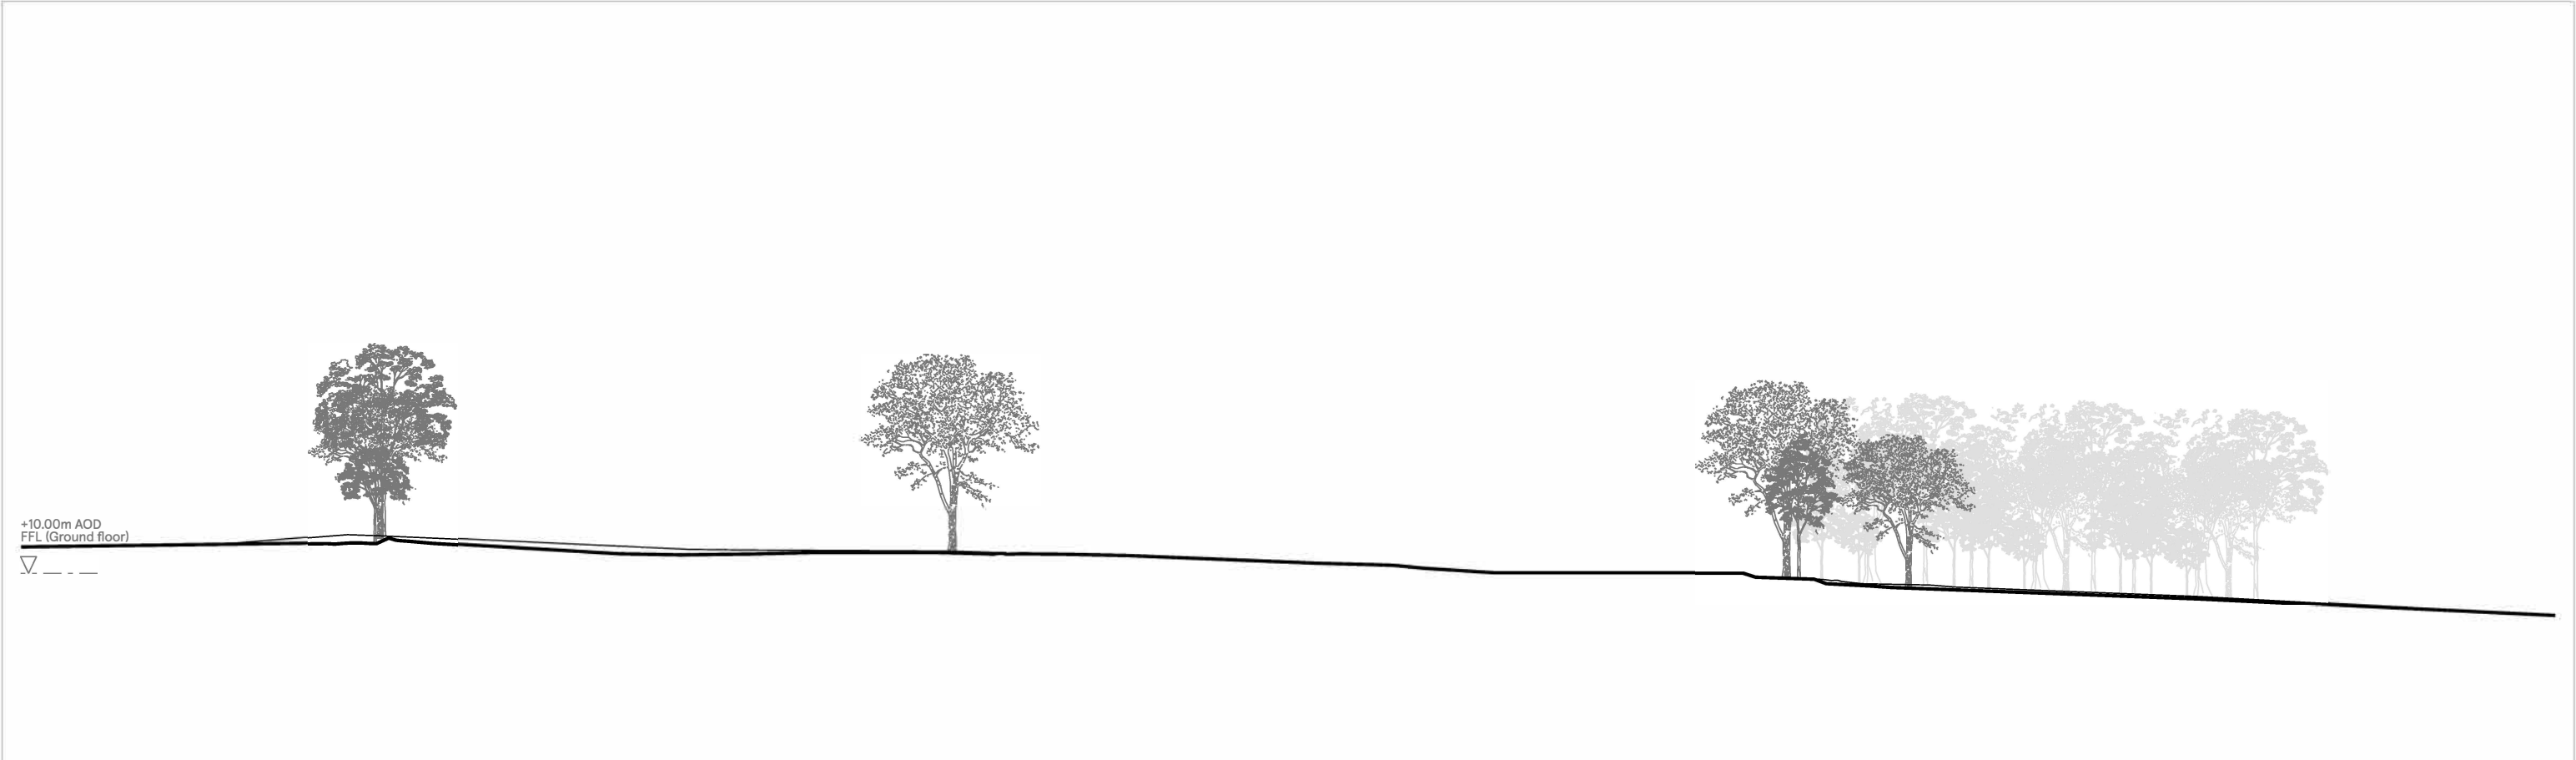

02 North Elevation

House in the High Weald 023_01_200			Application boundary 01 02 0 50m		01 - Revision	22.05.26 01.05.23 Date	Planning Pre-application Advice Description	Do not scale for construction. Use figured dimensions only. All discrepancies to be verified with architect prior to ordering or construction. Confirm all setting out with architect prior to construction. Drawing to be read in conjunction with all other documents. Copyright Architect Benjamin Machin.	Architect Benjamin Machin
Existing Context Elevations Drawing title	Planning Drawing status	1:1000 @ A3 Drawing scale						125-127 Mare Street, London E8 3RN post@benjaminmachin.co.uk benjaminmachin.co.uk +44 (0) 77 5920 2717	