


© THIS DRAWING IS A COPYRIGHT OF BARKER ASSOCIATES.

NOTES:
ALL LEVELS, ANGLES AND DIMENSIONS TO BE CHECKED
ON SITE PRIOR TO COMMENCEMENT OF WORKS.

THIS DRAWING IS TO BE READ IN CONJUNCTION WITH
ALL RELEVANT STRUCTURAL ENGINEERS AND
MECHANICAL AND ELECTRICAL ENGINEERS DRAWINGS,
DETAILS AND SPECIFICATIONS.

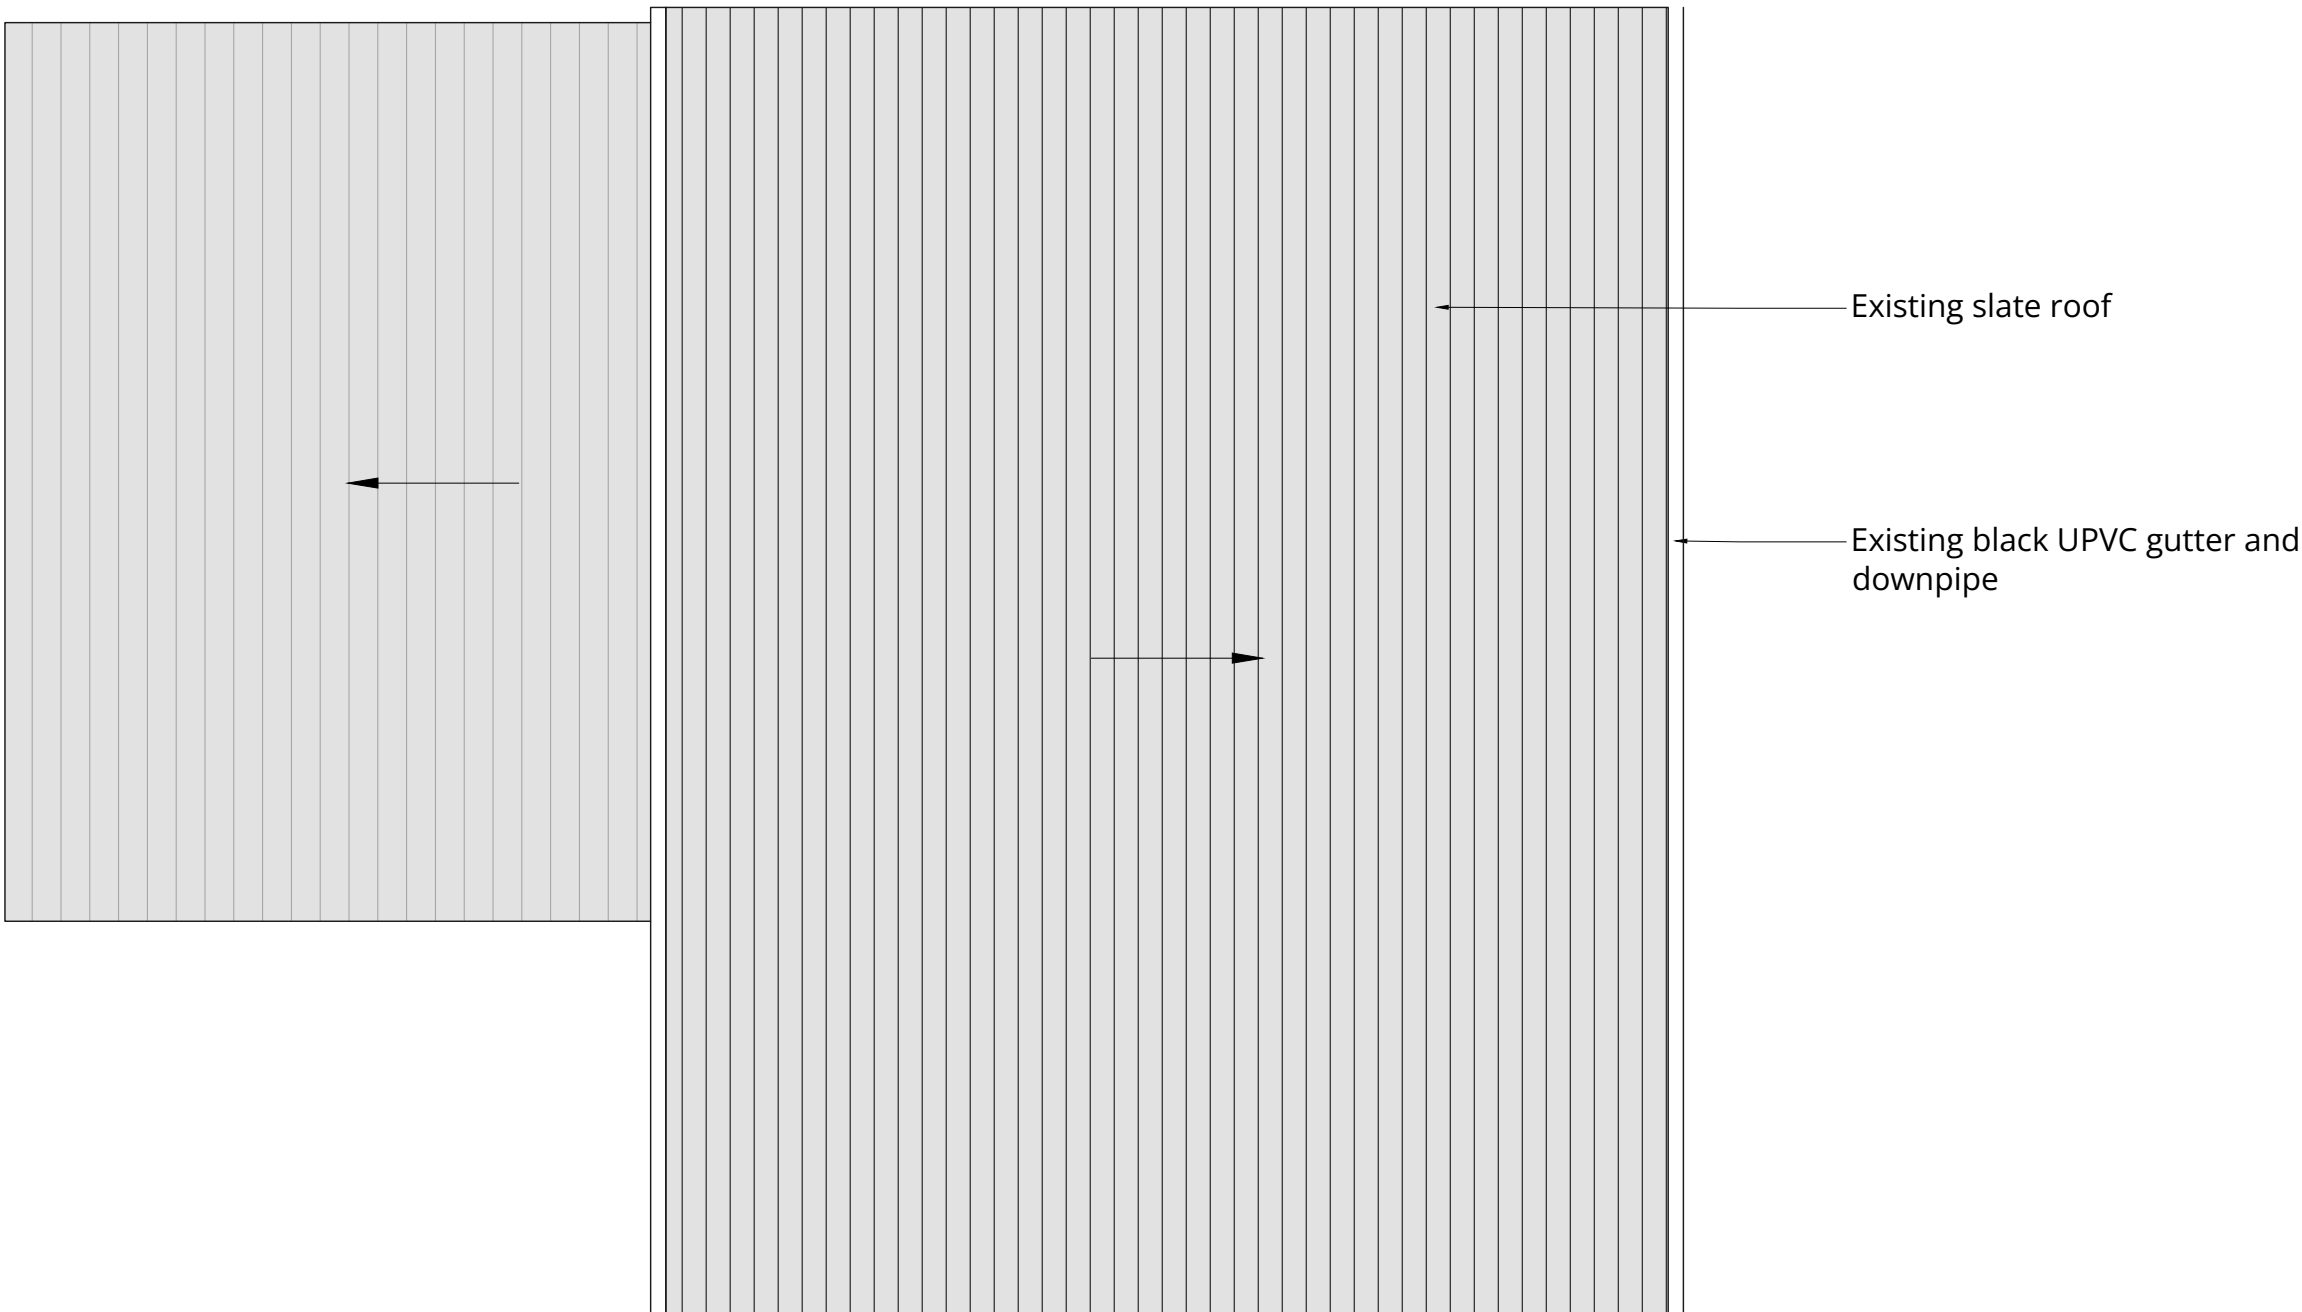

EXISTING ROOF PLAN
SCALE 1:50

Caretakers House Roof Plan

- 46 sq.m - Ground Floor
- 46 sq.m - First Floor
- 23 sq.m - Garage
- 115 sq.m - Total

Drawing Status:

PLANNING

PL1	ISSUED FOR PLANNING	12/11/24	TW
-----	---------------------	----------	----

Rev	Description	Date	By



MAJESTY HOUSE, AVENUE WEST
SKYLINE 120, BRAINTREE
ESSEX, CM77 7AA
T: 01279 647111
W: www.barker-associates.co.uk
E: mail@barker-associates.co.uk

Client

BOSCO CATHOLIC EDUCATION TRUST

Project Title

ST PAUL'S CATHOLIC COLLEGE
JANE MURRAY WAY, BURGESS HILL,
RH15 8GA

Drawing Title

EXISTING ROOF PLAN

Drawn	Checked	Scale	Date
TW	JM	1:50 @ A1	AUG. 24

ARCHITECTURAL

Drawing Number		Project No.P24-0519	
SPC002-BA-A1-00-DR-A-2011		Status	Revision
		S4	PL1