



location plan - scale 1:1250 @ A3

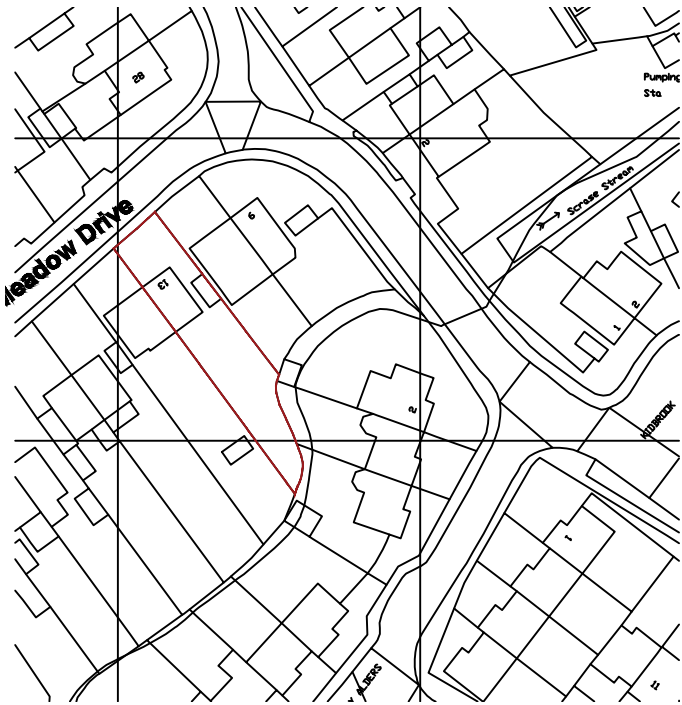

site plan - scale 1:500 @ A3

 

B+C ARCHITECTURE

t: 07751 878897
e: pc@bandcarchitecture.co.uk
w: www.bandcarchitecture.co.uk



GENERAL NOTES :

1 - THIS DRAWING IS THE PROPERTY OF BENTLEY & CARTER AND IS NOT TO BE REPRODUCED IN ANY WAY OR FORM WITHOUT THE WRITTEN PERMISSION OF BENTLEY & CARTER

2 - Do not scale from this drawing unless for planning purposes

3 - All dimensions to be verified on site prior to any work being undertaken and reported to Bentley & Carter

4 - This drawing is to be read in conjunction with the relevant Building Regulations and Building Standards, Codes of Practice and Building Regulations

PROJECT :

13 meadow drive lindfield
haywards heath west sussex
rh16 2rs

DRAWING :

site - location plan

DRAWING STATUS :

planning

JOB NO:

rob - 350

DRAWING NO:

100

SCALE:

as indicated @ A3

DATE:

june 2026

DRAWN BY:

pc

REVISIONS:

none