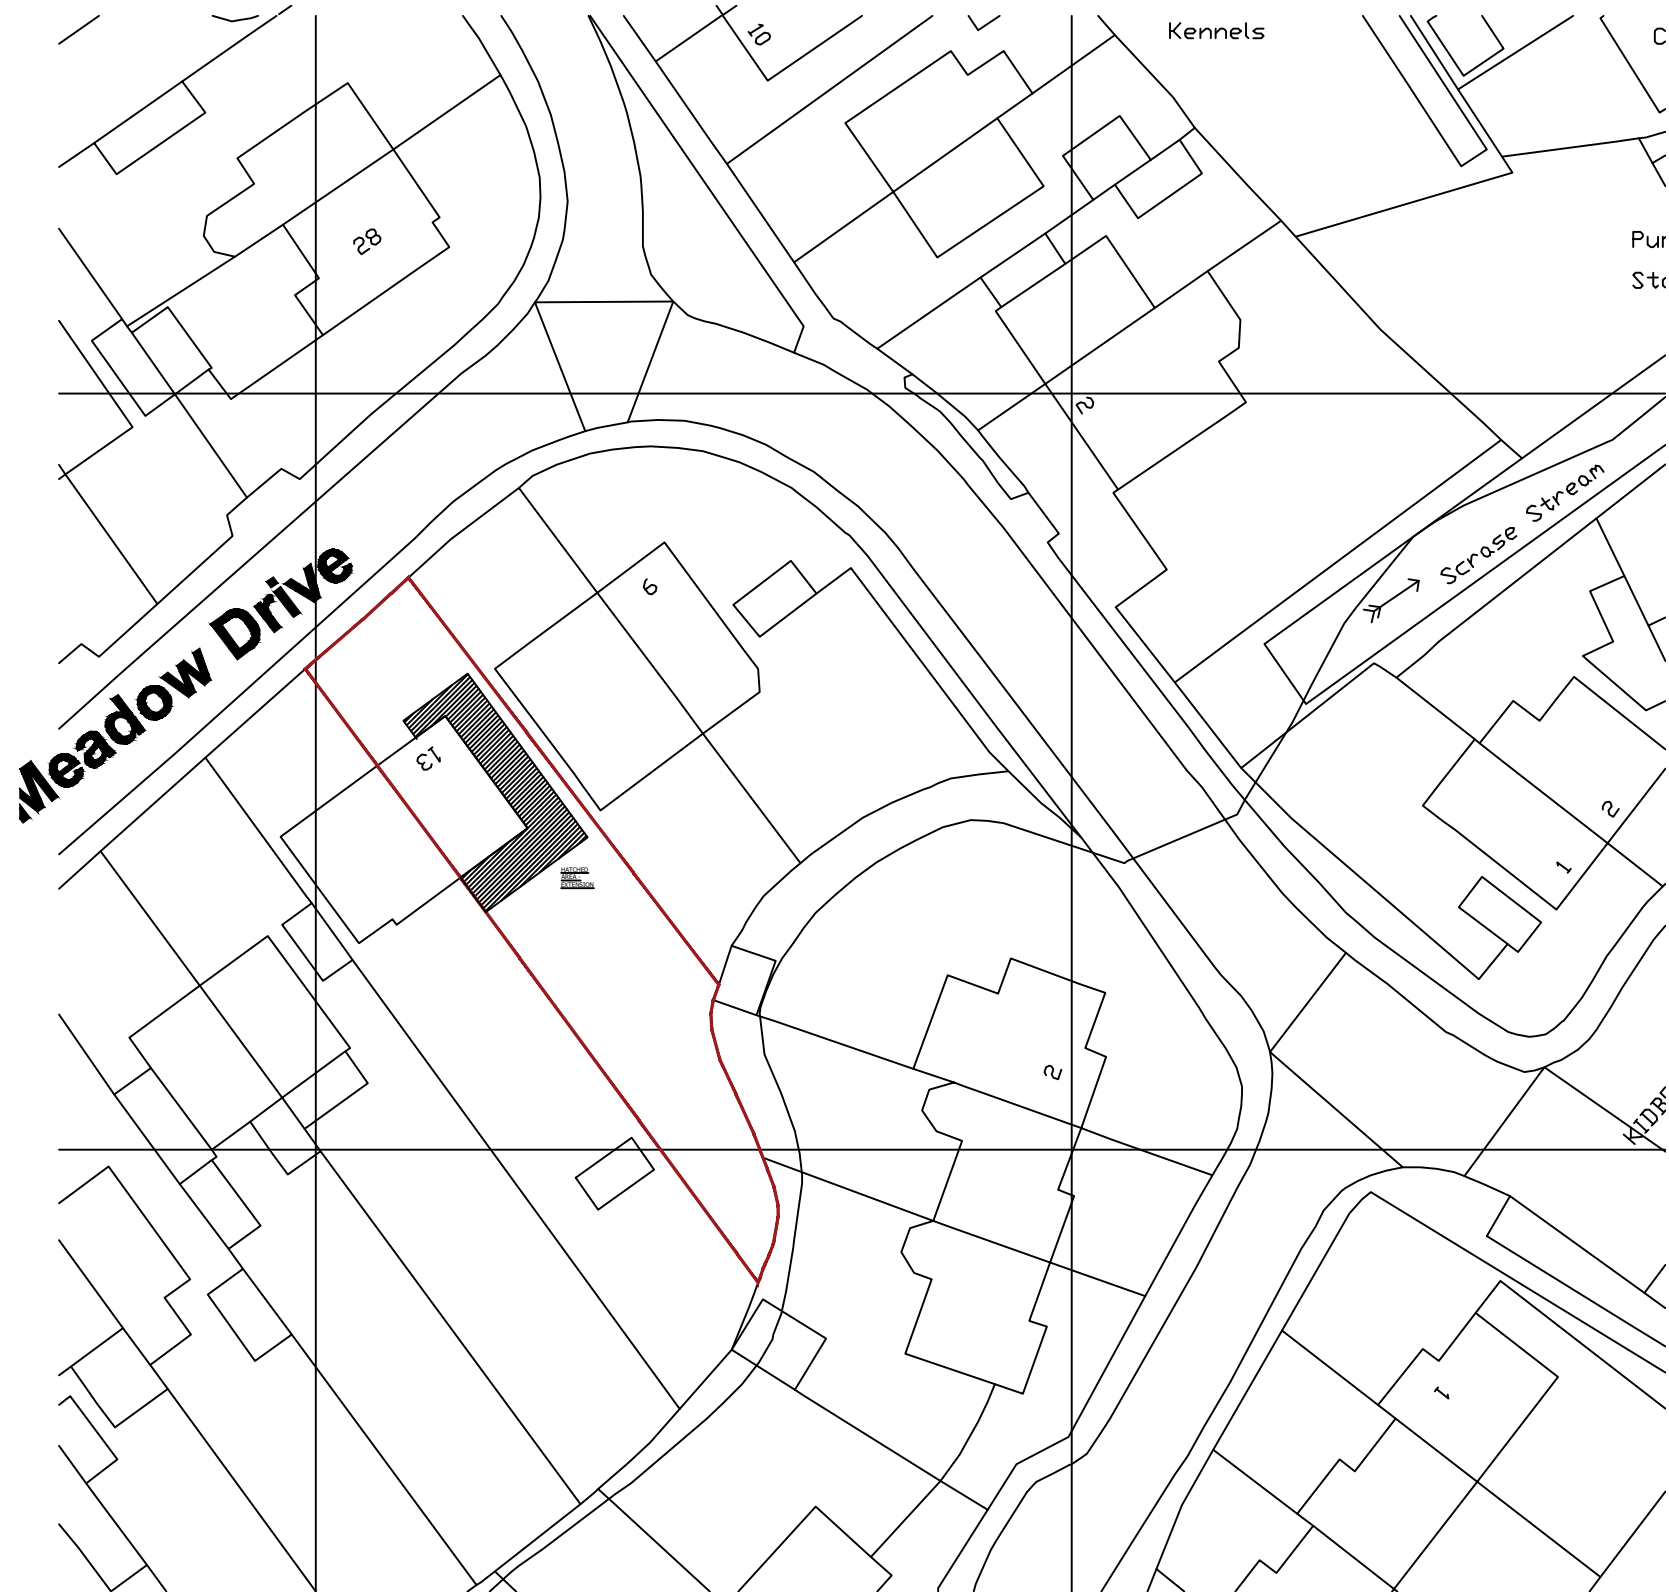


site plan - scale 1:500 @ A3

GENERAL NOTES :
1 - THIS DRAWING IS THE PROPERTY OF BENTLEY & CARTER AND IS NOT TO BE REPRODUCED IN ANY WAY OR FORM WITHOUT THE WRITTEN PERMISSION OF BENTLEY & CARTER.
2 - Do not scale from this drawing unless for planning purposes.
3 - All dimensions to be verified on site prior to any work and must be reported to Bentley & Carter.
4 - This drawing is to be read in conjunction with the relevant Building Regulations and Building Standards, Codes of Practice and Building Regulations.
5 - All works to comply with the relevant Building Regulations.

PROJECT :
13 meadow drive lindfield
haywards heath west sussex
rh16 2rs

DRAWING :
site plan proposed

DRAWING STATUS :
planning

JOB NO:
rob - 350

DRAWING NO:
101

SCALE:
as indicated @ A3

DATE:
june 2026

DRAWN BY:
pc

REVISIONS:
none

