




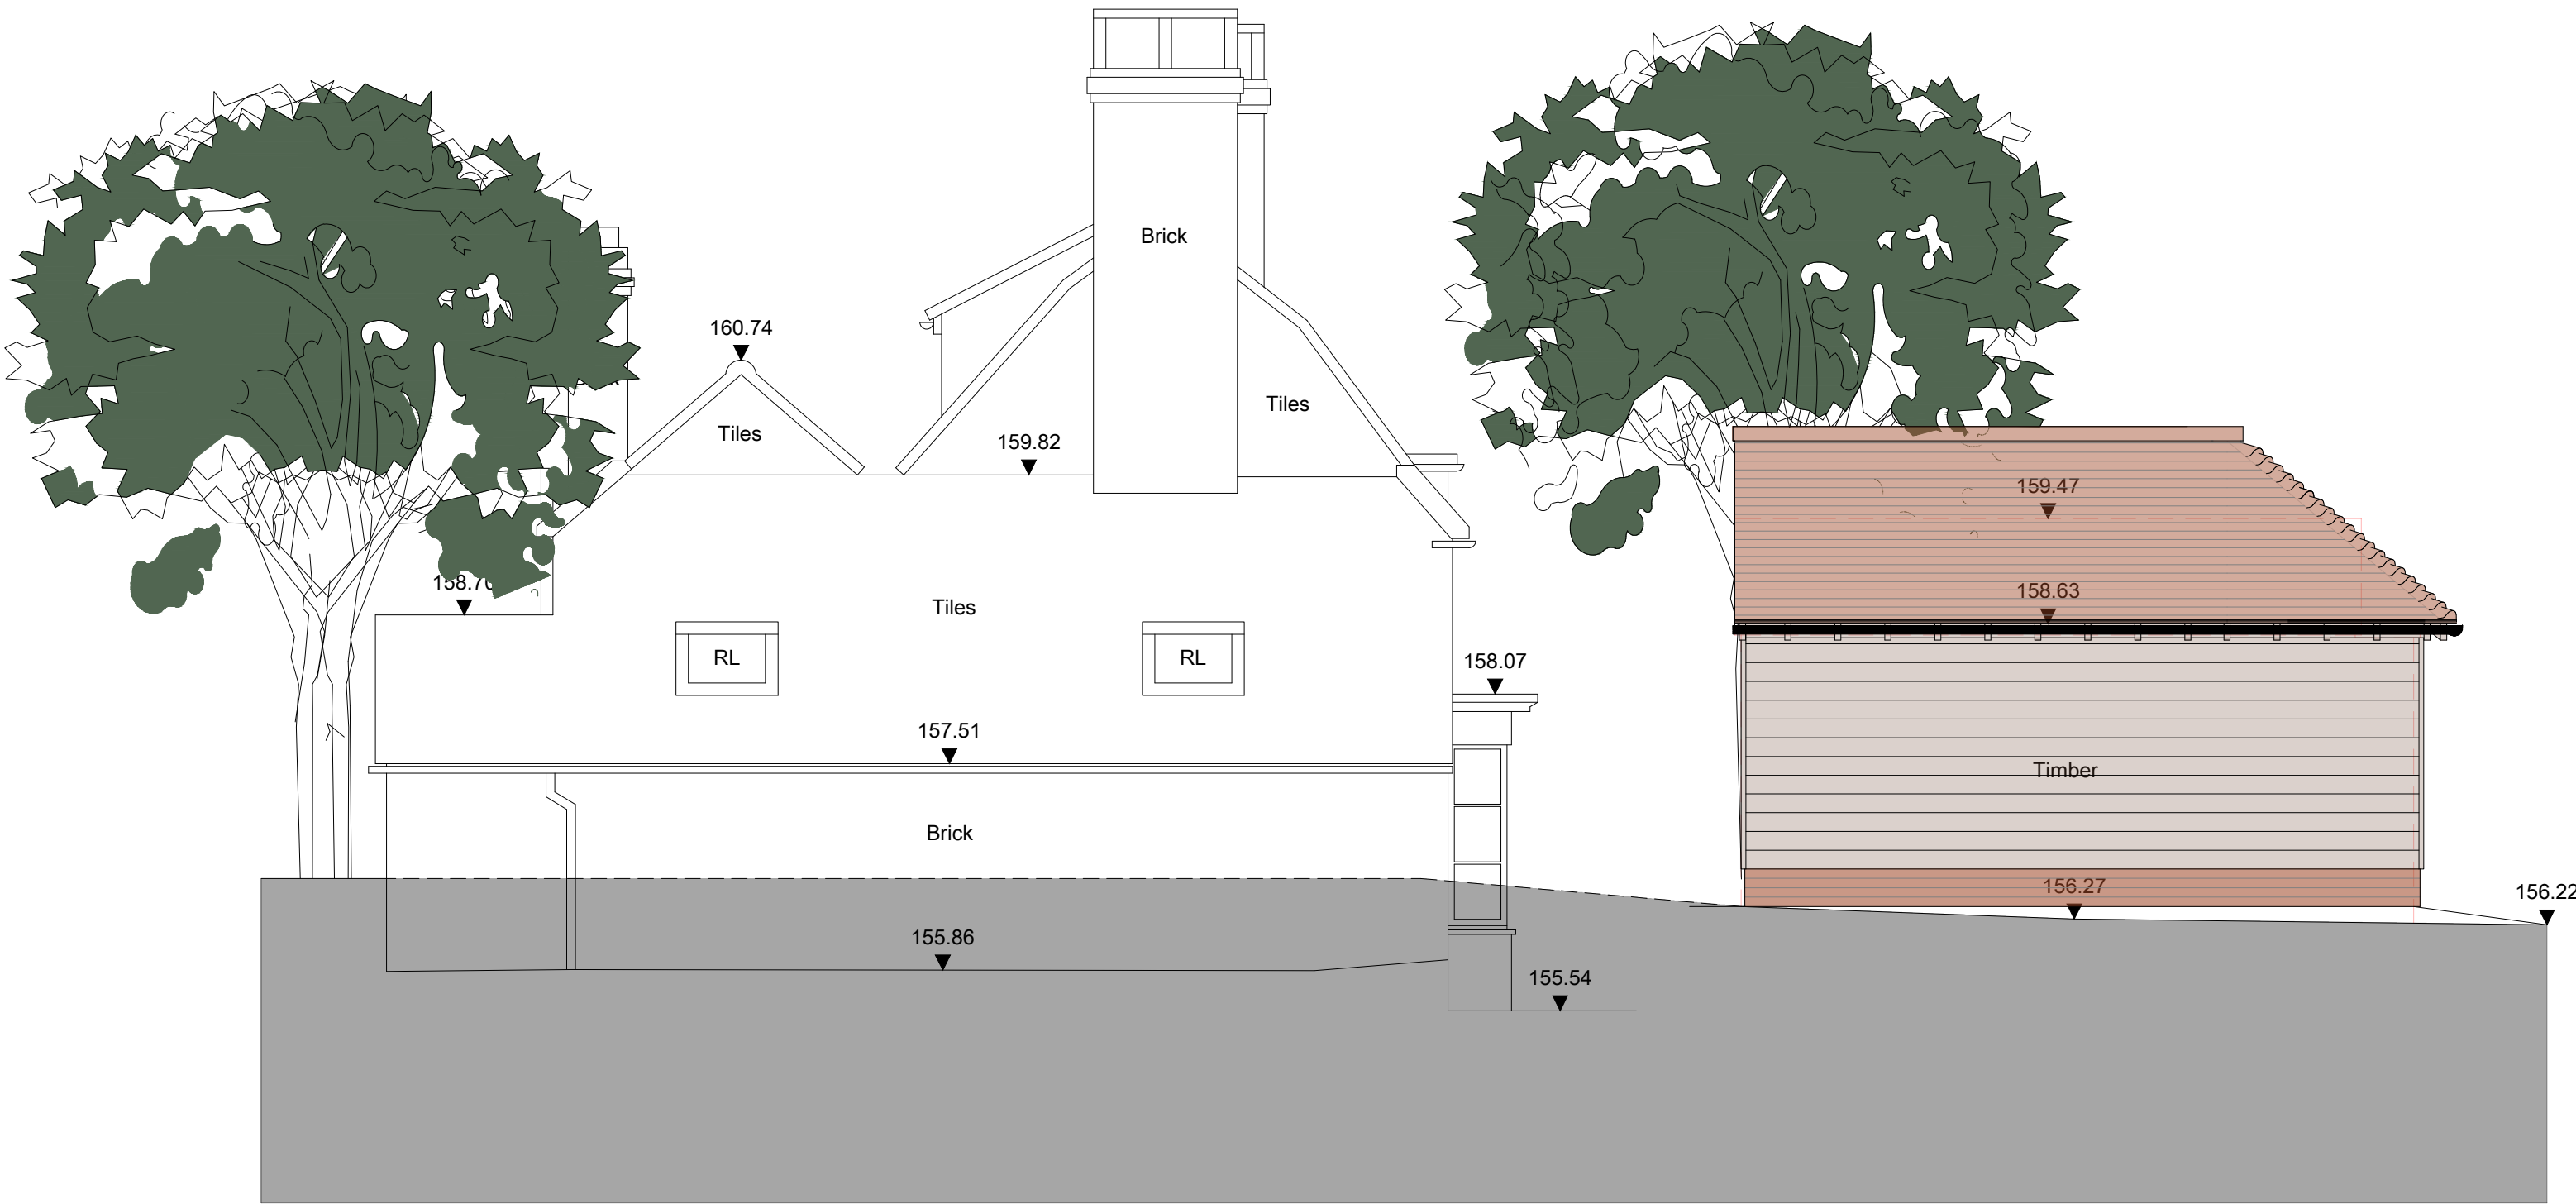

CONTEXTUAL SOUTH ELEVATION - AS PROPOSED
SCALE @ 1:50 ON AN A1 SHEET

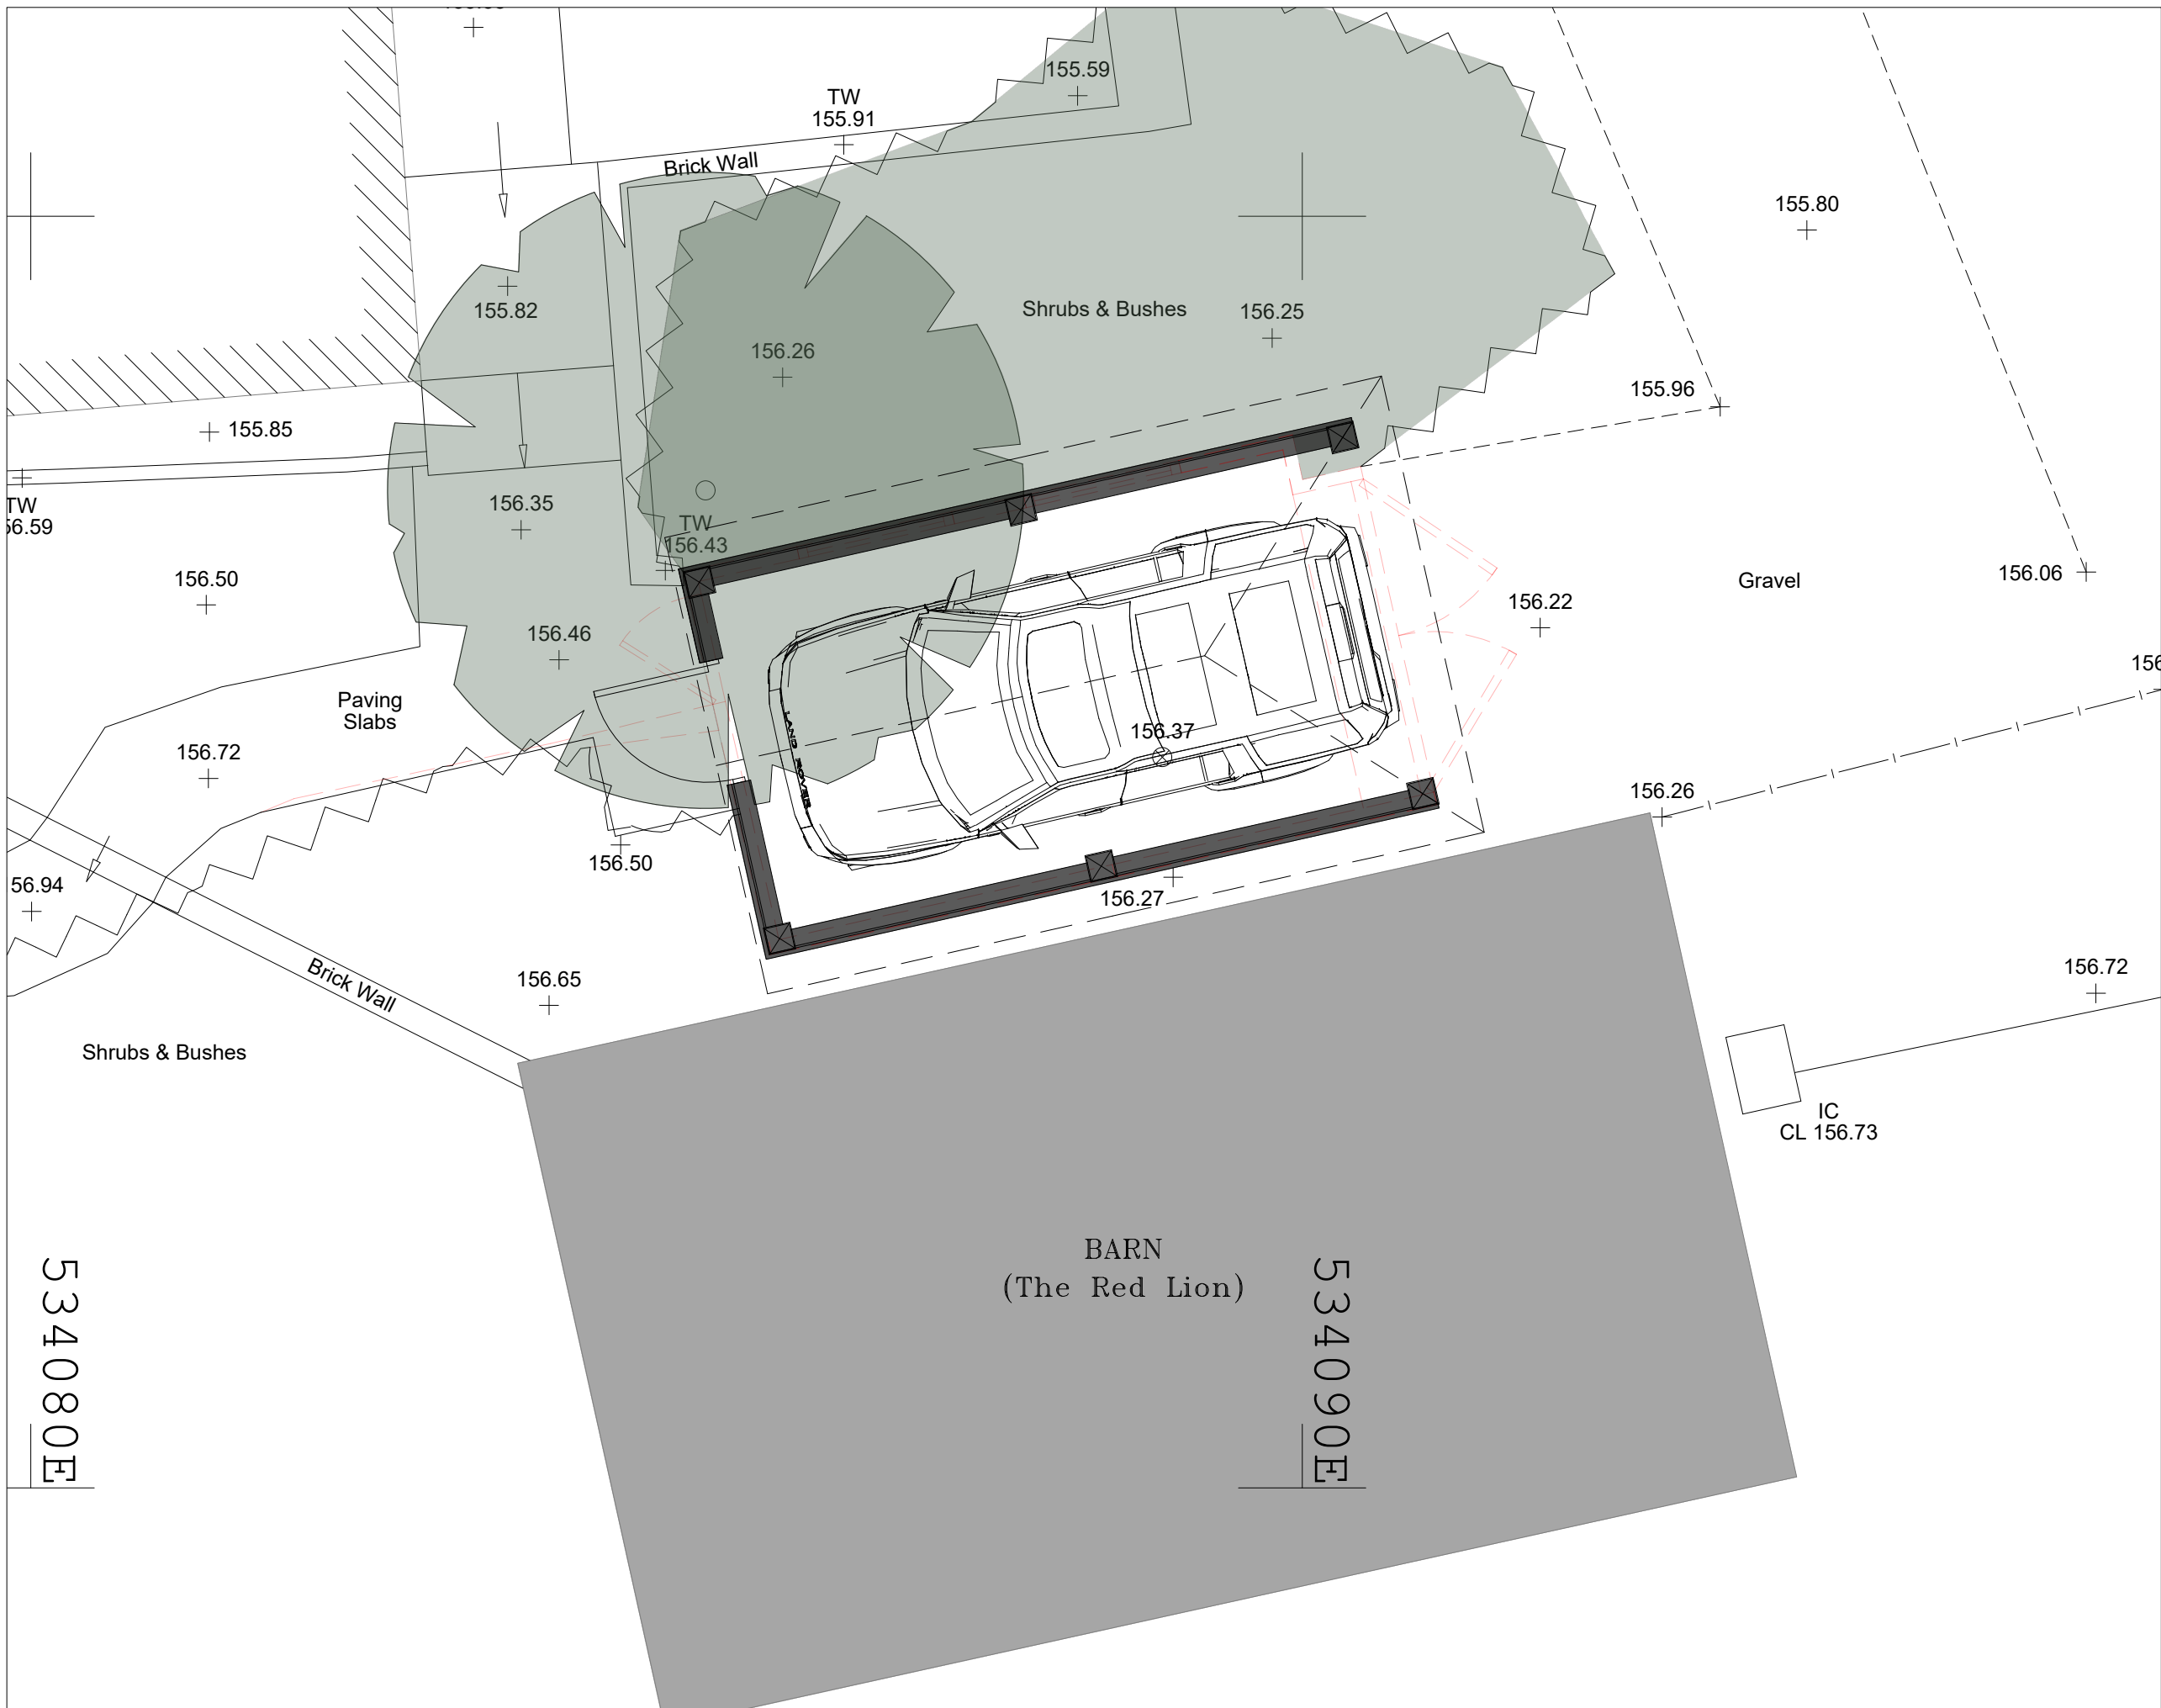

SITE PLAN (PART) - AS PROPOSED
SCALE @ 1:50 ON AN A1 SHEET

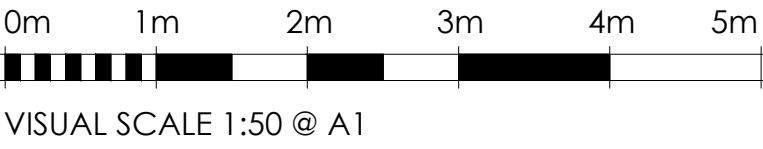

*	*		*	*	*
REV.	DATE.	BY.	AMENDMENT.		CHK.

PLANNING


2 Lucastes Mews, Paddockhall Road,
Haywards Heath,
West Sussex, RH16 1HE
(01444) 452604
hh@gouldbaxter.co.uk
www.gouldbaxter.co.uk

NOTES:
DO NOT SCALE OFF THIS DRAWING UNLESS FOR PLANNING PURPOSES.
CHECK ALL DIMENSIONS ON SITE BEFORE ANY WORK IS COMMENCED.
ALL GOODS MATERIALS AND WORKMANSHIP MUST CONFORM WITH
CURRENT BUILDING REGULATIONS, BRITISH STANDARDS AND CODES OF
PRACTICE.
COPYRIGHT OF THIS DRAWING IS RETAINED BY GOULD PROPERTY
CONSULTANTS LLP T/A GOULD-BAXTER AND IT MUST NOT BE REPRODUCED
WITHOUT WRITTEN CONSENT.

CLIENT: Mr. & Mrs. Coyne		
PROJECT: Mantlemas Lions Lane Turners Hill, West Sussex RH10 4NU		
DRAWING: Contextual South Elevation and Part Site Plan As Proposed		
DATE: 23.07.2026	SCALE AT A1: 1:100 / 1:50	DRAWN BY: RH CHECKED BY: *
JOB NO. GH1154	DRAWING NO. PL.004	REV. *