

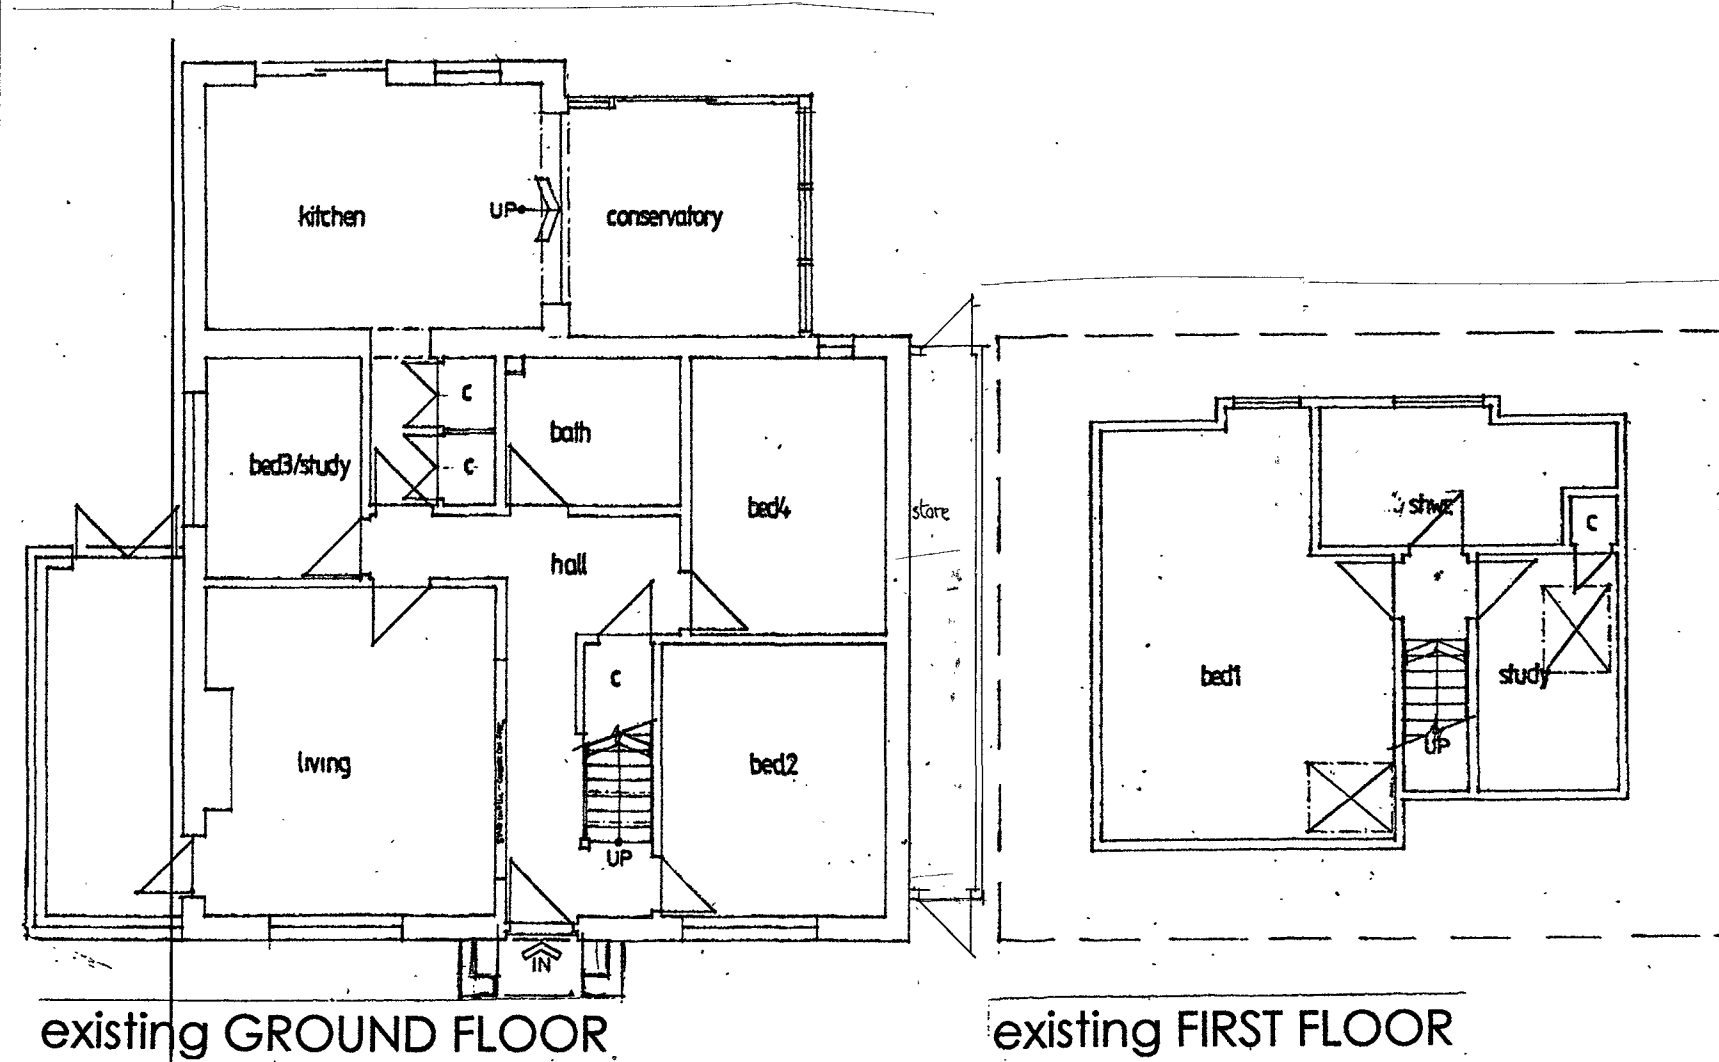
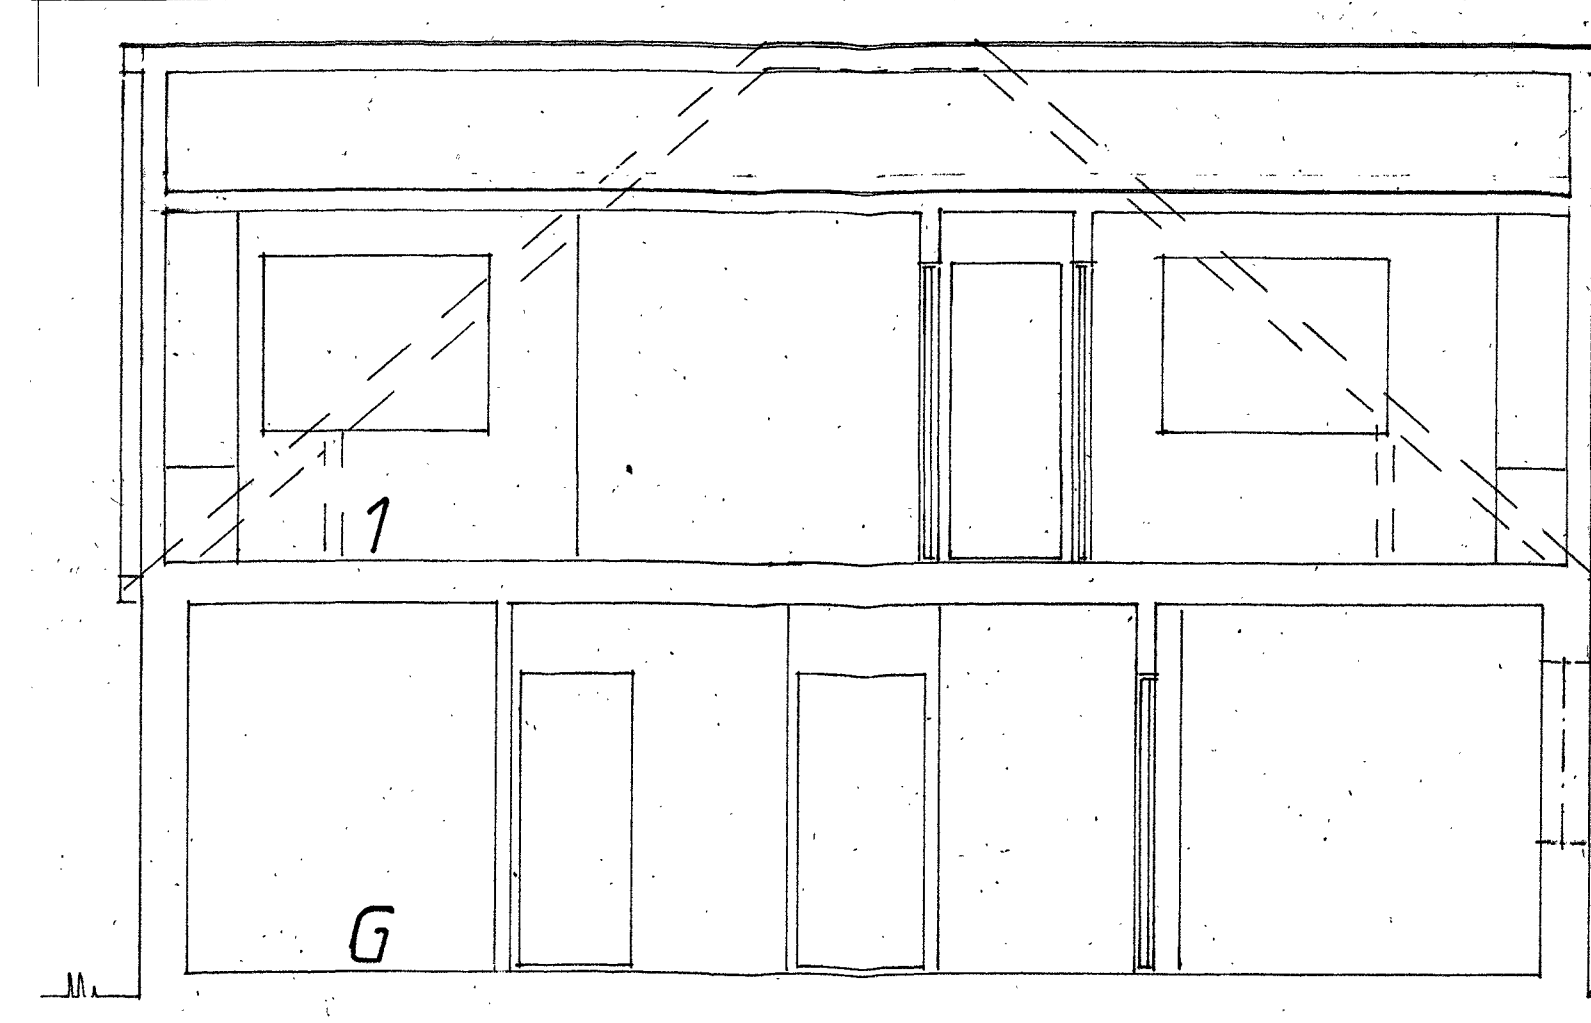
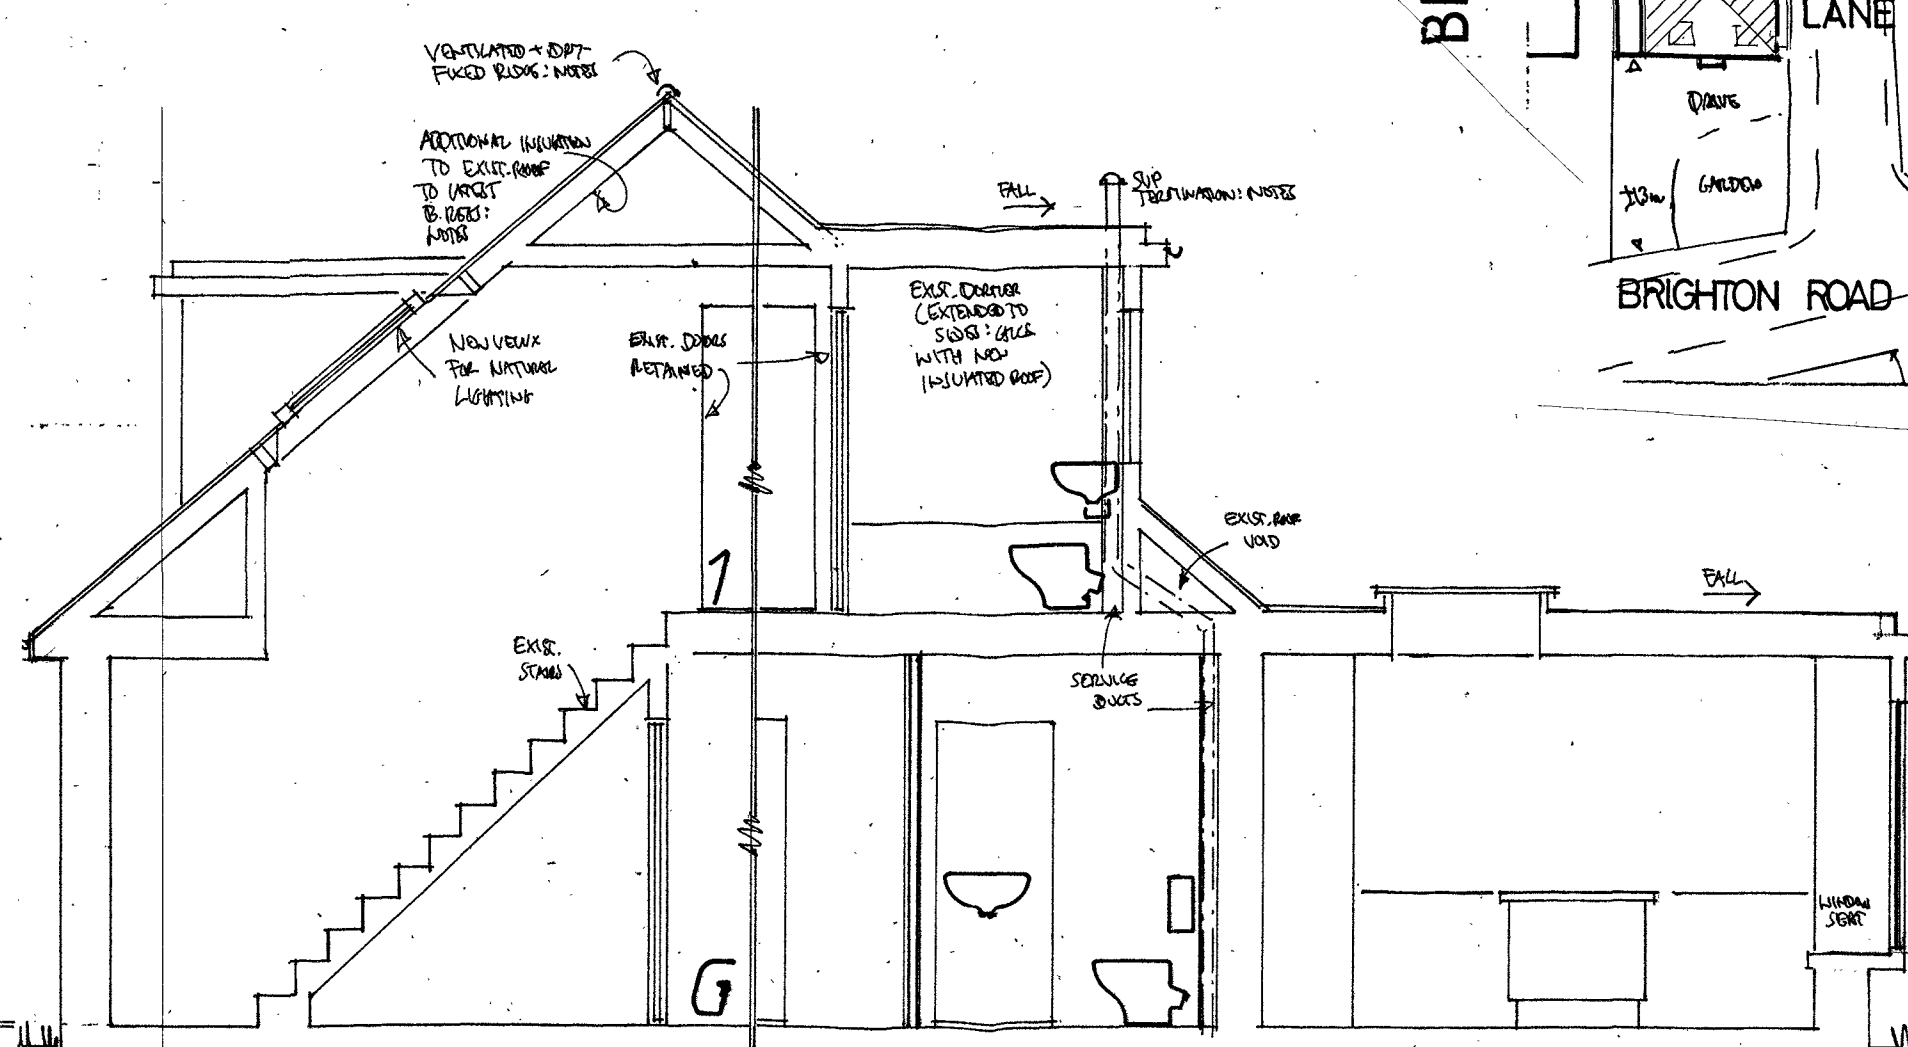
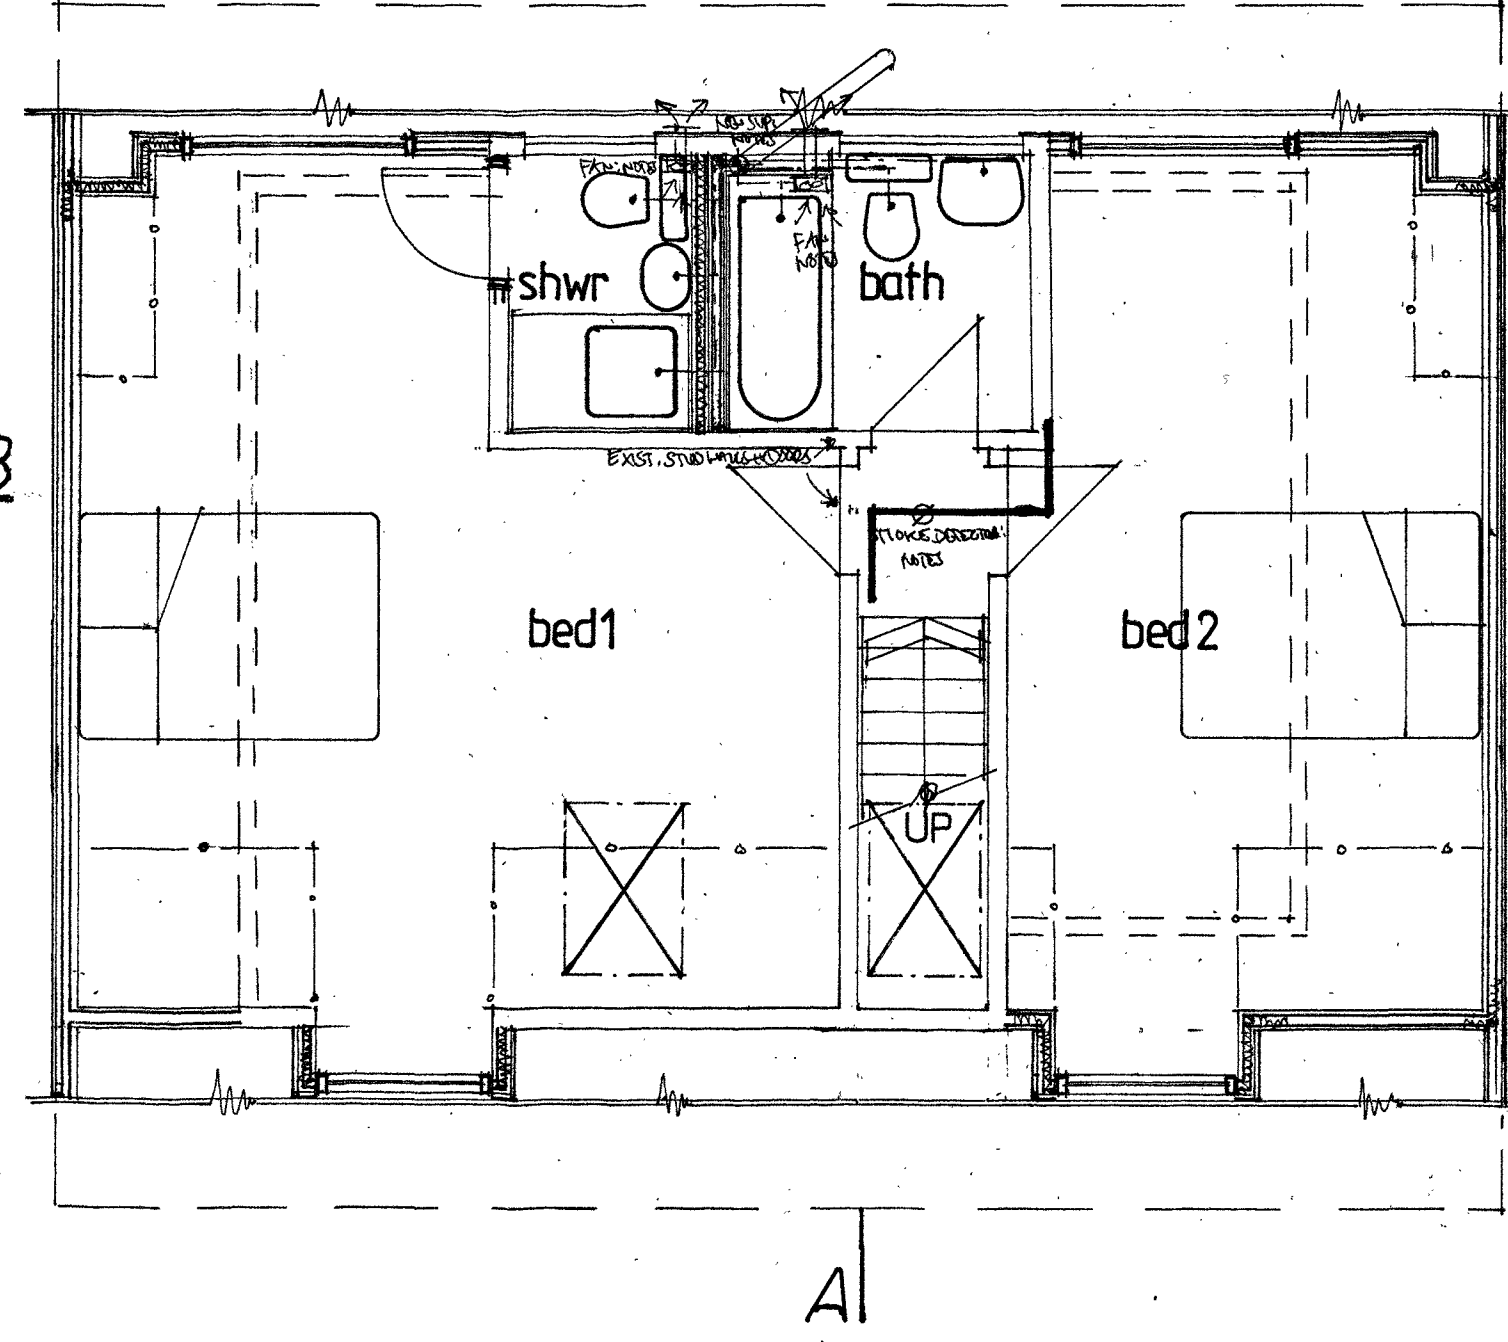
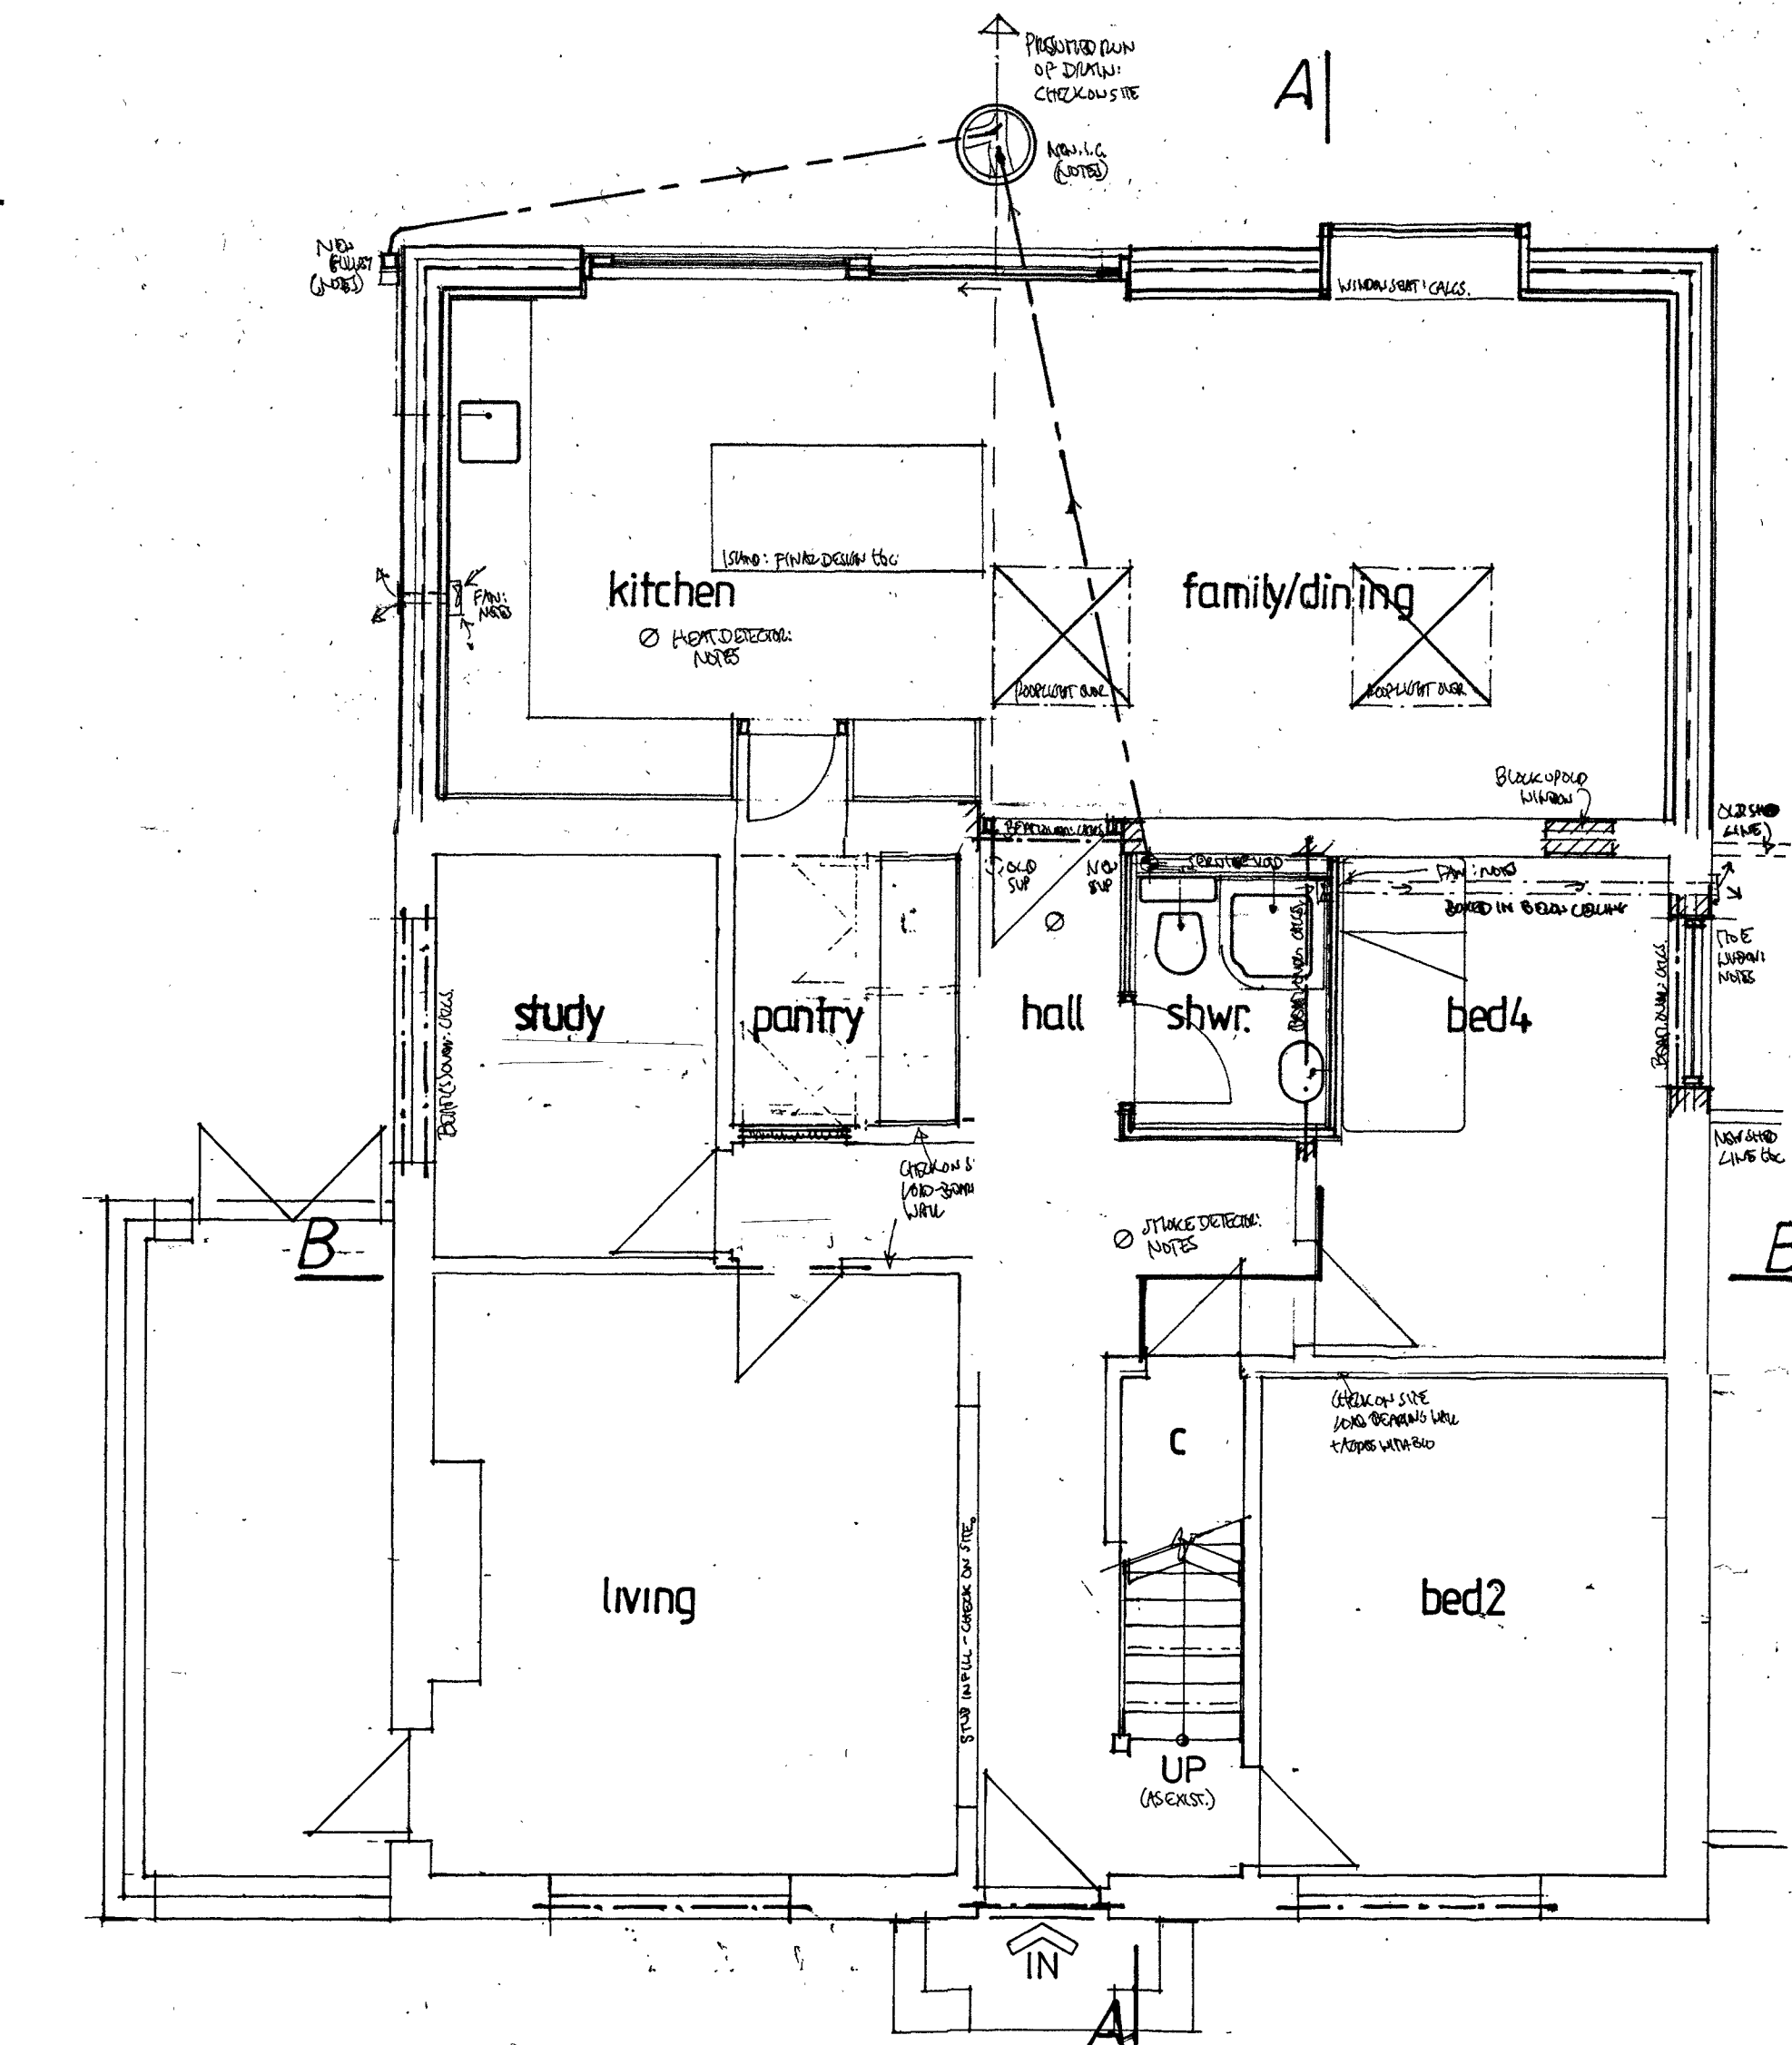
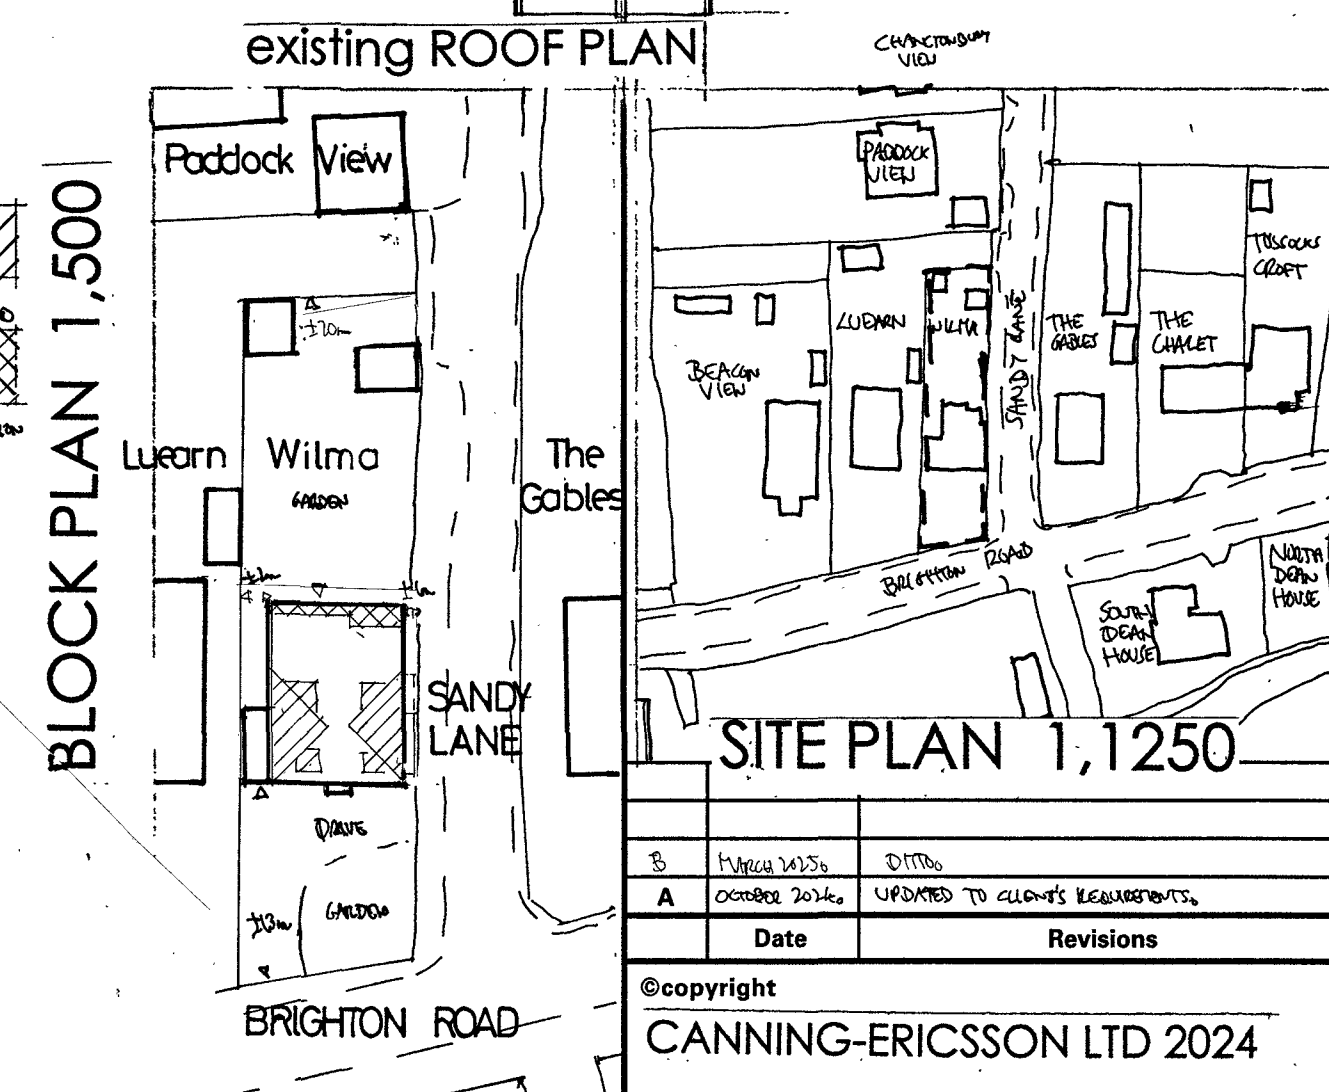
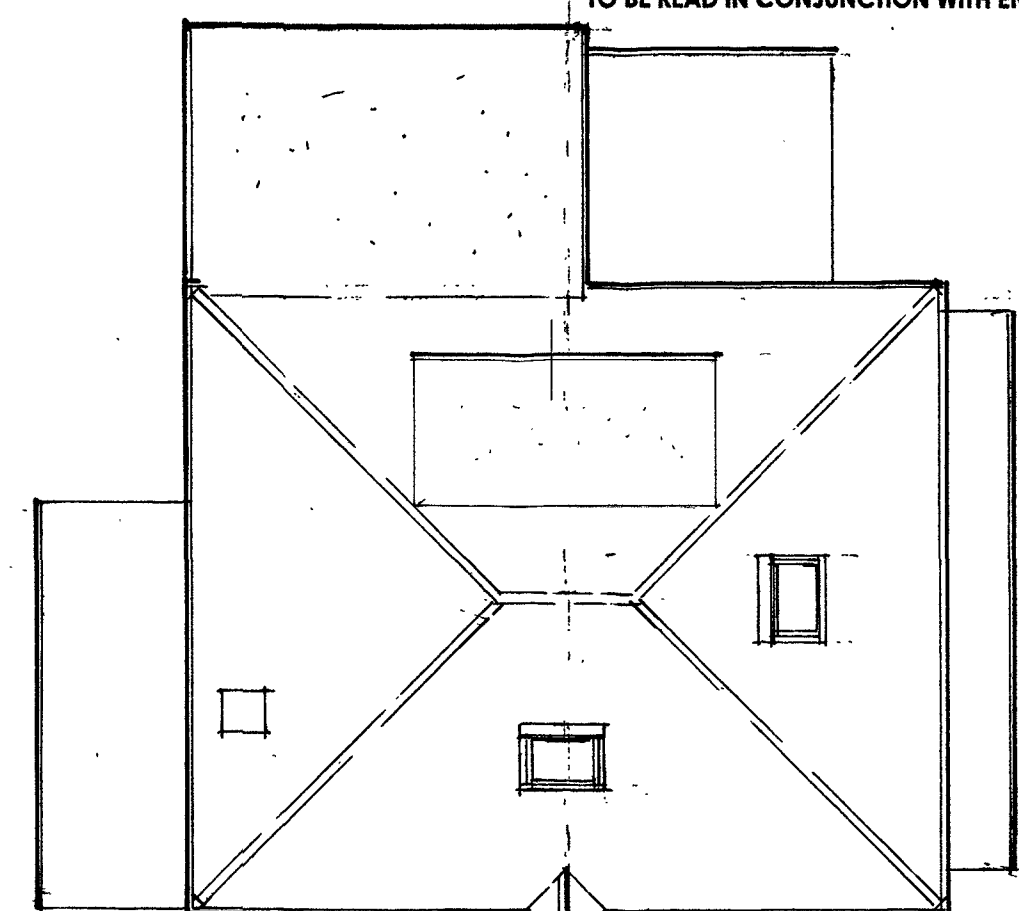



NOTES:
All dimensions must be checked on site and not scaled from this drawing.
EXCEPT FOR PLANNING PURPOSES.
FOR PLANNING + BUILDING REGULATIONS ONLY
NOT CONSTRUCTION ISSUE
TO BE READ IN CONJUNCTION WITH ENGINEER'S DESIGN

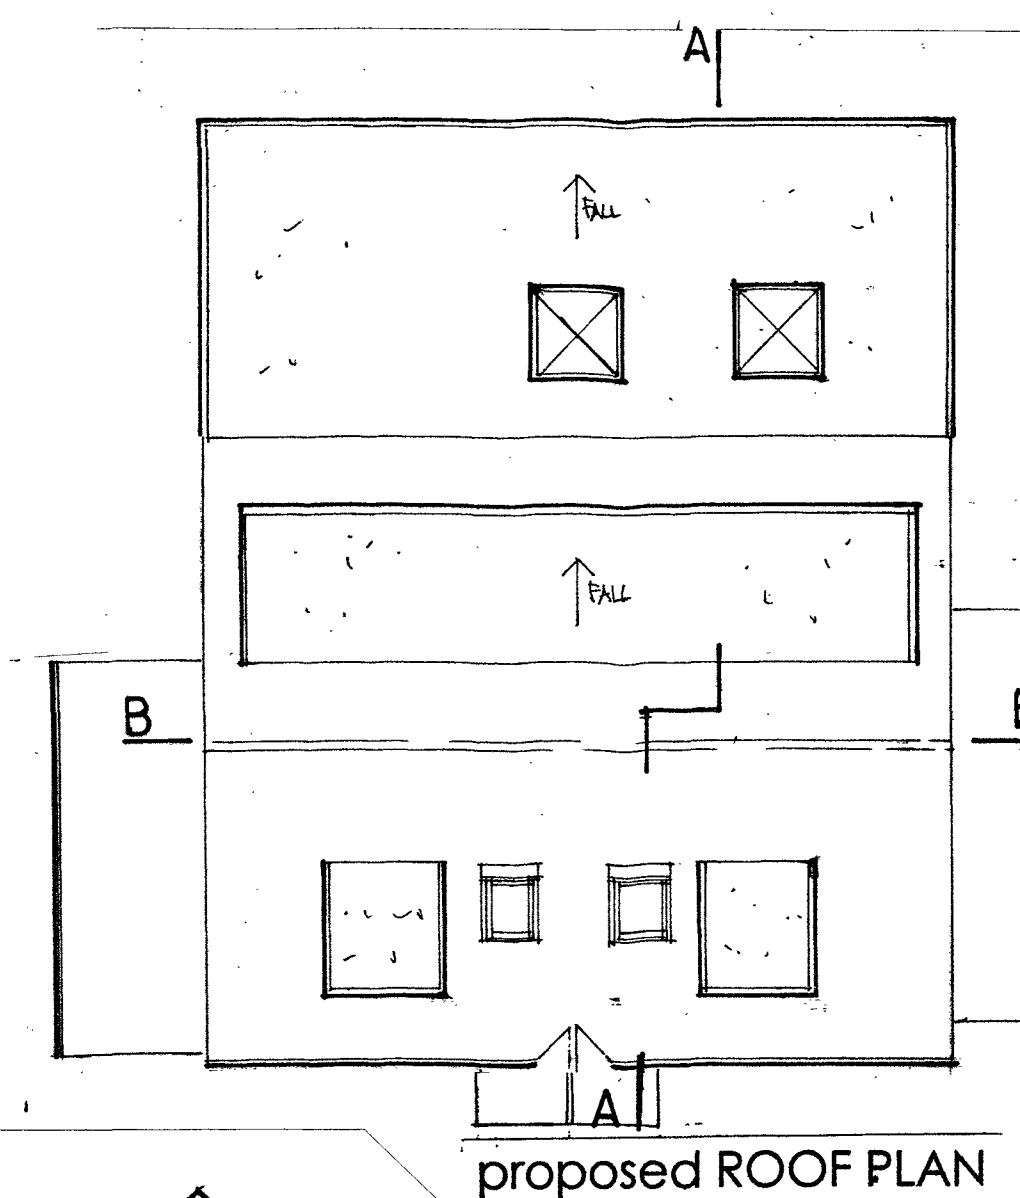

proposed elevations

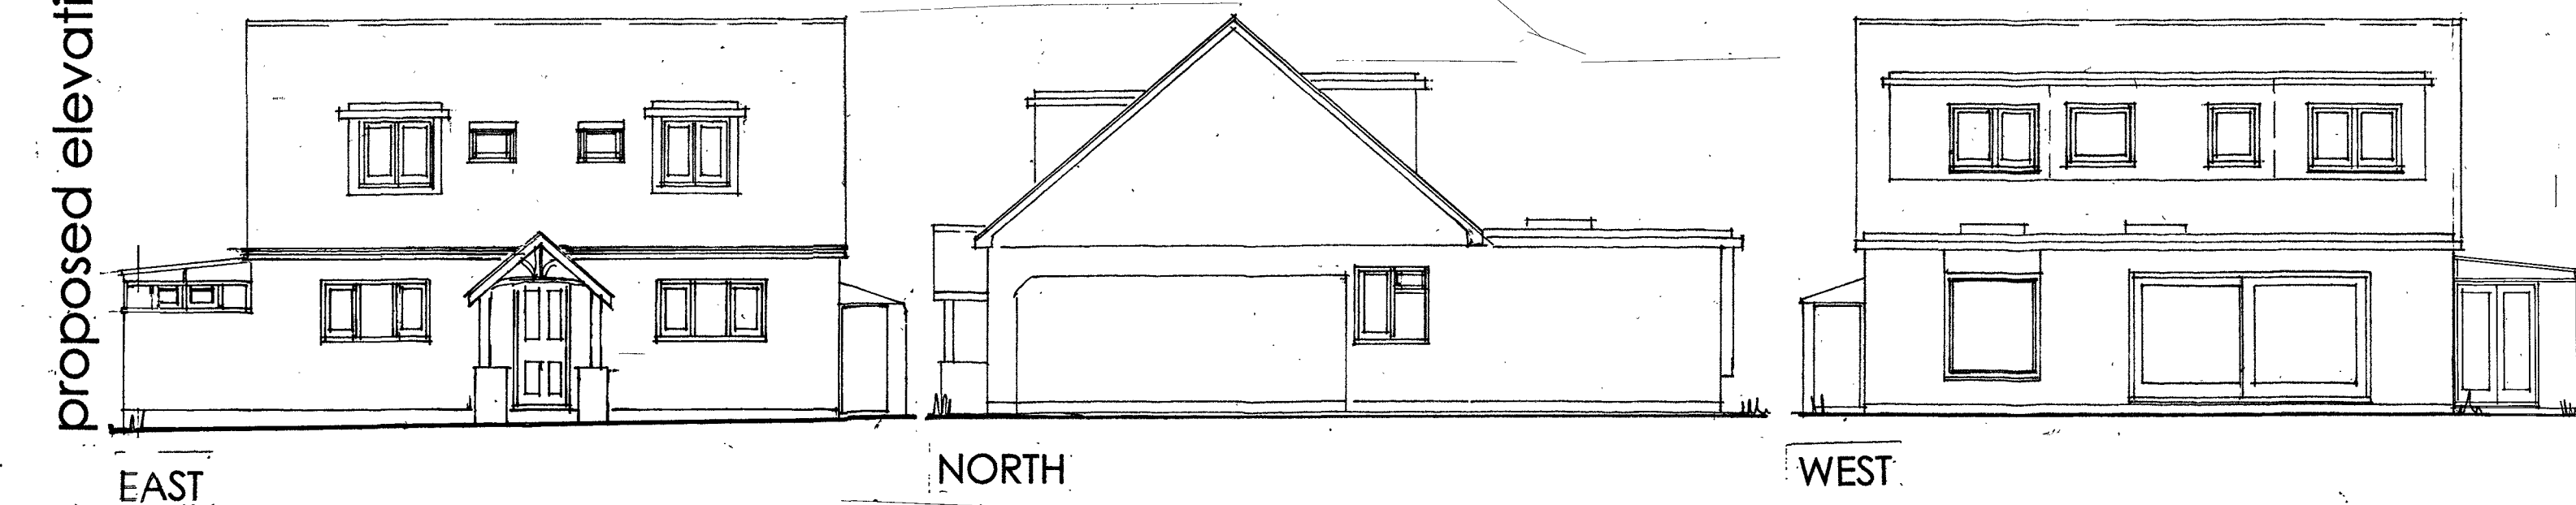

©copyright
CANNING-ERICSSON LTD 2024

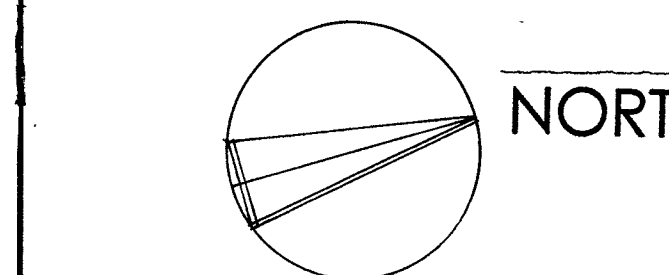

Client
Mr & Mrs MacLeod

Job Title
PROPOSED SINGLE-STOREY REAR
EXTENSION AND ROOF EXTENSION
TO CREATE ADDITIONAL BEDROOM
AT WILMA, BRIGHTON ROAD,
HASSOCKS, WEST SUSSEX, BN6 9LY.

Drawing Title
EXISTING & PROPOSED PLANS,
SECTIONS, SITE PLANS
& ELEVATIONS

Scale
1:50 1:100

Date
August 2024

Drawn by
CANNING-E LTD

Drw No.
4724/01

Rev.
3