


REV.	DATE	DRN.	OKD.	NOTES
1	-	-	-	-

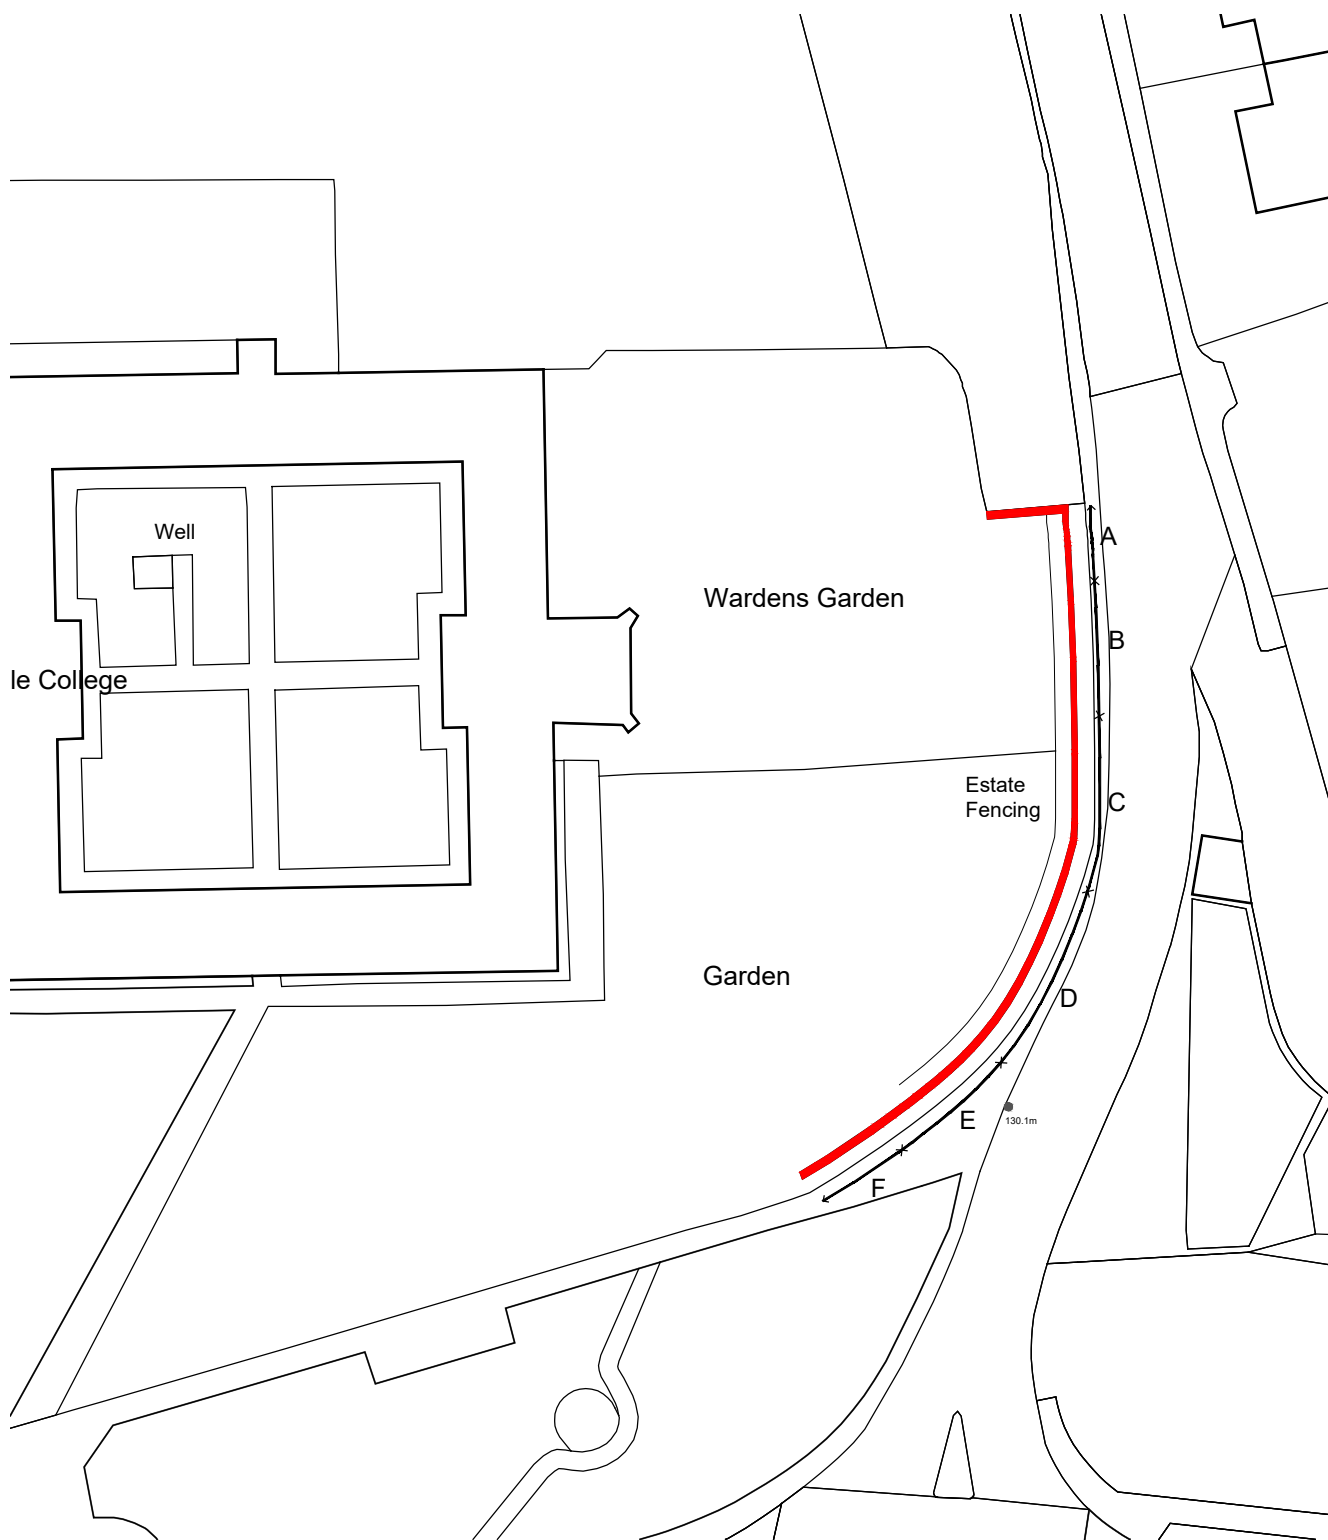

Site Plan - 1:500 @ A4



PROJECT		DATE
Sackville College : Q1 Repairs 2023		
CLIENT		DATE
Sackville College		04/07/2024
DRAWING TITLE	DRN + OKD	
Proposed Site Plan	CP	
ISSUE STATUS	SCALE	
	1:200	● A4
DRAWING NUMBER	REVISION	
08681a-A-L-(00)-002	1st	