




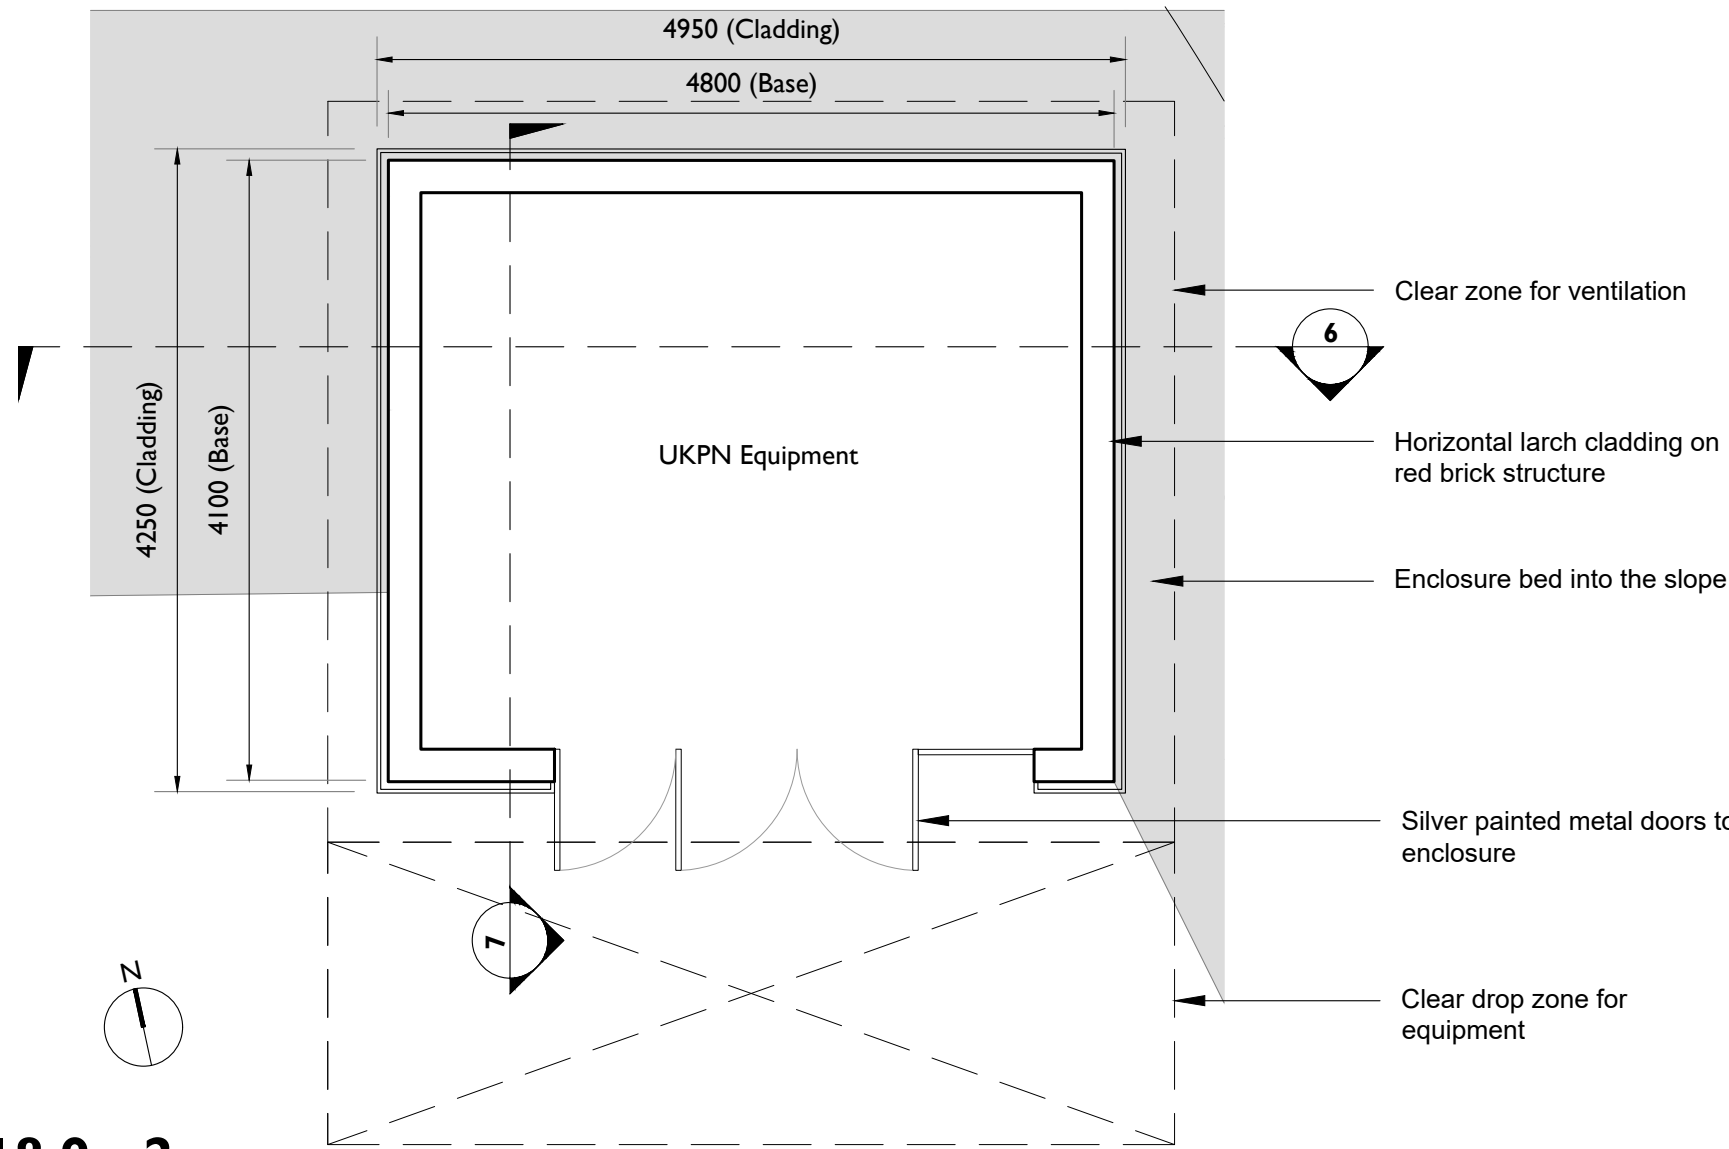


1
2304 **GROUND FLOOR PLAN - 18.9m2**
1:50 @ A1, 1:100 @ A3

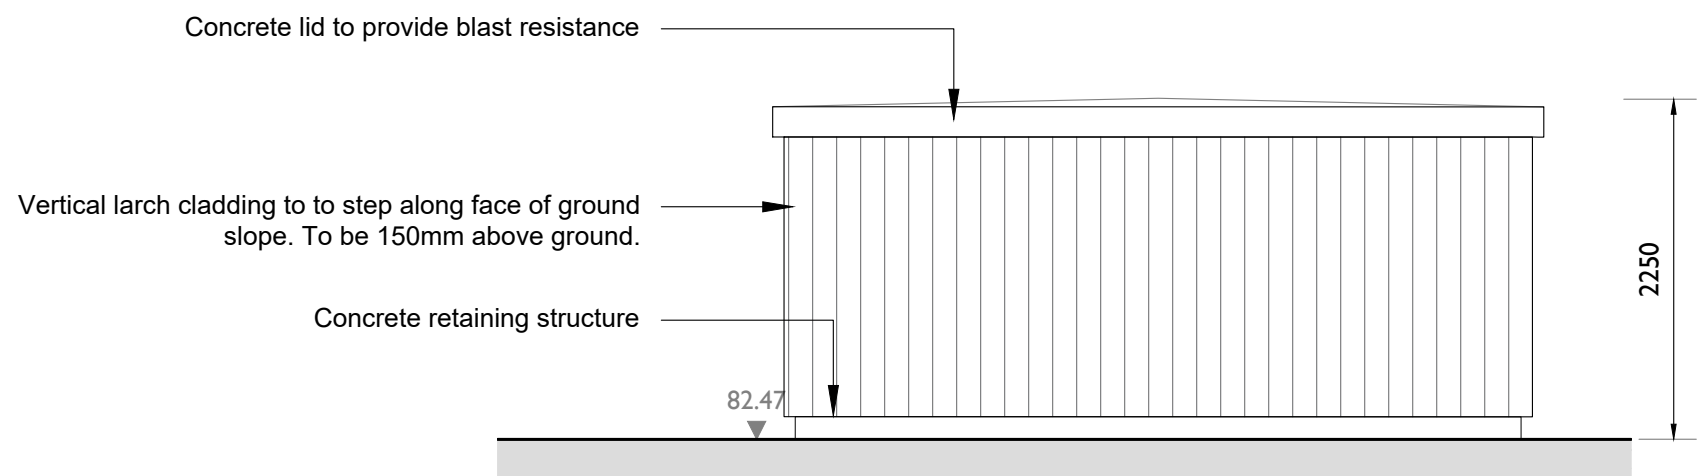


2
2304 **NORTH ELEVATION**
1:50 @ A1, 1:100 @ A3

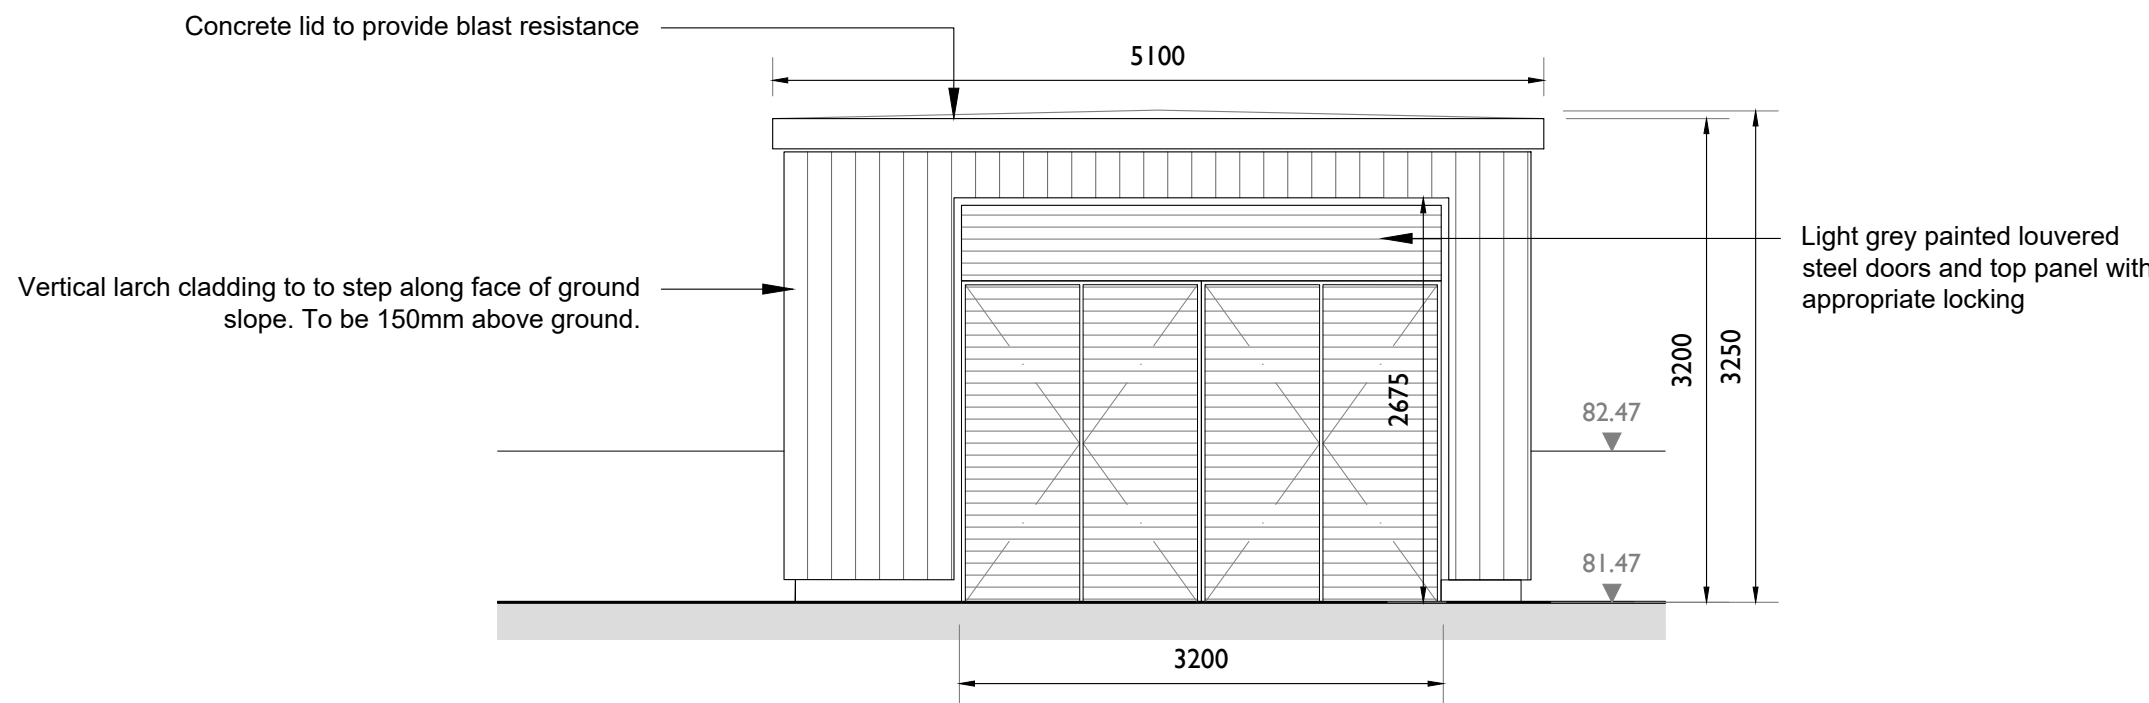


4
2304 **SOUTH ELEVATION**
1:50 @ A1, 1:100 @ A3

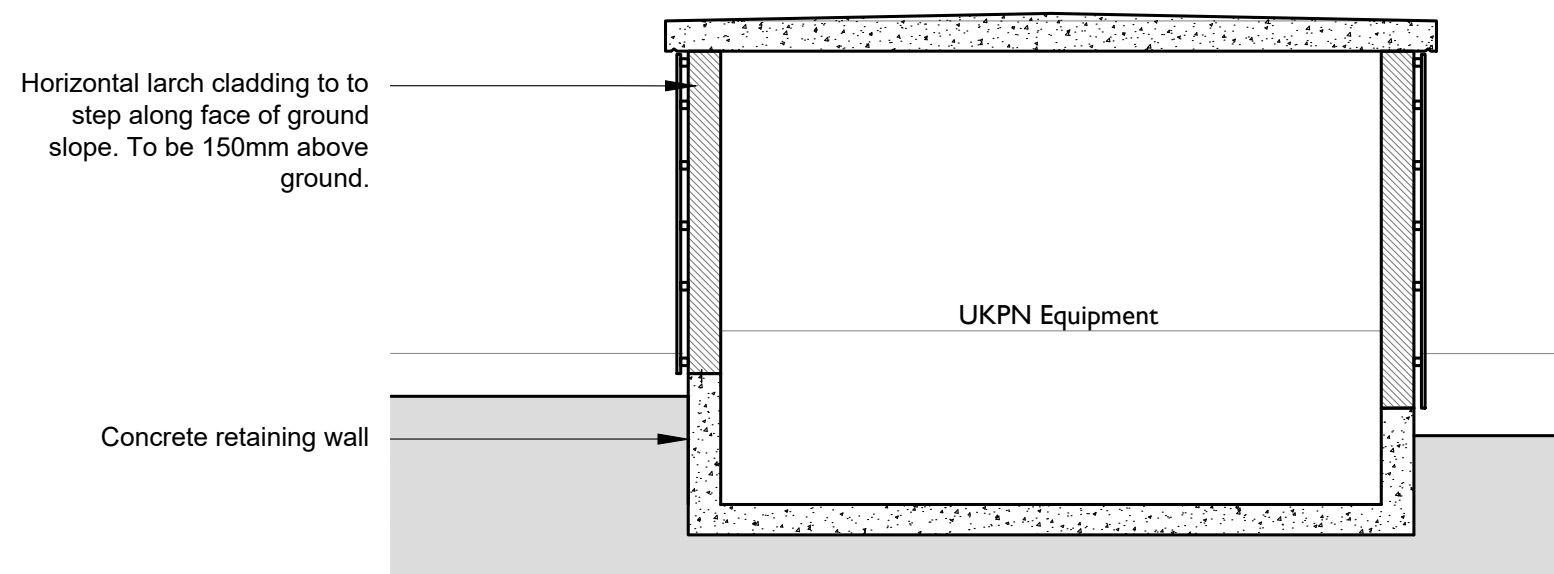


6
2304 **LONG SECTION**
1:50 @ A1, 1:100 @ A3

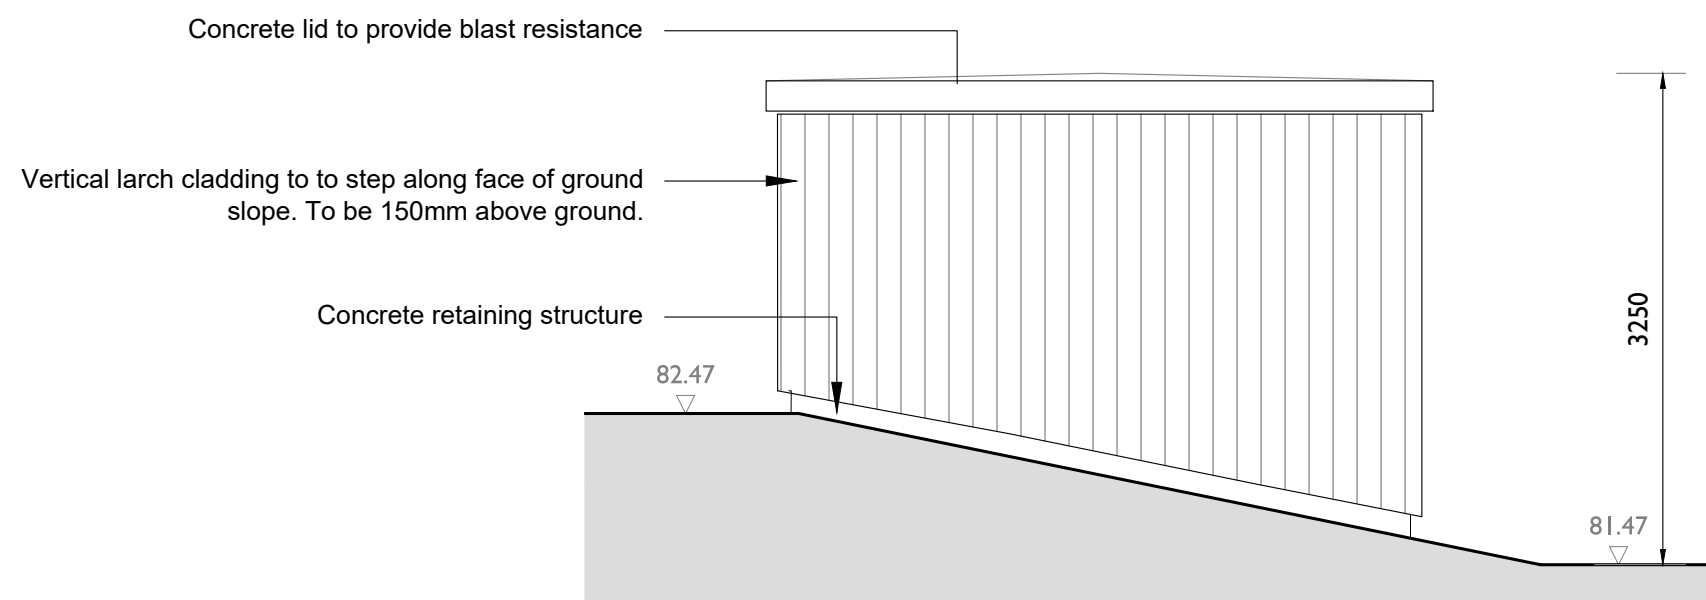

3
2304 **WEST ELEVATION**
1:50 @ A1, 1:100 @ A3

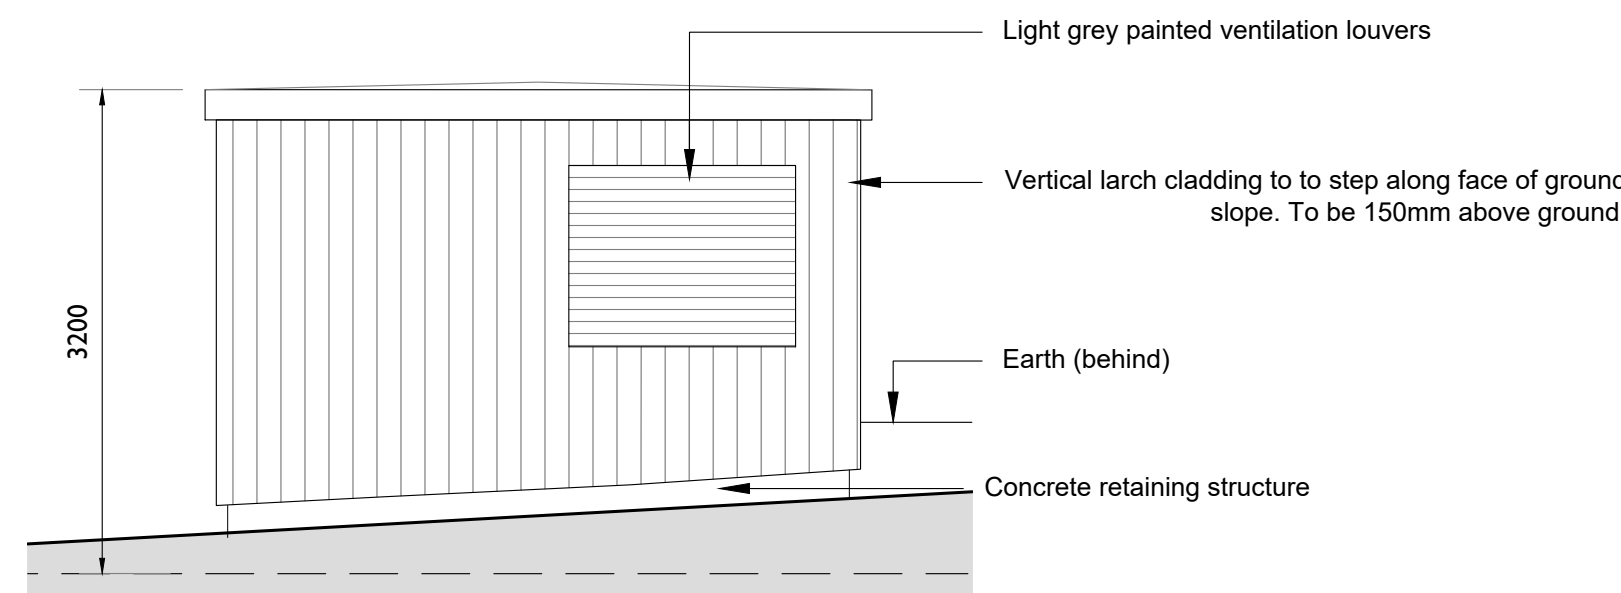

5
2304 **EAST ELEVATION**
1:50 @ A1, 1:100 @ A3

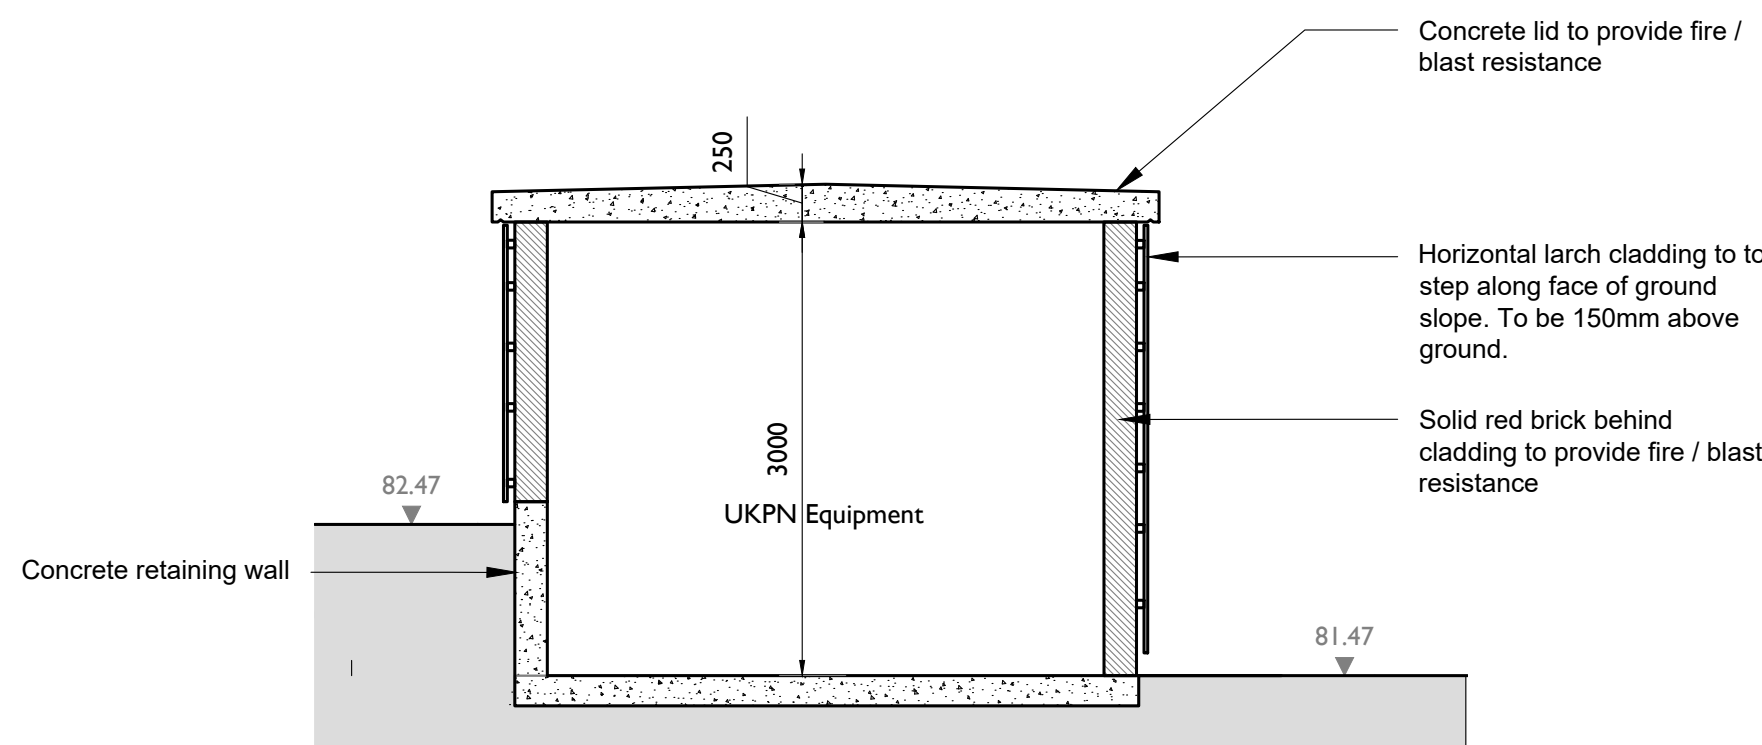

7
2304 **CROSS SECTION**
1:50 @ A1, 1:100 @ A3

Notes: 13/08/2025 16:06:40

Drawings are based on survey data and may not accurately represent what is physically present.

All dimensions are in millimeters unless noted otherwise.

Purcell shall be notified in writing of any discrepancies.

Key Plan
not to scale



P02	13/08/25	JS	JC	Updated to conceal enclosure
P01	01/08/25	JS	JC	Updated for planning
REV	DATE	BY	CHK	DESCRIPTION

CLIENT

RNSC Will Trust

PROJECT

Borde Hill Stables

JOB NUMBER

241720

TITLE

External Plant Room

As Proposed

SIZE	SCALE	LAST REVISED	DRAWN	CHECKED
A1L	1:100	13/08/2025	JS	JC

REV SUITABILITY/REASON FOR ISSUE

P02 PLANNING

DRAWING NAME

241720-PUR-02-ZZ-DR-A-2305

15 Bermondsey Square, Tower Bridge Road, London SE1 3UN
© PURCELL 2019. PURCELL ® IS THE TRADING NAME OF PURCELL ARCHITECTURE LTD.