





Proposed Front Elevation
Scale 1:100




Proposed Rear Elevation
Scale 1:100

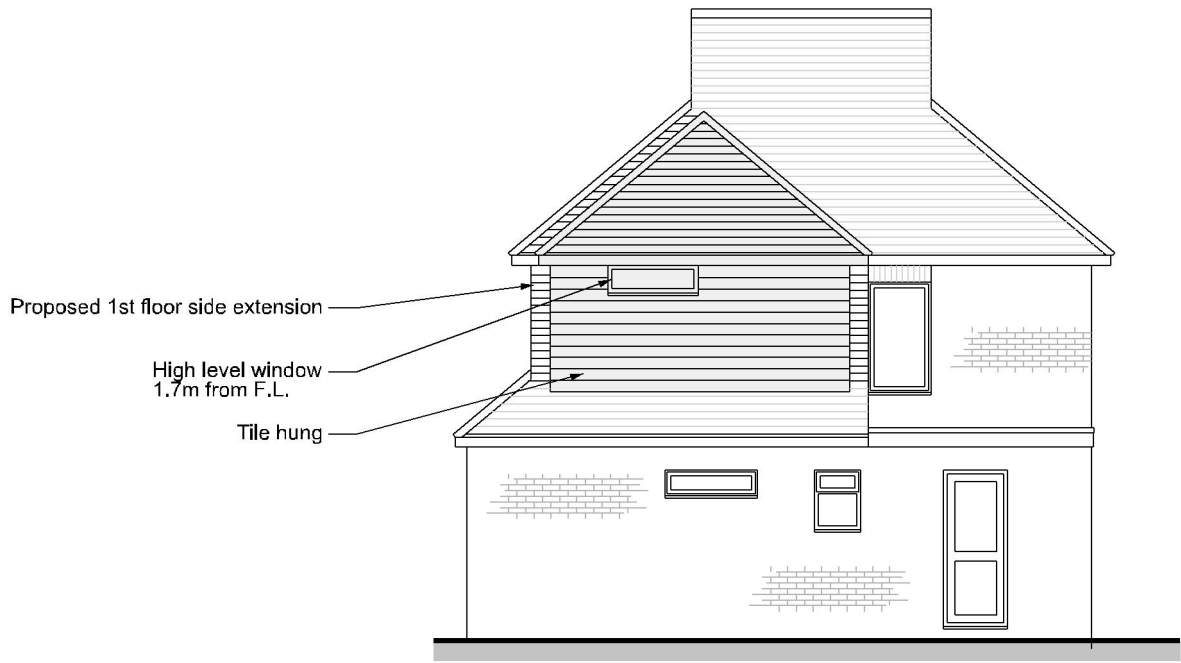

Proposed Side Elevation
Scale 1:100

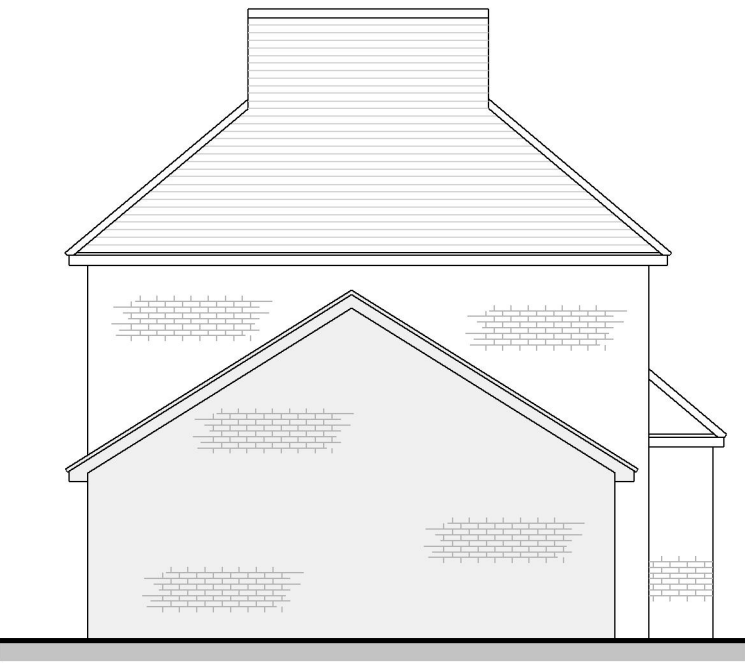

Proposed Side Elevation
Scale 1:100

 

Client Mr & Mrs Stavrakis	Title 42 Fairlawn Drive, East Grinstead, West Sussex, RH19 1NT	Title Proposed 1st Floor Dormer to Side Elevation & New Garage to Replace Existing Proposed Elevations	Drawn By	Size A3	Date 05/09/25
			Drawing Number JBD/RH19/1NT/053		Rev A