

Revisions


No.	Description	Date	By
8	Planning	10-06-25	
7	Revised plans	14-03-25	
6	Revised plans	03-03-25	
5	Revised plans	20-02-25	
4	Revised plans	18-12-24	

Notes:

GENERAL NOTES:

All dimensions & levels are preliminary and approximate and subject to utilities search, legal boundaries and detailed layouts/ design development through consultation.

Dimensions are to be checked on site by contractor & sub contractors prior to commencement of work, any discrepancies are to be highlighted immediately to the architects.

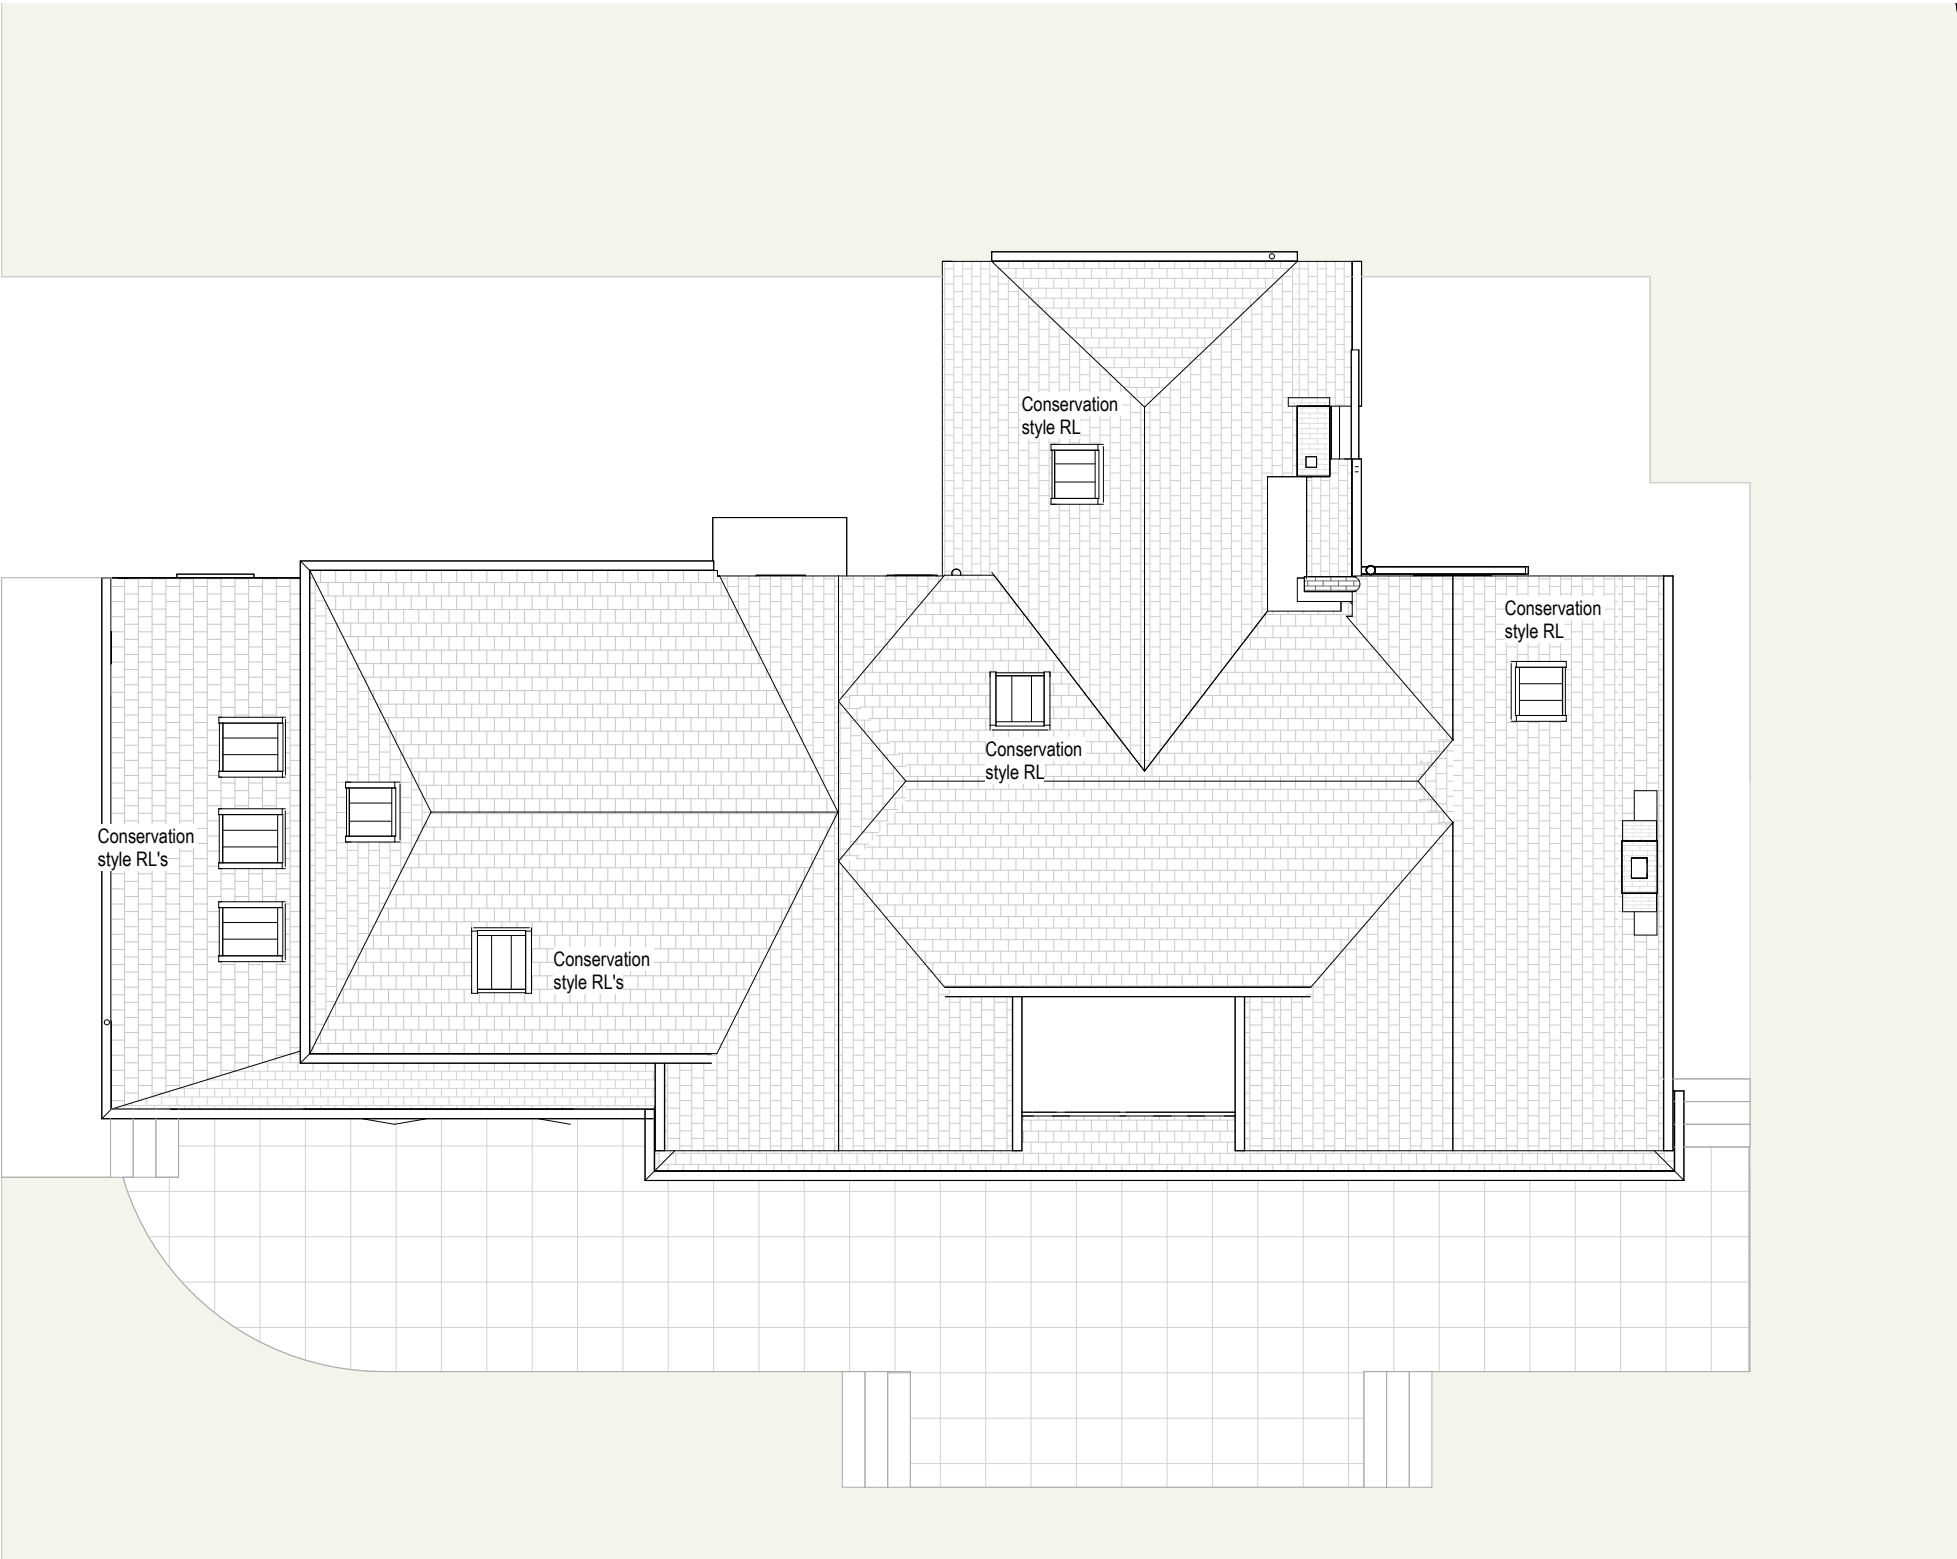

Project No. Project Name:

520 Culvers

Drawing Name:

Proposed Roof Plan

Drawing No.	Revision:	Suitability Description:
P010	P8	PLANNING
Drawn: MS	Checked: GF	Orig Paper Size: A3

FRESHArchitects

T 07703682107 | 07393913140
info@fresh-architects.co.uk | www.fresharchitects.co.uk

Use figured dimensions only. All levels and dimensions to be checked. This drawing is to be read in conjunction with all other relevant drawings and specifications.
© FRESH Architects Ltd. All rights reserved