

Revisions			
No.	Description	Date	By
2	Planning	10-06-25	
1	PLANNING	15-11-24	

Notes:

GENERAL NOTES:

All dimensions & levels are preliminary and approximate and subject to utilities search, legal boundaries and detailed layouts/ design development through consultation.

Dimensions are to be checked on site by contractor & sub contractors prior to commencement of work, any discrepancies are to be highlighted immediately to the architects.

KEY

- A - Brickwork to match existing
- B - Tiles to match existing
- C - Glass
- C* - Obscured Glass
- E - Conservation Style Rooflight - Clement
- F - Off white pebble dash
- G - Lead Porch

Note: All existing windows and doors are to be replaced with Aluminium Crittall Style windows and doors.

Scale 1 to 100

0

1

2

5

M

Scale: As indicated @ A3

Project No.


Project Name:

520


Culvers

Drawing Name:
Existing and Proposed Elevations


Drawing No.	Revision:	Suitability Description:
P014	P2	PLANNING
Drawn: MS	Checked: GF	Orig Paper Size: A3

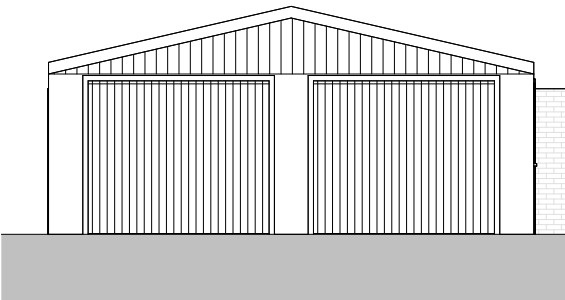


Garage - Existing South Elevation
1 : 100

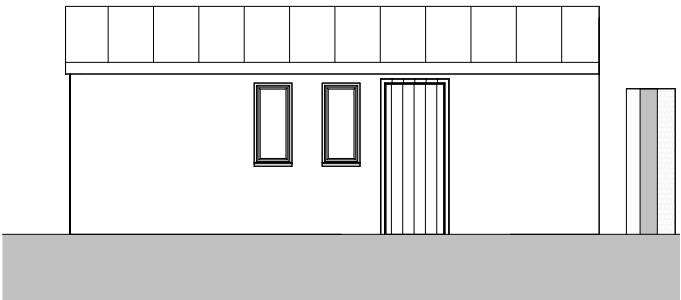


Garage - Existing East Elevation
1 : 100

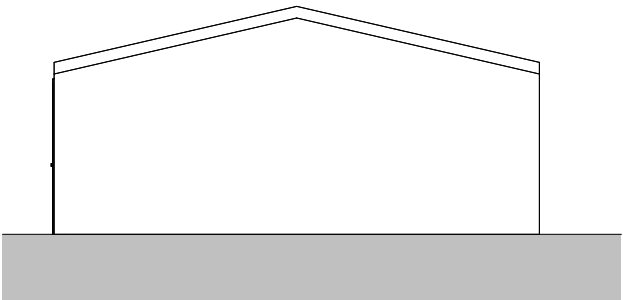


Garage - Existing North Elevation
1 : 100

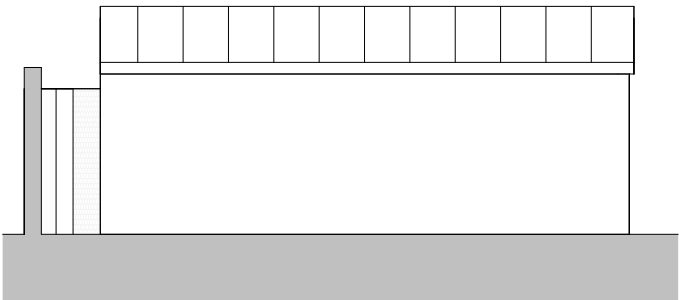


Garage - Existing West Elevation
1 : 100

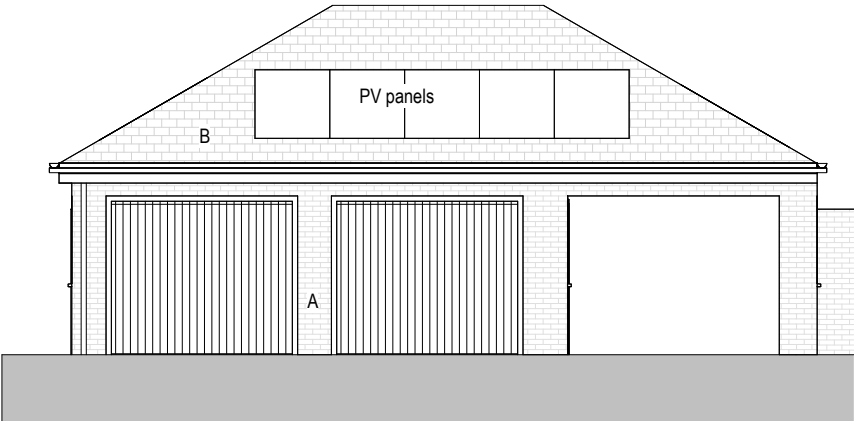


Garage - Proposed South Elevation
1 : 100

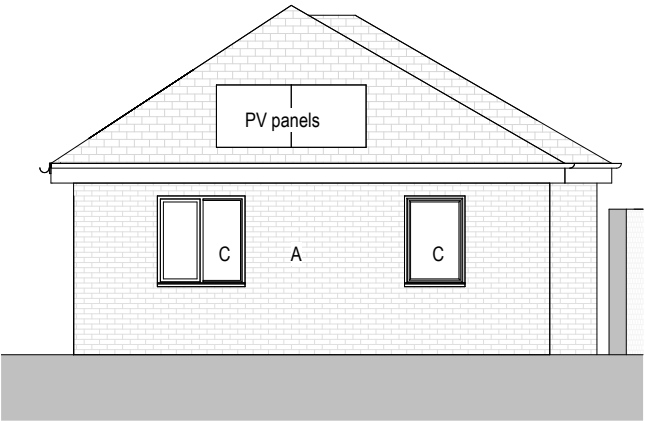

Garage - Proposed East Elevation
1 : 100

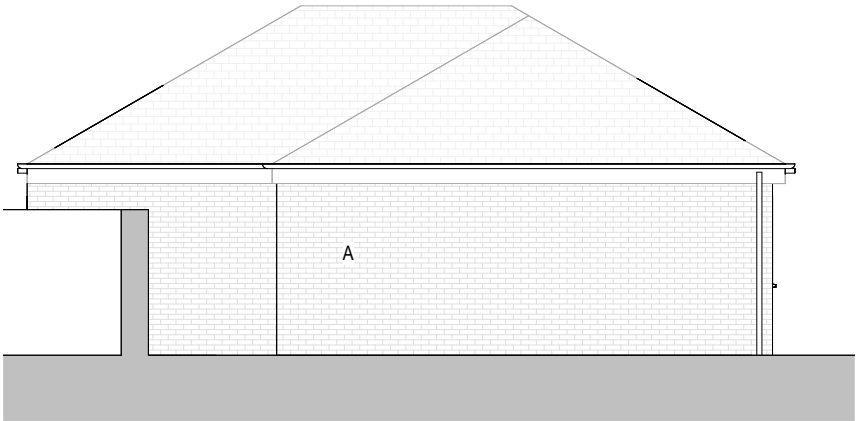

Garage - Proposed North Elevation
1 : 100

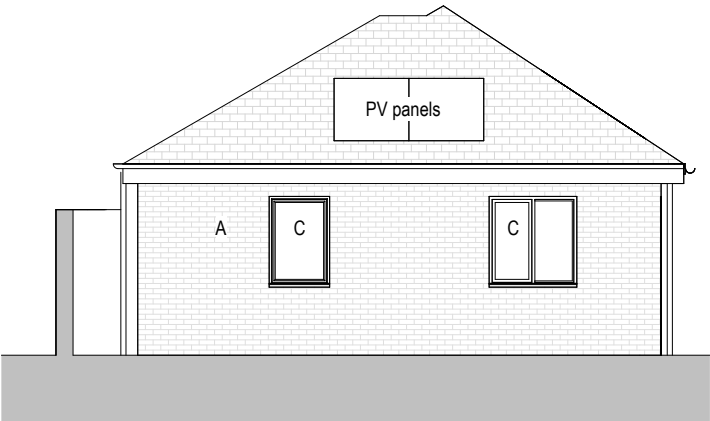

Garage - Proposed West Elevation
1 : 100