



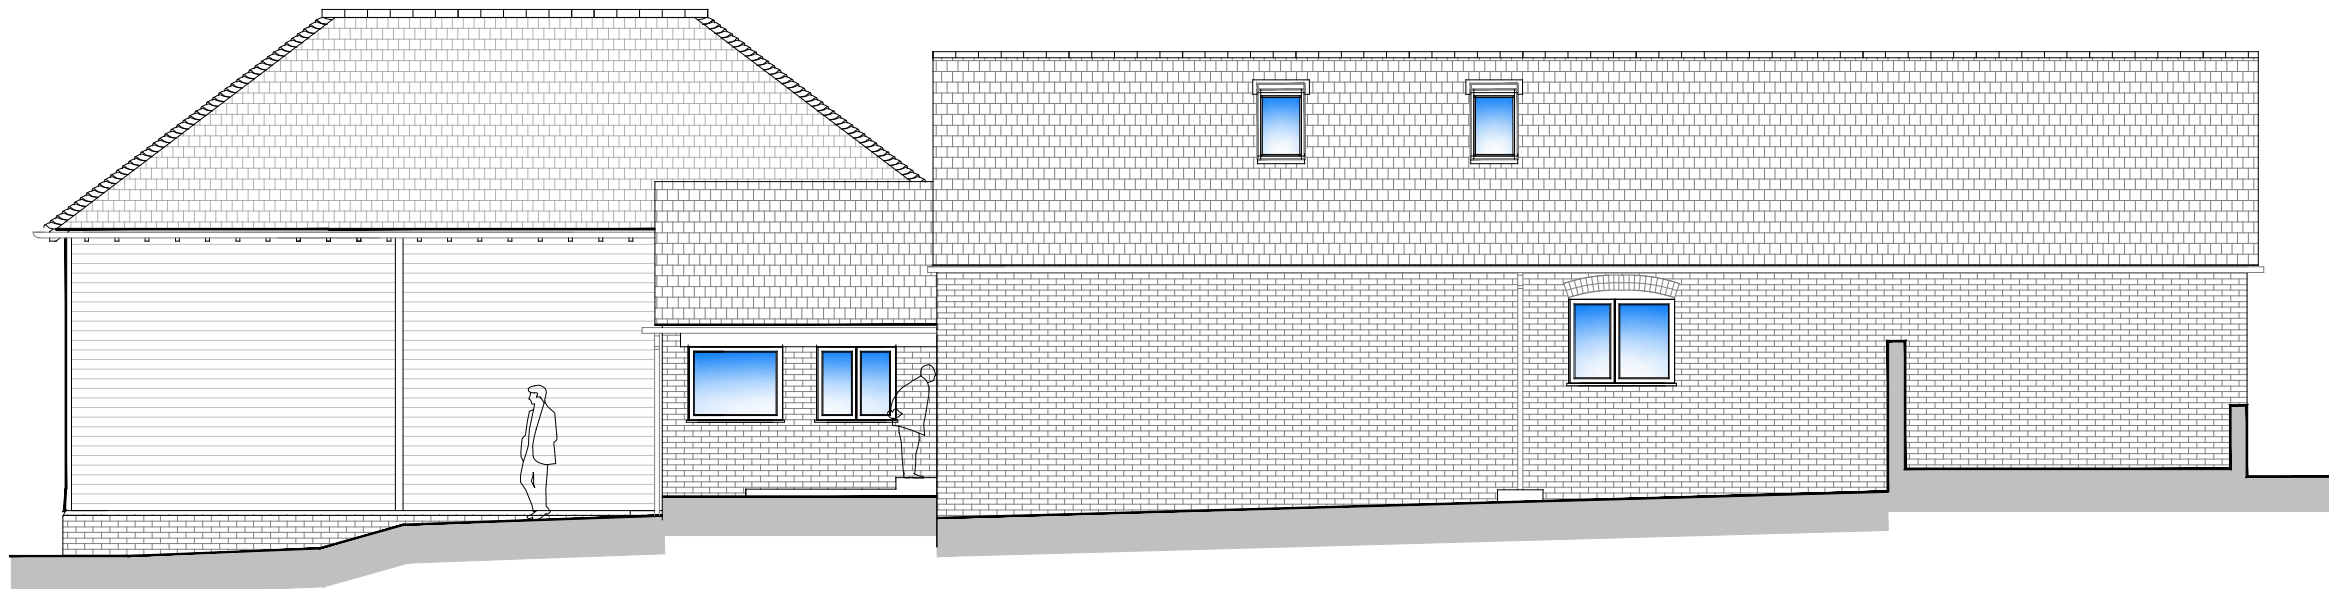


WEST ELEVATION

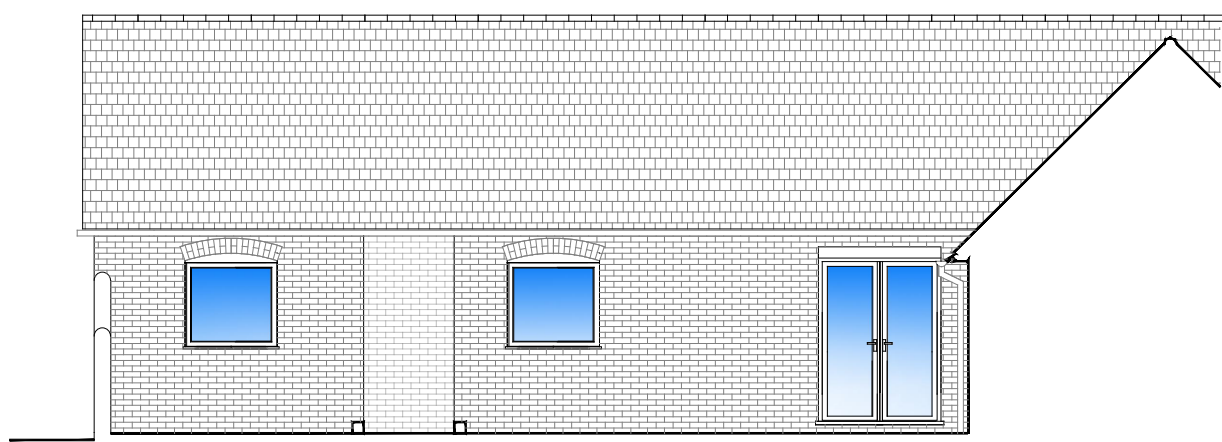


SOUTH ELEVATION



NORTH COURTYARD ELEVATION

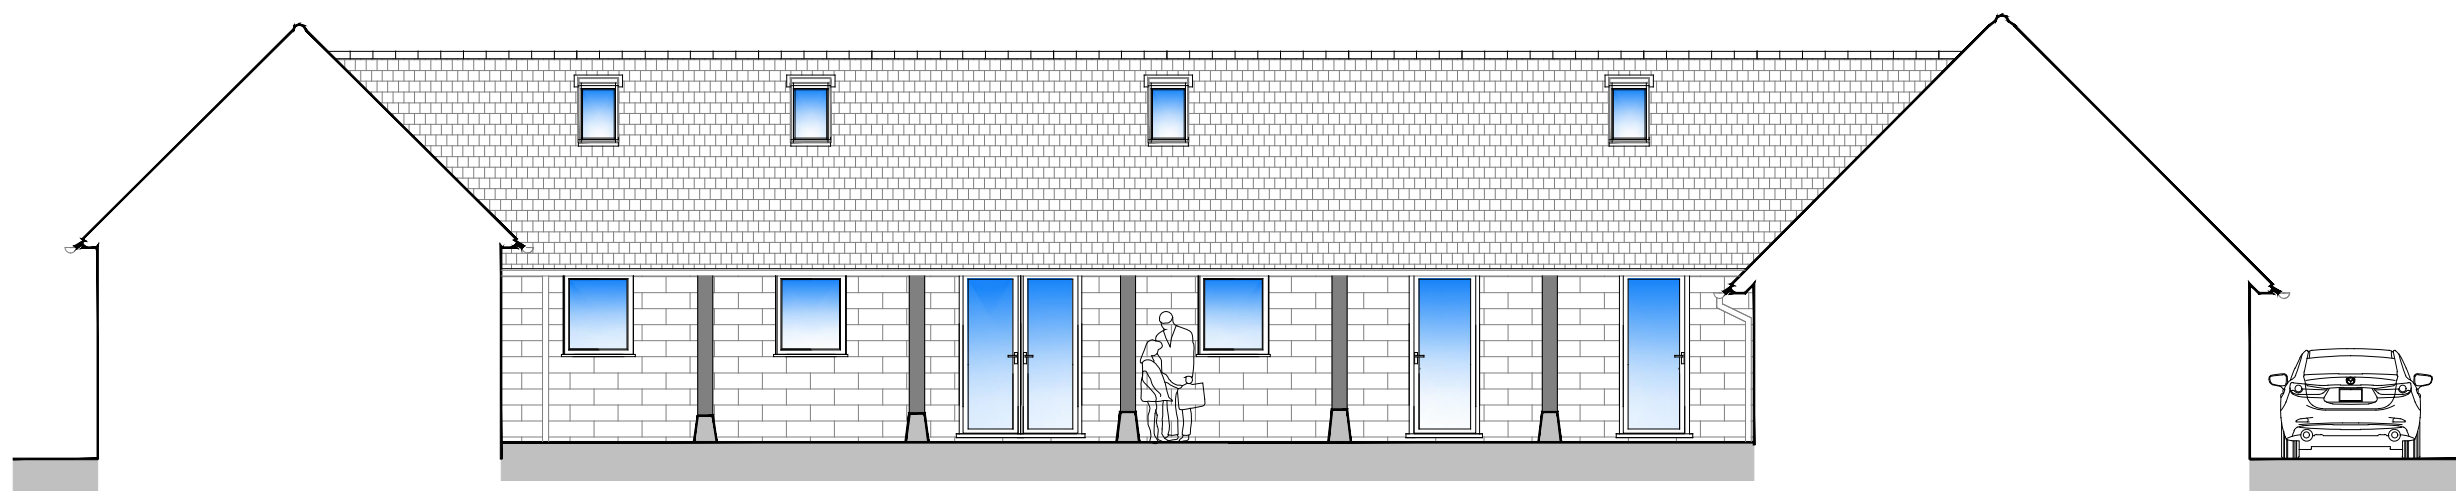


EAST COURTYARD ELEVATION

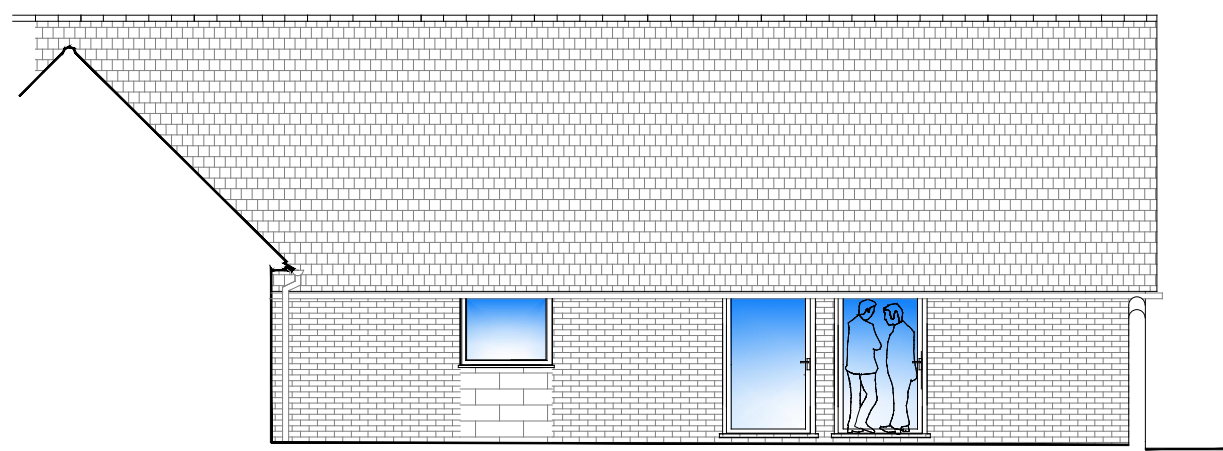

SOUTH COURTYARD ELEVATION




EAST ELEVATION

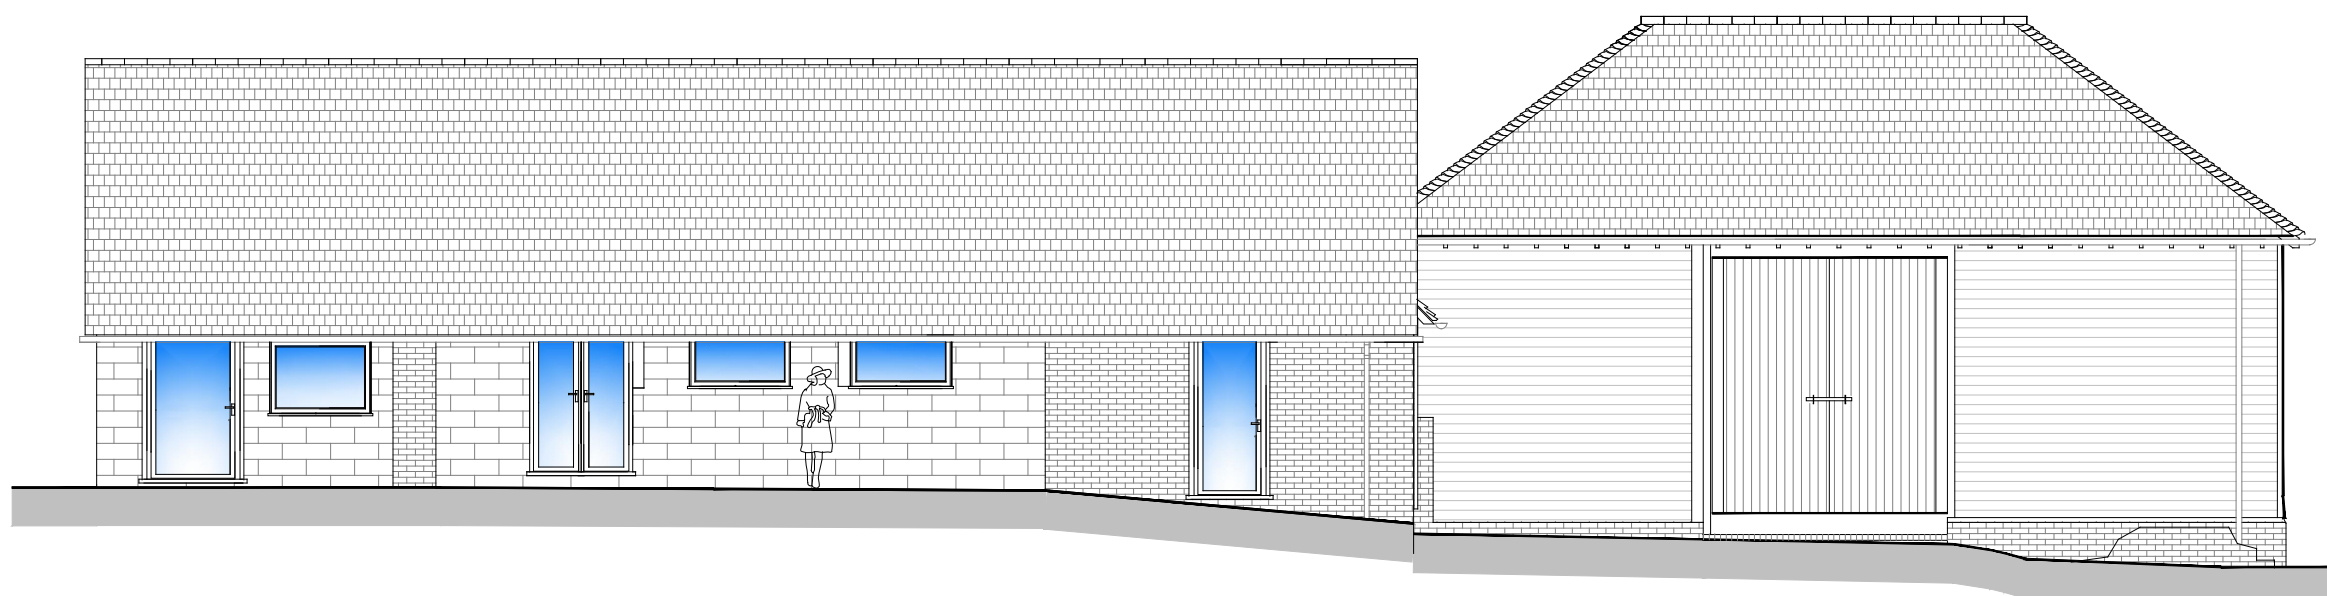

NORTH ELEVATION

Conversion of Units Pre- Existing Elevations
1:100 @ A1

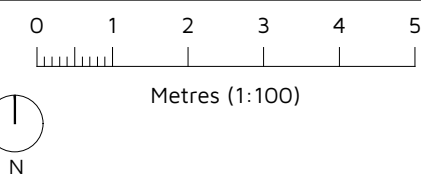

Rev: Reason

Date:

Client:
BALCOMBE ESTATE

Project:
1 THE CALF UNIT, BOWDERS FARM,
HAYWARDS HEATH ROAD, BALCOMBE, RH17 6QJ

Title:
CONVERSION OF UNITS
PRE-EXISTING ELEVATIONS (as of mid 2024)

Drawing No: DH/35623/01 Rev: Scale: 1:100 Date: MAY 2025

dha
Eclipse House, Eclipse Park, Sittingbourne Road
Hastings, Kent, ME14 3DN
t: 01622 776226 f: 01622 776227
e: info@dhaplanning.co.uk w: www.dhaplanning.co.uk
No reproduction by any method of any part of this document
is permitted without the consent of the copyright holders.
Produced for Town and Country planning purposes only.
© Crown Copyright 2025. All rights reserved. Licence Number: 100031961
CAD Reference: DHA_35623.BOWDERS FARM_PFS01 A1