


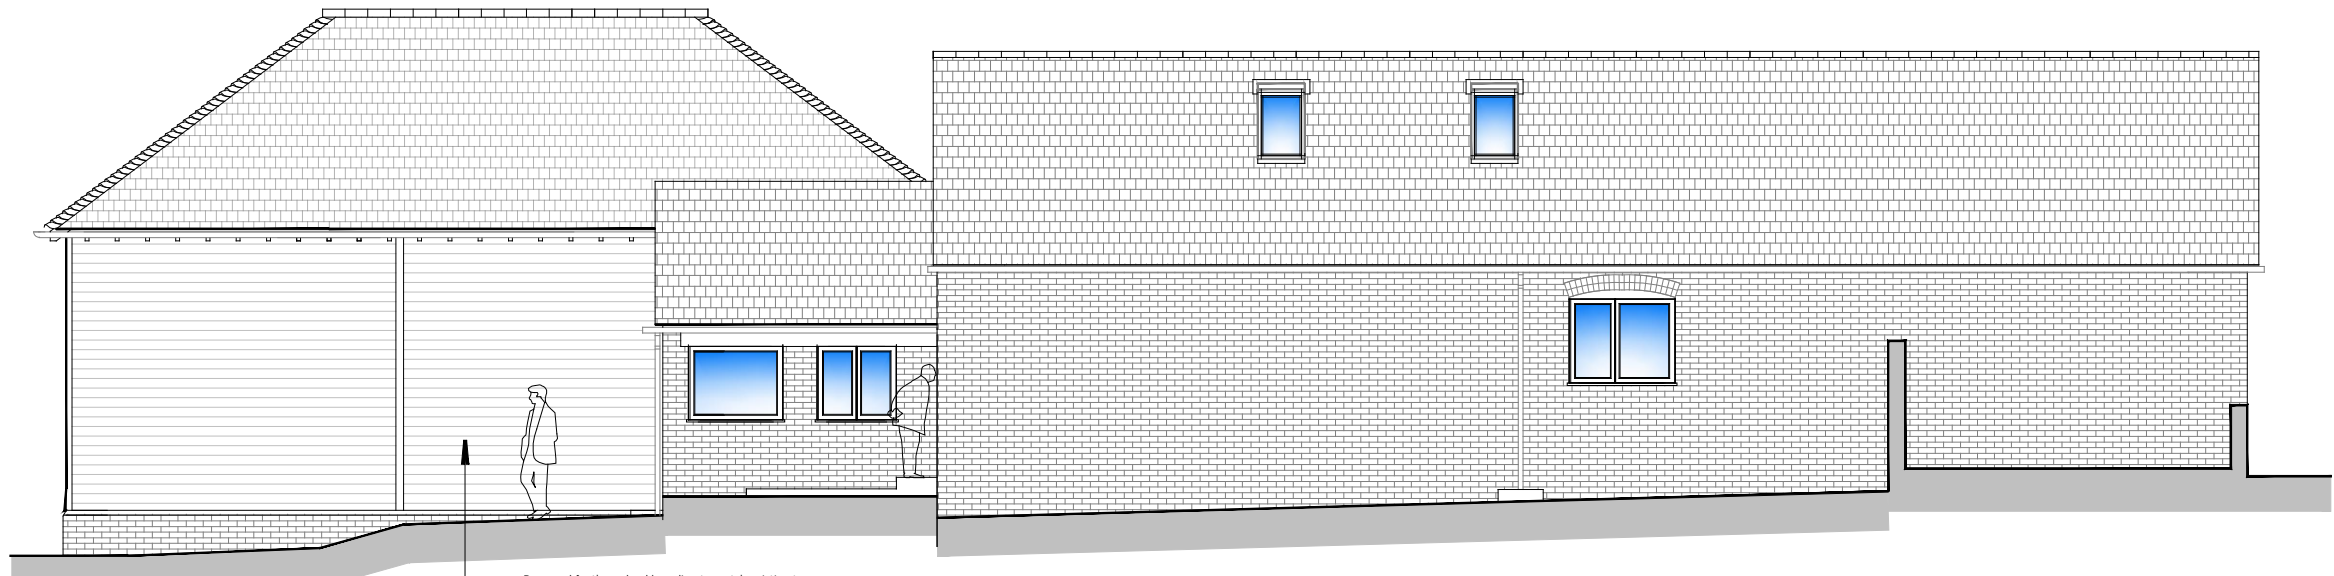


WEST ELEVATION

Proposed feather edged boarding to match existing to weather in to match existing. Wash down of existing brickwork and brush down with a diluted bleach to hard to refresh. Re-point as necessary with a lime mortar mix to match existing.




SOUTH ELEVATION

Proposed feather edged boarding to match existing to weather in to match existing.

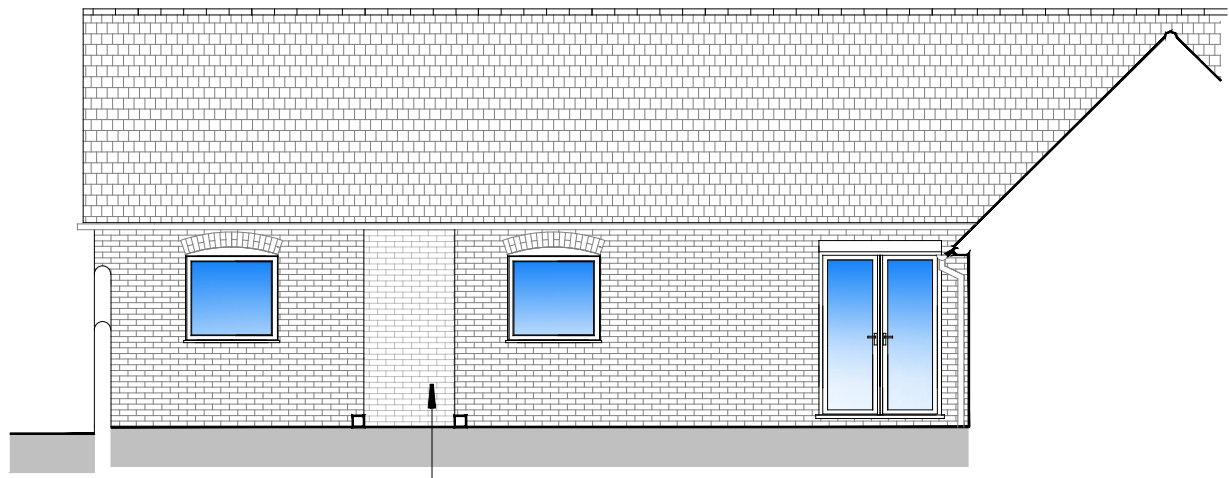


NORTH COURTYARD ELEVATION

Wash down of area of existing brickwork with a diluted bleach to hard to refresh. Re-point as necessary with a lime mortar mix to match existing.

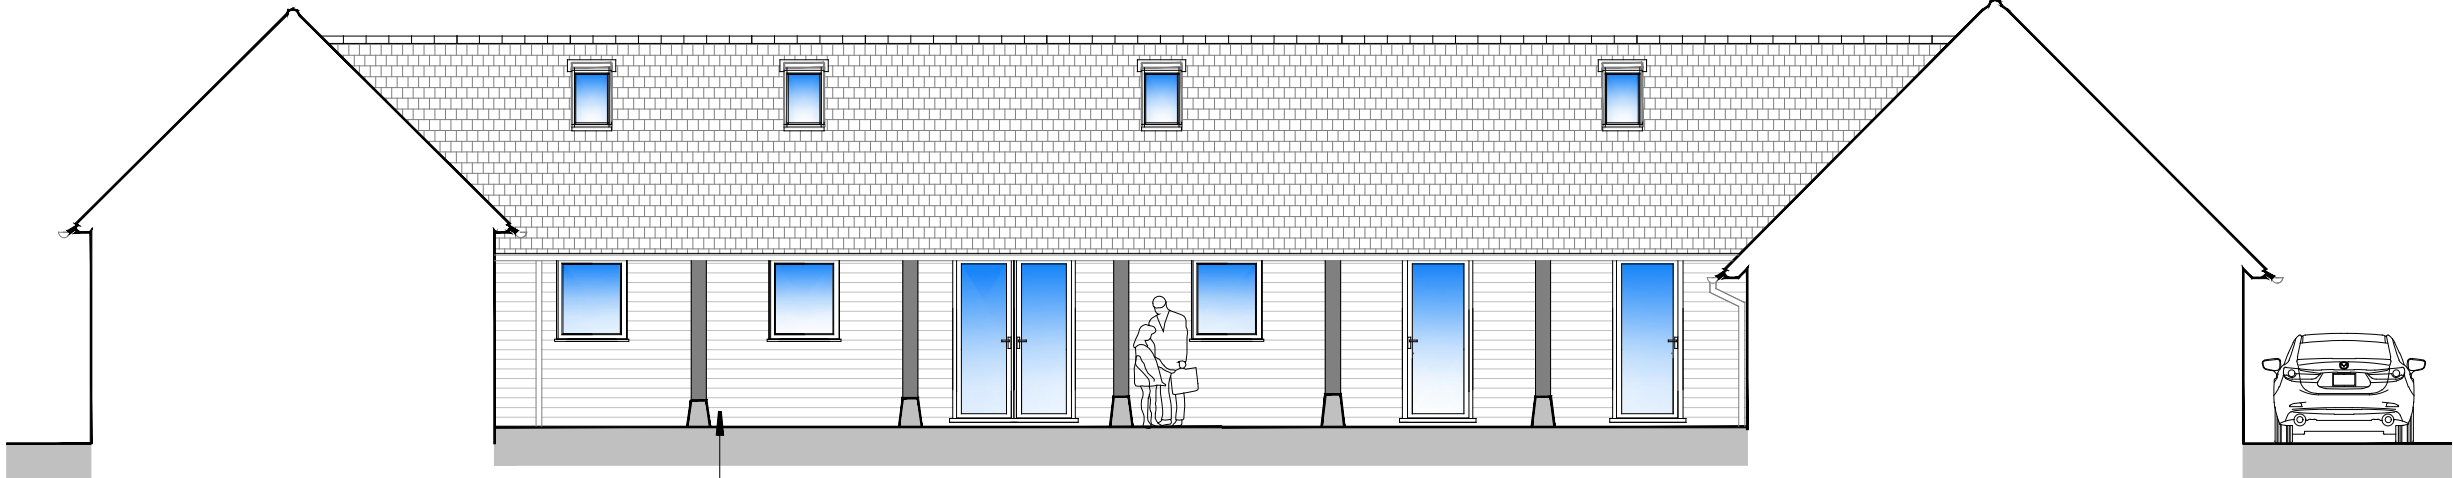


EAST COURTYARD ELEVATION

Proposed dark stained feather edged boarding.

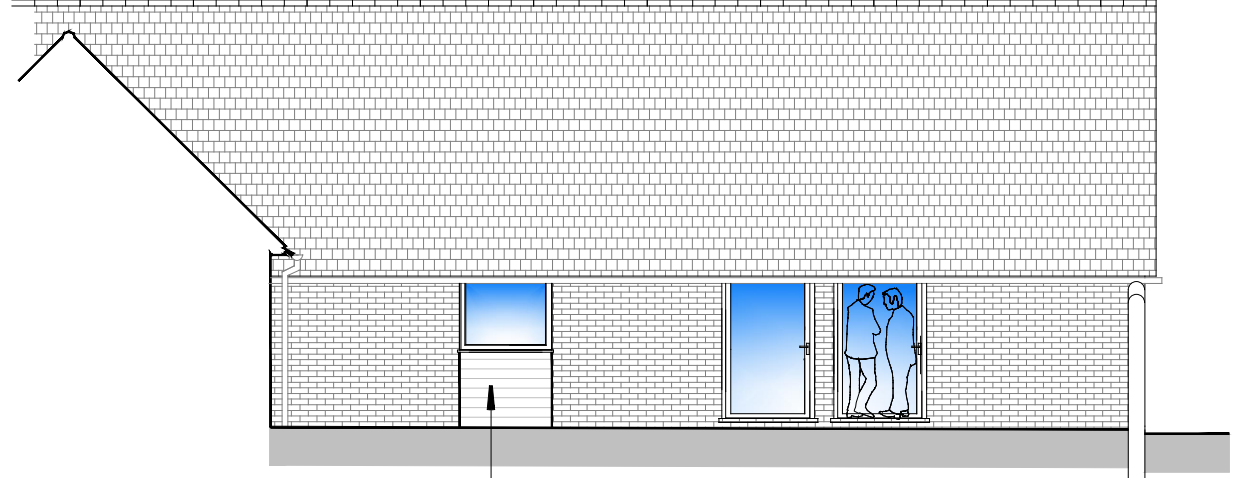


SOUTH COURTYARD ELEVATION

Proposed dark stained feather edged boarding.

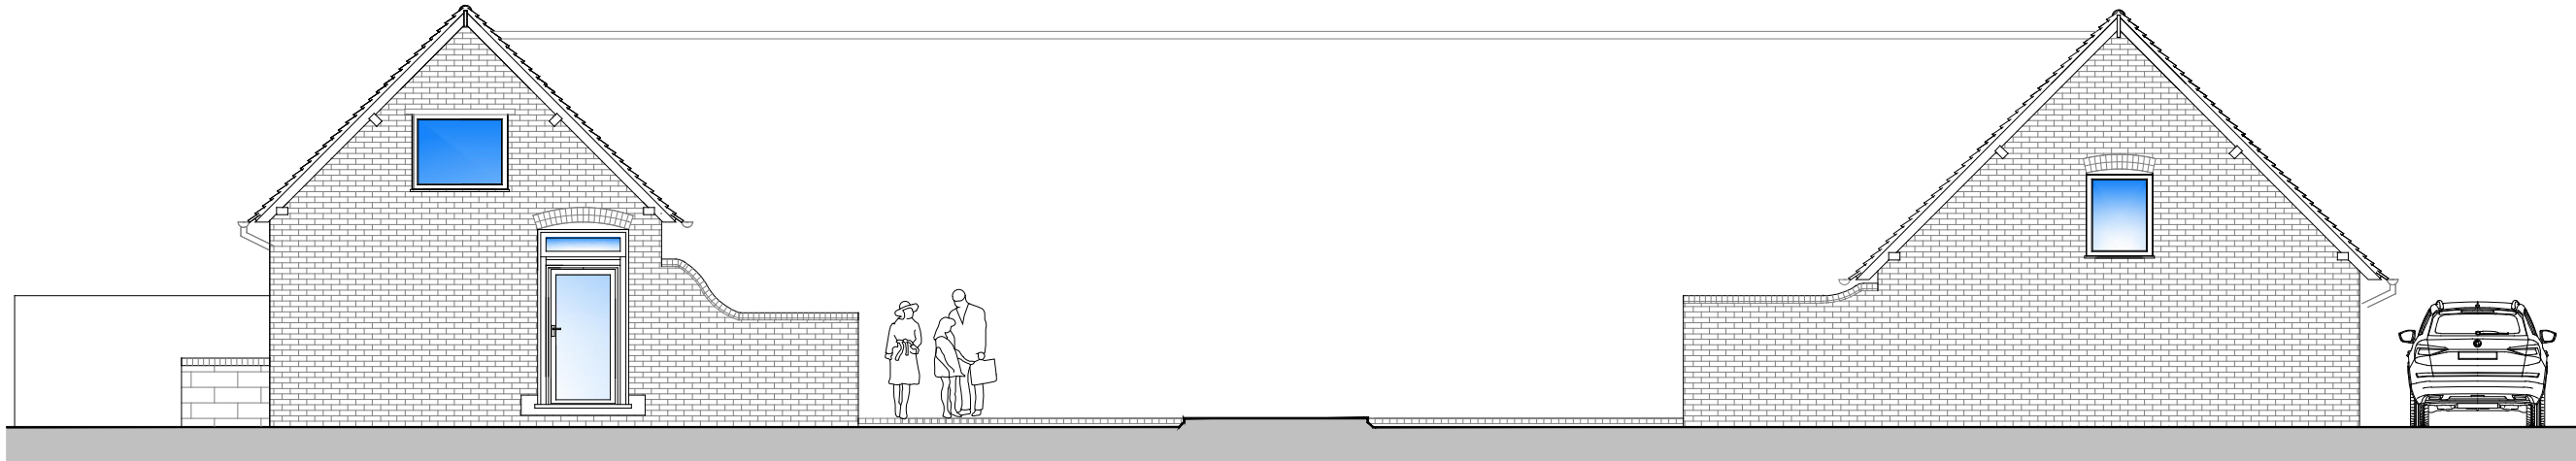

EAST ELEVATION

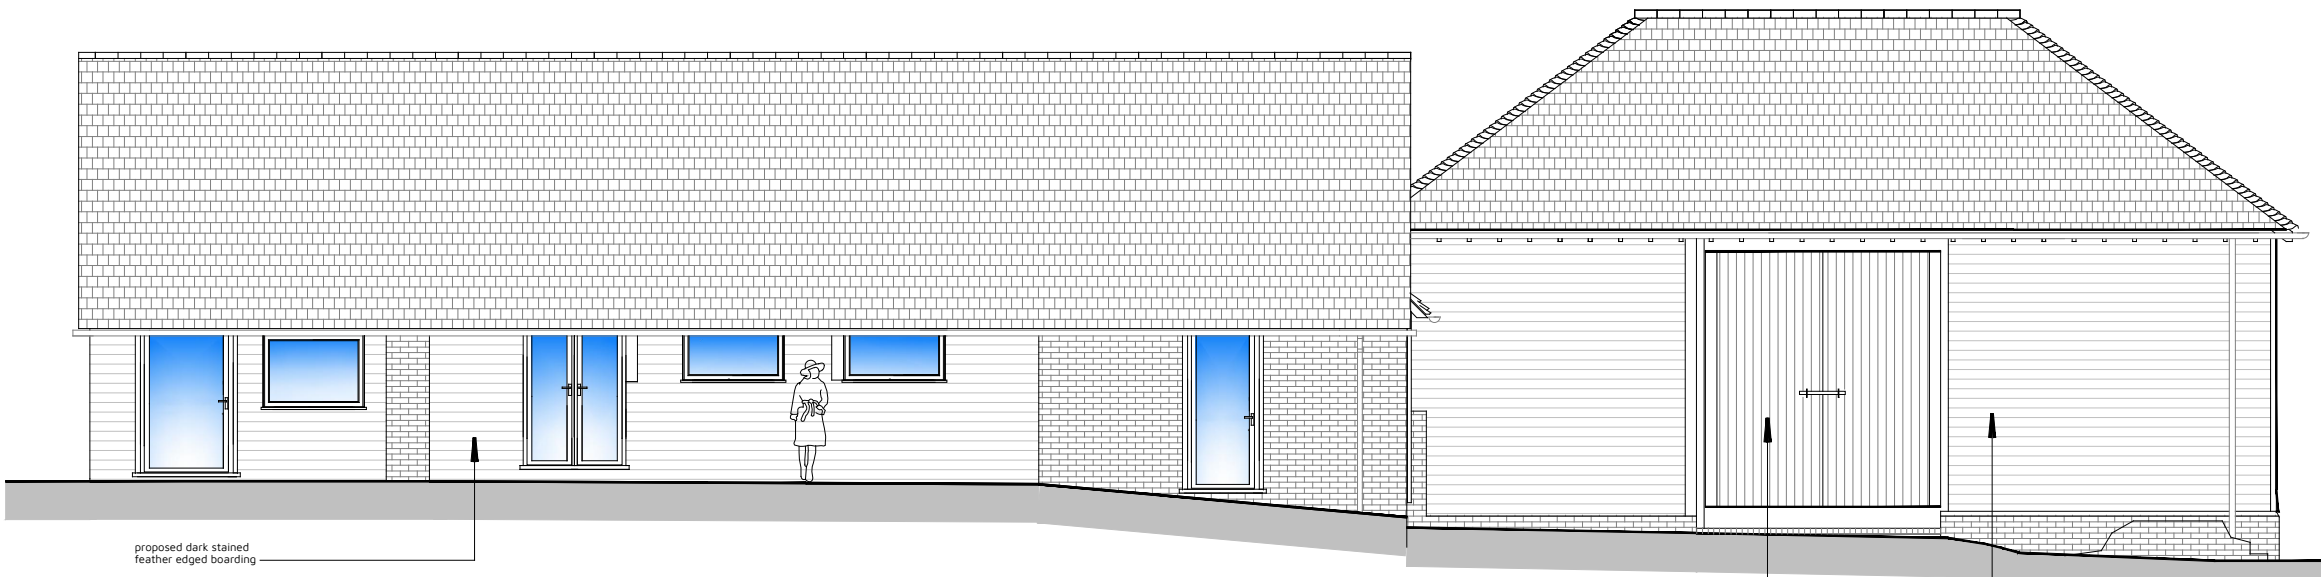


NORTH ELEVATION

Proposed dark stained feather edged boarding.

Proposed feather edged boarding to match existing to weather in to match existing. Refurbish traditional ridge and barge to match existing.

Conversion of Units Proposed Elevations
1:100 @ A1

 

Rev: Reason

Date:

Client:
BALCOMBE ESTATE

Project:
1 THE CALF UNIT, BOWDERS FARM,
HAYWARDS HEATH ROAD, BALCOMBE, RH17 6QJ

Title:
CONVERSION OF UNITS
PROPOSED ELEVATIONS

Drawing No: Rev: Scale: Date:
DHA/35623/02 1:100 APR 2025

dha
Eclipse House, Eclipse Park, Sittingbourne Road
Hastings, Kent, ME14 3DN
t: 01622 776226 f: 01622 776227
e: info@dhaplanning.co.uk w: www.dhaplanning.co.uk

No reproduction by any method of any part of this document is permitted without the consent of the copyright holders. Produced for Town and Country planning purposes only. © Crown Copyright 2025. All rights reserved. Licence Number: 100031961

CAD Reference: DHA_35623_BOWDERS FARM_PFS01 A1