

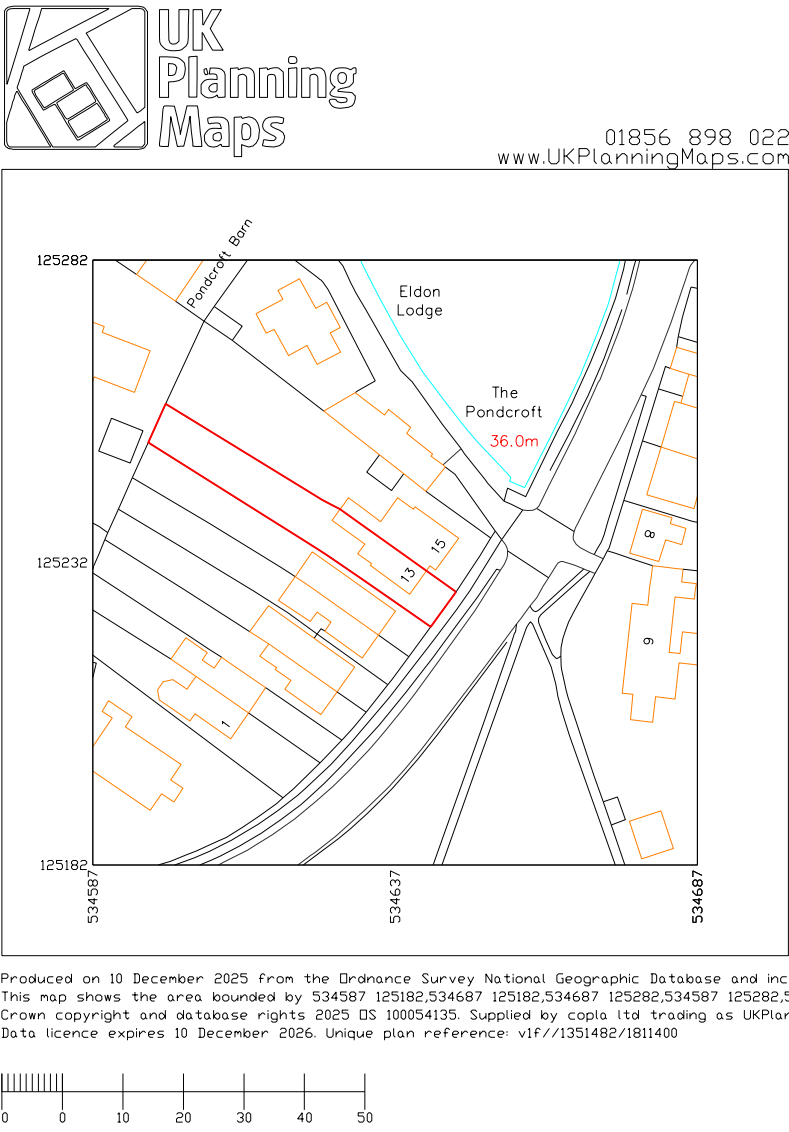


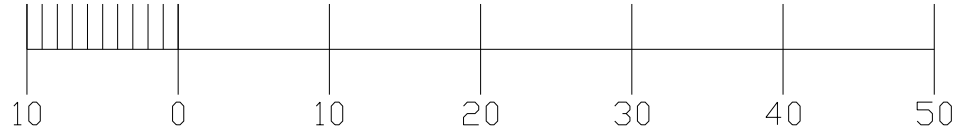

SP

Site Plan - 1:1250 @ A1

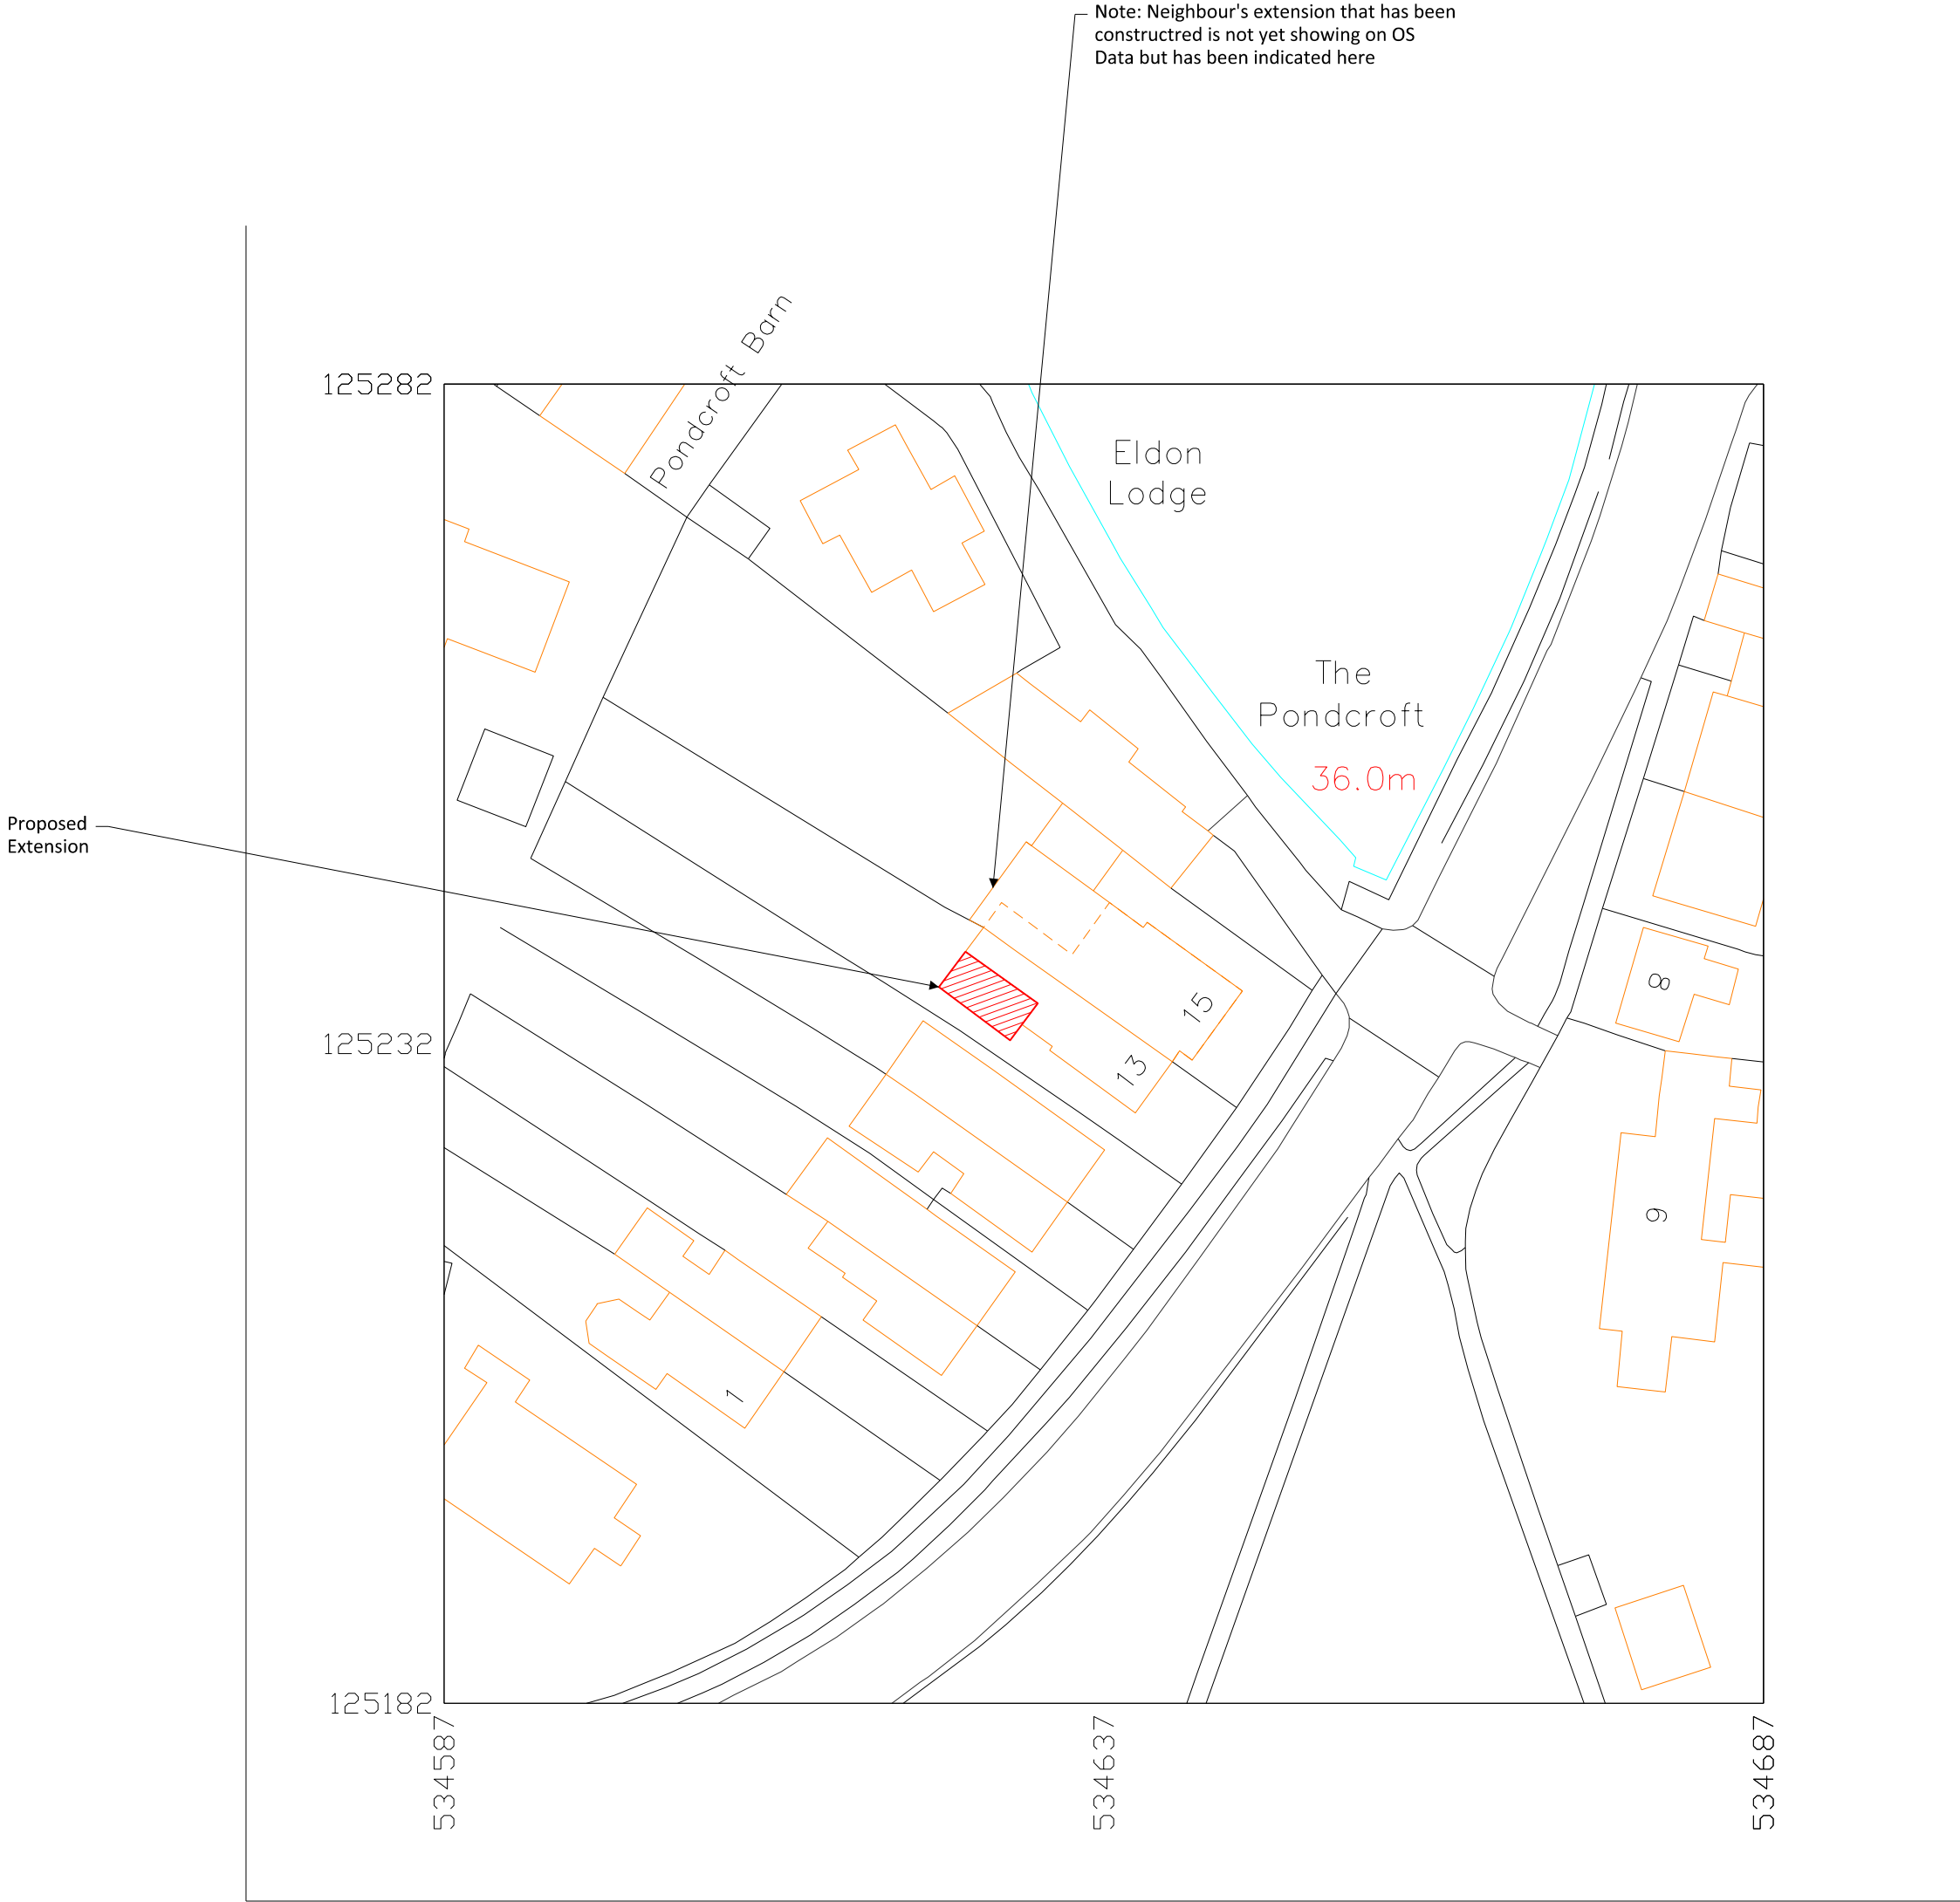

BP

Block Plan - 1:500 @ A1

| Revisions                                                  |                    |                         |
|------------------------------------------------------------|--------------------|-------------------------|
| Rev                                                        | Date               | Note                    |
|                                                            |                    |                         |
|                                                            |                    |                         |
| Project address<br>13 High Street<br>Lindfield<br>RH16 2HG |                    |                         |
| Client<br>Sam + Jessie                                     |                    |                         |
| Project title<br><b>High Street, Lindfield</b>             |                    |                         |
| Drawing Title<br>Site and Block Plan                       |                    |                         |
| Scale<br>VARIES                                            |                    | Drawn by<br>MB          |
| Project No.<br>200                                         | Drawing no.<br>000 | Revision<br>P1          |
| Status<br>Design                                           |                    | First Drawn<br>18.11.24 |