



size

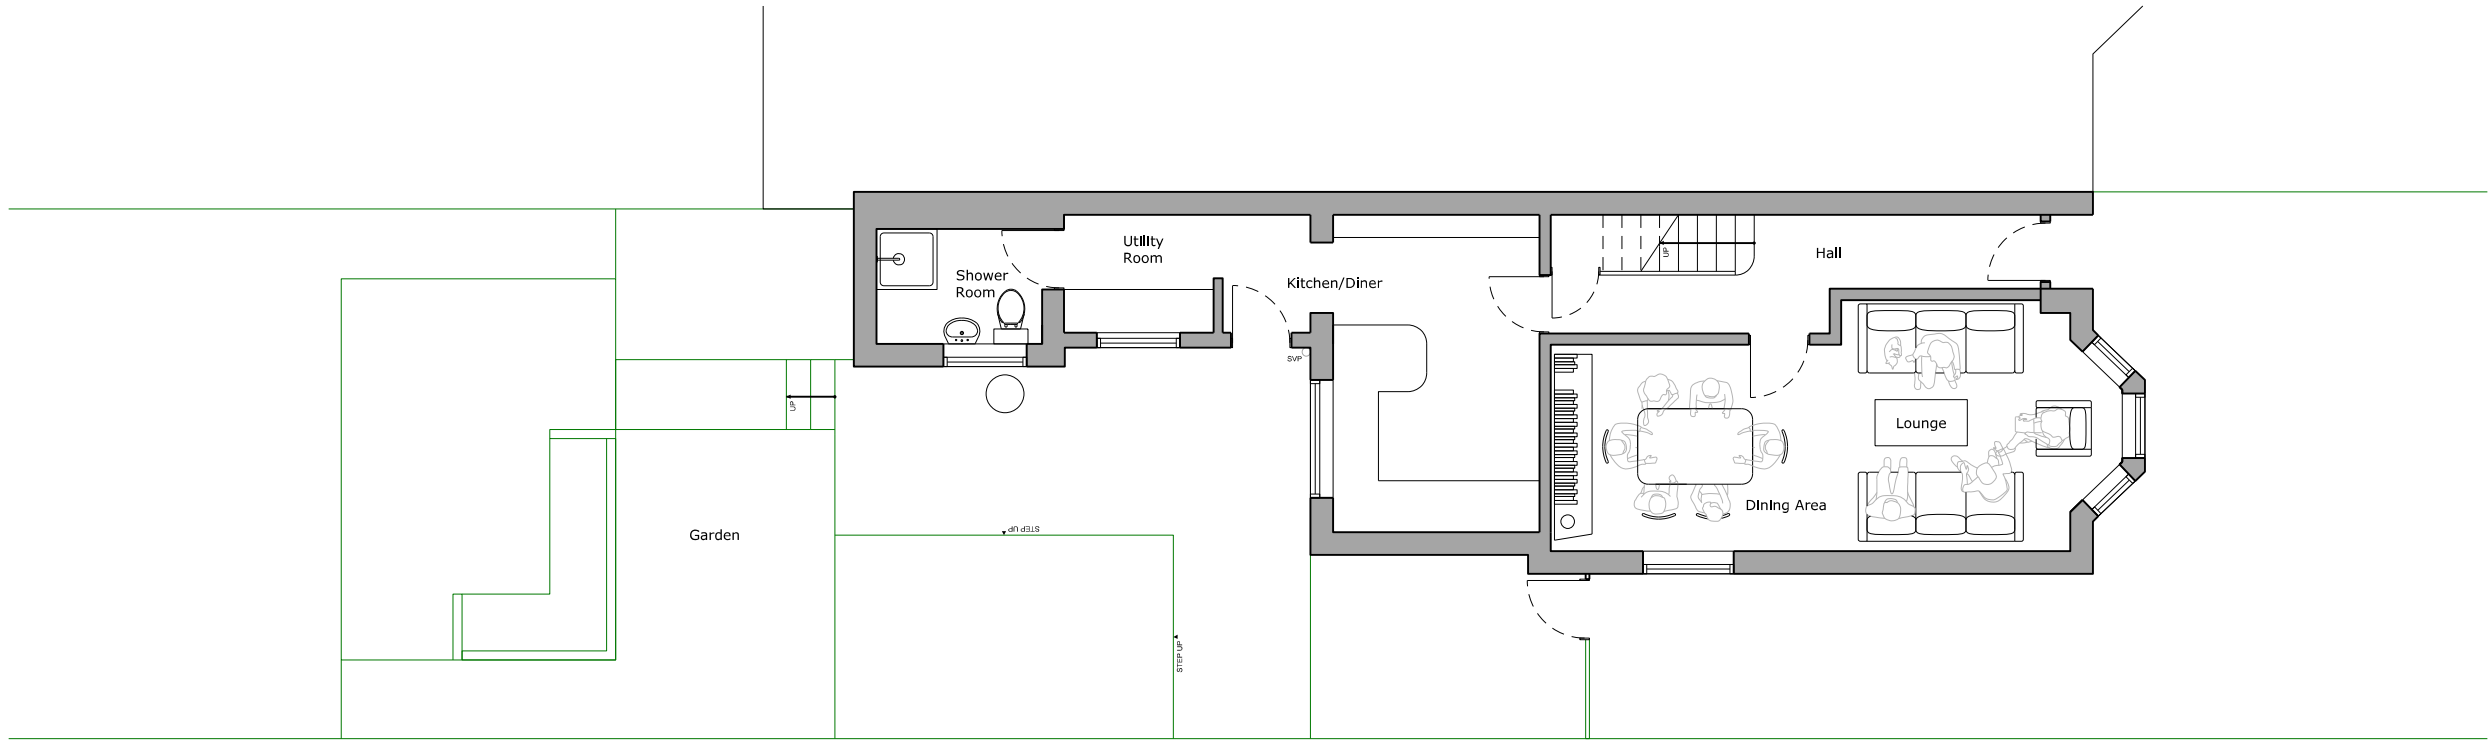


G

Ground Floor Plan

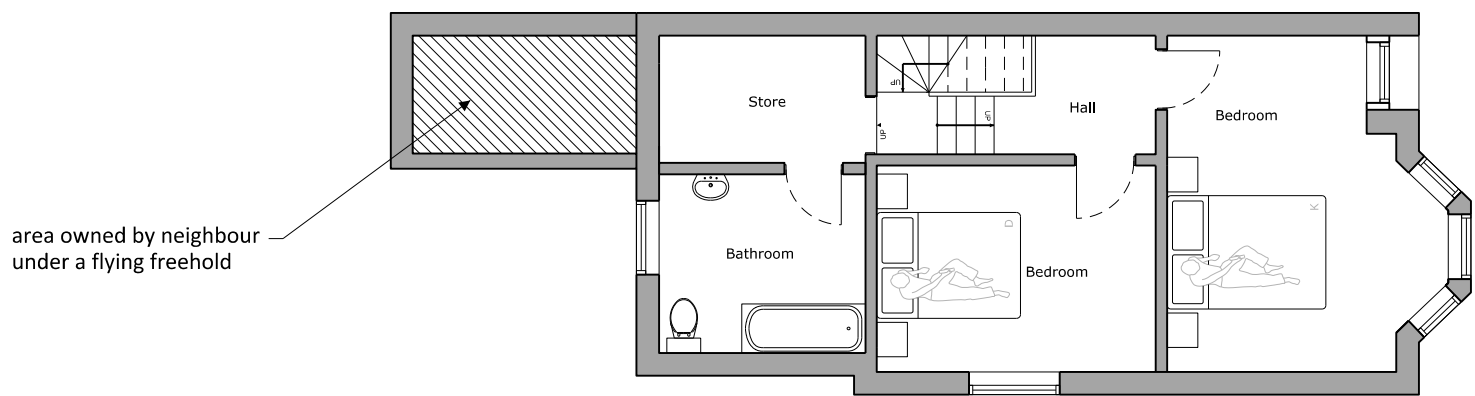


01

First Floor Plan

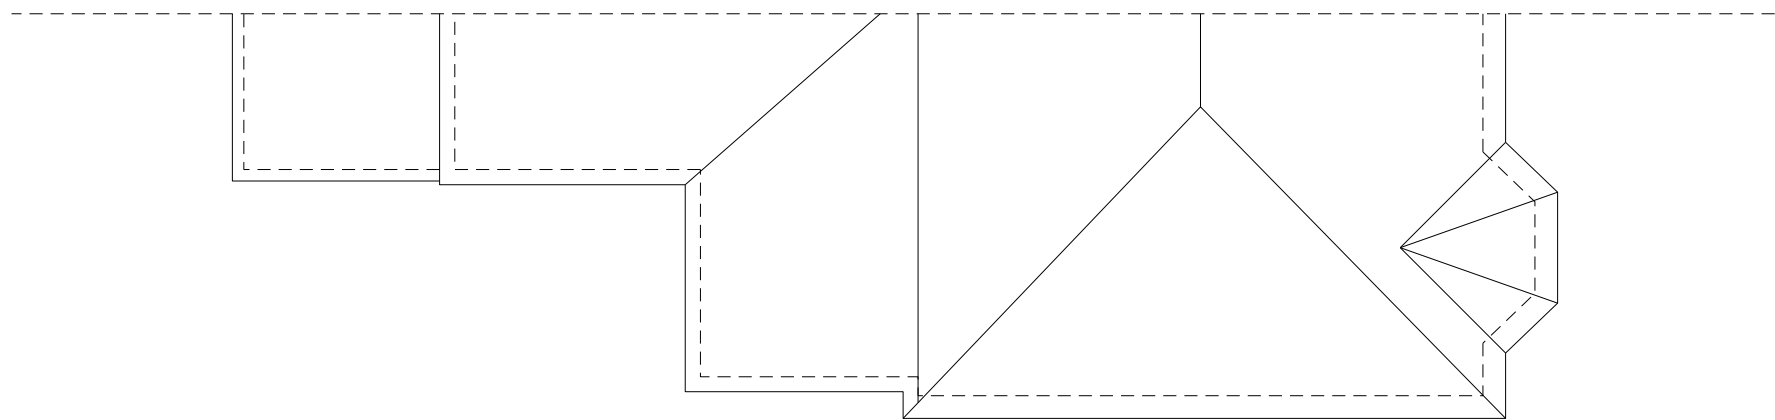

R

Roof Plan

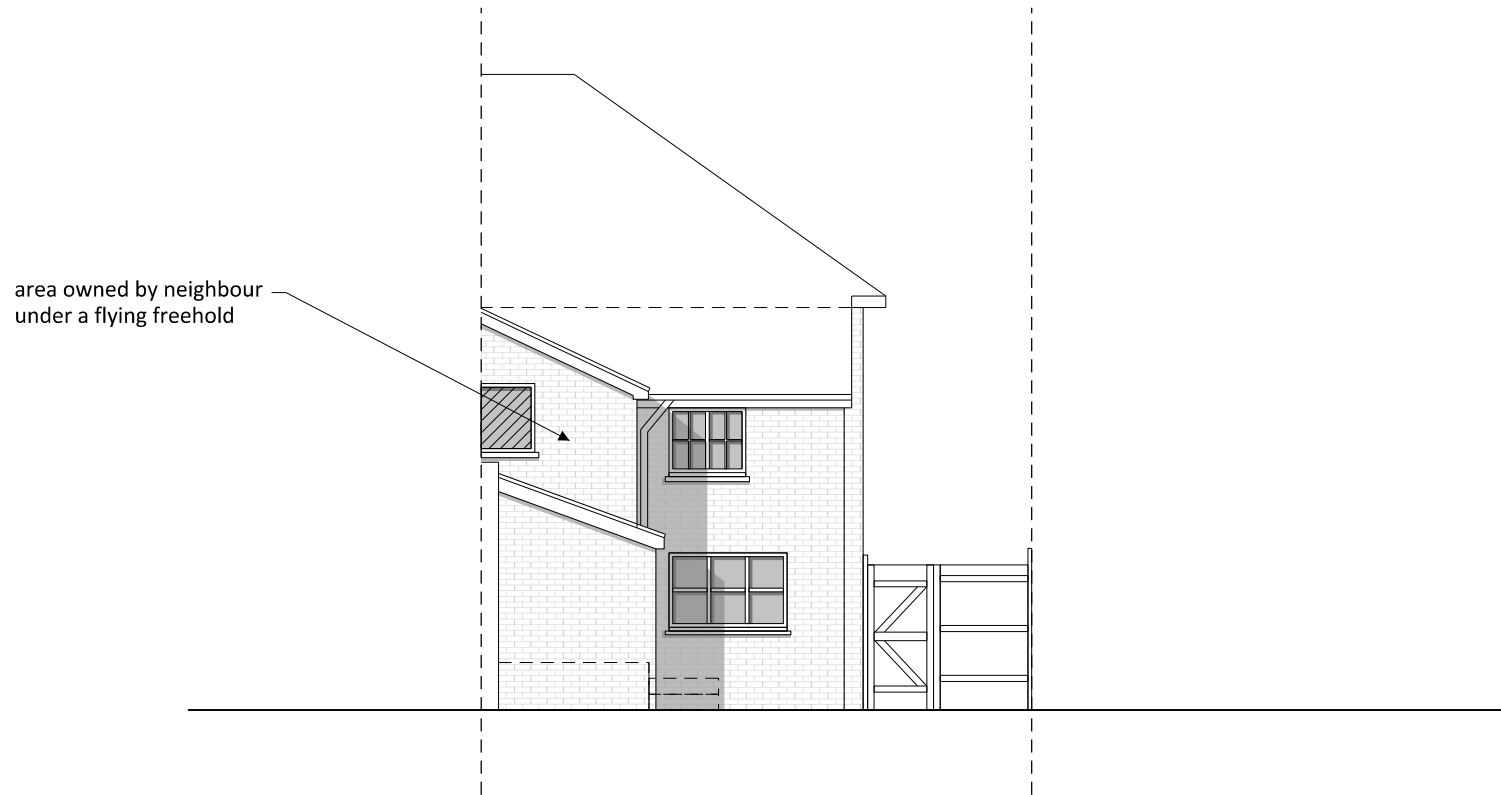

RE

Rear Elevation



S1

Side Elevation 01

Revisions

Rev	Date	Note

Project address
13 High Street
Lindfield
RH16 2HG

Client
Sam + Jessie

Project title
High Street, Lindfield

Drawing Title:
Existing Drawings

Scale 1:100 @ A1	Drawn by MB	
Project No. 200	Drawing no. 001	Revision P1
Status Design	First Drawn 18.11.24	