




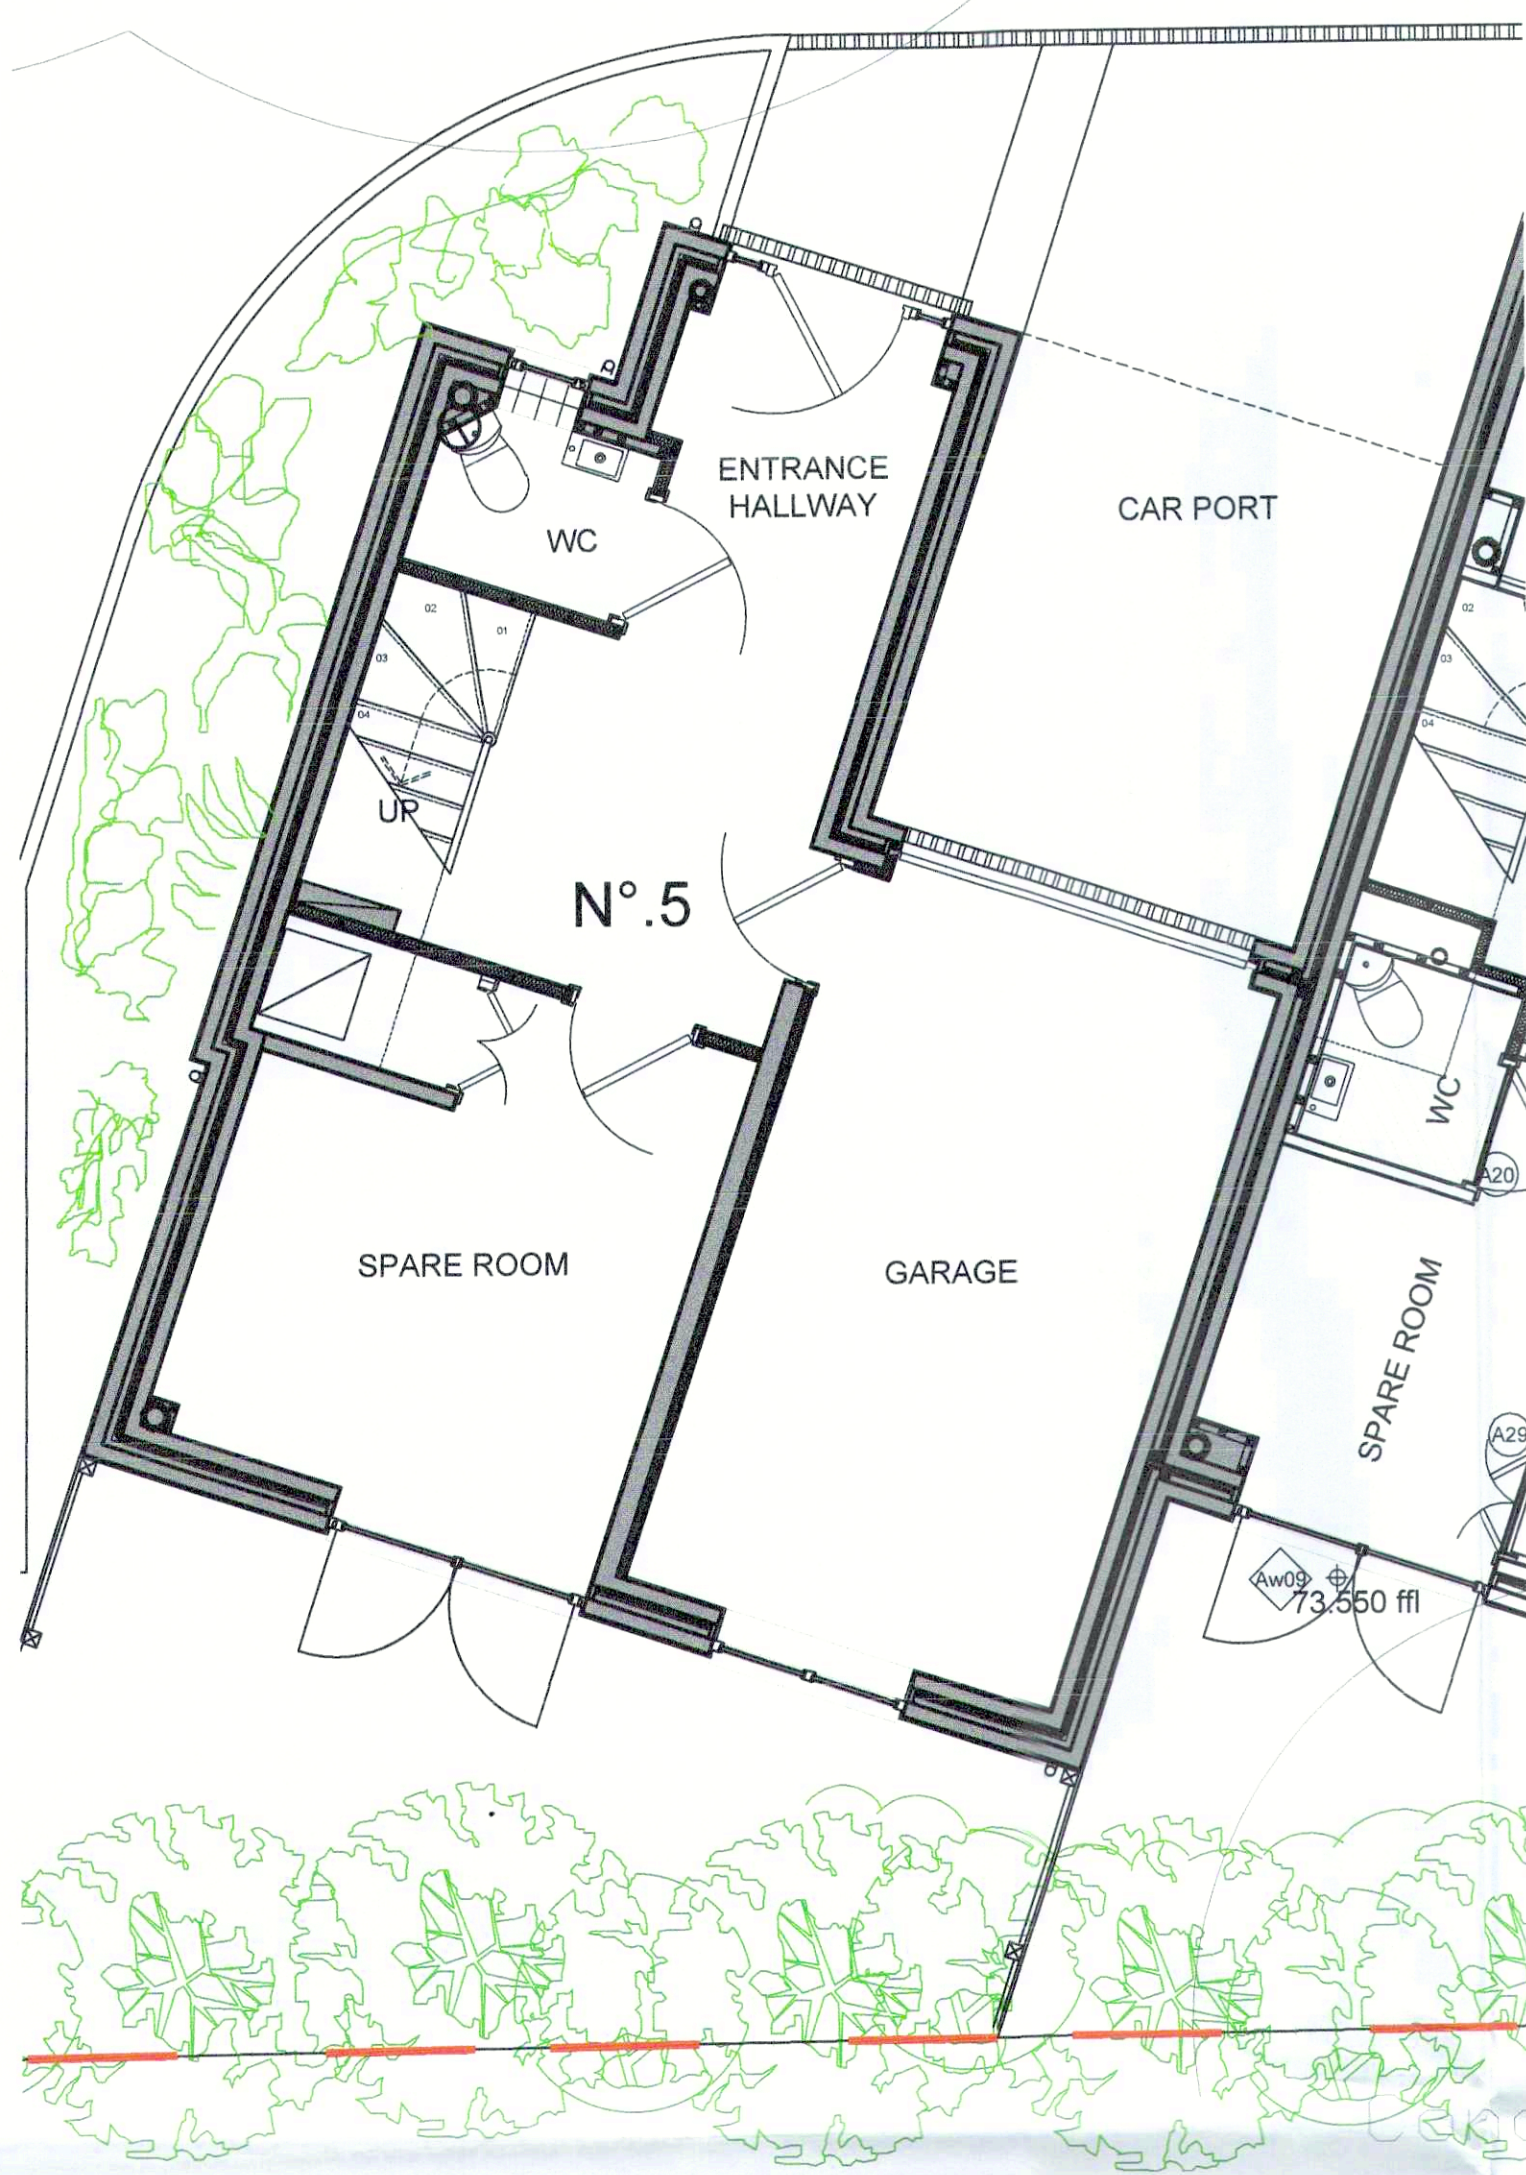


0 GROUND FLOOR  
Scale 1:50

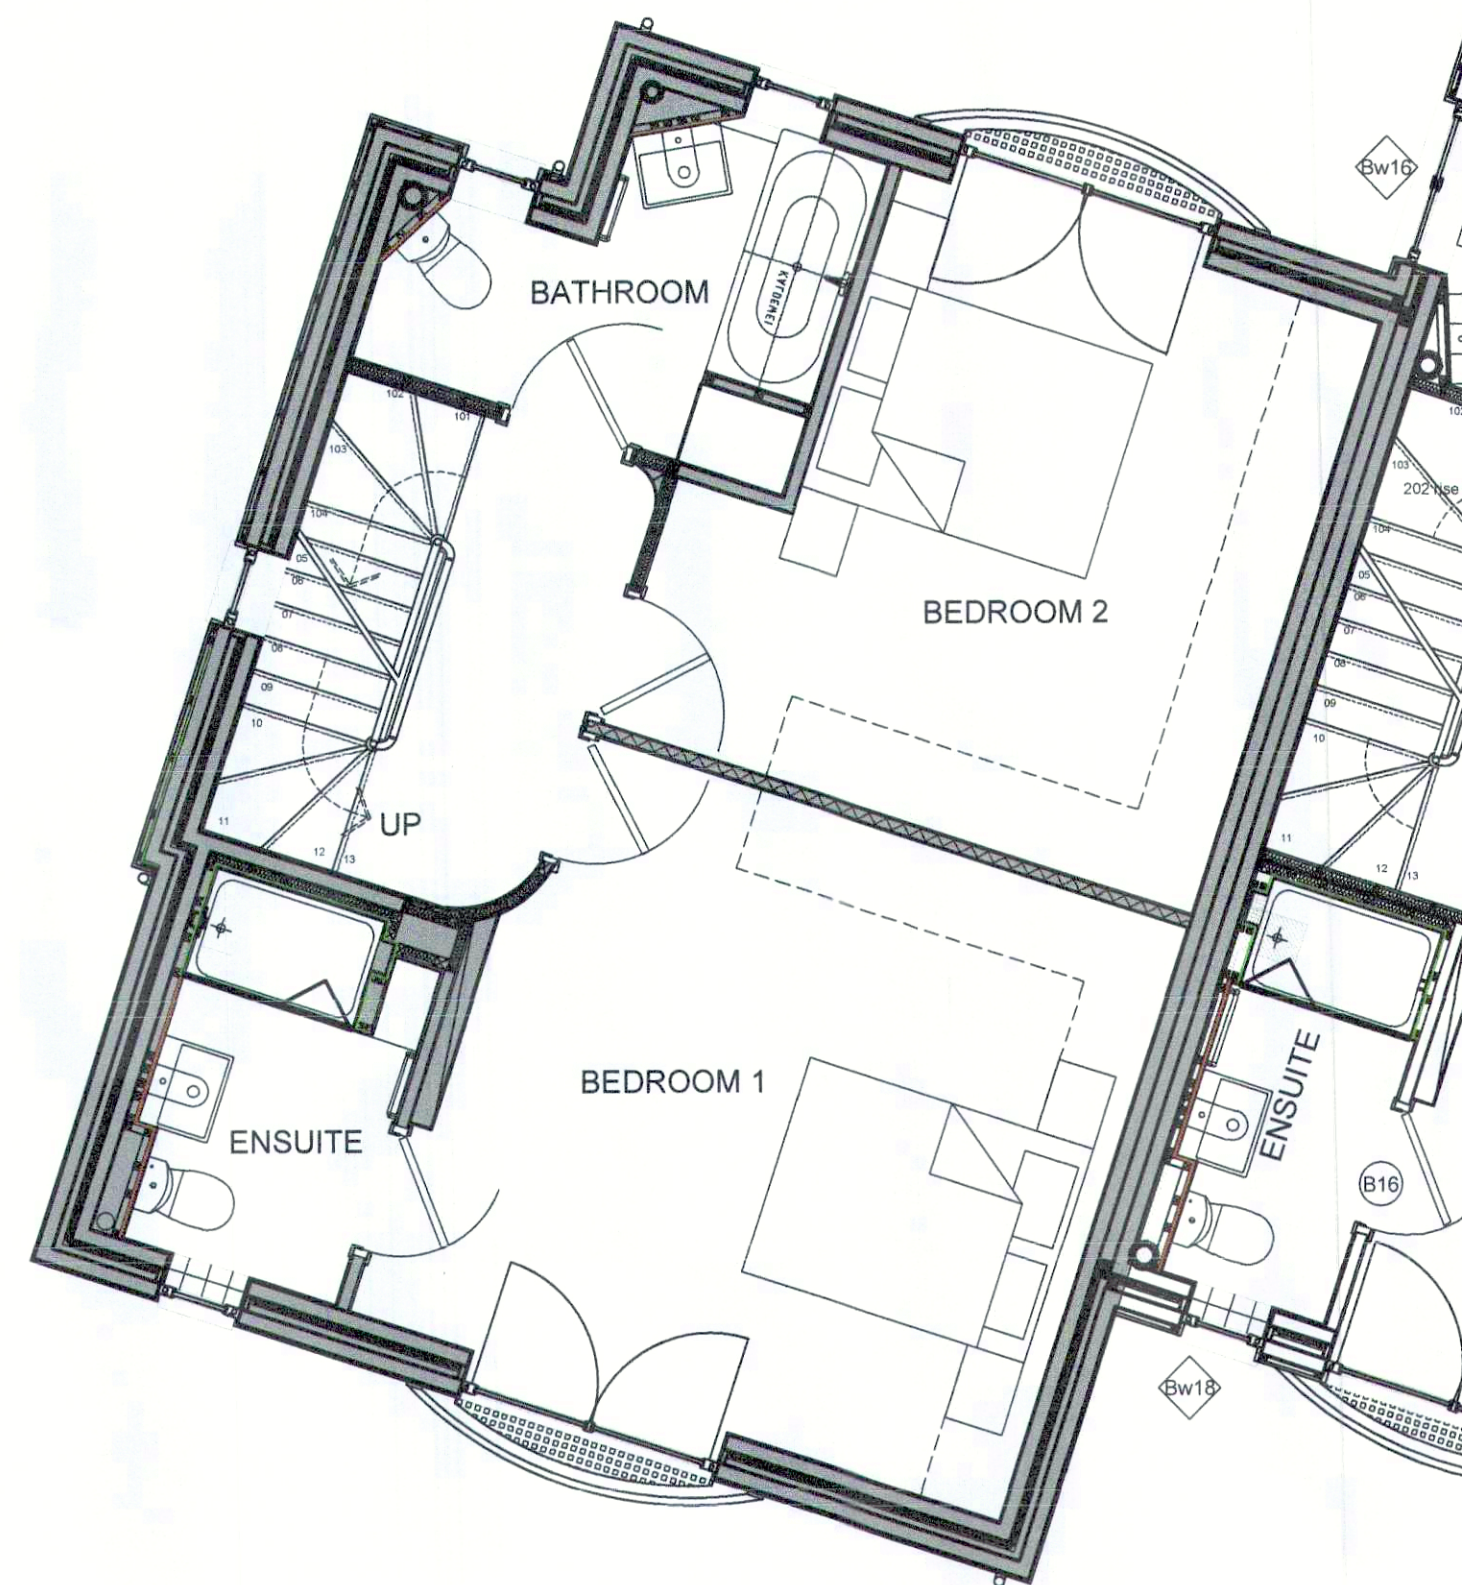


1 FIRST FLOOR  
Scale 1:50

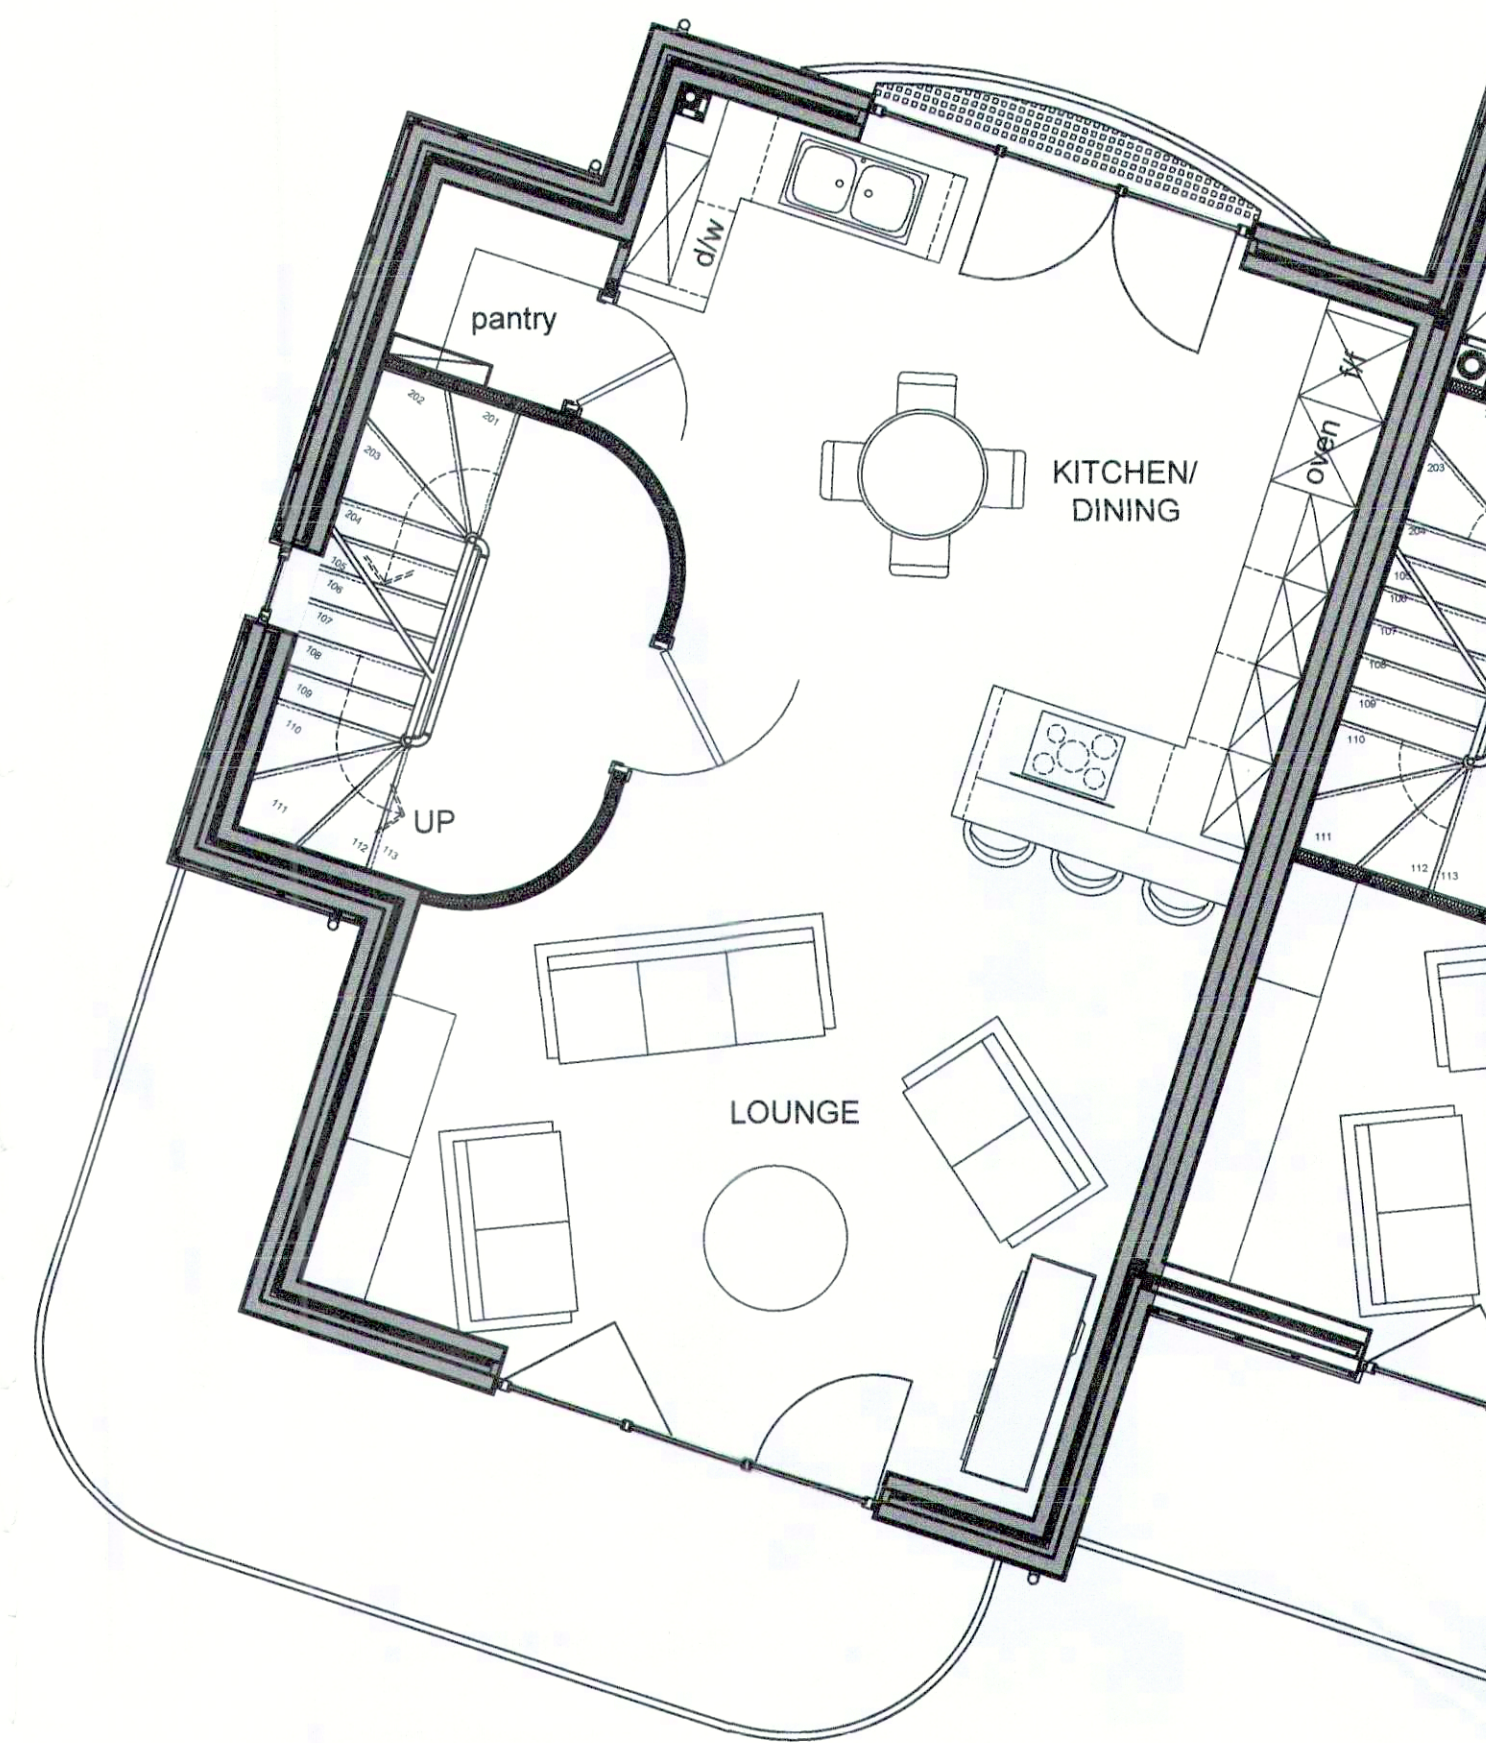

2 SECOND FLOOR  
Scale 1:50

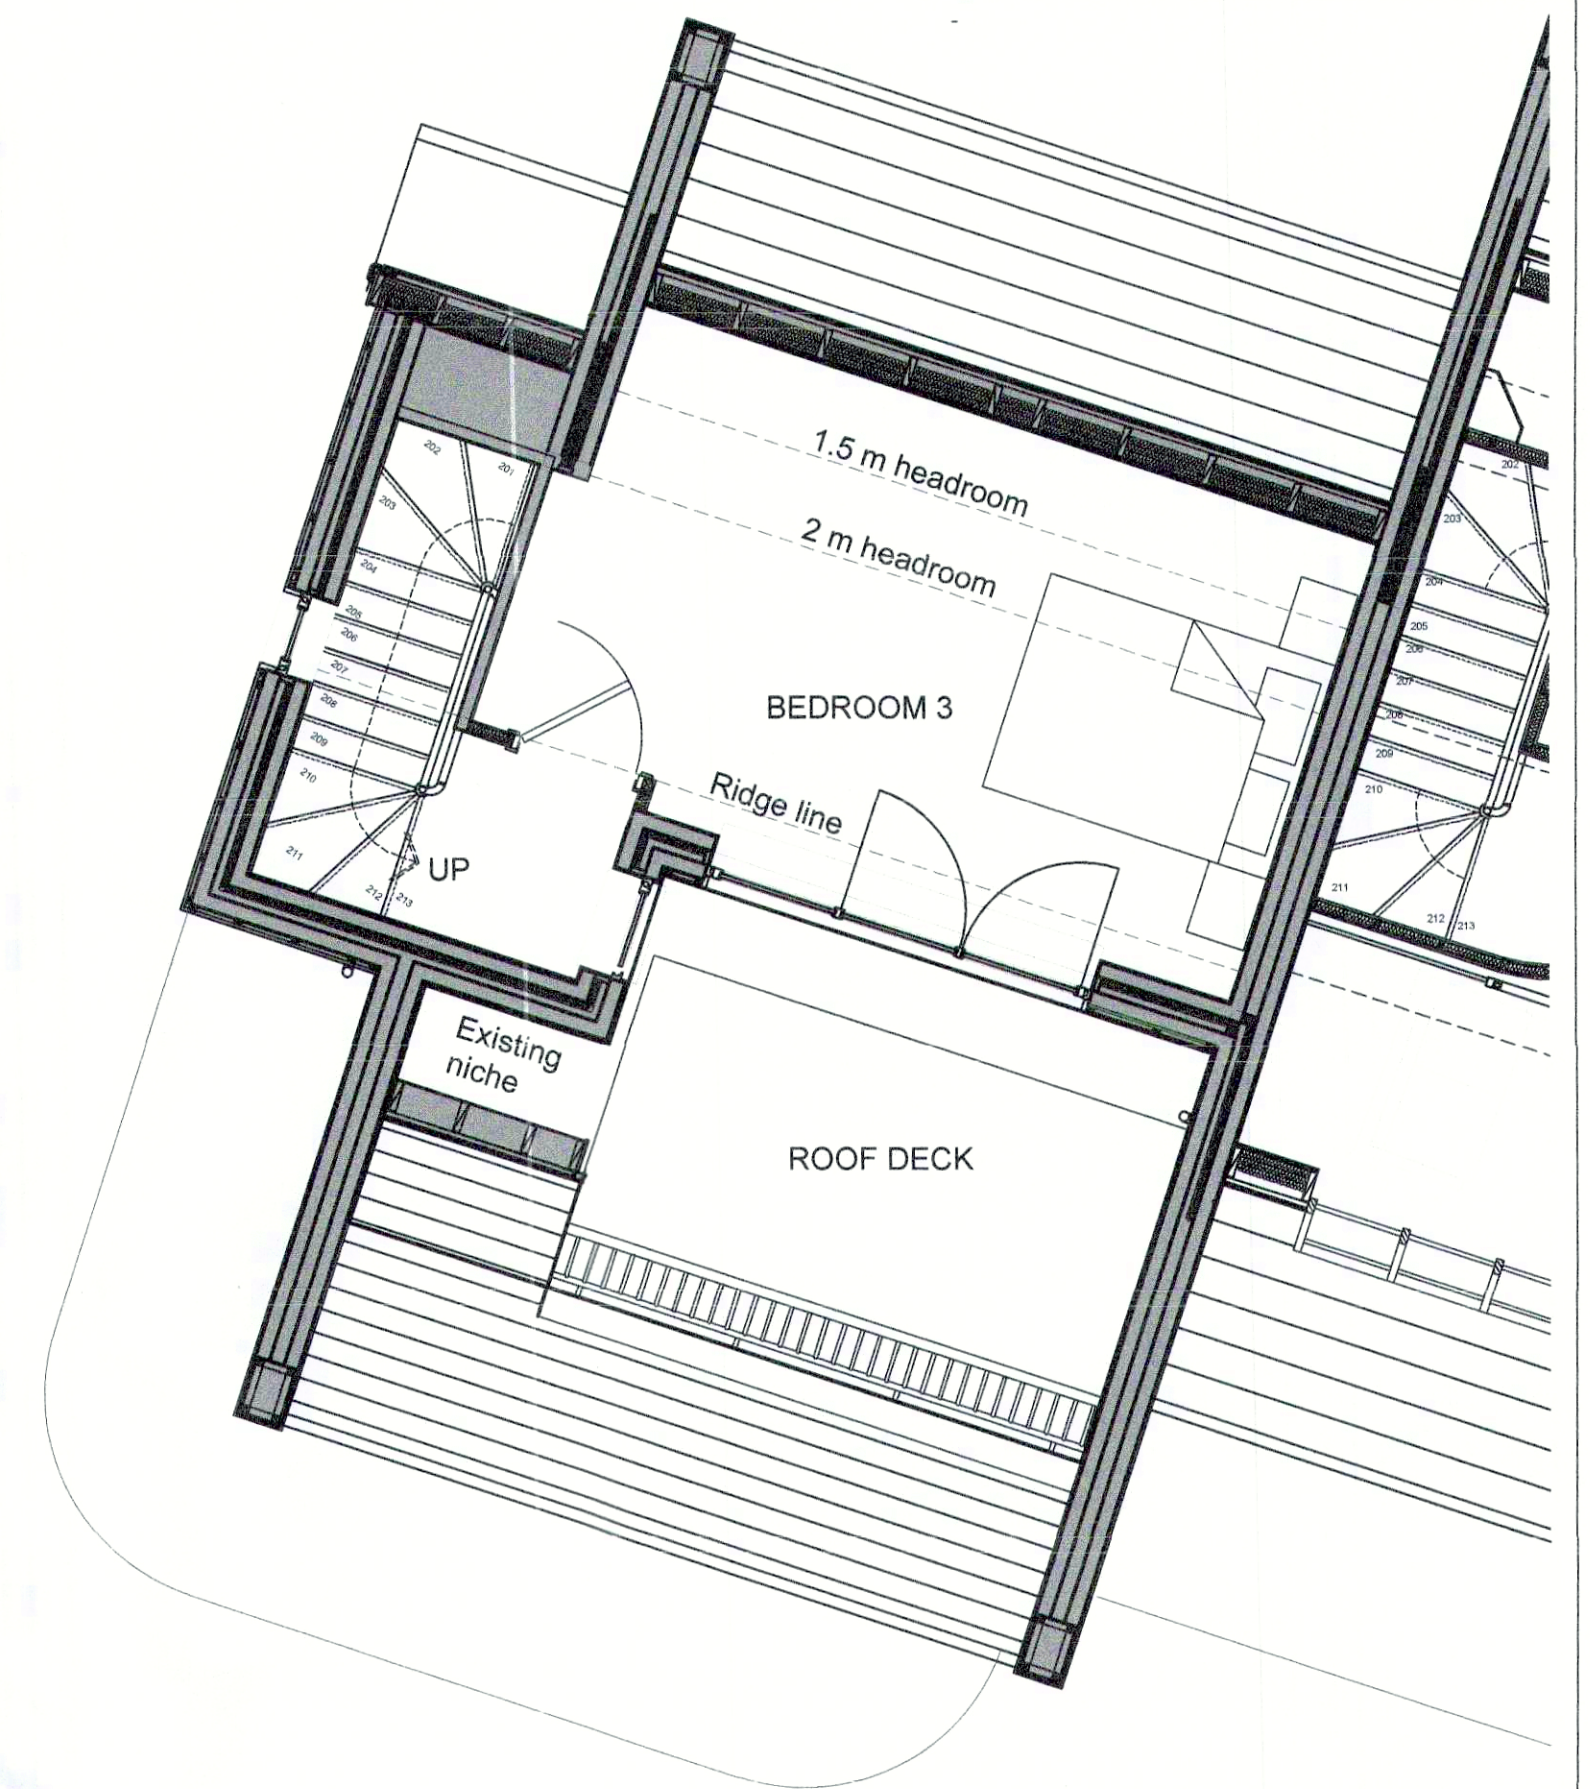


3 THIRD FLOOR  
Scale 1:50

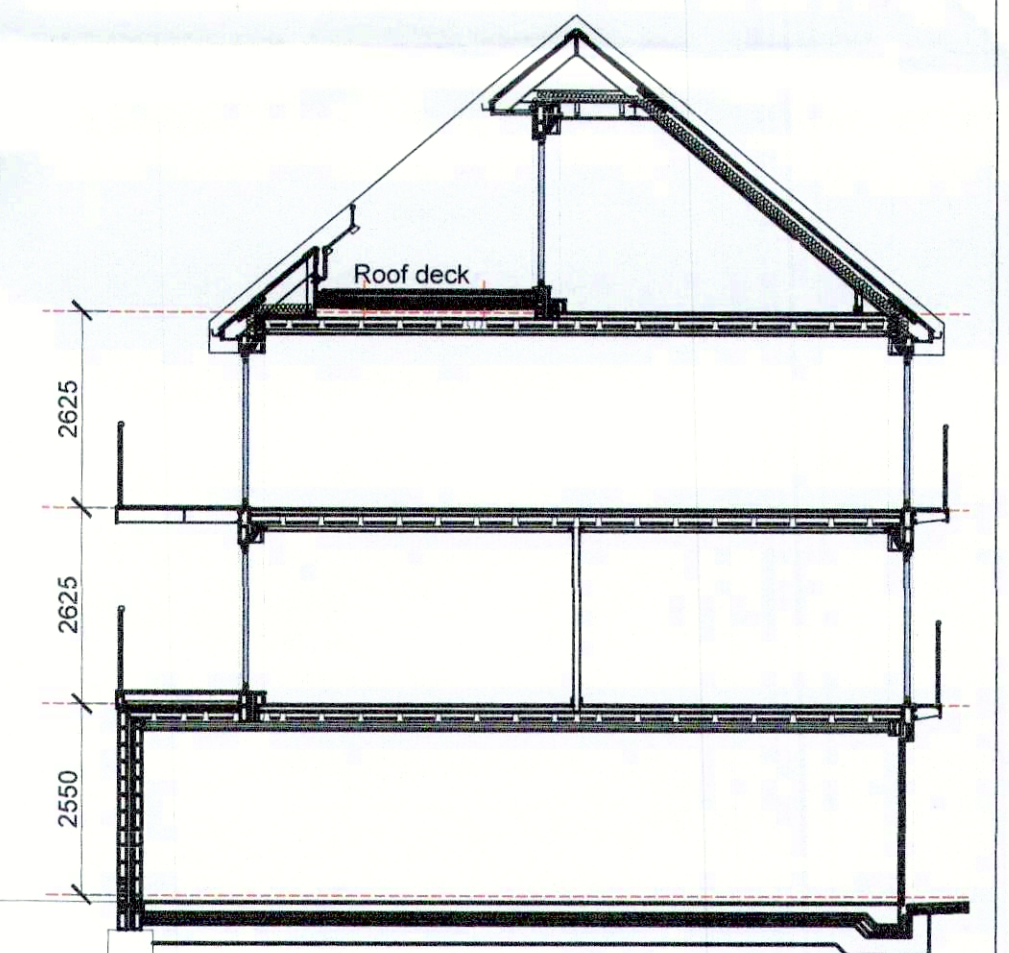

7 CROSS SECTION  
Scale 1:100



4 WEST ELEVATION (FRONT)  
Scale 1:100

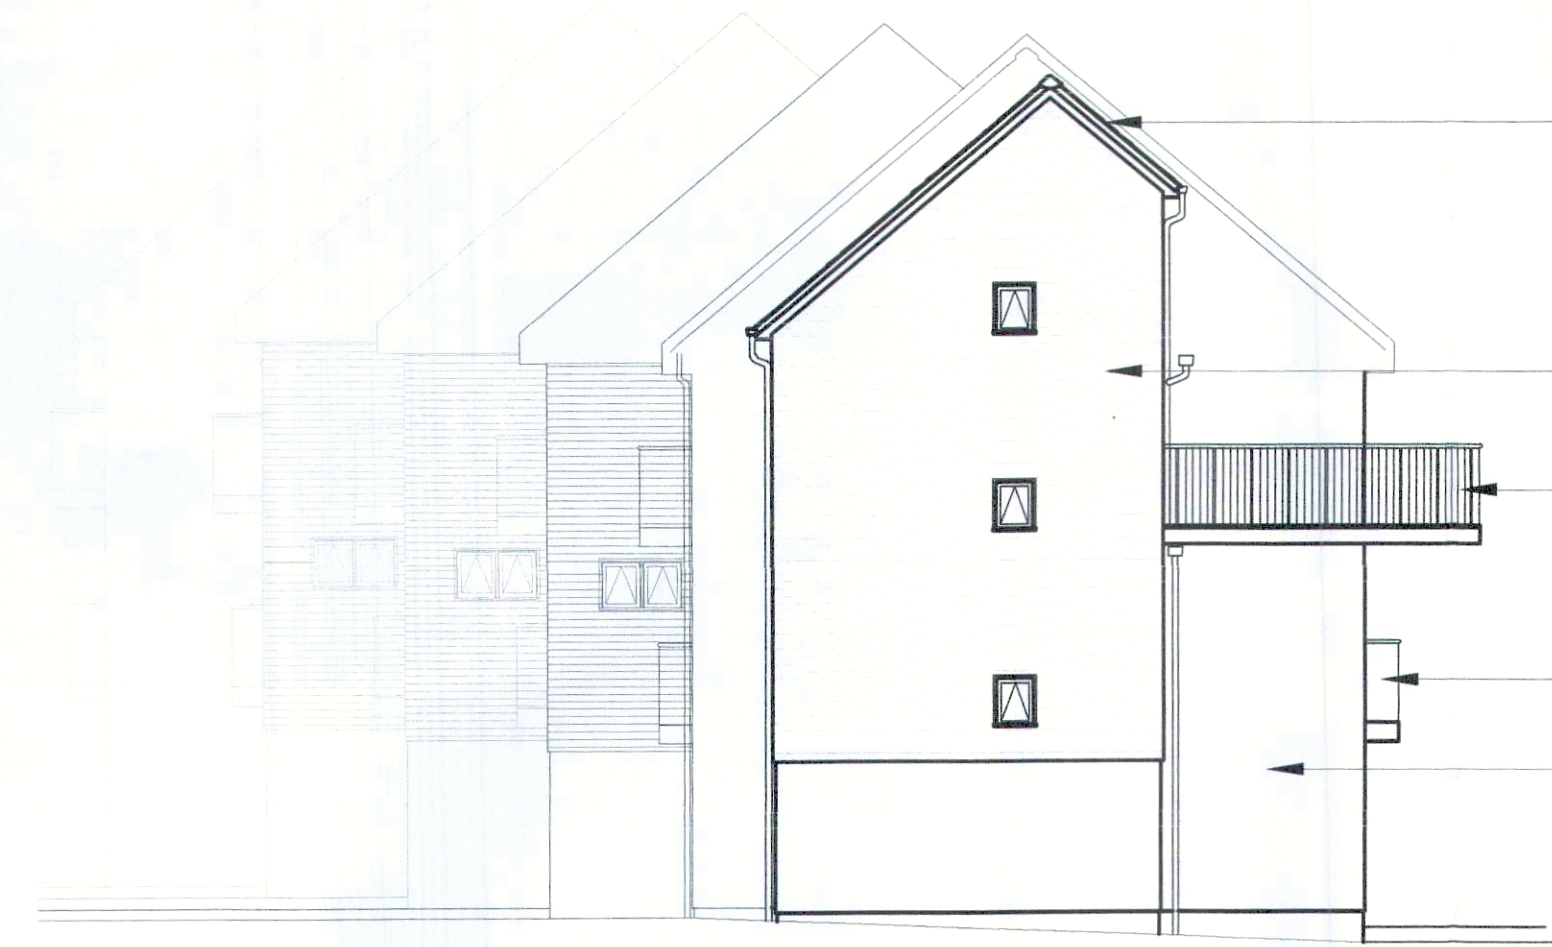

5 SOUTH ELEVATION (SIDE)  
Scale 1:100



6 EAST ELEVATION (REAR)  
Scale 1:100

## planning issue

project  
Proposed alteration of N°.5 Osbourne Mews, South Road, Haywards Heath, RH16 4LZ. for Mr. O. Bowles

title  
Existing floor plans, Section and Elevations

|            |          |                |          |
|------------|----------|----------------|----------|
| scale      | as shown | date           | May 2025 |
| job number | 112/004  | drawing number | 101      |
| revision   |          |                | -        |

MID SUSSEX DC  
03 MAY 2025