
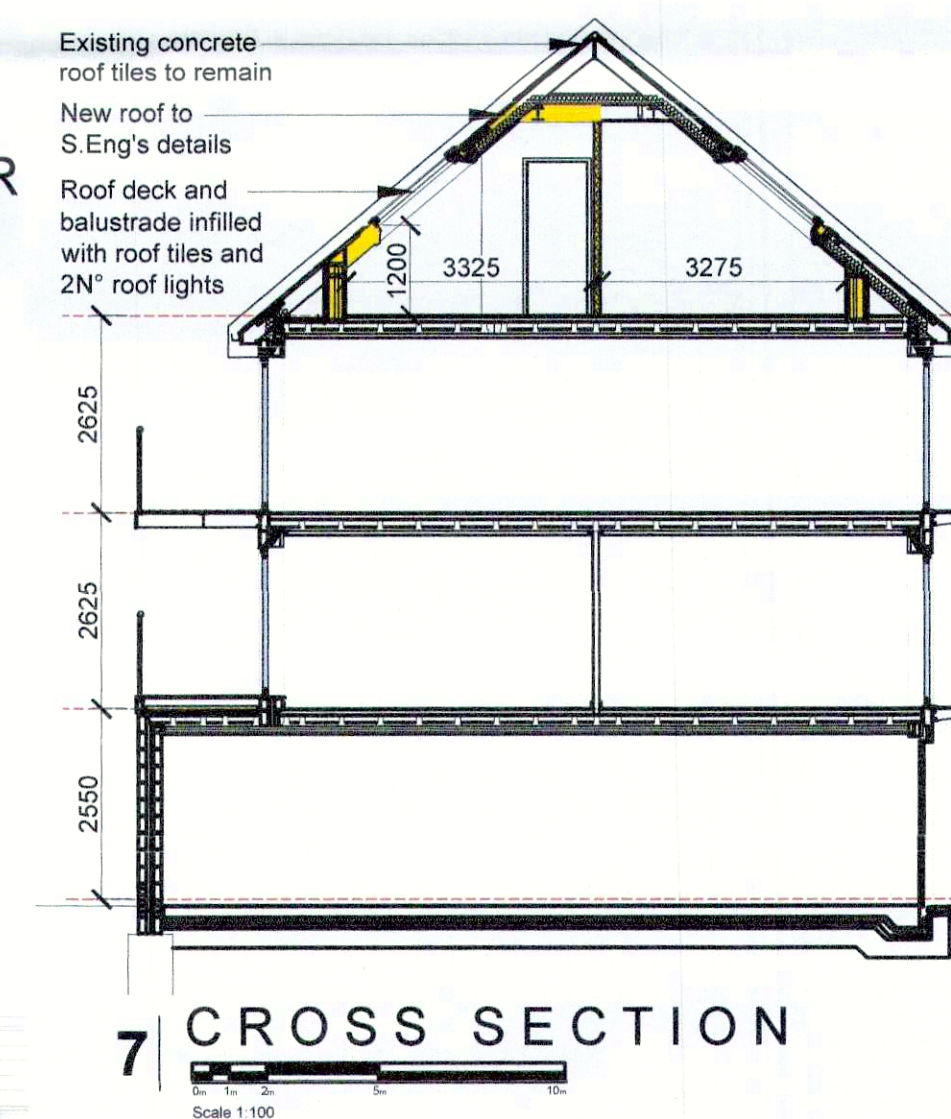
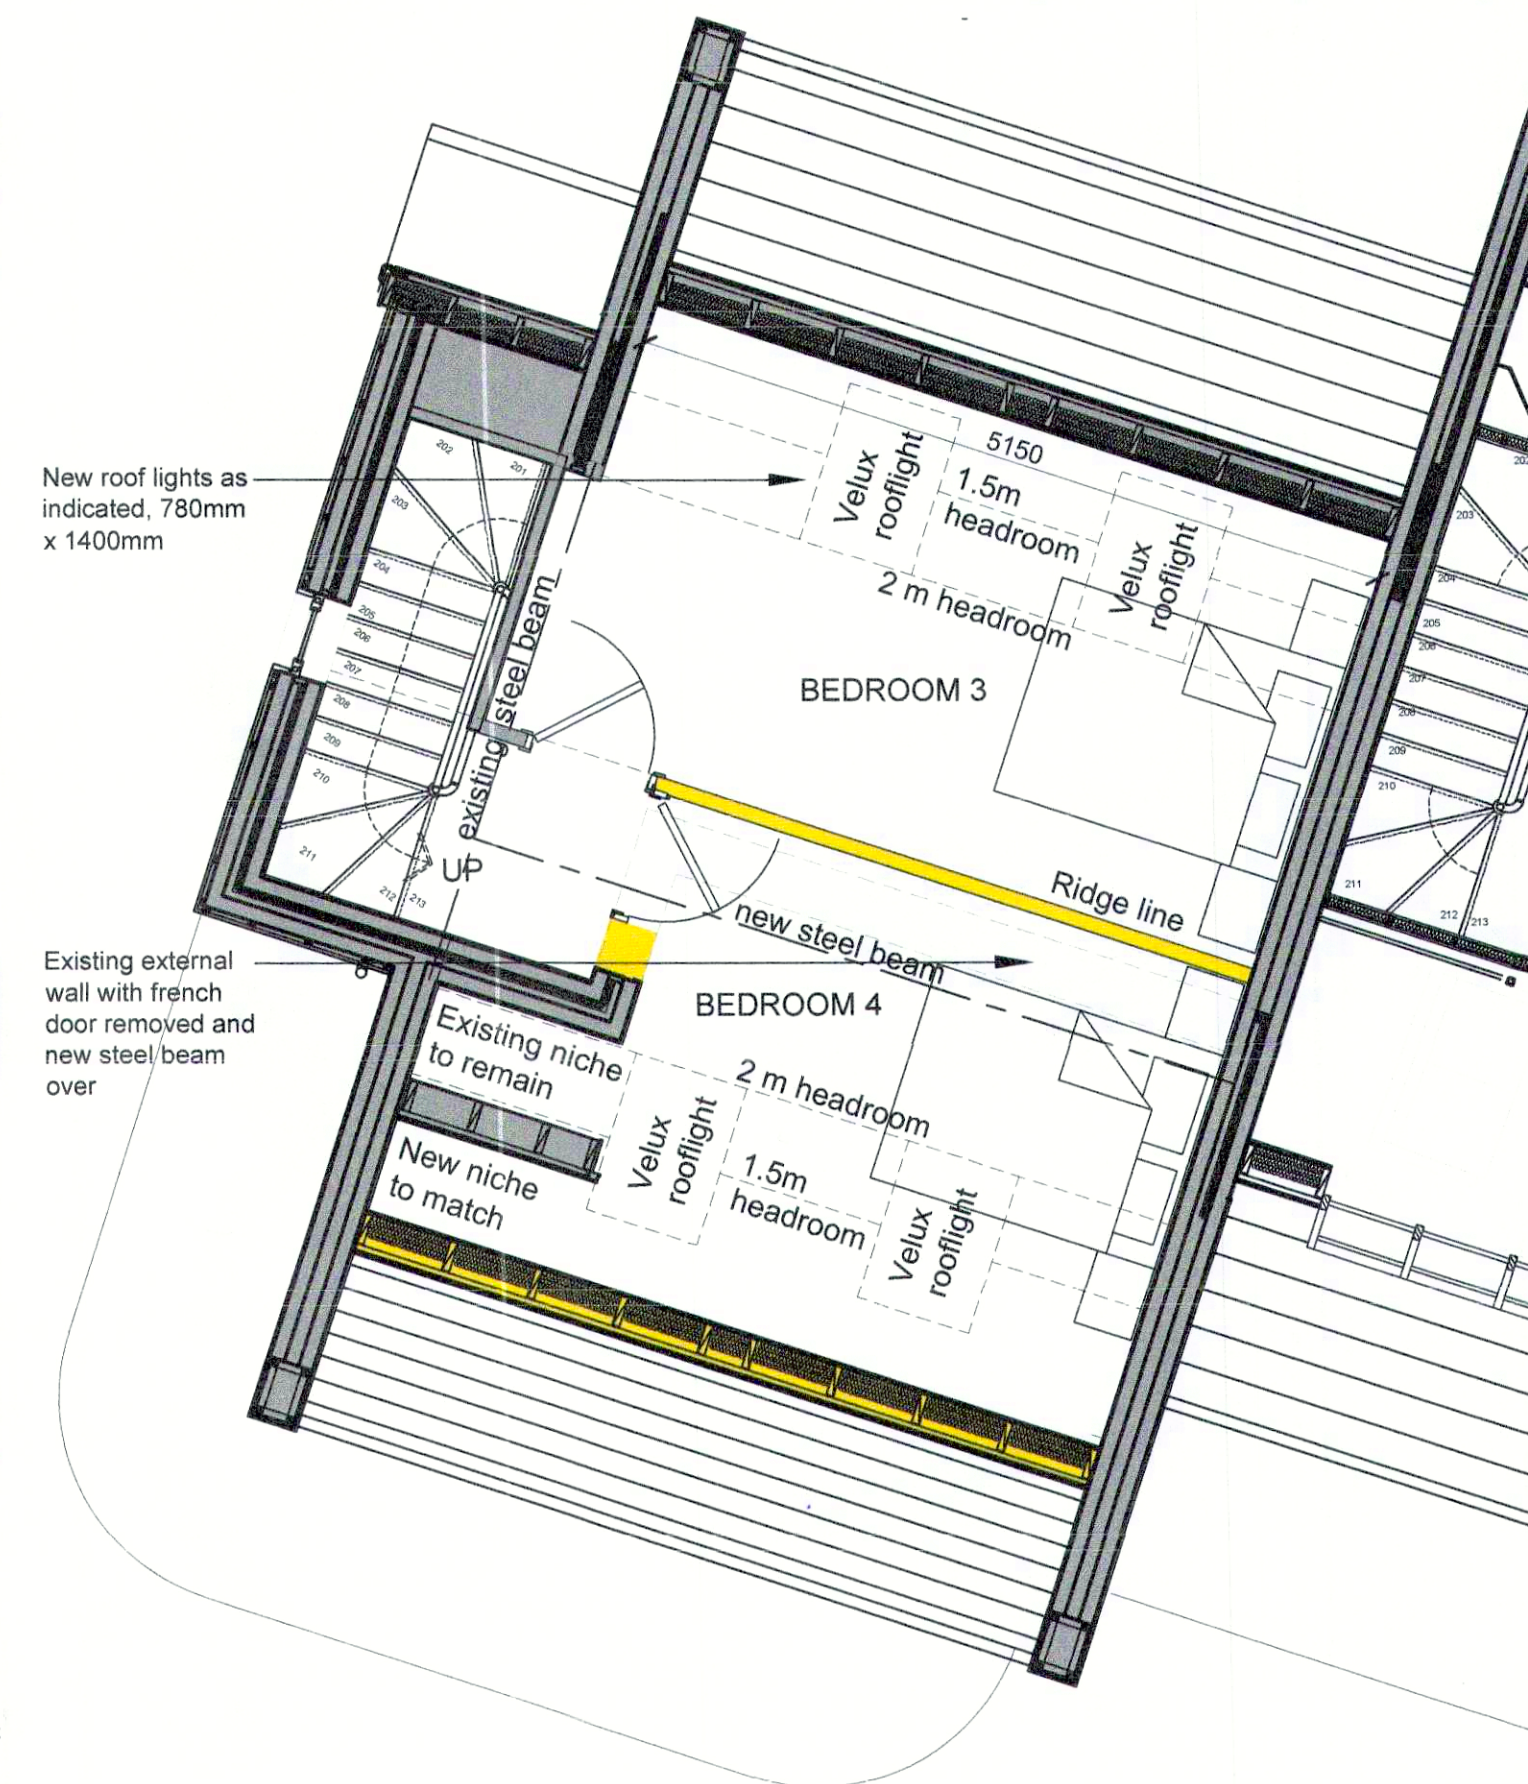
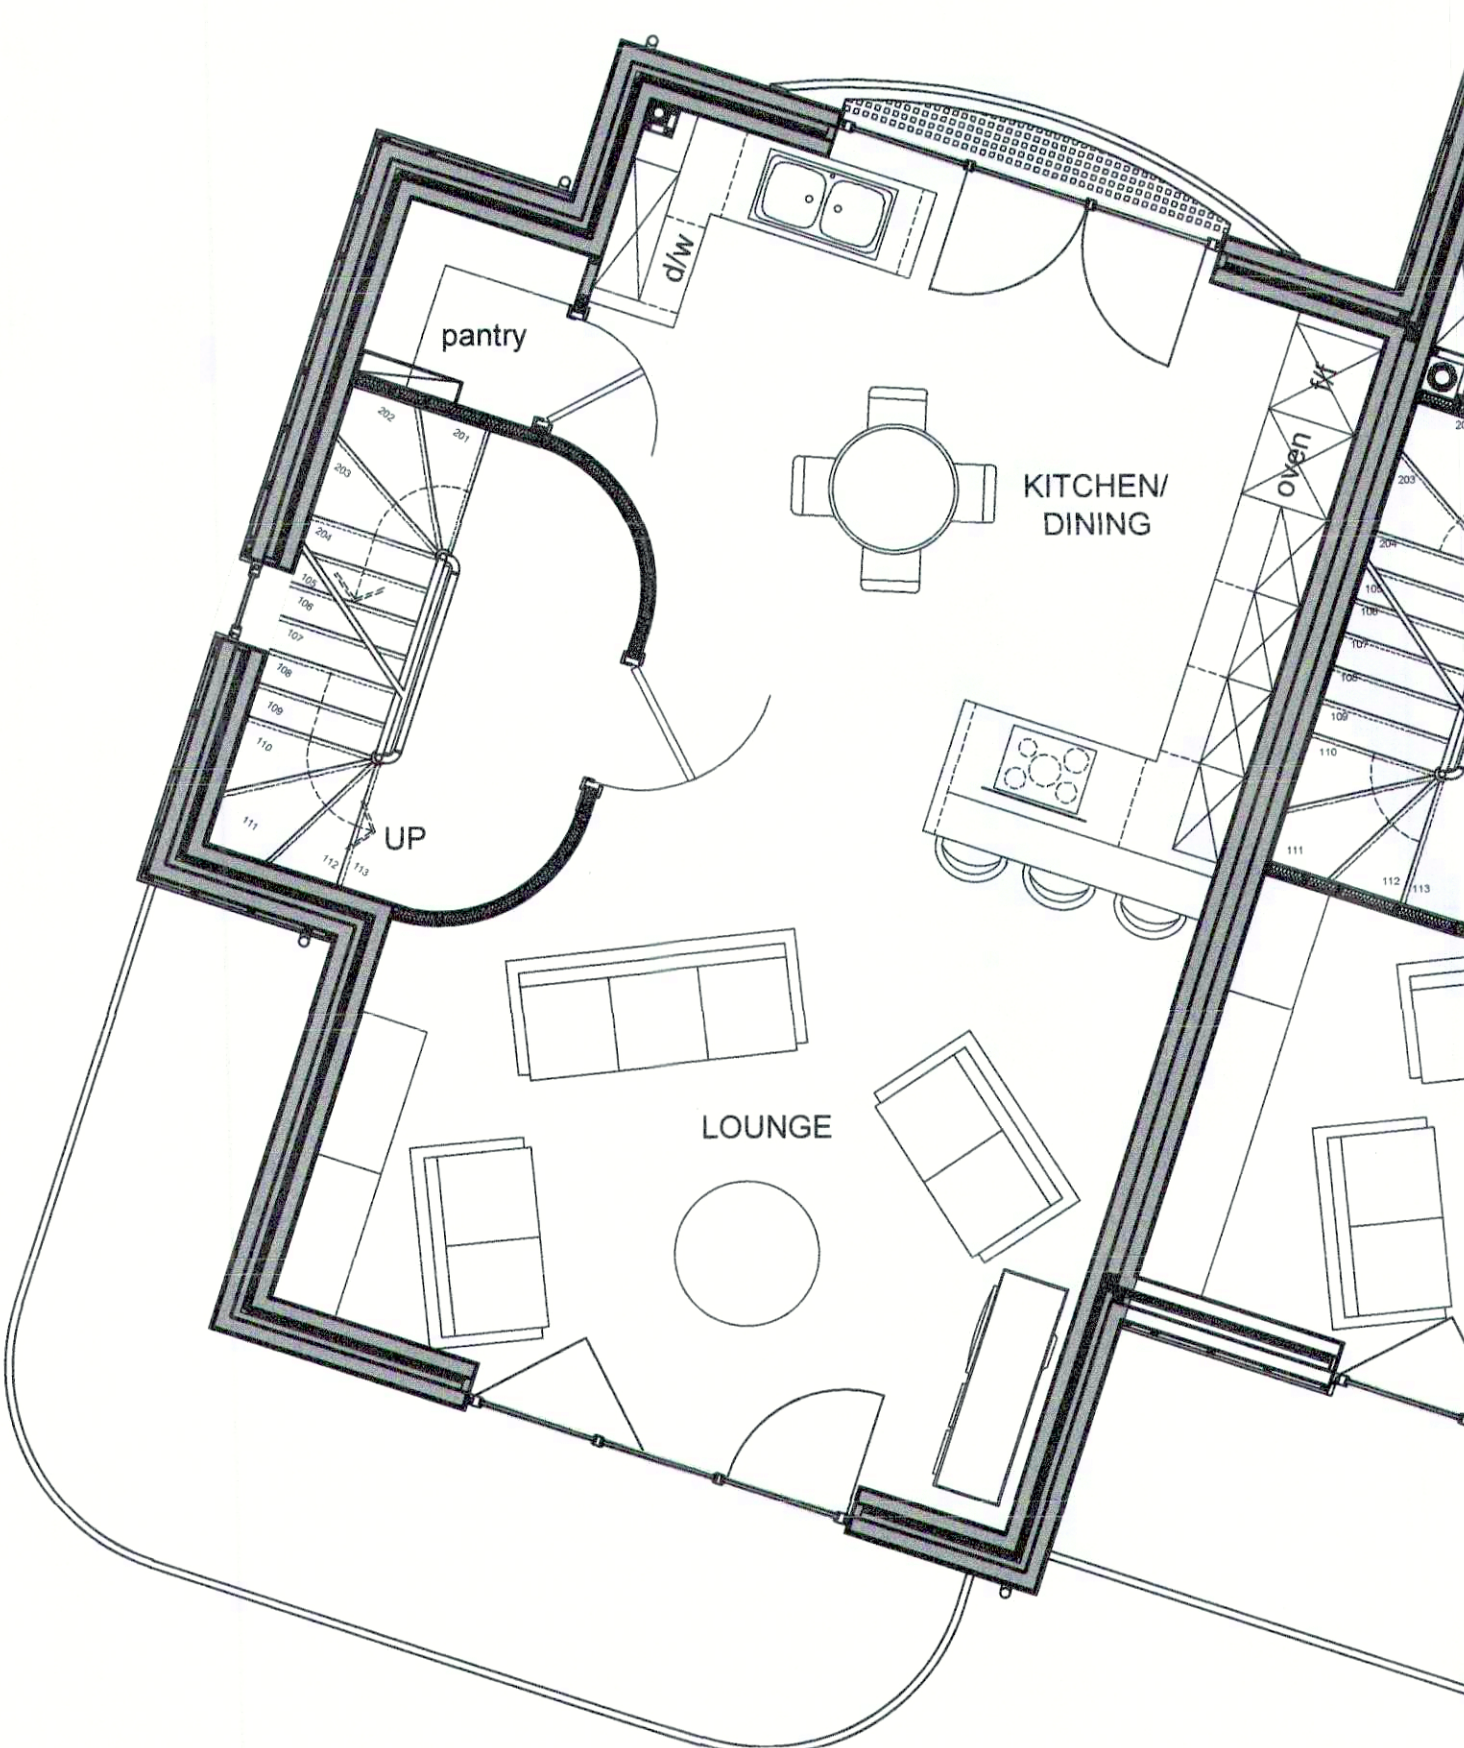
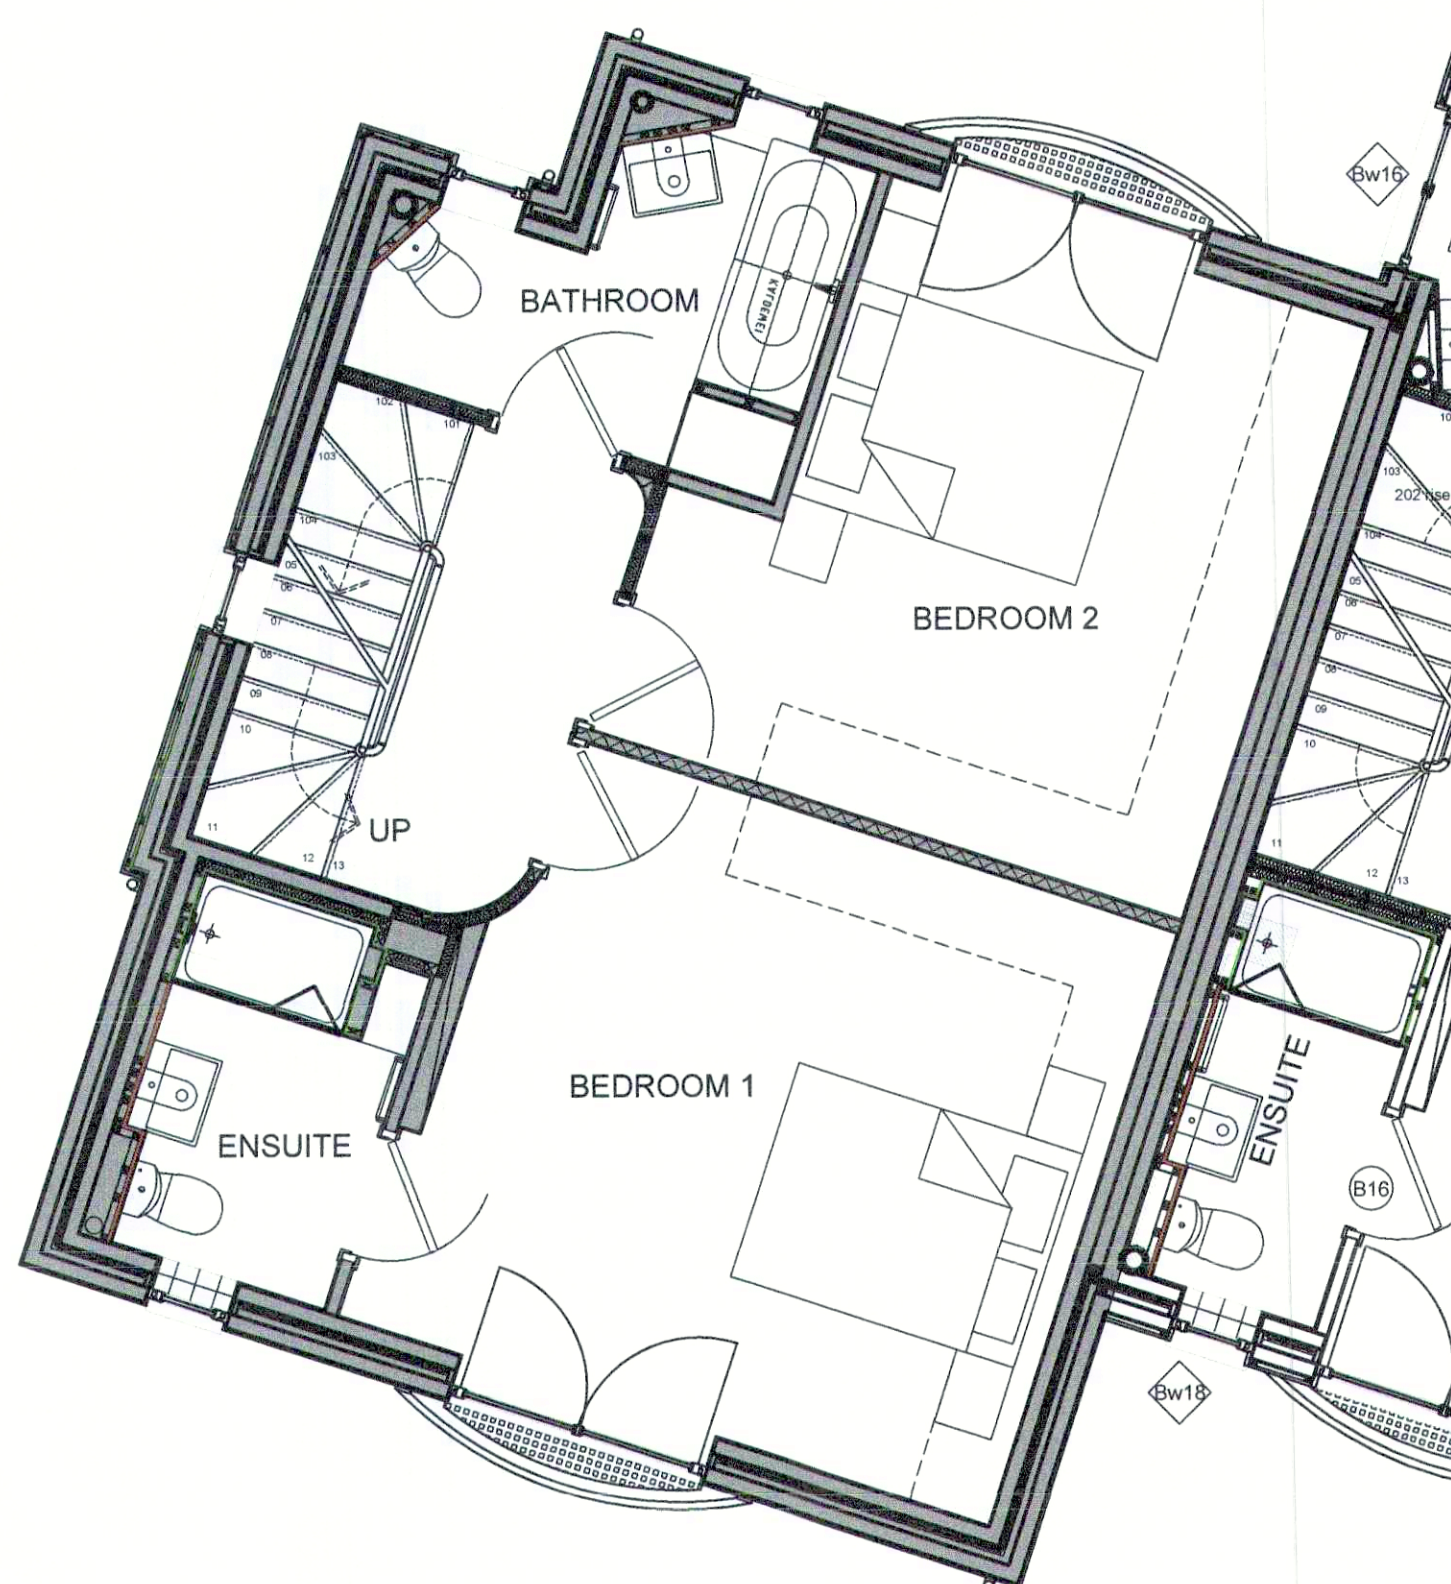


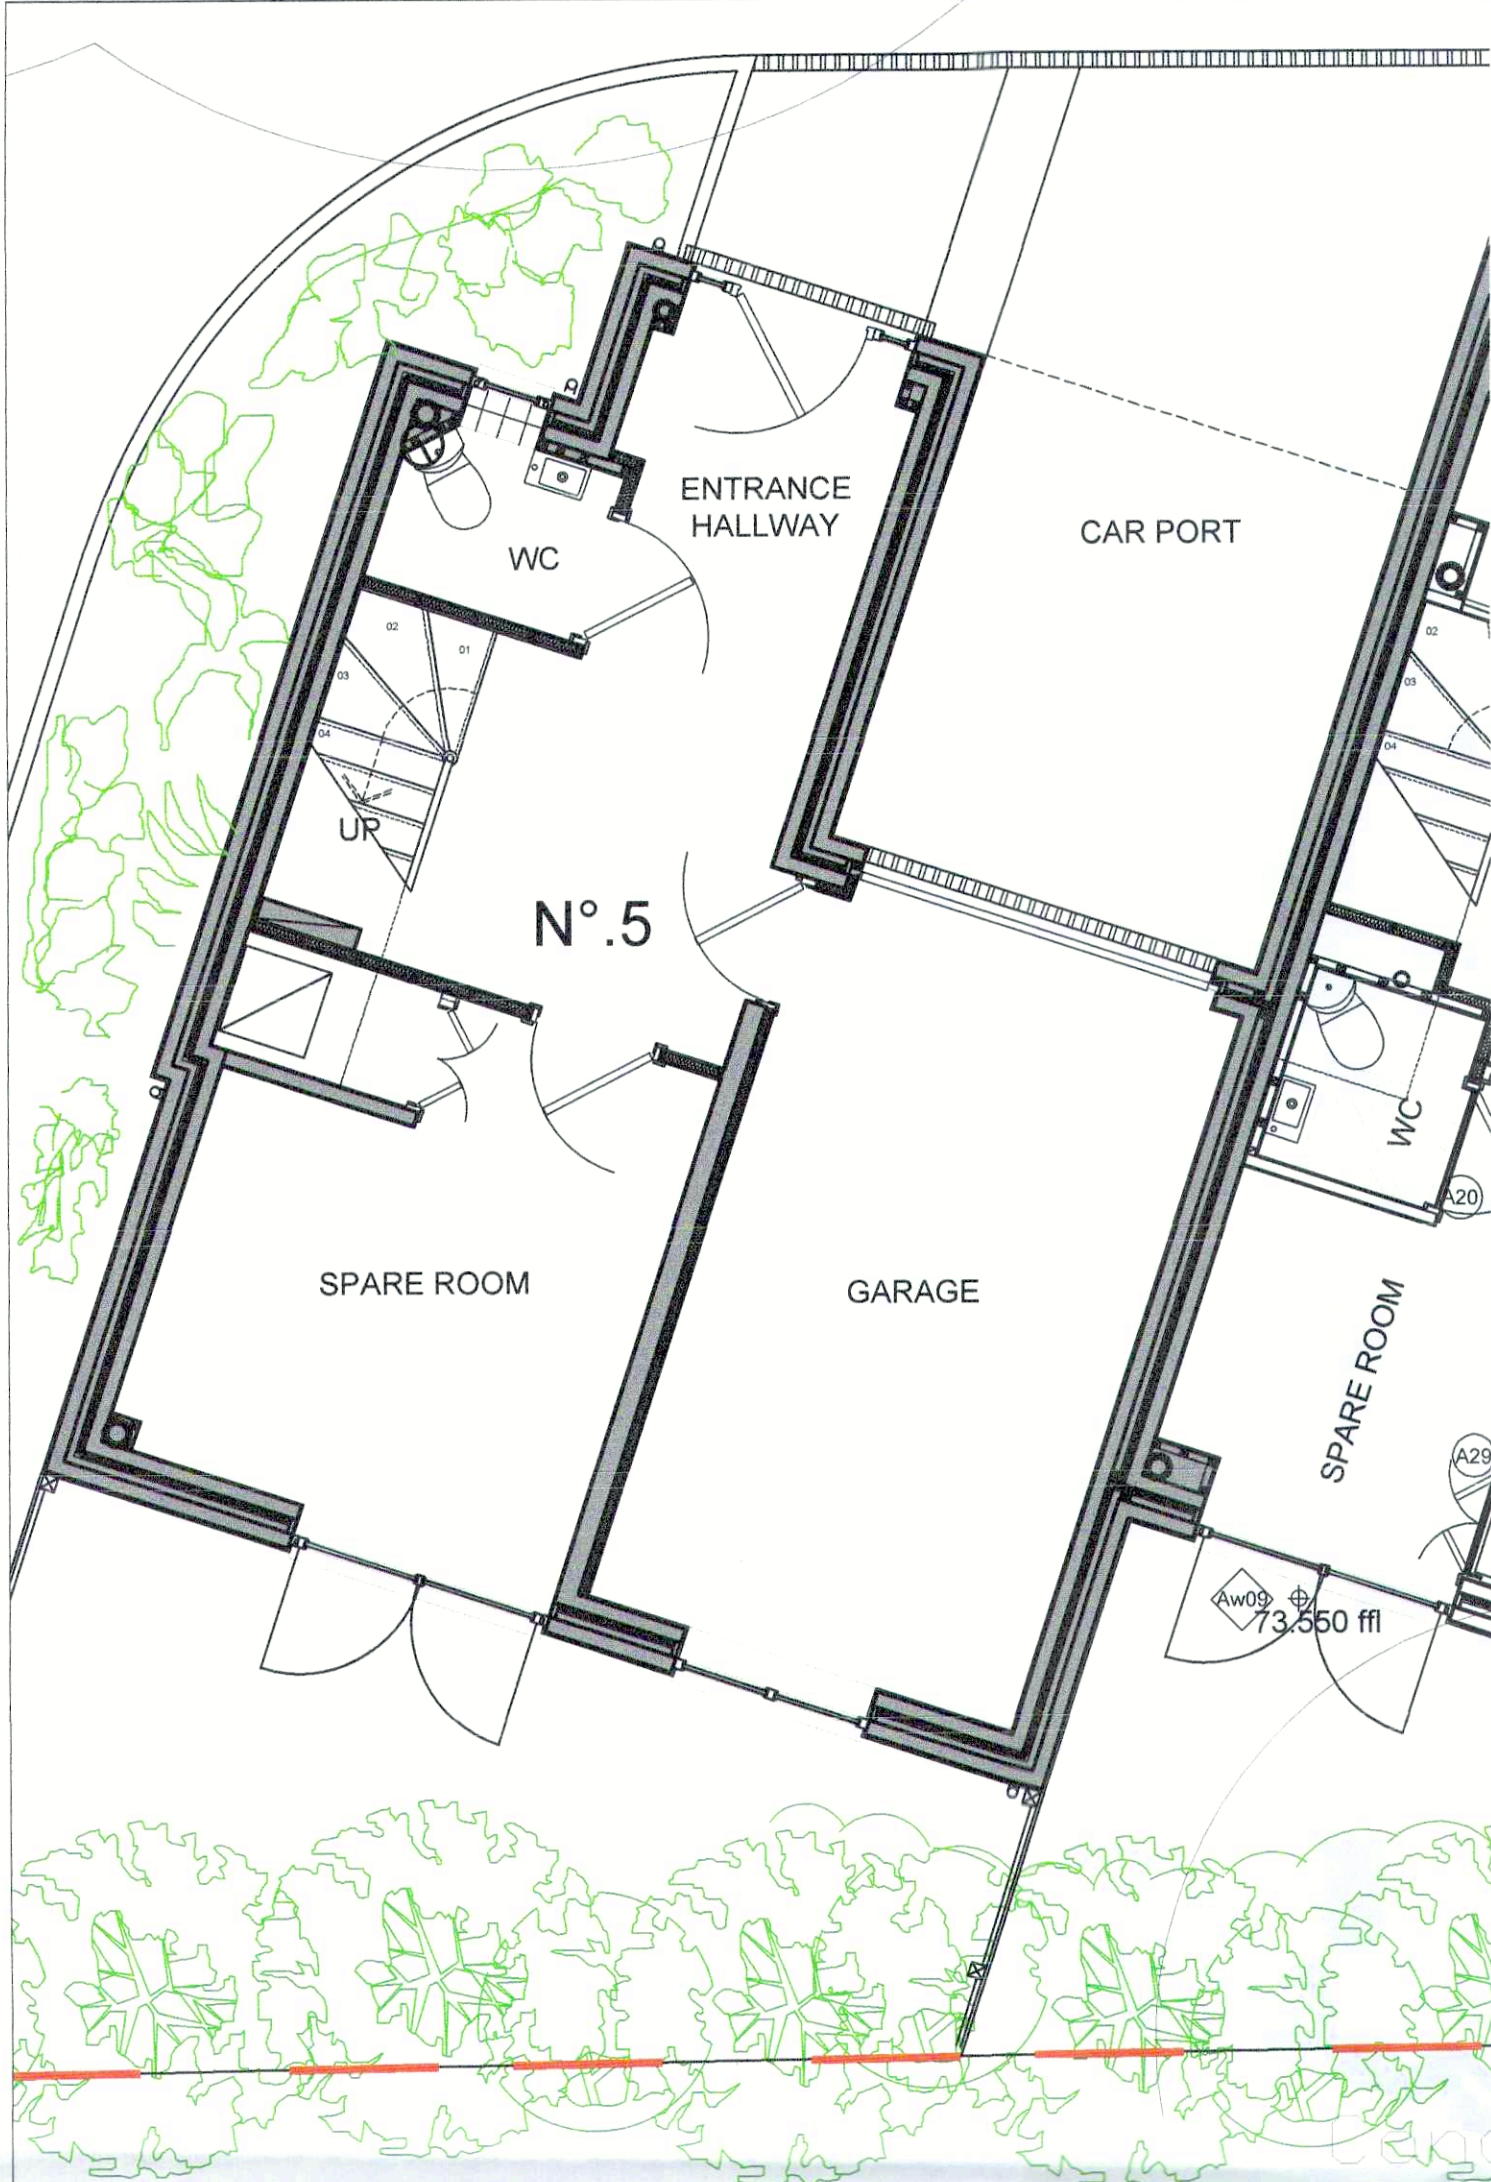

planning issue

Project
Proposed alteration of N°.5 Osbourne Mews, South Road, Haywards Heath, RH16 4LZ. for Mr. O. Bowles

Use
Proposed floor plans, Section and Elevations

scale	A1	date	May 2025
as shown			
job number	112/004	drawing number	102
		revision	-

MID SUSSEX DC
08 MAY 2025