



FOR PLANNING
PURPOSES ONLY

NOT FOR CONSTRUCTION

TO BE READ IN CONJUNCTION WITH
STRUCTURAL ENGINEER'S DRAWINGS, DETAILS
AND SPECIFICATIONS

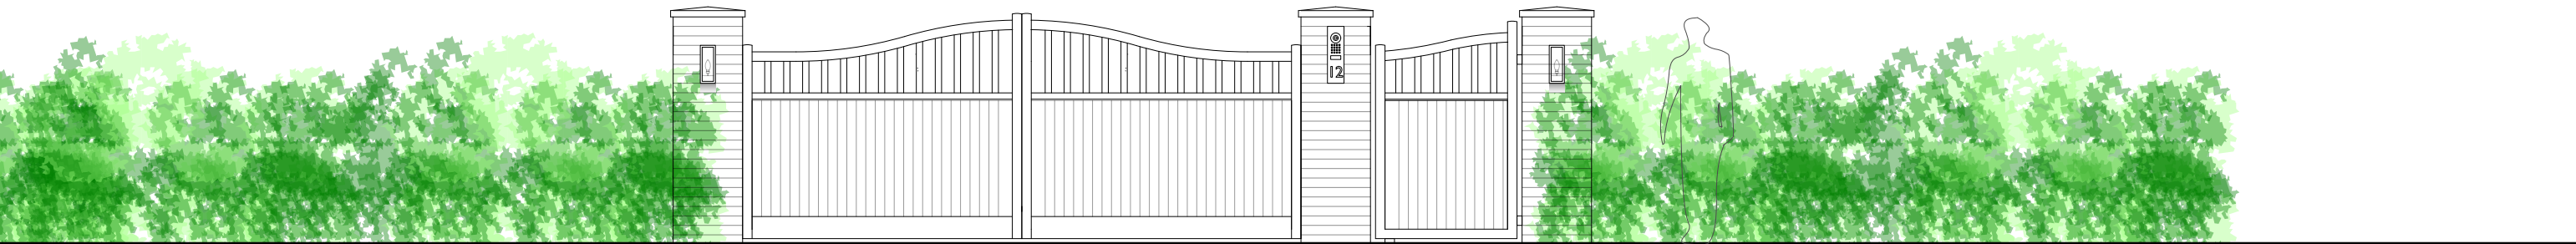


12 BROOK LANE - ENTRANCE GATES AS PROPOSED
SCALE 1:50 ON AN A1 SHEET

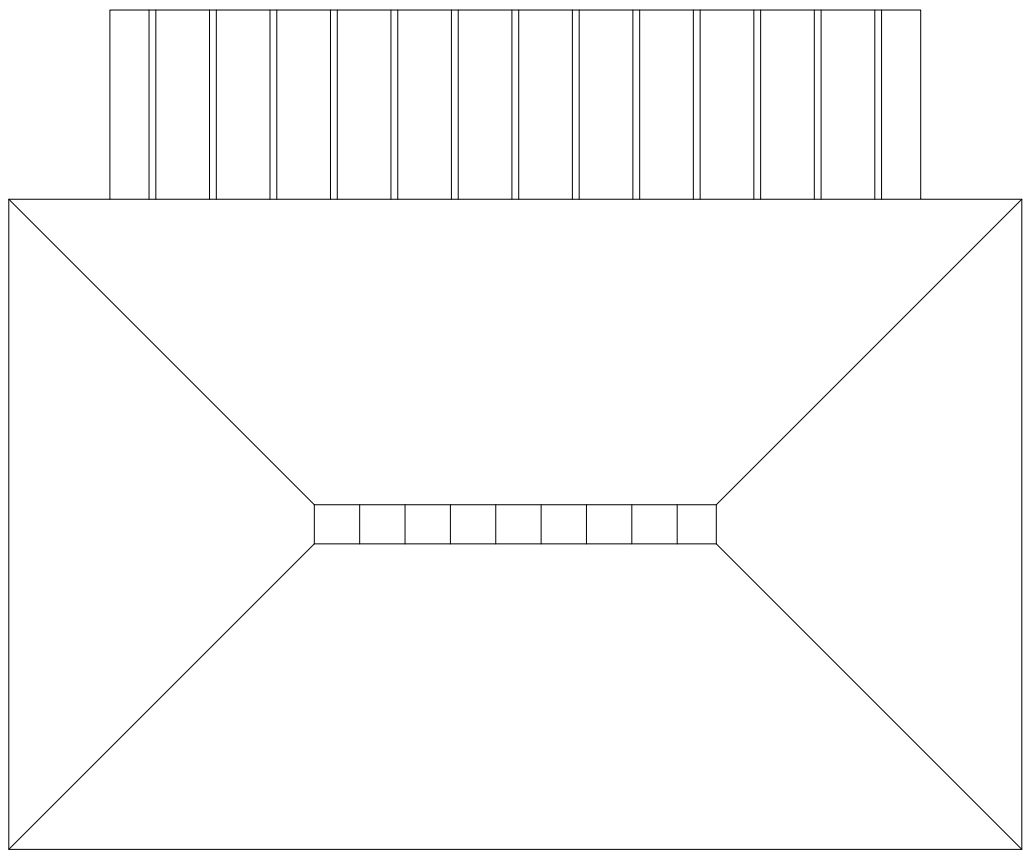

12 BROOK LANE - CAR PORT ROOF PLAN AS PROPOSED
SCALE 1:50 ON AN A1 SHEET




12 BROOK LANE - CAR PORT FRONT ELEVATION AS PROPOSED
SCALE 1:50 ON AN A1 SHEET

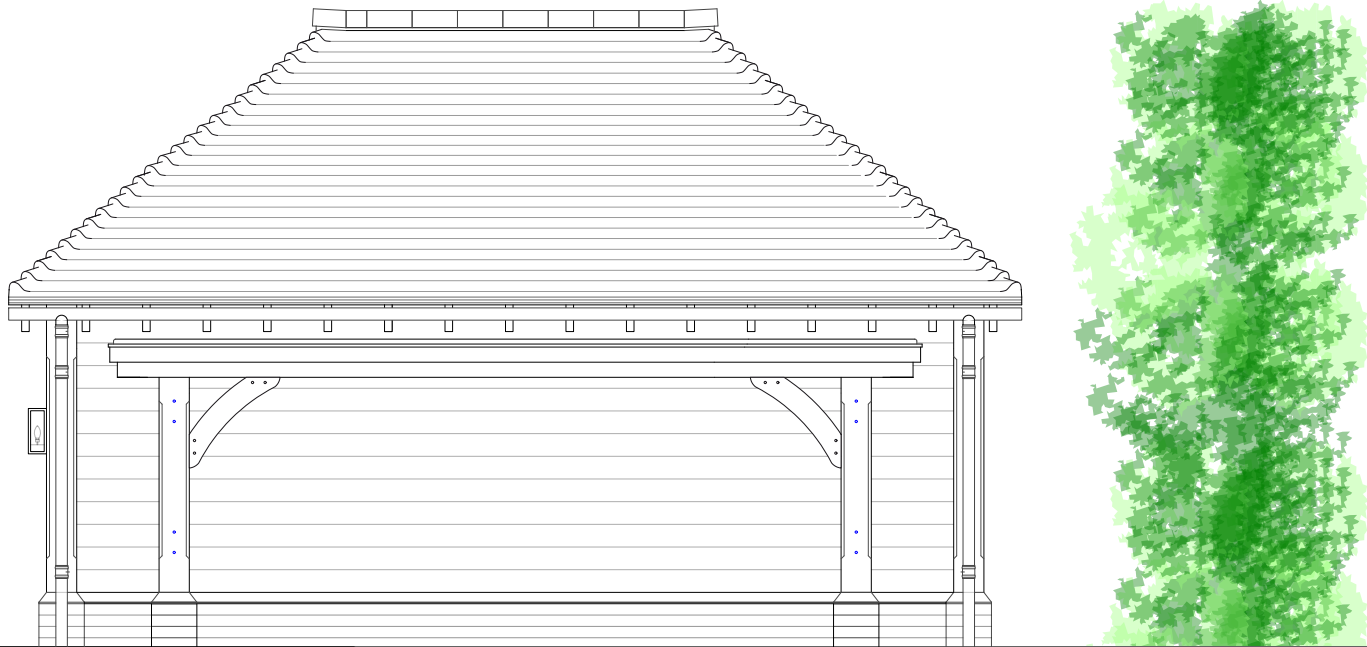

12 BROOK LANE - CAR PORT SIDE ELEVATION AS PROPOSED
SCALE 1:50 ON AN A1 SHEET



12 BROOK LANE - CAR PORT REAR ELEVATION AS PROPOSED
SCALE 1:50 ON AN A1 SHEET

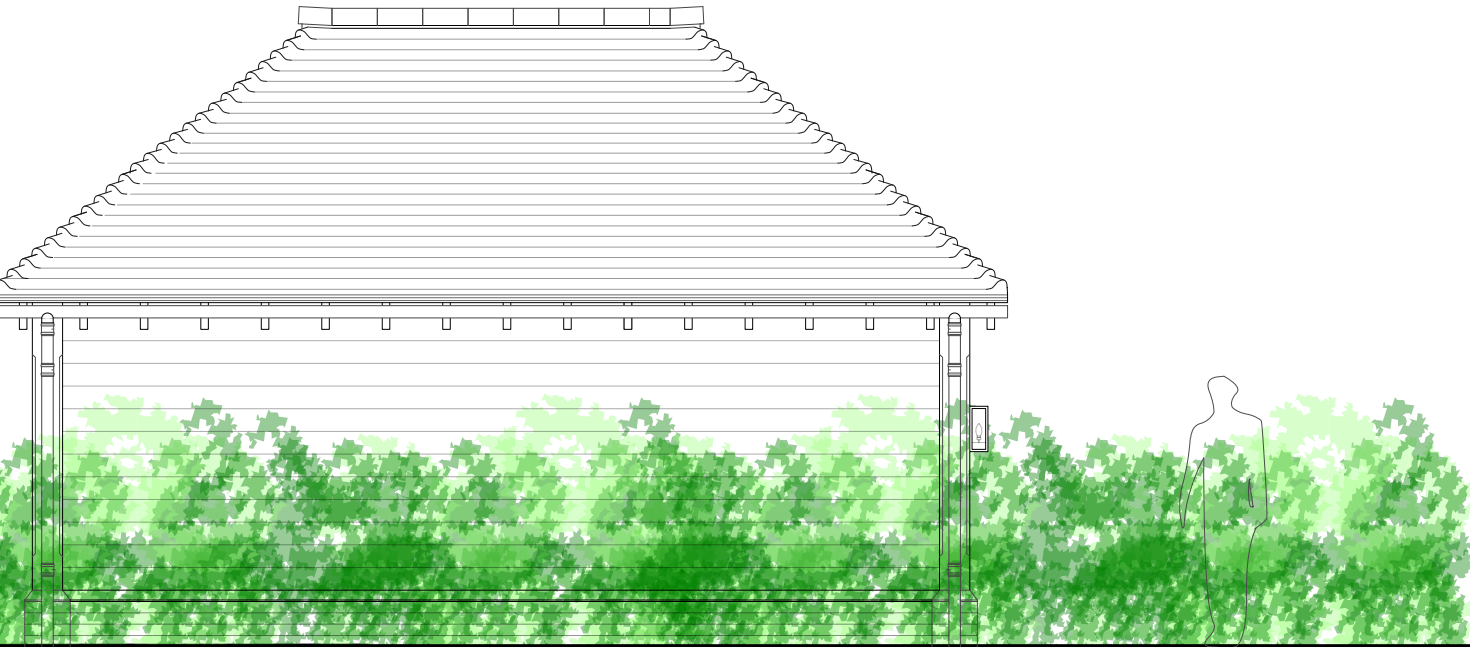

12 BROOK LANE - CAR PORT SIDE ELEVATION AS PROPOSED
SCALE 1:50 ON AN A1 SHEET



SCALE 1:50 ON AN A1 SHEET

REV.	DATE.	BY.	AMENDMENT.	CHK.

PLANNING



2 Lucastes Mews, Paddockhall Road,
Haywards Heath,
West Sussex, RH16 1HE
(01444) 452604
hb@gouldbaxter.co.uk
www.gouldbaxter.co.uk

NOTES:
DO NOT SCALE OFF THIS DRAWING UNLESS FOR PLANNING PURPOSES.
CHECK ALL DIMENSIONS ON SITE BEFORE ANY WORK IS COMMENCED.
ALL GOODS MATERIALS AND WORKMANSHIP MUST CONFORM WITH
CURRENT BUILDING REGULATIONS, BRITISH STANDARDS AND CODES OF
PRACTICE.
COPYRIGHT OF THIS DRAWING IS RETAINED BY GOULD BAXTER AND IT MUST
NOT BE REPRODUCED WITHOUT WRITTEN CONSENT.

CLIENT:
MR. & MRS. J NICHOLAS

PROJECT:
12 BROOK LANE
LINDFIELD
RH16 1SG

DRAWING:
12 BROOK LANE - ENTRANCE
GATES AS PROPOSED

DATE: 05.09.25	SCALE AT A1: AS NOTED	DRAWN BY: MC CHECKED BY:
-------------------	--------------------------	-----------------------------

JOB NO. GH815	DRAWING NO. PL.004	REV.
------------------	-----------------------	------