




MIXED USE AREA
2.919ac / 1.181ha

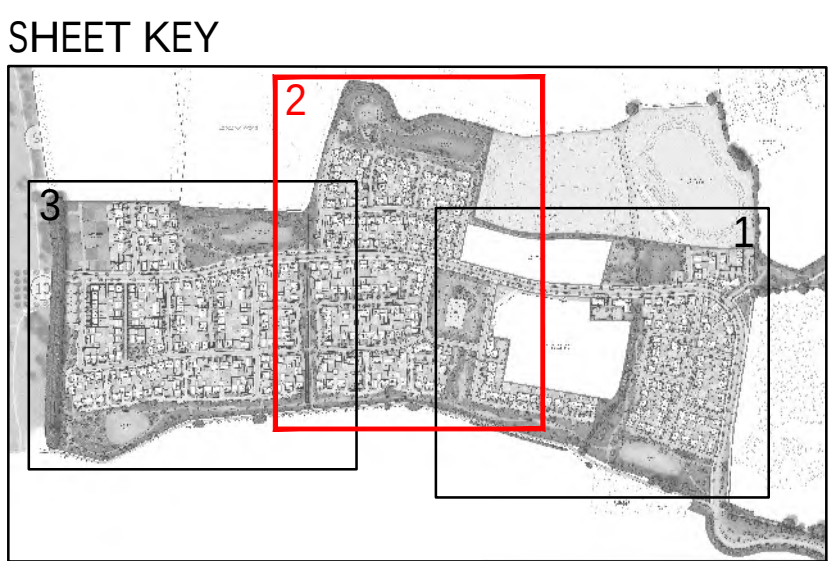

KEY
★ OBSCURE GLAZED WINDOW

Scale 1:500

0 5 10 15 20 25 30 35 40 45 50 55 60 65 70 75 80 85 90 95 100 105 110 115 120 125 130 135 140 145 150

Scale 1:500

Project
LAND WEST OF IMBERHORNE LANE,
EAST GRINSTEAD

Title
GROUND FLOOR PLAN
SHEET 2

Client
VistryHomes

Date
APRIL 2026

Drawn by
KJM

Checked by
BB

Rev
F

CooperBailie

Please note these drawings are not for construction but for concept design and planning applications purposes only.
CooperBailie Limited - Company No. 02048888, Registered Office: 100-102, The Quadrant, Grinstead, Brighton, BN1 1AB, UK. Telephone: 01273 455555. www.cooperbailie.co.uk
This drawing and the work contained therein are the property of CooperBailie Limited and may not be reproduced or altered, stored in a retrieval system, or used for any other purpose without the written permission of CooperBailie Limited.