




MIXED USE AREA
2.919ac / 1.181ha

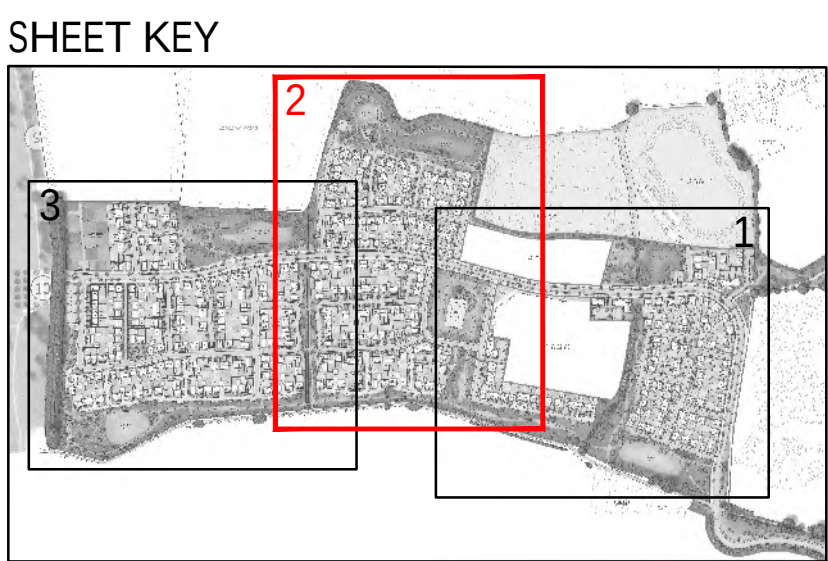

KEY
★ OBSCURE GLAZED WINDOW

Scale 1:500

0 5 10 15 20 25 30 35 40 45 50 55 60 65 70 75 80 85 90 95 100 105 110 115 120 125 130 135 140 145 150

Scale 1:500

Project
LAND WEST OF IMBERHORNE LANE,
EAST GRINSTEAD

Title
FIRST FLOOR PLAN
SHEET 2

Client
VistryHomes

Date
APRIL 2026

Drawn by
KJM

Checked by
BB

Rev
F

Rev
F

Date
22.05.26

Drawn by
KJM

Checked by
BB

Updated to latest layout

COOPERBAILLE

Please note these drawings are not for construction but for concept design and planning applications purposes only.
Cooperbaille Limited - Concept Design, 24 Colindale Avenue, London, NW9 1ST. Telephone 0208 4555555 - www.cooperbaille.co.uk
This drawing and the work depicted on it is the property of Cooperbaille Limited and may not be reproduced or altered, stored in a retrieval system, or used for any other purpose without the written permission of Cooperbaille Limited. The liability will be accepted by Cooperbaille Limited for their services.