




KEY
★ OBSCURE GLAZED WINDOW

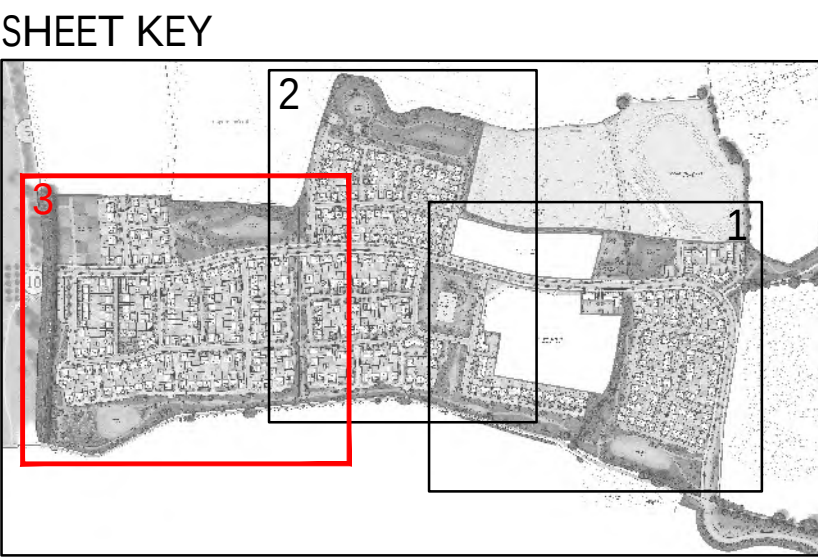

Scale @ A0:
0 5 10 20 30m
Scale 1:500
Rev Date Drawn Checked
F 22/05/25 KJM BB
UPDATED TO LATEST LAYOUT

Project
LAND WEST OF IMBESBORNE LANE,
EAST GRINSTEAD
Title
FIRST FLOOR PLAN
SHEET 3
Client
VistryHomes

Date: APRIL 2025
Drawn by: KJM Checked by: BB
Dwg No: CR_MH_282_019_3 Rev: F



Cooper Bailey Limited - Copyright House, 24 Guilford Road, Bagnish, Surrey GU24 0LN - Telephone 01274 450033 - www.cooperbailey.co.uk
This plan is a copy of the original design and is not to be used for construction purposes. It is the property of Cooper Bailey Limited and is not to be reproduced without written permission.