




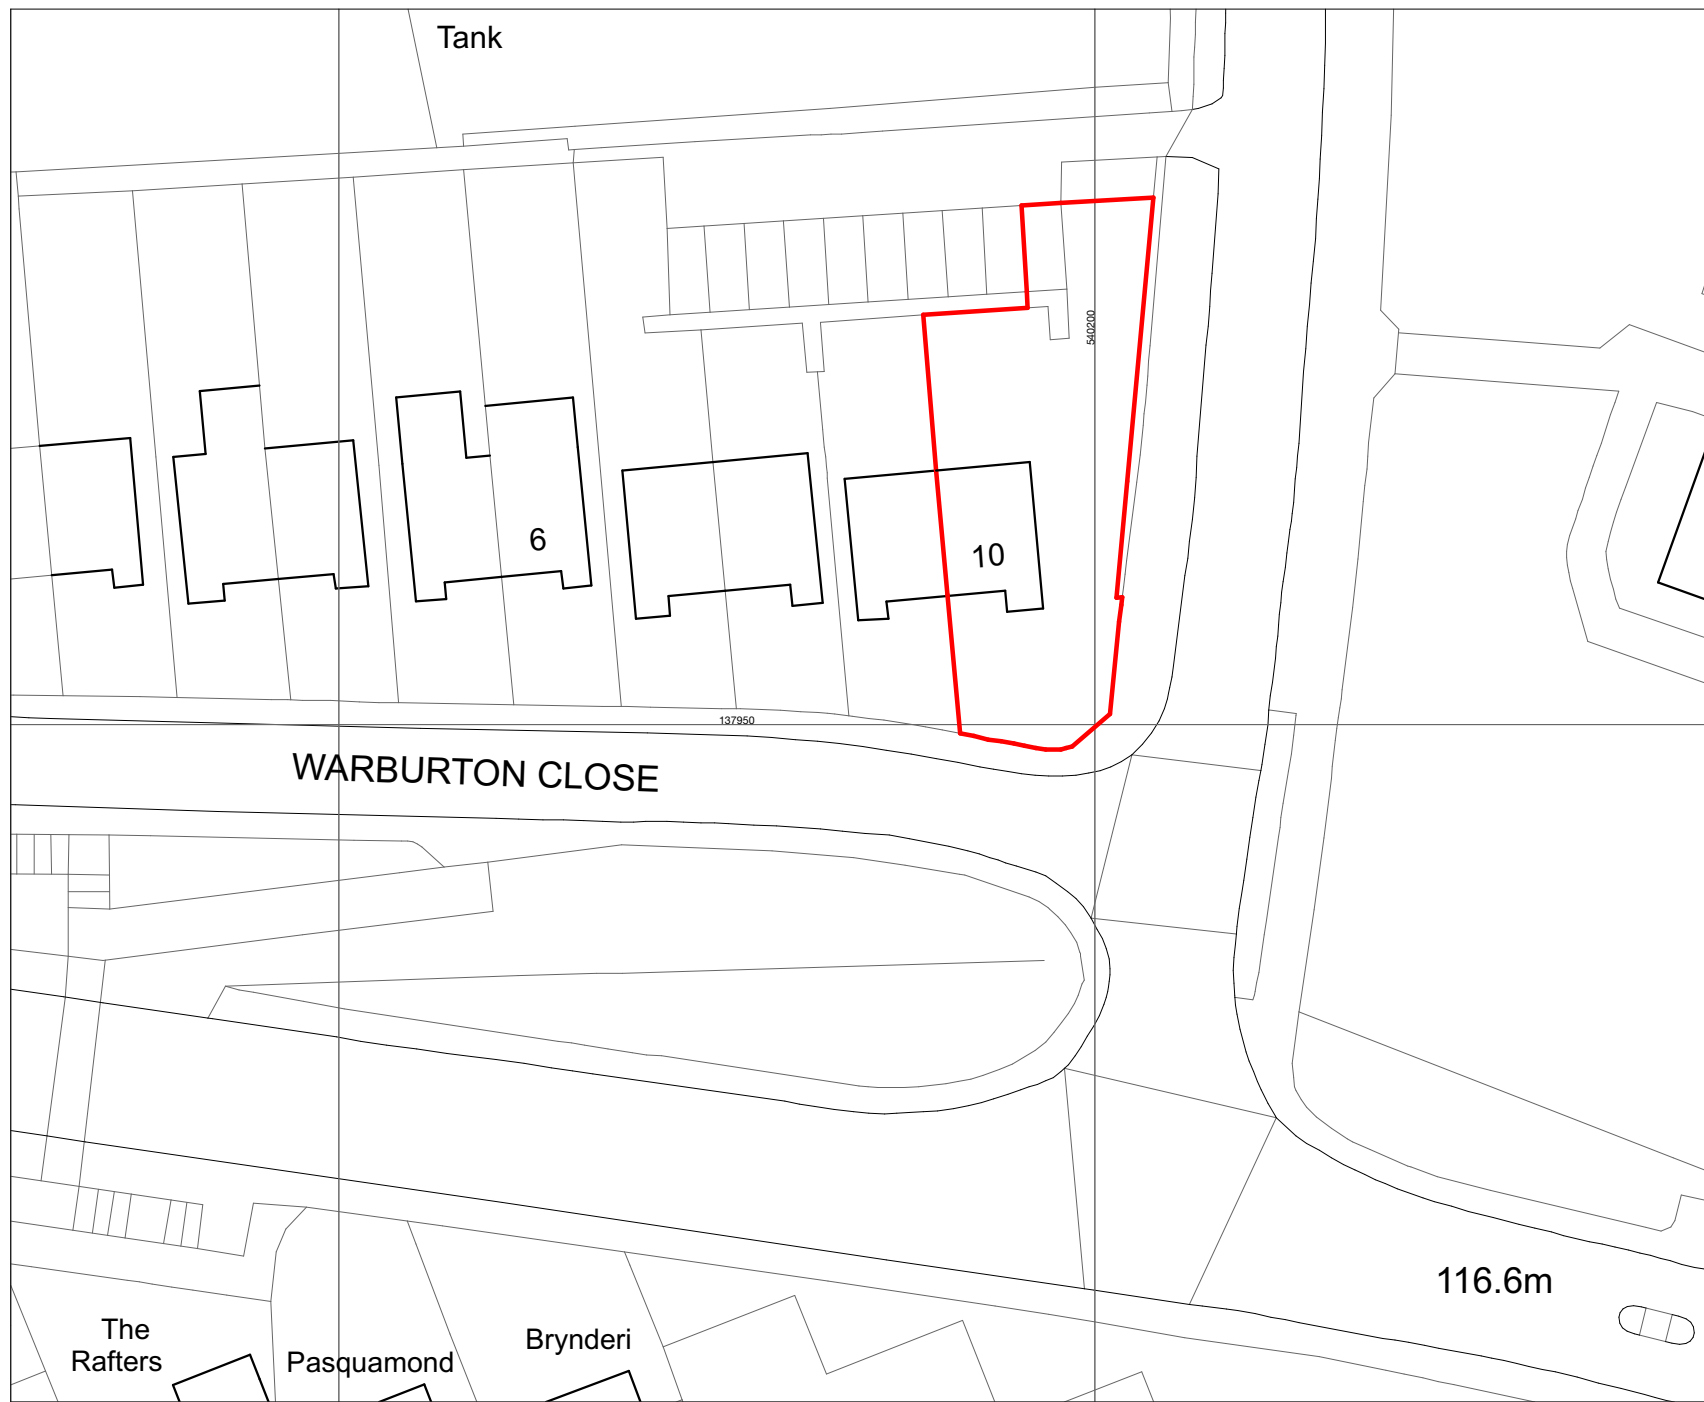


EXISTING BLOCK PLAN 1:500
10 Warburton Close, East Grinstead, RH19 3TX

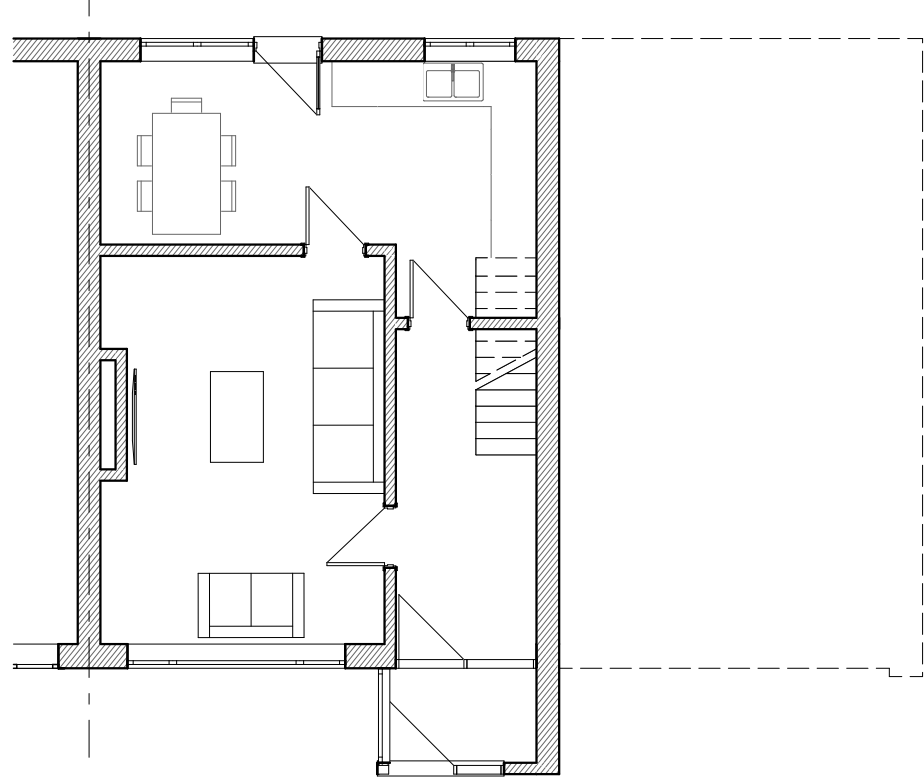

EX - GROUND FLOOR PLAN 1:100
10 Warburton Close, East Grinstead, RH19 3TX
Scale 1:100

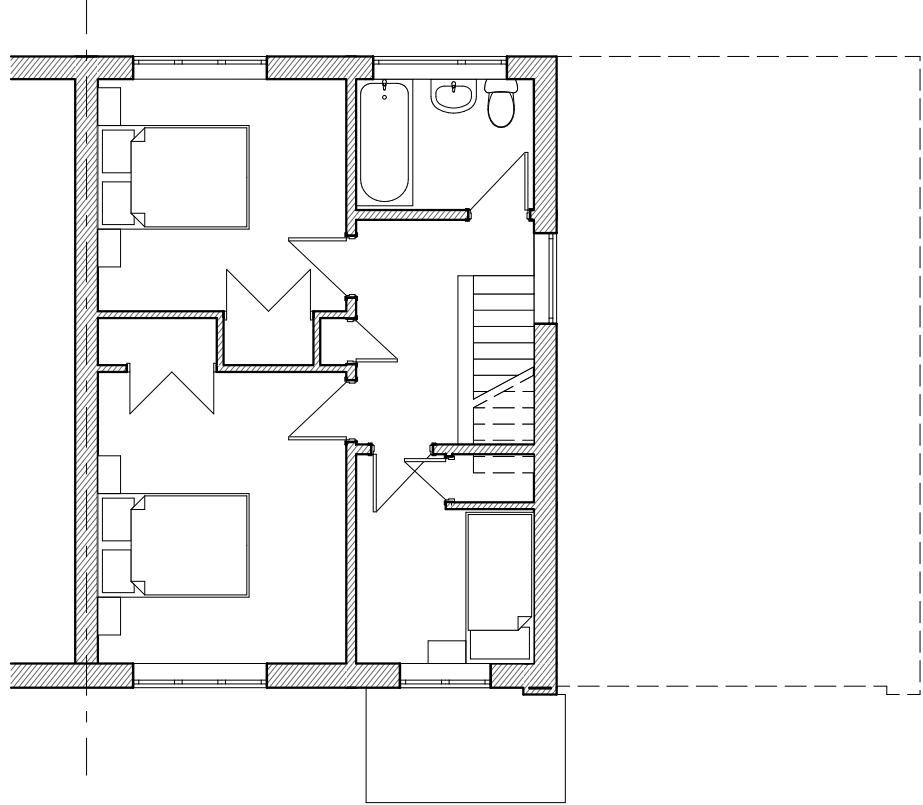


EX - FIRST FLOOR PLAN 1:100
10 Warburton Close, East Grinstead, RH19 3TX

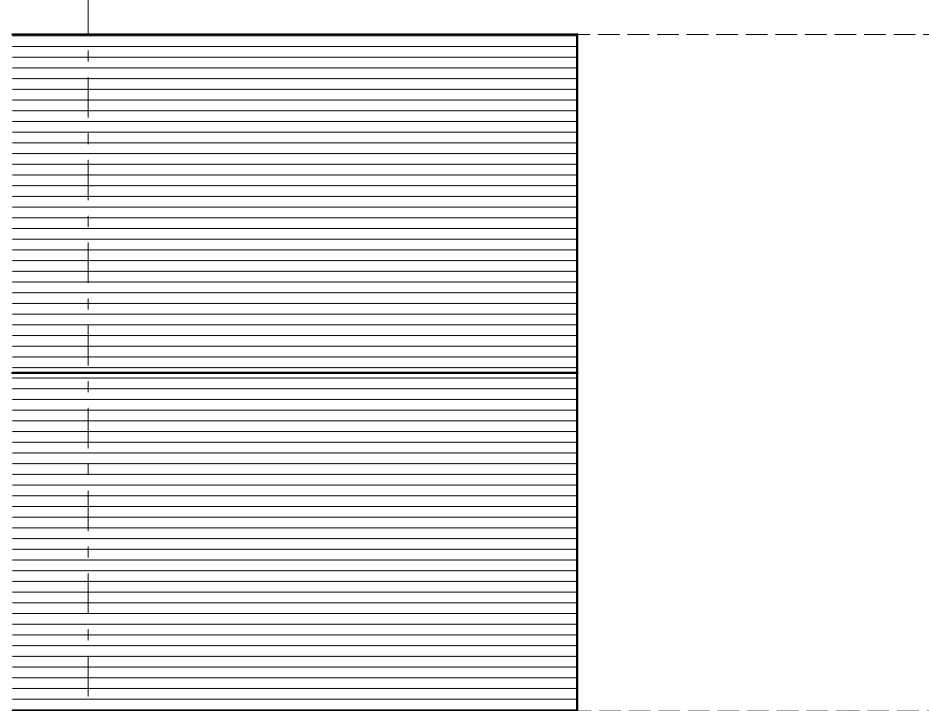


EX - ROOF PLAN 1:100
10 Warburton Close, East Grinstead, RH19 3TX




EX - FRONT ELEVATION 1:100
10 Warburton Close, East Grinstead, RH19 3TX

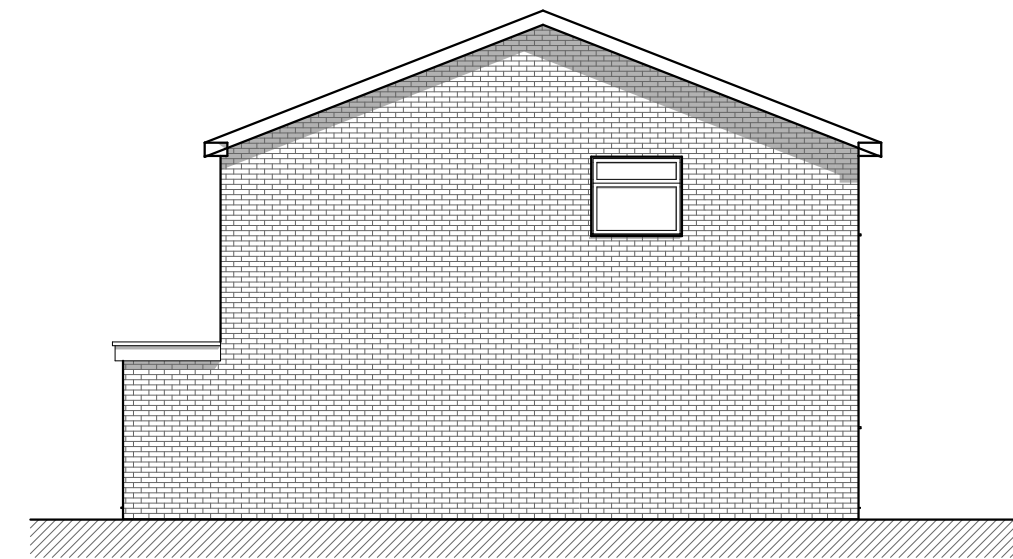


EX - FLANK ELEVATION 1:100
10 Warburton Close, East Grinstead, RH19 3TX

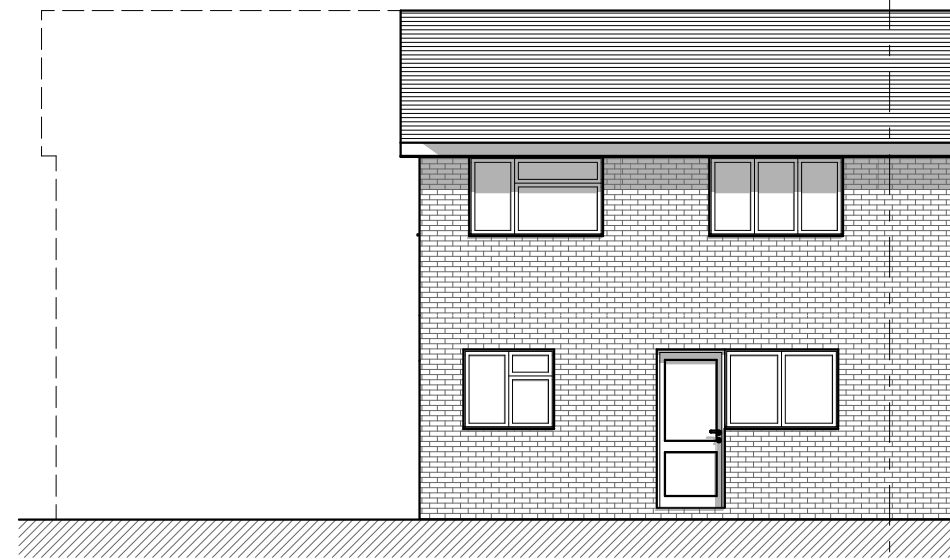


EX - REAR ELEVATION 1:100
10 Warburton Close, East Grinstead, RH19 3TX

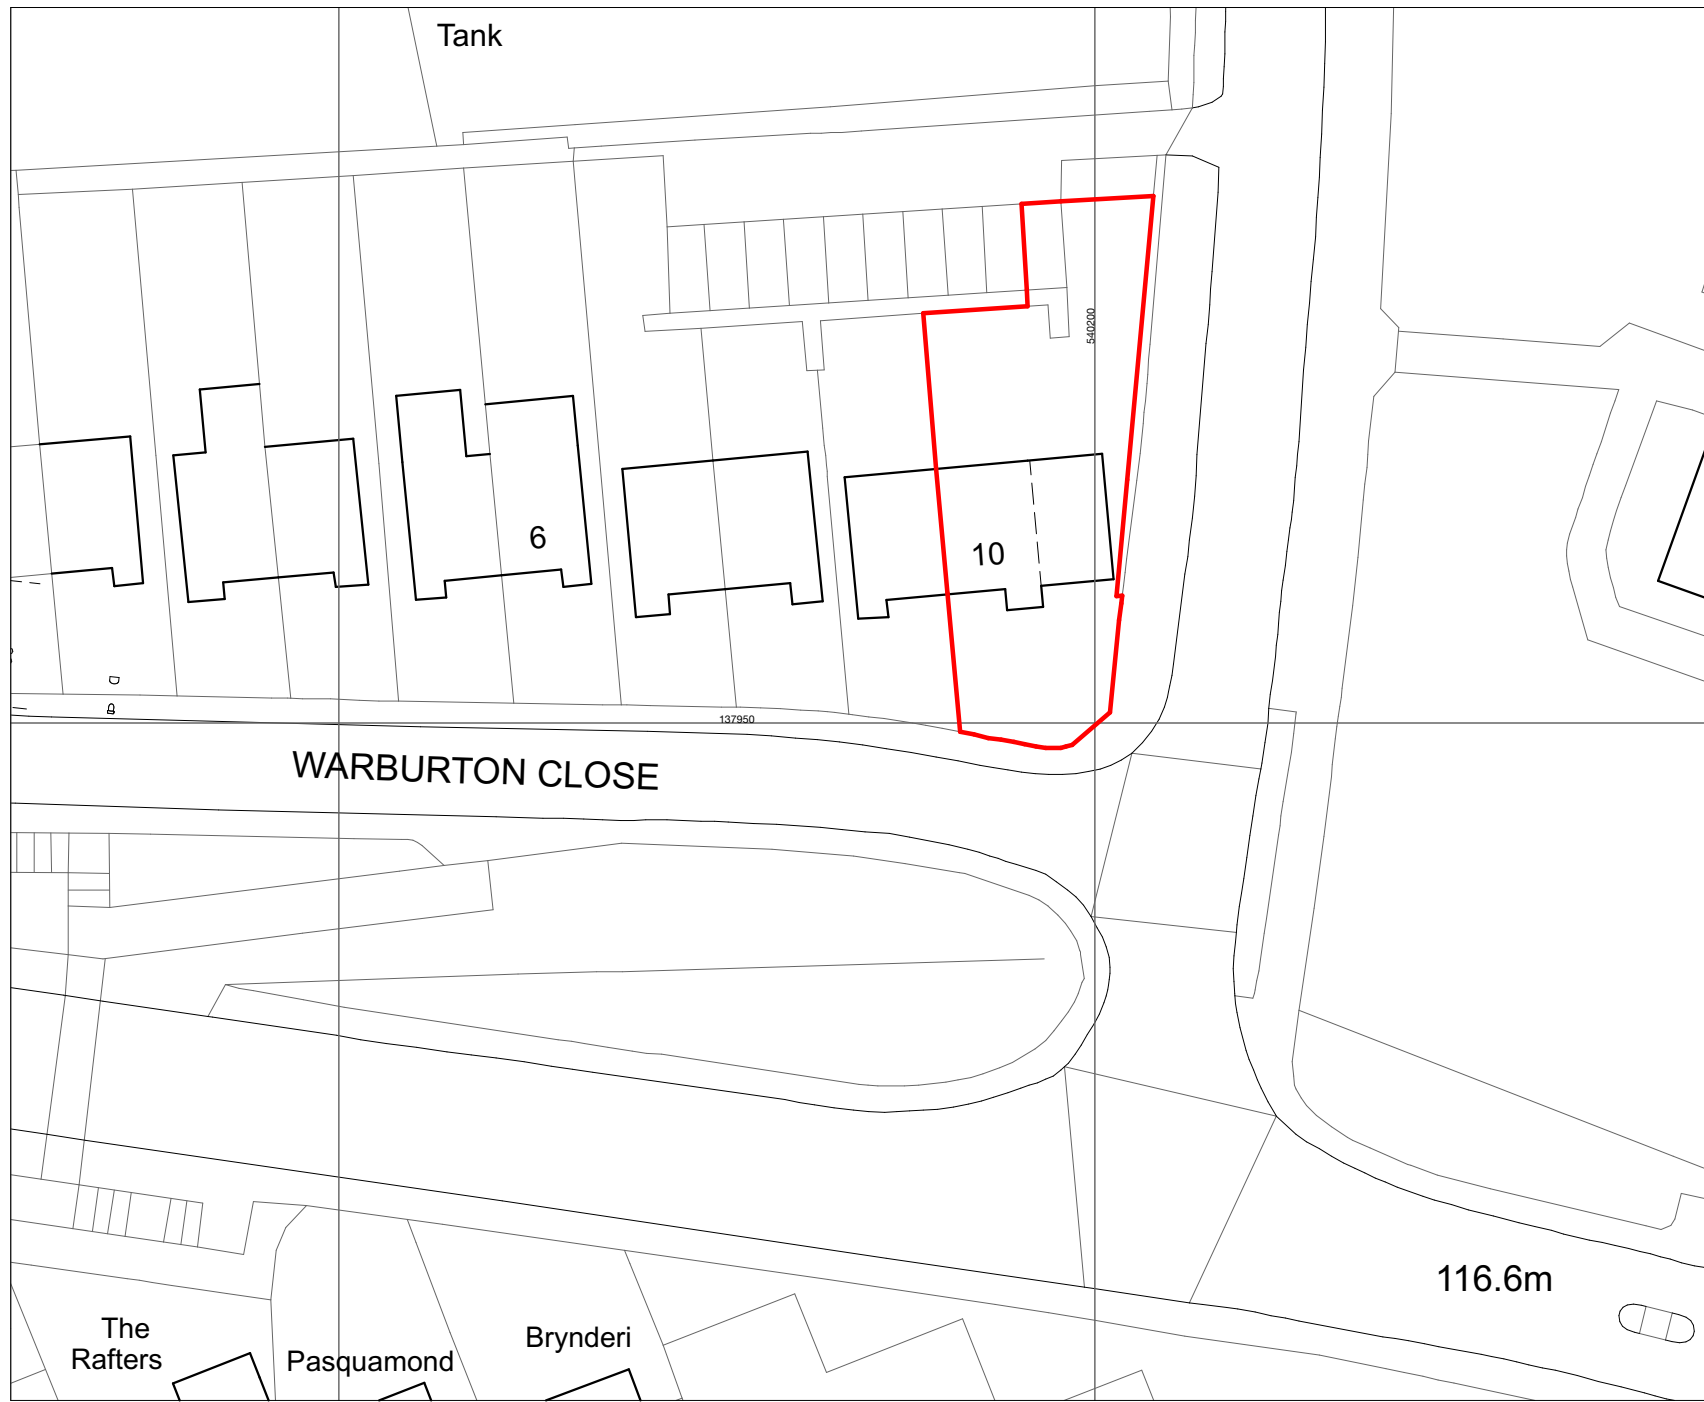


PROPOSED BLOCK PLAN 1:500
10 Warburton Close, East Grinstead, RH19 3TX

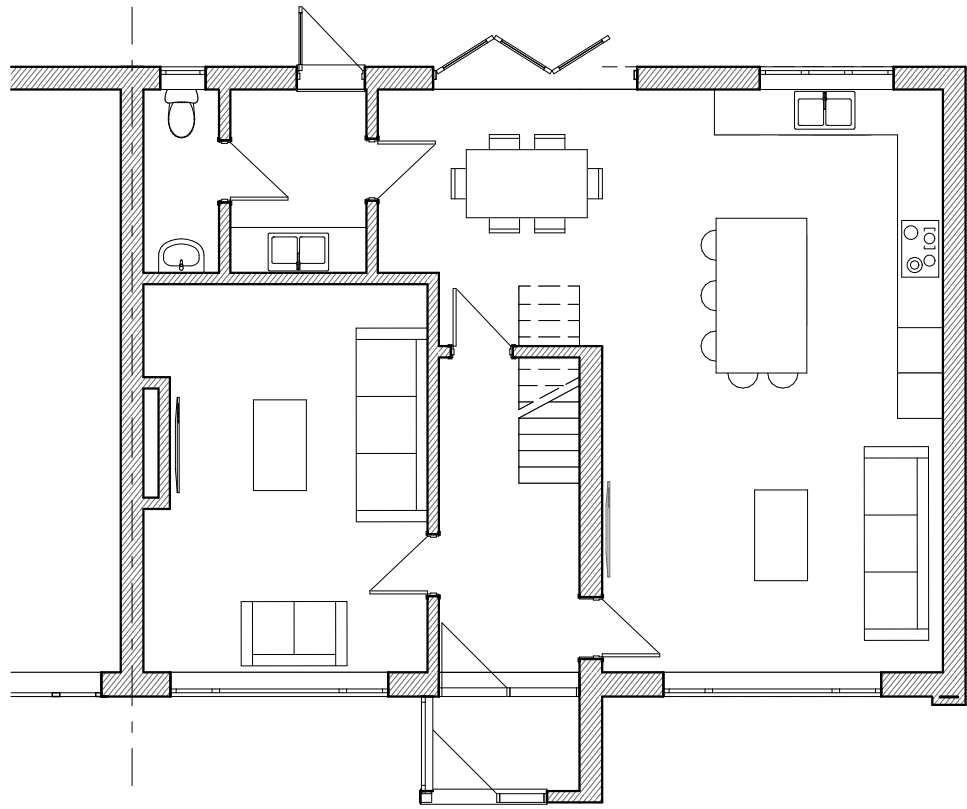

PR - GROUND FLOOR PLAN 1:100
10 Warburton Close, East Grinstead, RH19 3TX

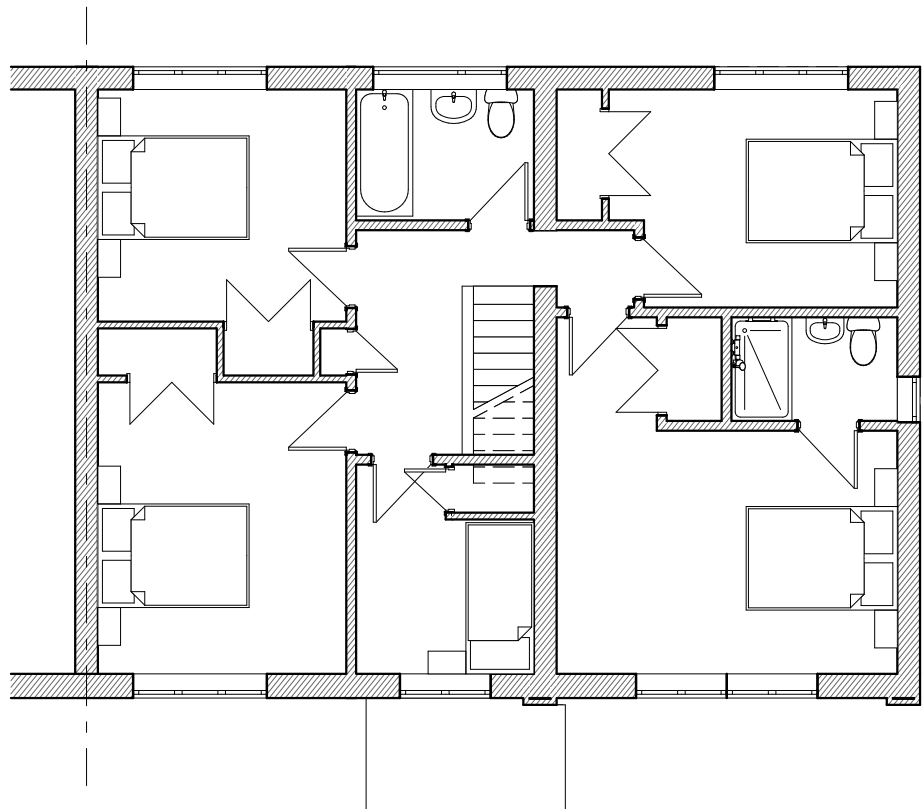


PR - FIRST FLOOR PLAN 1:100
10 Warburton Close, East Grinstead, RH19 3TX

 

PR - ROOF PLAN 1:100
10 Warburton Close, East Grinstead, RH19 3TX



PR - FRONT ELEVATION 1:100
10 Warburton Close, East Grinstead, RH19 3TX

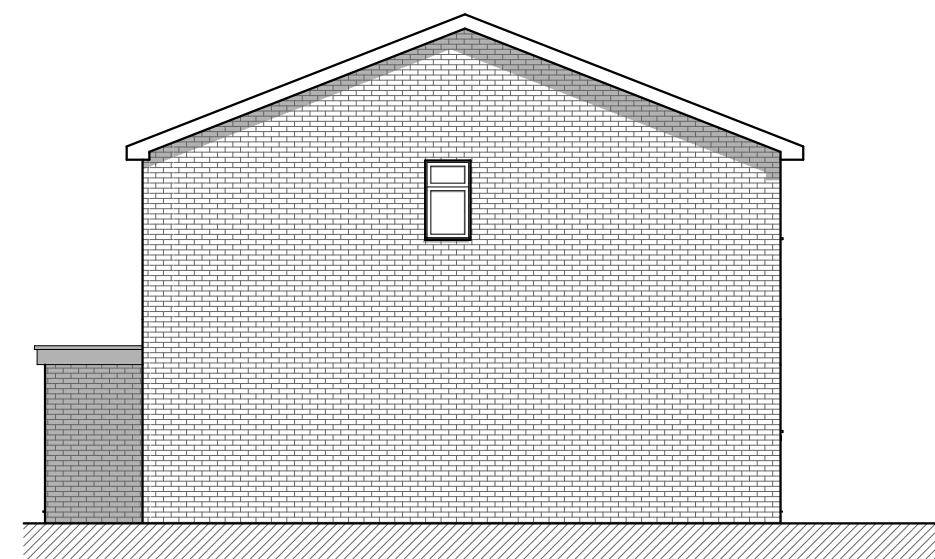


PR - FLANK ELEVATION 1:100
10 Warburton Close, East Grinstead, RH19 3TX



PR - REAR ELEVATION 1:100
10 Warburton Close, East Grinstead, RH19 3TX



LOCATION PLAN 1:1250
10 Warburton Close, East Grinstead, RH19 3TX

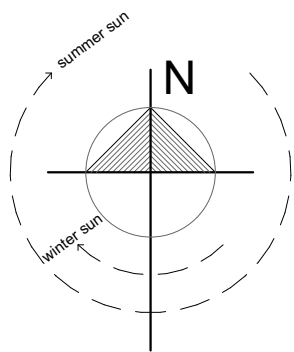

C	Red line amended to planners comments	MJ	01/10/2022
B	Planning issue	MJ	02/08/2022
A	Draft issue	MJ	26/07/2022
Rev	Description	By	Date
Scales @ A1		Issuing Office	Project No.
AS		WS	1212
Status	Purpose of Issue		
PLANNING			
Originator			
Project			
10 Warburton Close, East Grinstead, RH19 3TX			
Layout Title			
PLANNING DRAWINGS			
Client			
Mr. M Brightwell			
Drawing Number			
project	number		rev
1212	PL-01		C