
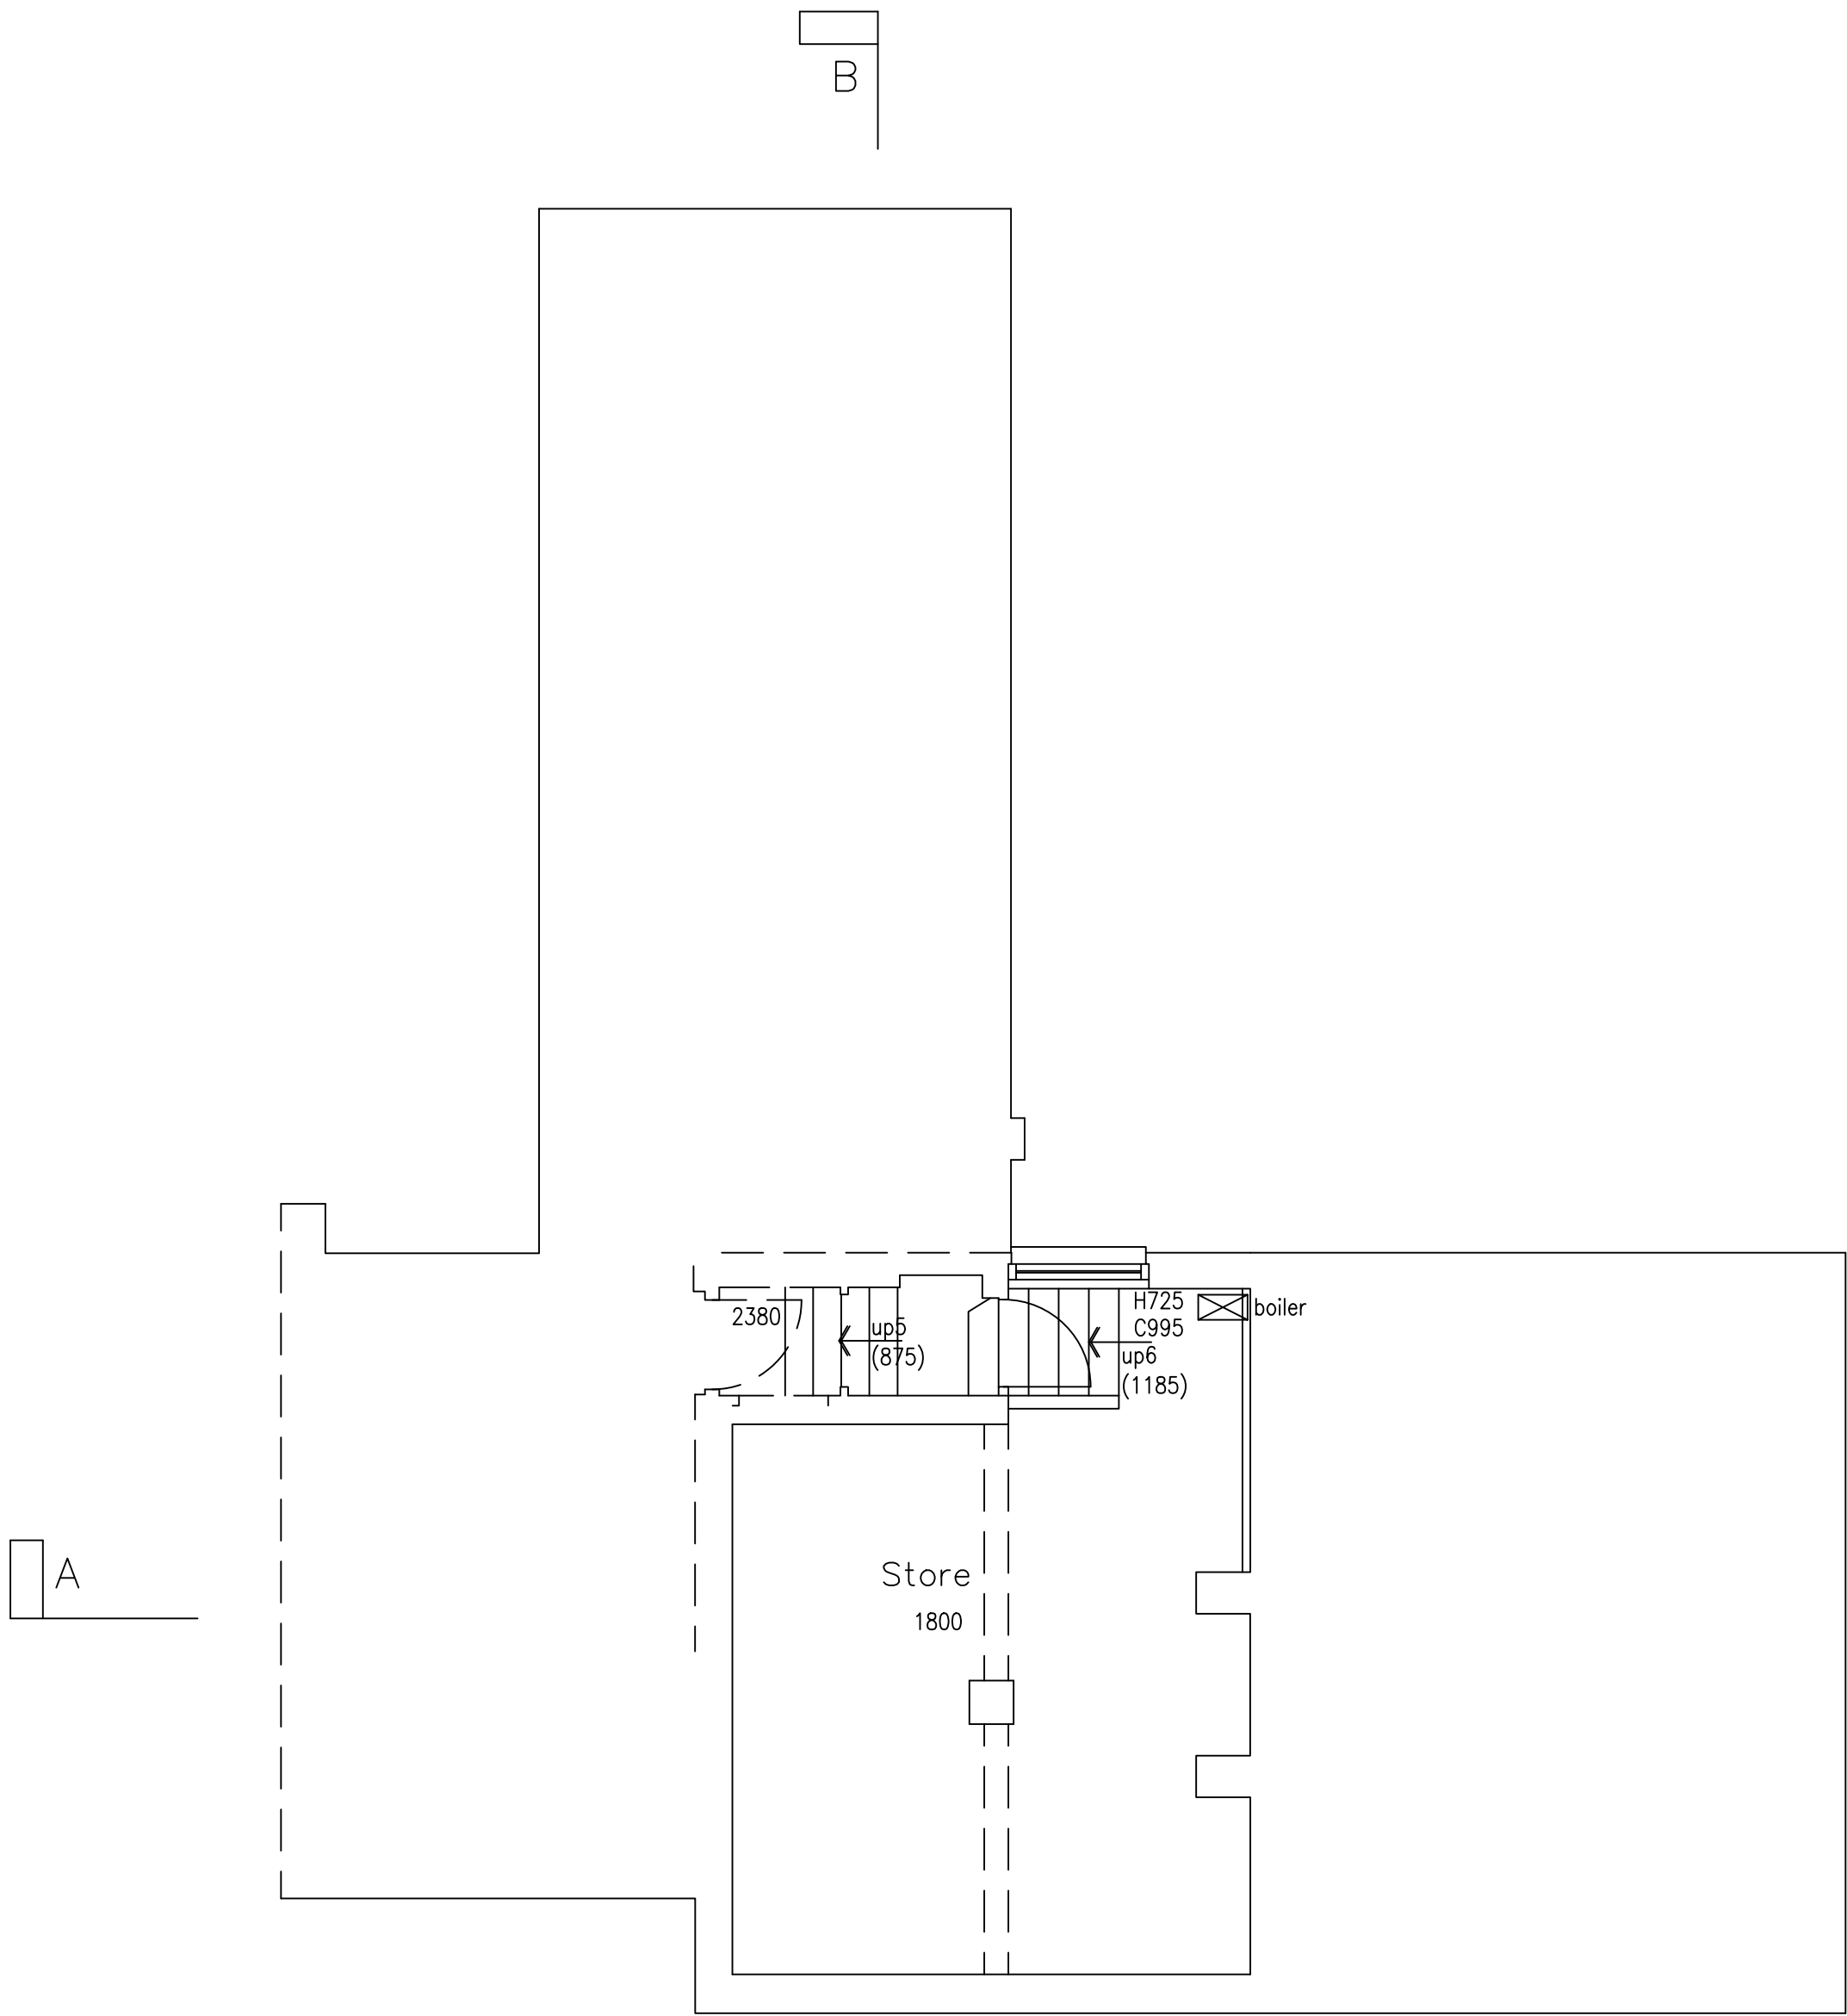


NOTES


DO NOT SCALE OFF THIS DRAWING.

CHECK ALL DIMENSIONS ON SITE BEFORE ANY WORK IS COMMENCED.

ALL GOODS MATERIALS AND WORKMANSHIP MUST CONFORM WITH CURRENT BUILDING REGULATIONS, BRITISH STANDARDS AND CODES OF PRACTICE.

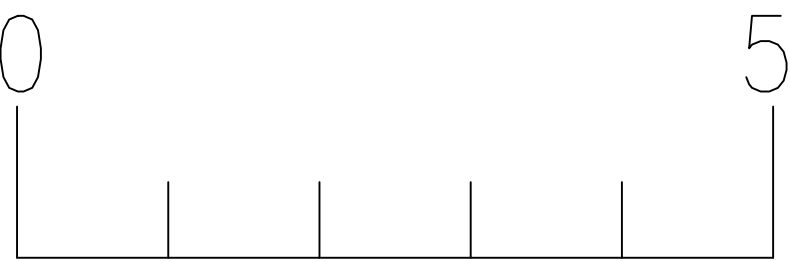

Basement Plan as Existing

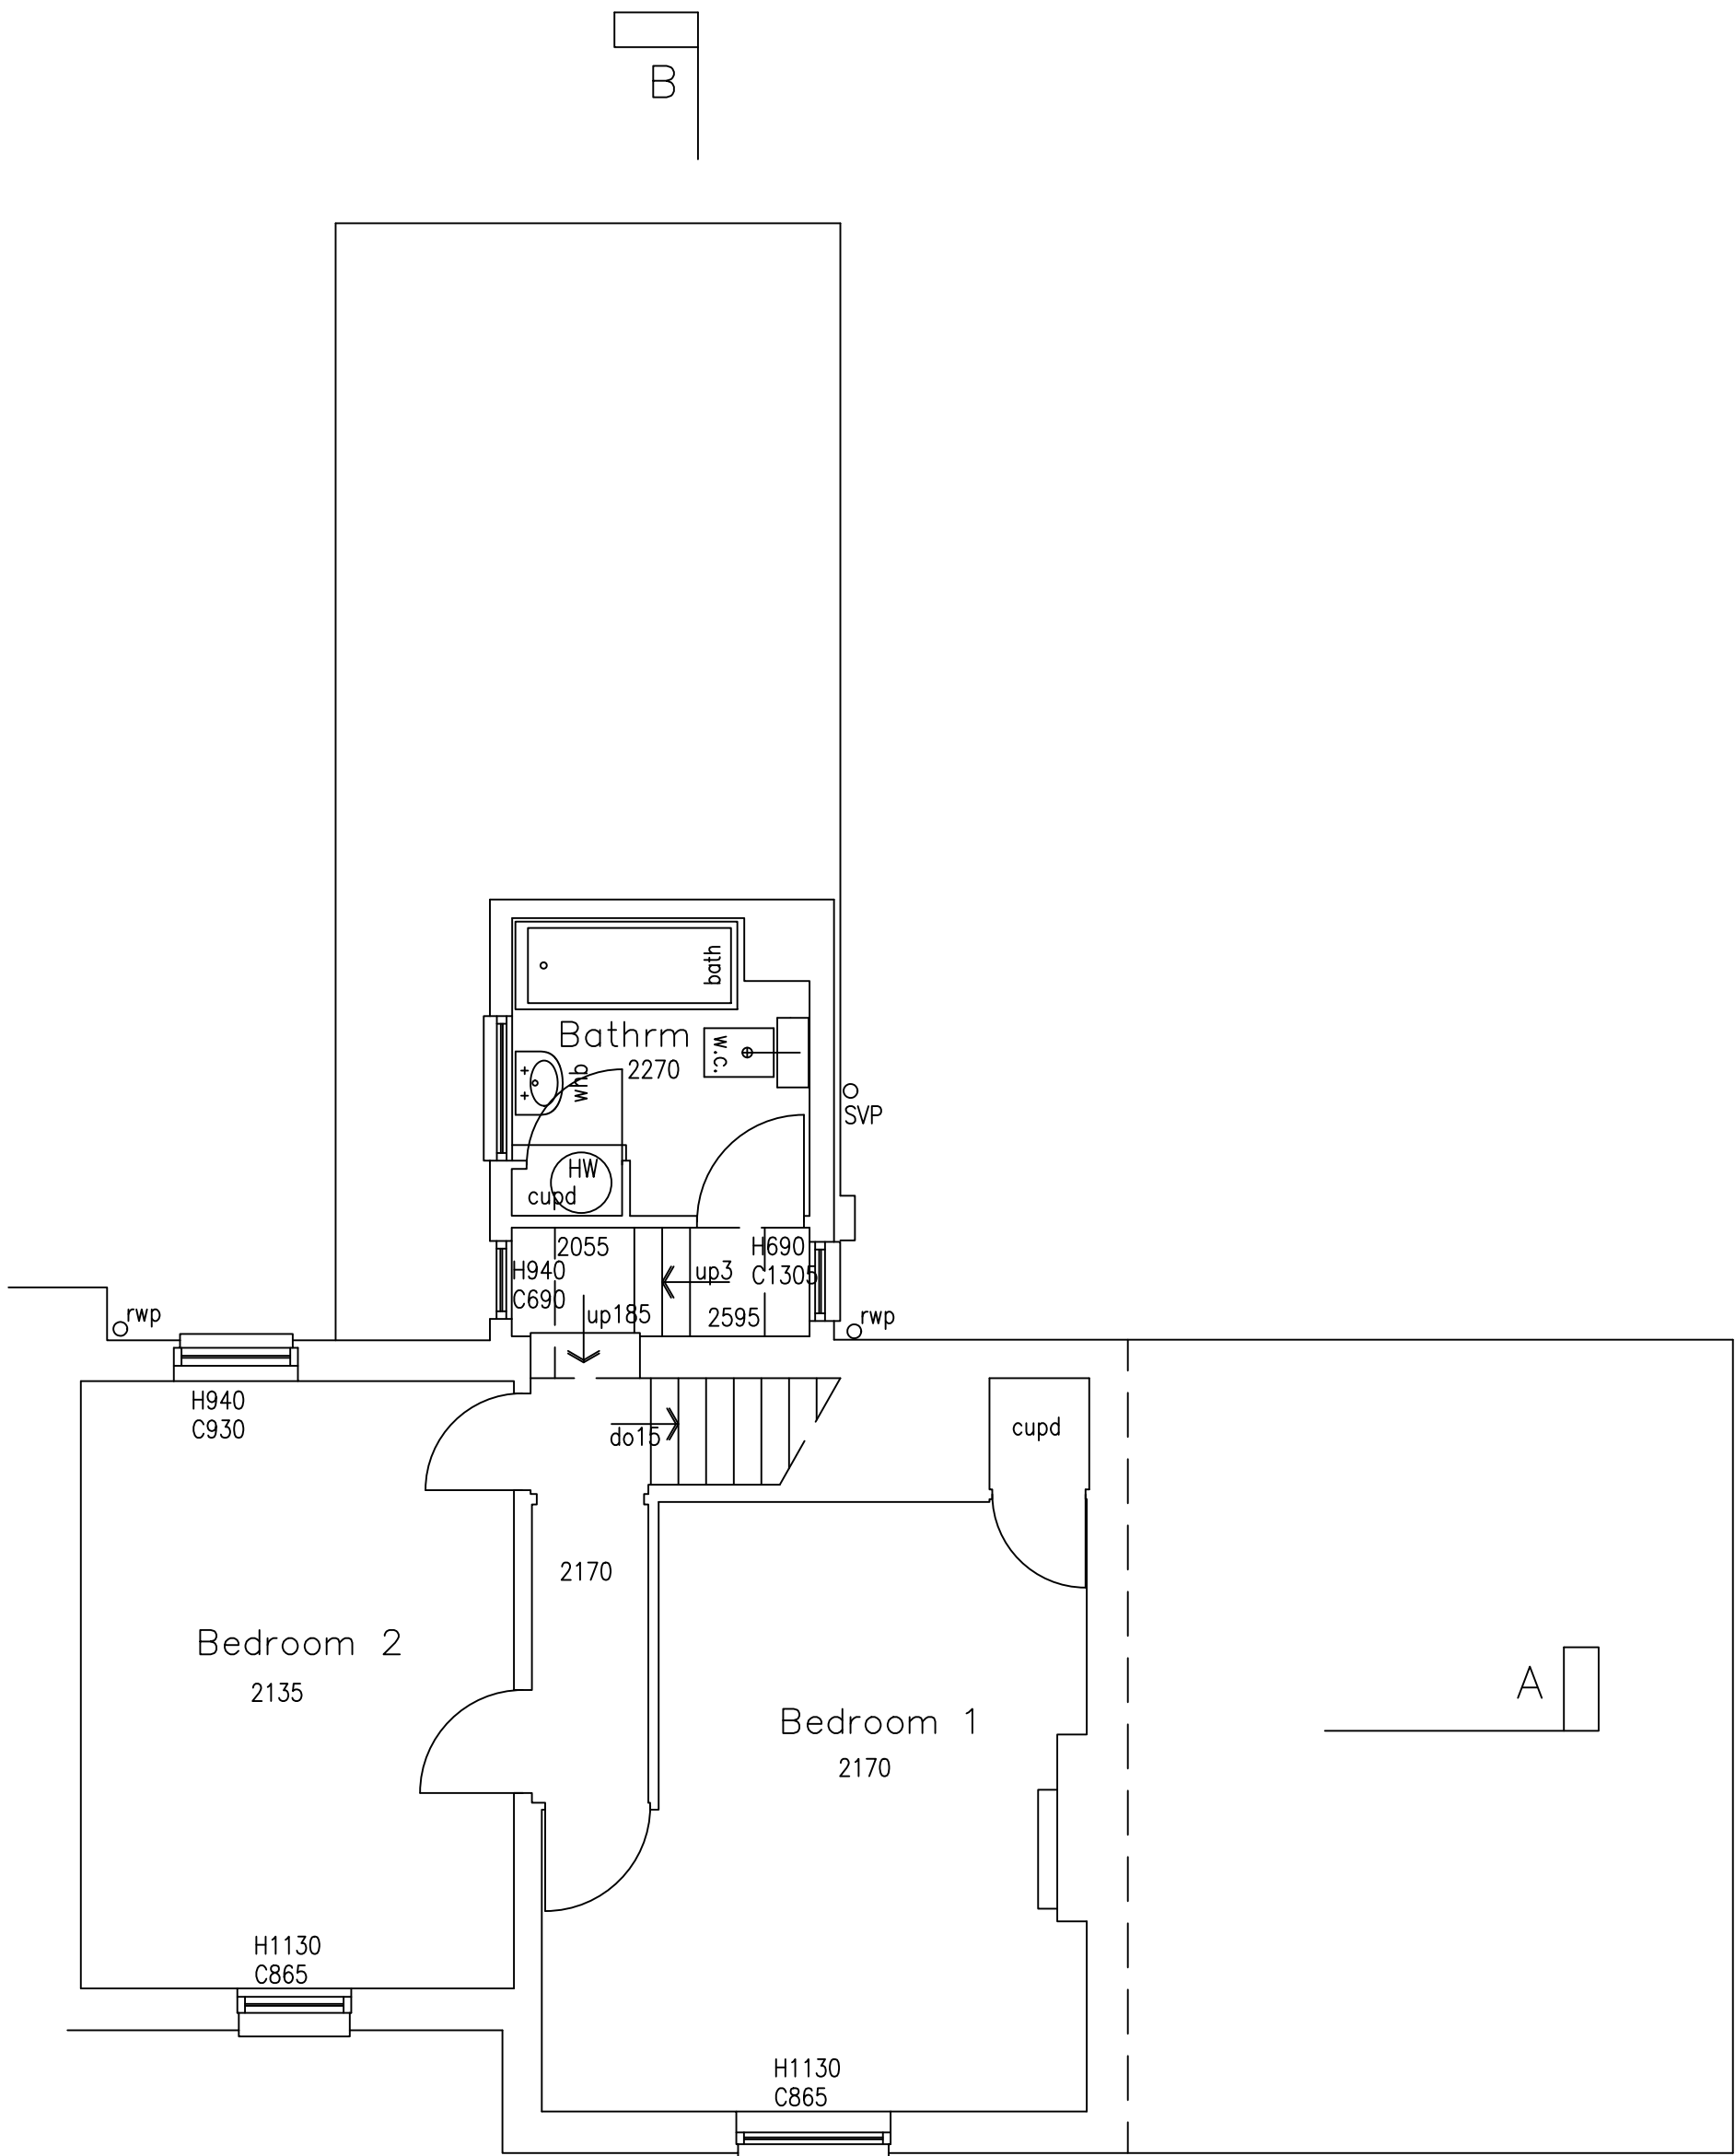

First Floor Plan as Existing

REV	DATE	BY	AMENDMENT
-----	------	----	-----------

* * * *

CLIENT
Mrs F Boardman

JOB TITLE
Oaklands North
High Street
Cuckfield
West Sussex
RH17 5EL

DRAWING TITLE
Basement
& First Floor Plans
as Existing

DATE Sept 25	SCALE 1:50@A1	DRAWN BY JAS
		CHECKED BY *

JOB NO. *	DRAWING NO. 02	REVISION *
--------------	-------------------	---------------