



BELMONT DESIGNS  
ARCHITECTURAL PRACTICE

james@belmont-designs.co.uk  
www.belmont-designs.co.uk  
37 Ashenground Road  
Haywards Heath  
RH16 4PS  
Tel: 01444 455161 Mobile 07885 387900

NOTES

DO NOT SCALE OFF THIS DRAWING.

CHECK ALL DIMENSIONS ON SITE BEFORE ANY WORK IS COMMENCED.

ALL GOODS MATERIALS AND WORKMANSHIP MUST CONFORM WITH CURRENT BUILDING REGULATIONS, BRITISH STANDARDS AND CODES OF PRACTICE.

|     |      |    |           |
|-----|------|----|-----------|
|     |      |    |           |
|     |      |    |           |
|     |      |    |           |
|     |      |    |           |
|     |      |    |           |
| Rev | Date | By | Amendment |


Client  
**Mrs F Boardman**

Site Address  
**Oaklands North  
High Street  
Cuckfield  
RH17 5EL**


Project  
**Proposed two storey extension to  
the side of the property.**

Drawing Title  
**Proposed Basement and First  
Floor Plans**

|                    |                  |                   |
|--------------------|------------------|-------------------|
| Date<br>Sept 2025  | Scale<br>1:50@A1 | Drawn By<br>JM    |
|                    |                  | Checked By<br>JTM |
| Job No<br>B.031.25 | Dwg No<br>02     | Rev<br>*          |

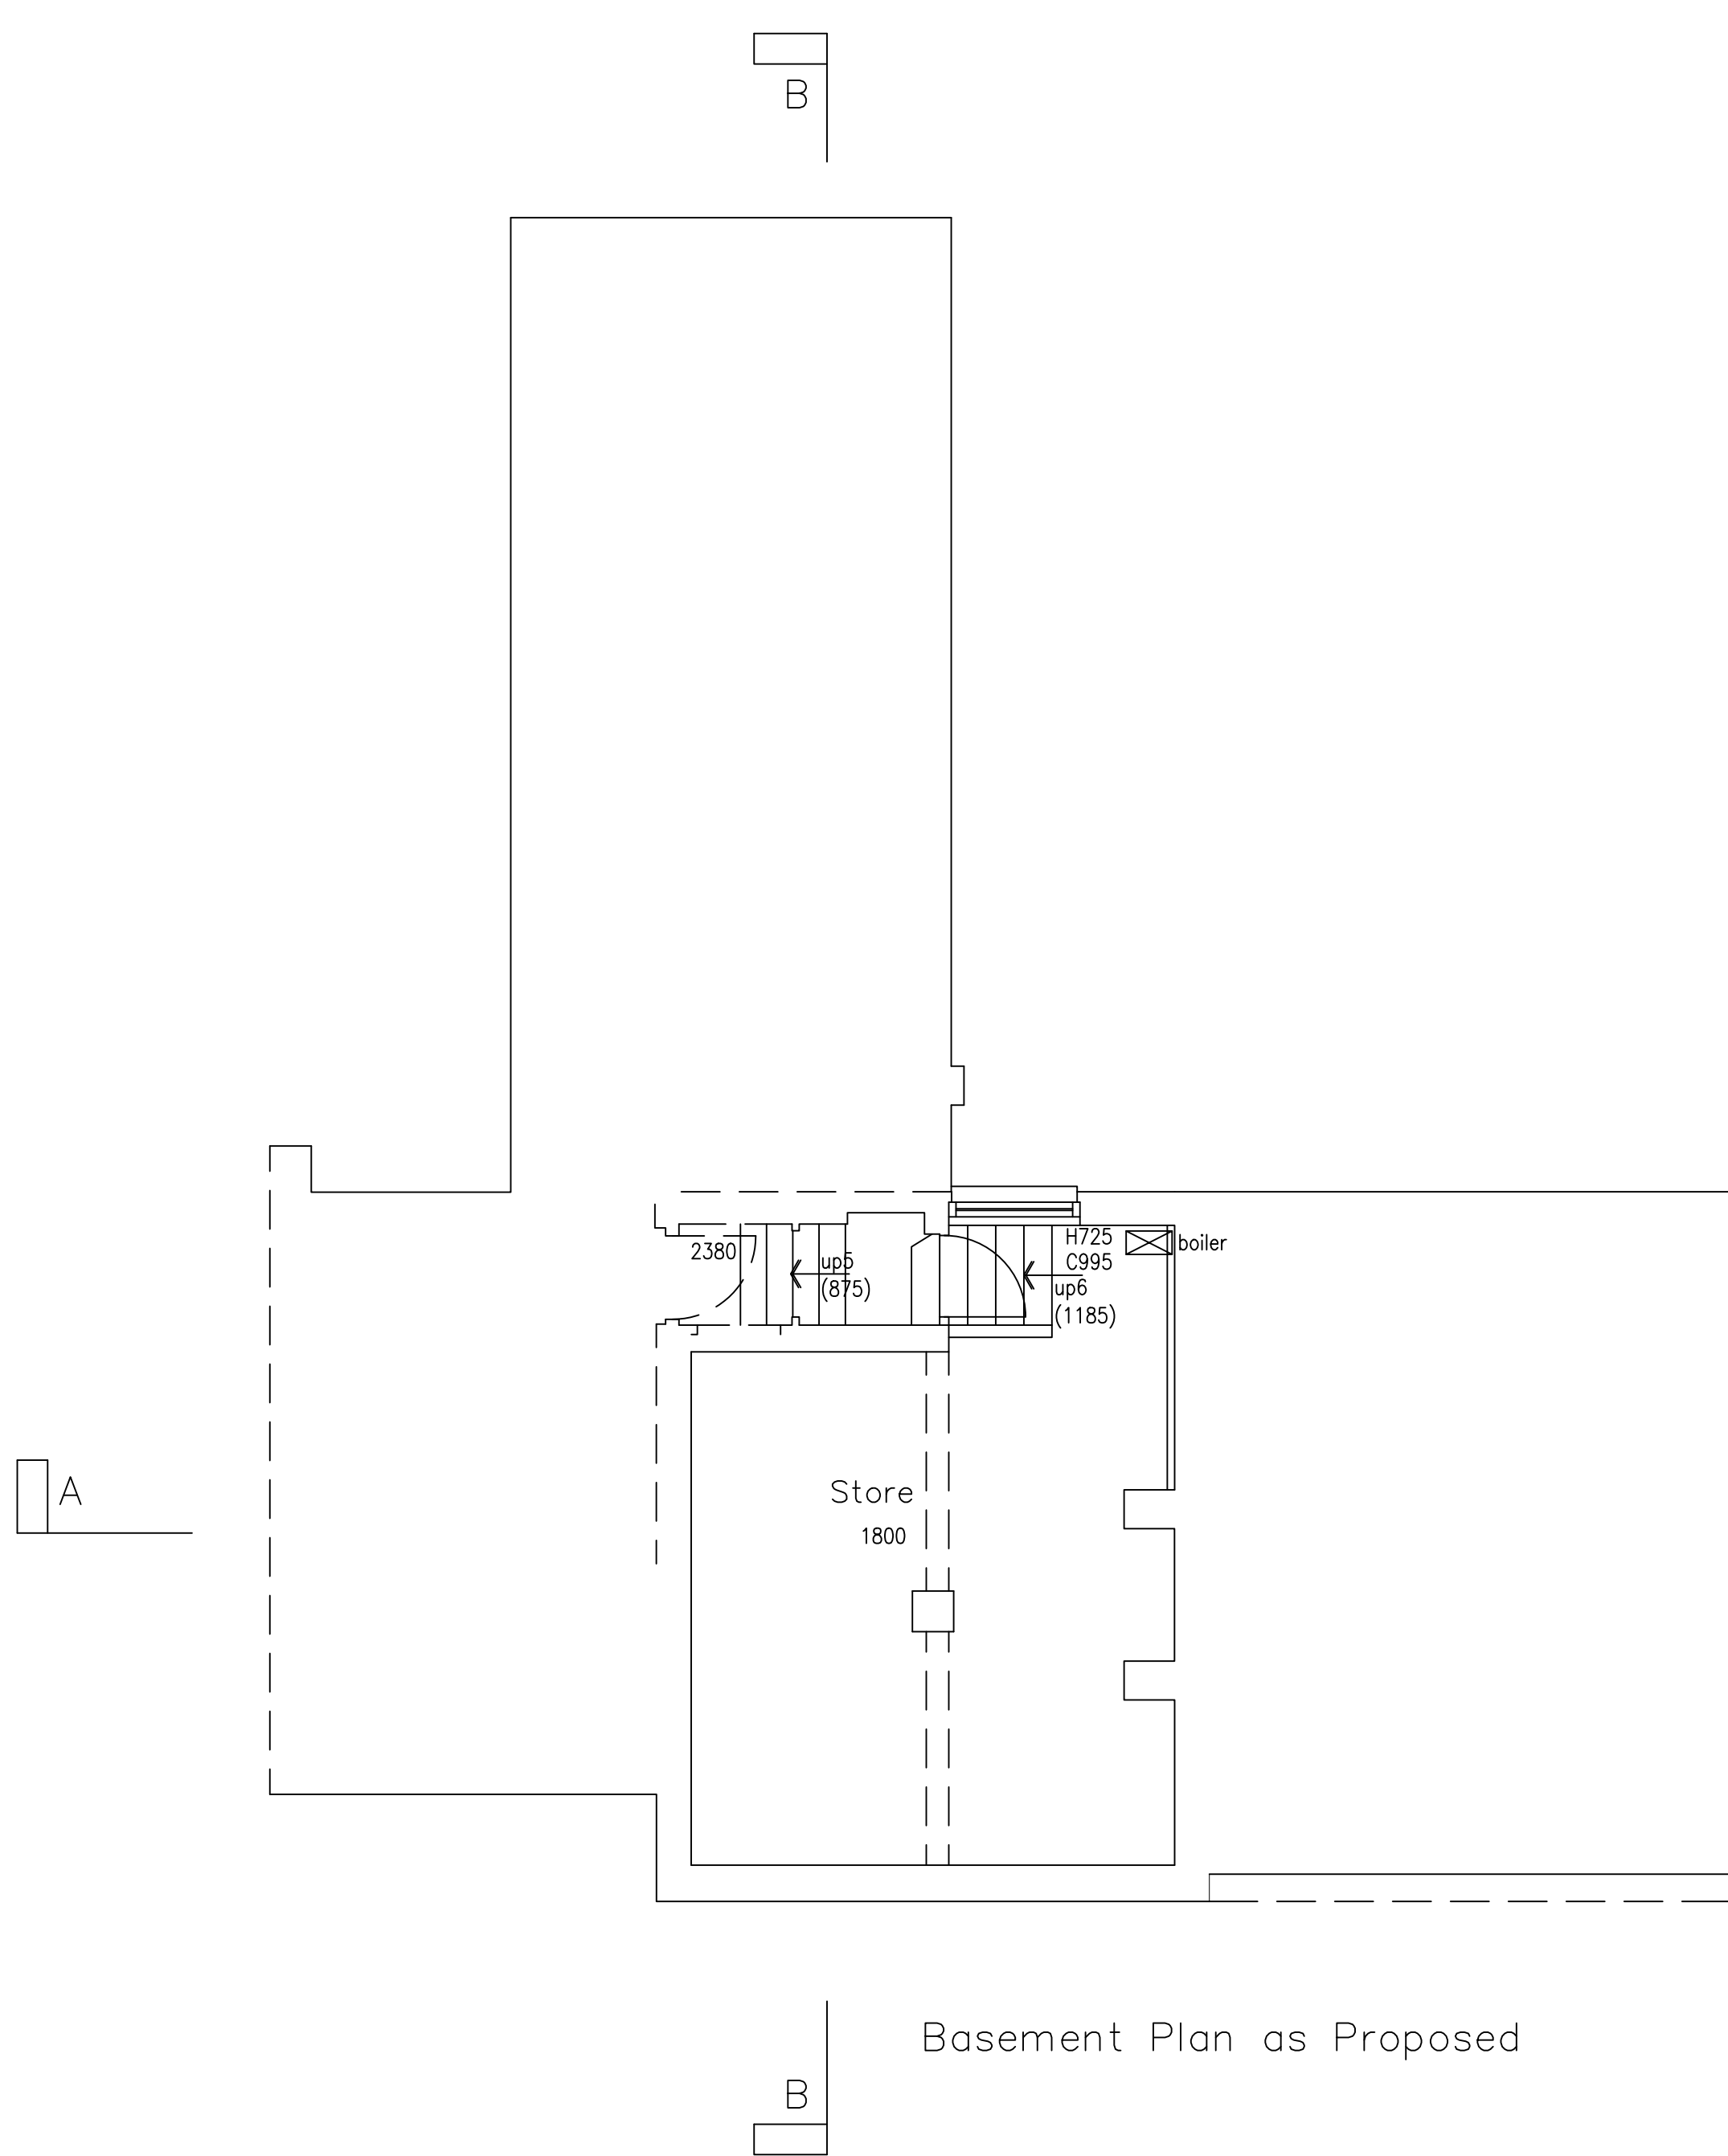

Basement Plan as Proposed

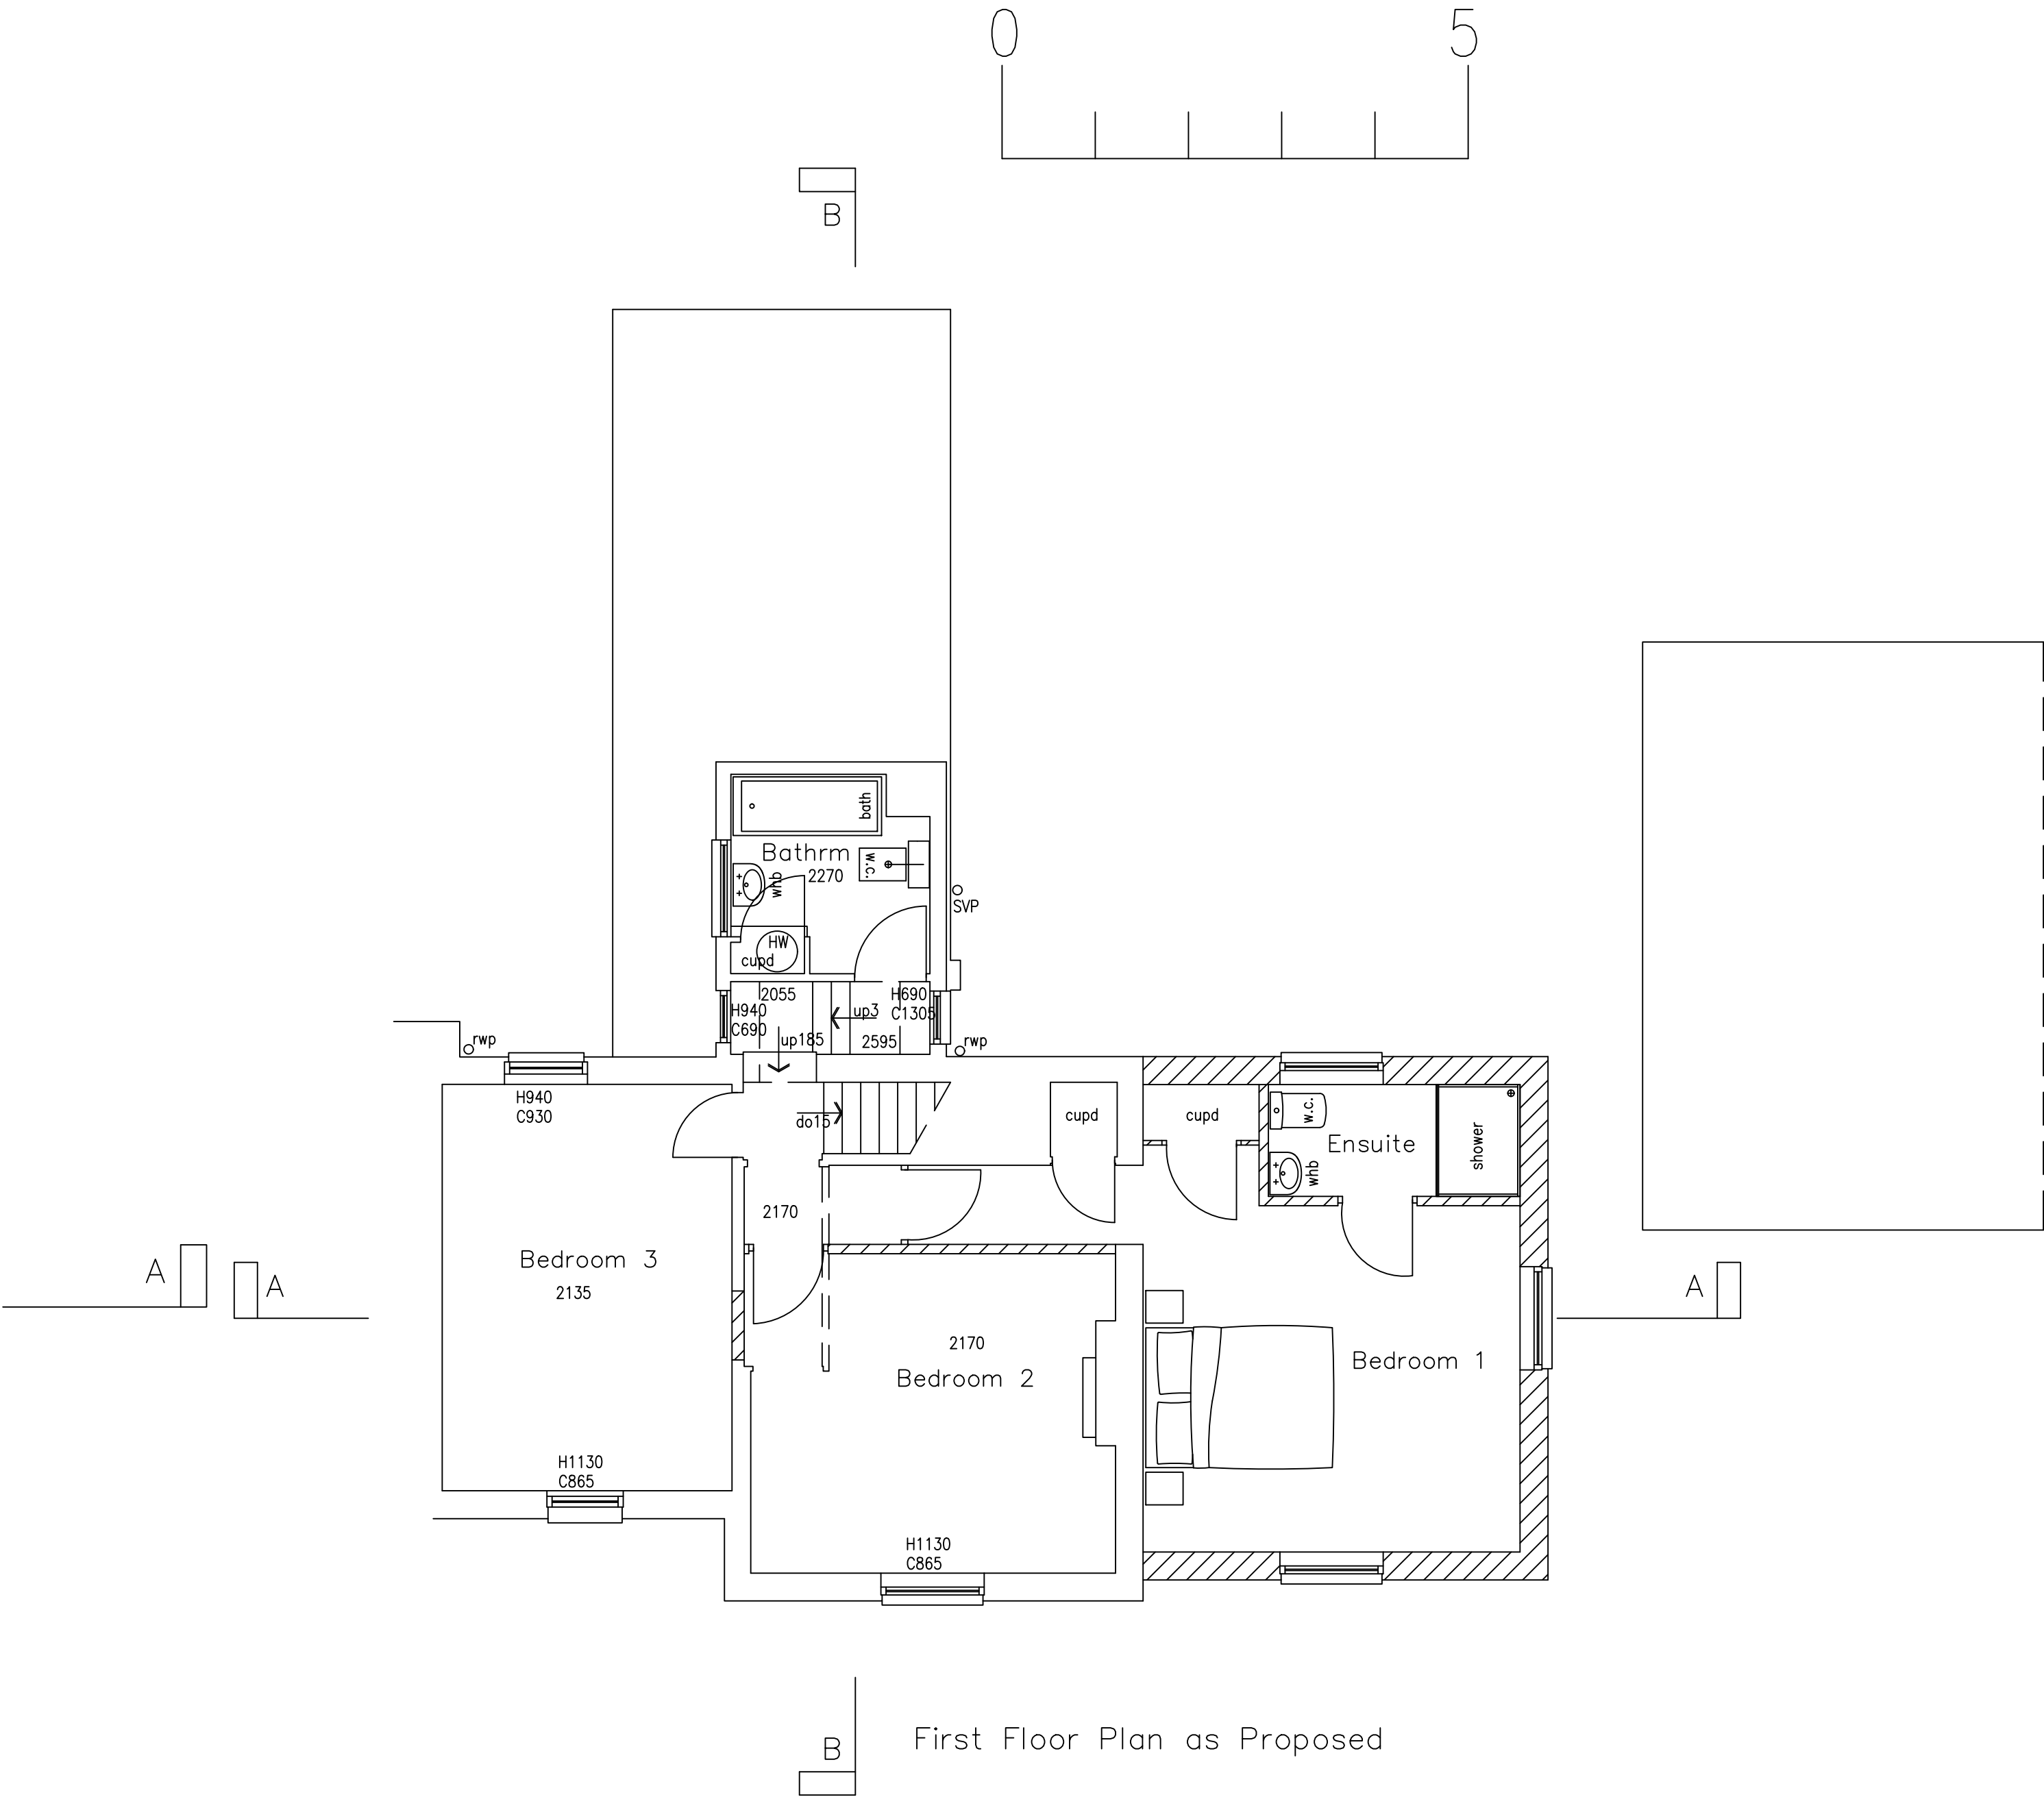

First Floor Plan as Proposed