




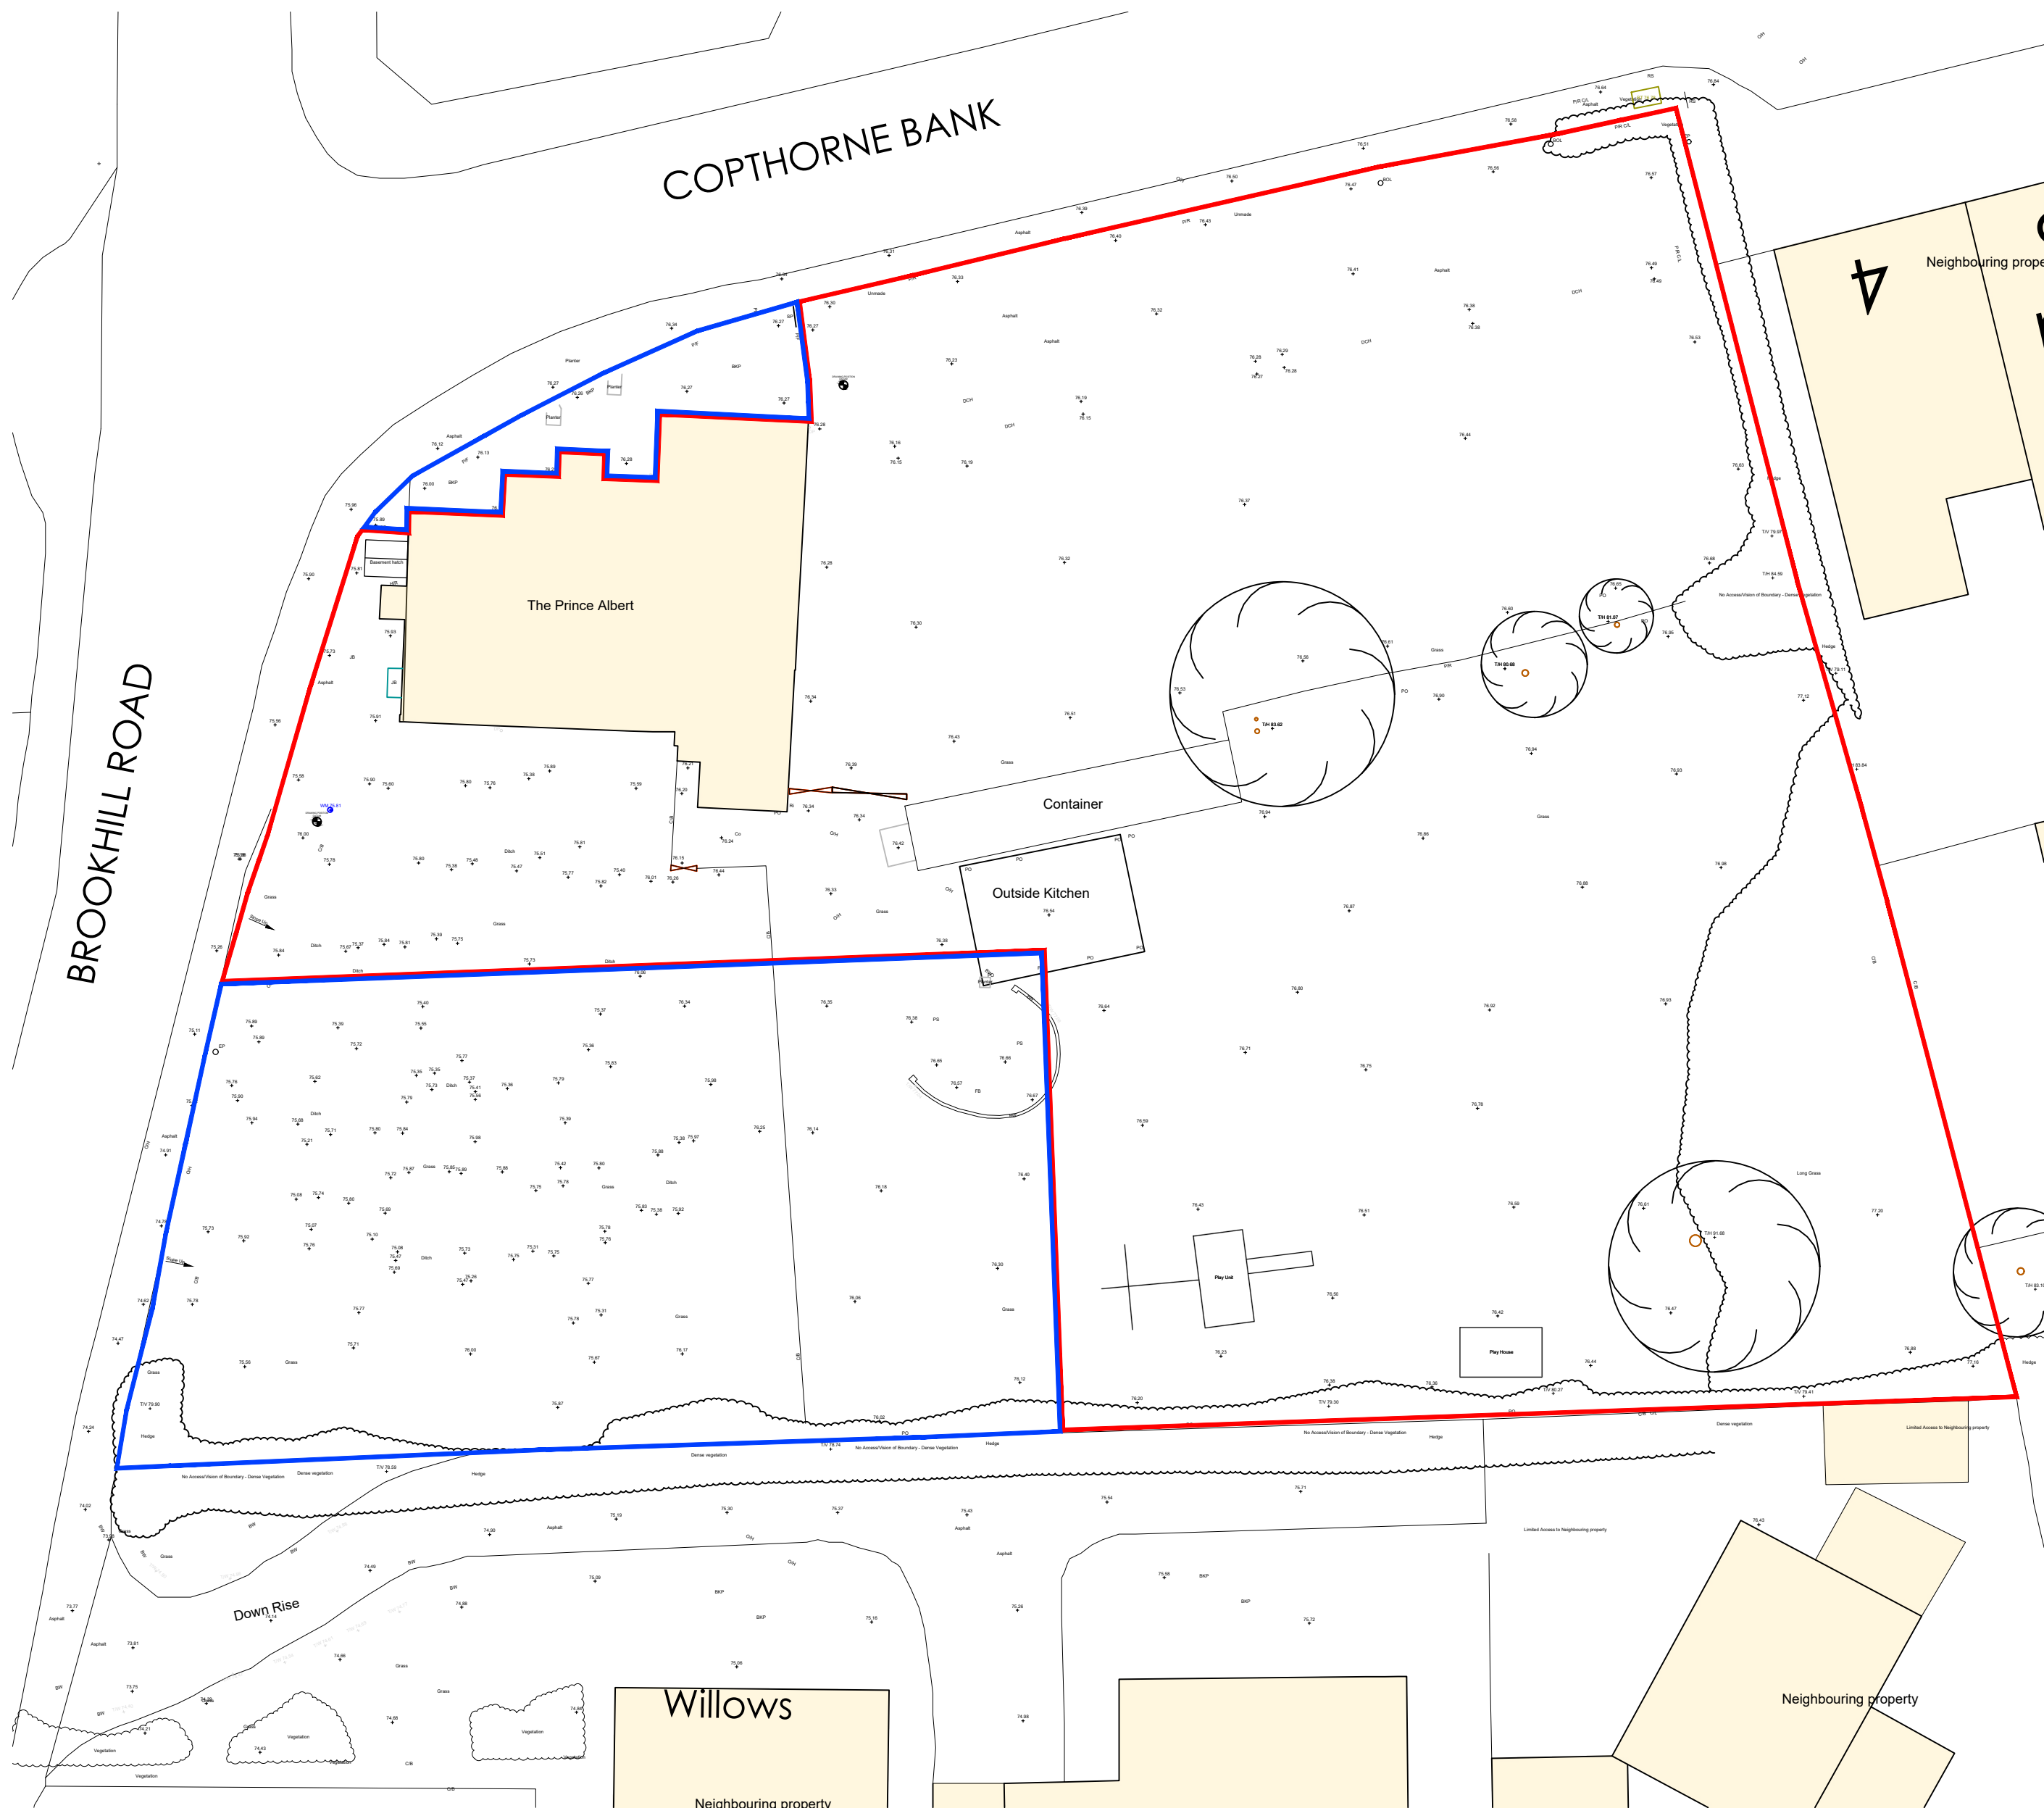

Existing Site Plan 1:200
0 10 20m
Scale 1:200

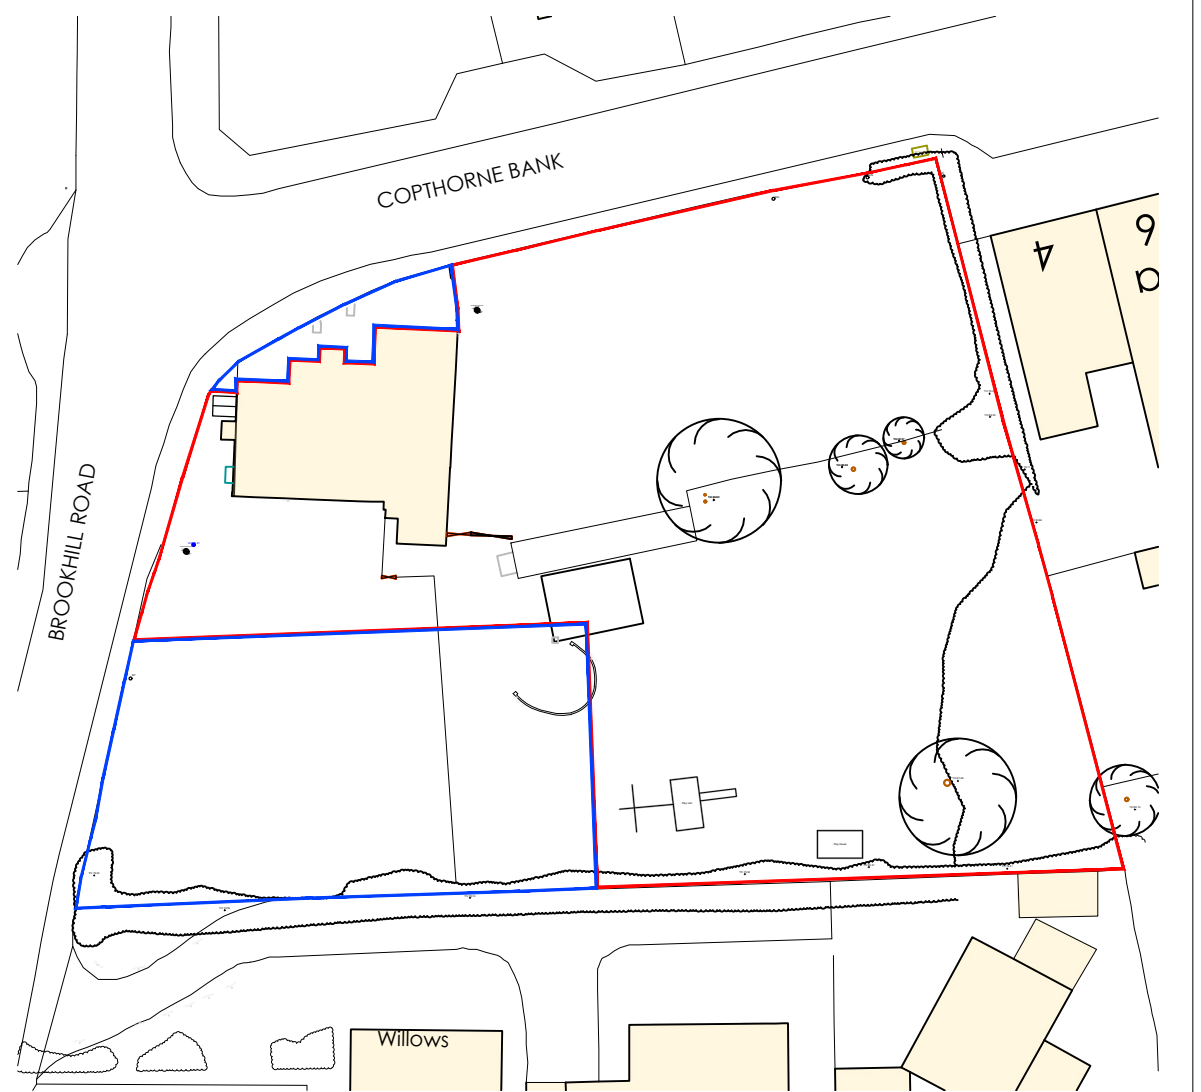

Existing Block Plan 1:500
0 50m
Scale 1:500

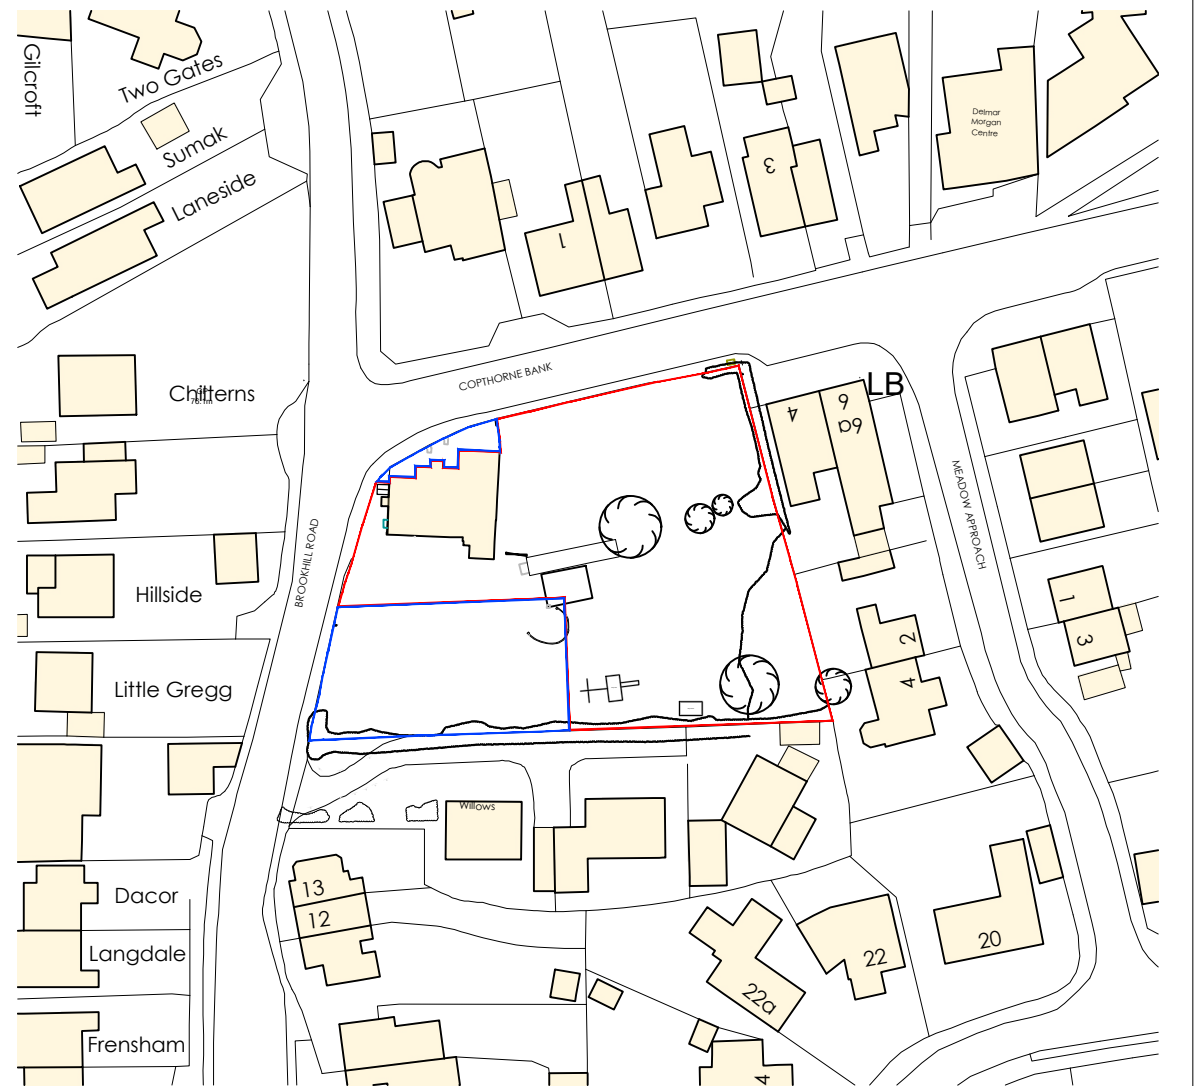


Existing Location Plan 1:1250
0 25 10 100m
Scale 1:1250



NOTES

All dimensions to be verified on site. Any discrepancies are to be reported to the relevant parties.

The content of the drawing remain the copyright of UAN and can not be used without consent

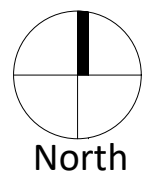

A	Road alignment amended	LH	01.04.26	client Westcoast Convenience Limited	drawn LH	scale As Shown	size A2
				address The Prince Albert, Copthorne Bank, Copthorne, Crawley, RH10 3QX	checked MG	file Existing	
					date 11.02.2026	Site/ Location/ Block Plan	
-	-	-	-	proj no. 23-144	status Planning	dwg no. 23-144-P2-01	revision A
revision	description		drawn	date			