


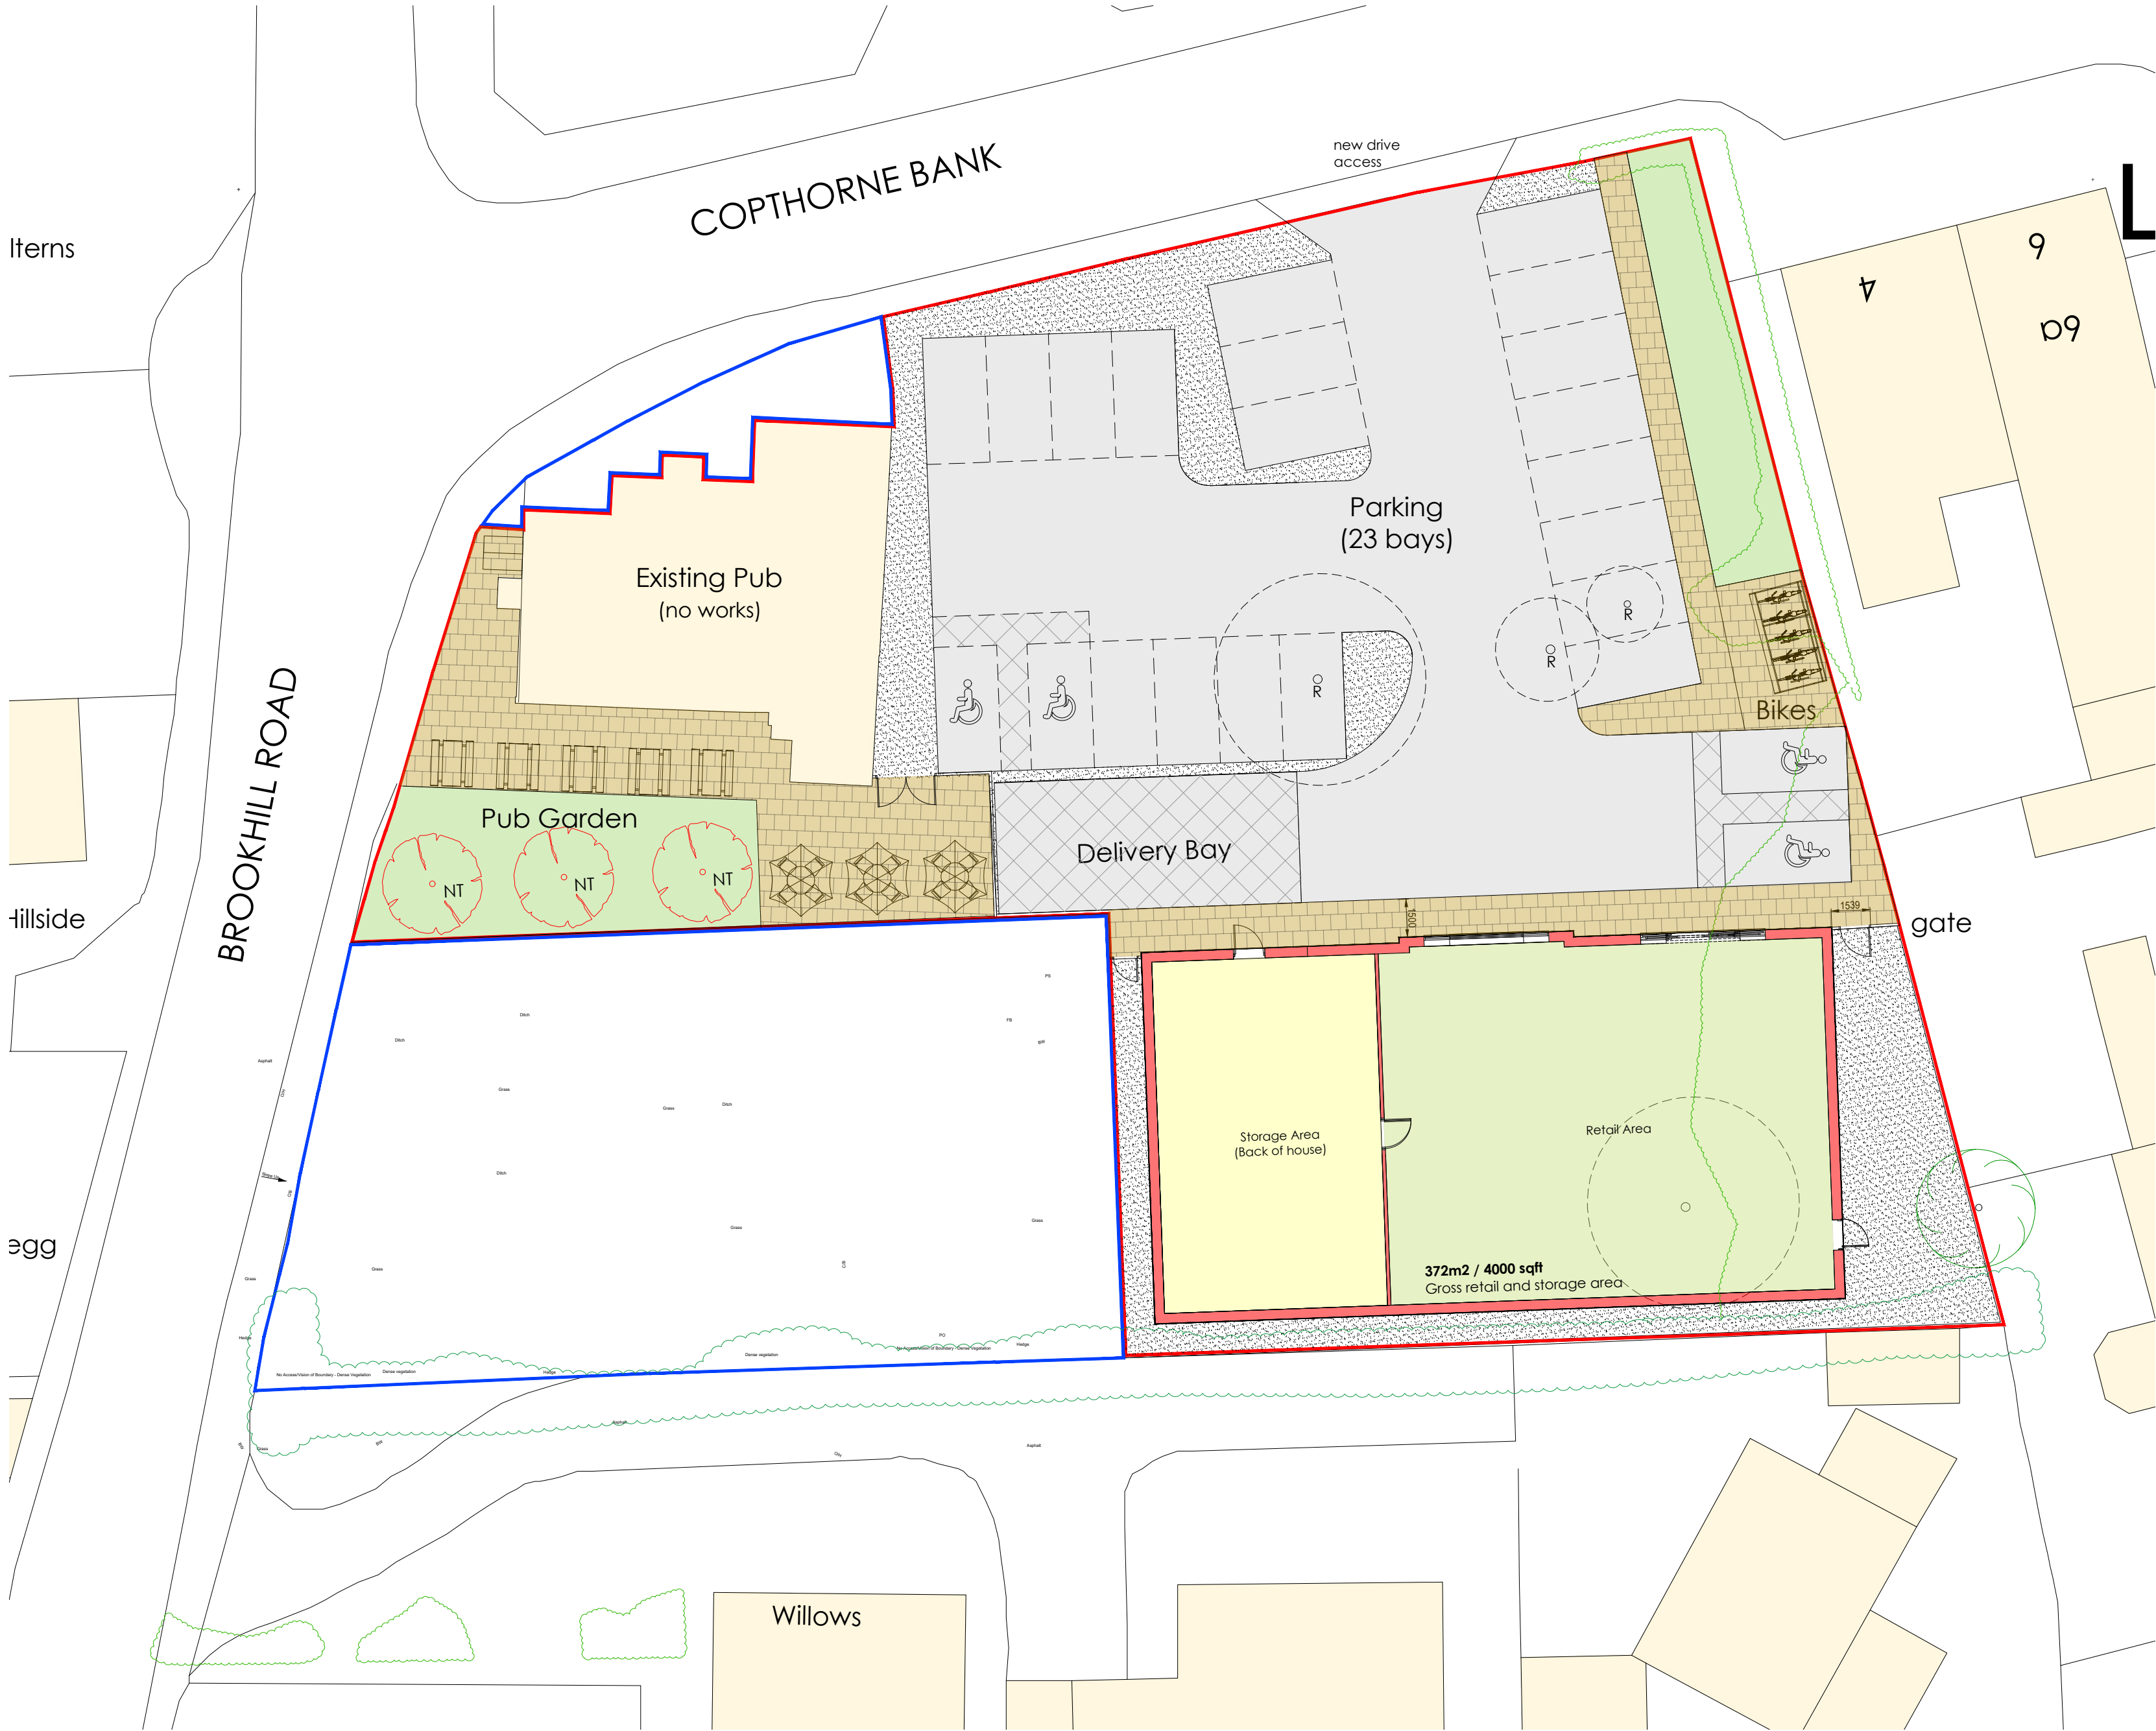

Site Boundary = Site Area 1907m2/0.19ha

Existing hedge retained

Existing tree retained

Proposed new trees (NT)

Existing trees removed

Grass / soft landscaping

Paving / coloured tarmac

Tarmac Finish

Gravel


0 10 20m
Scale 1:200



NOTES

All dimensions to be verified on site. Any discrepancies are to be reported to the relevant parties.

The content of the drawing remain the copyright of UAN and can not be used without consent

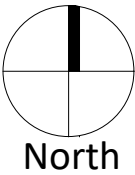

revision	description	drawn	date	client	drawn	scale	size
A	Road alignment amended	LH	01.04.26	Westcoast Convenience Limited	LH / MG	1:200	A2
				address	checked	title	
				The Prince Albert, Copthorne Bank, Copthorne, Crawley, RH10 3QX	MG	Convenience store Proposed Site Plan	
				proj no.	date		
				23-144	11.02.2026		
				status	dwg no.	revision	
				Planning	23-144-P2-02	A	