




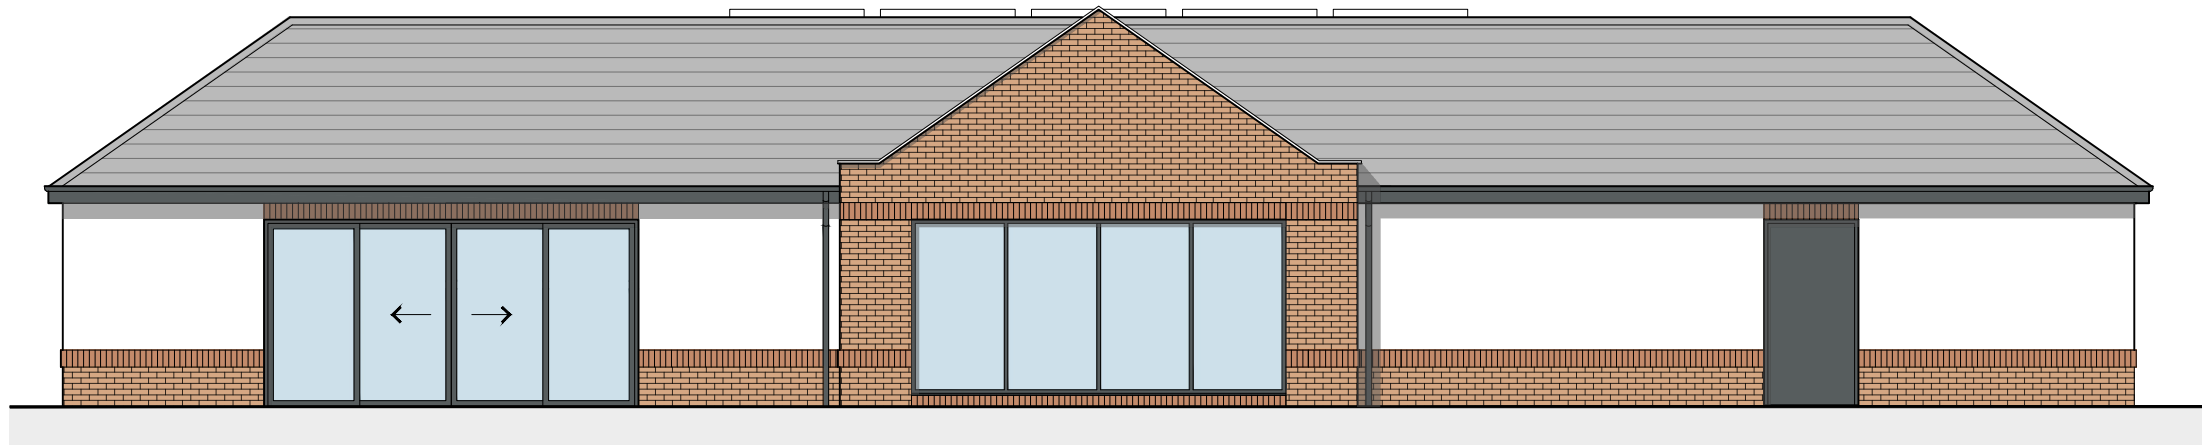


Front (North) Elevation 1:100

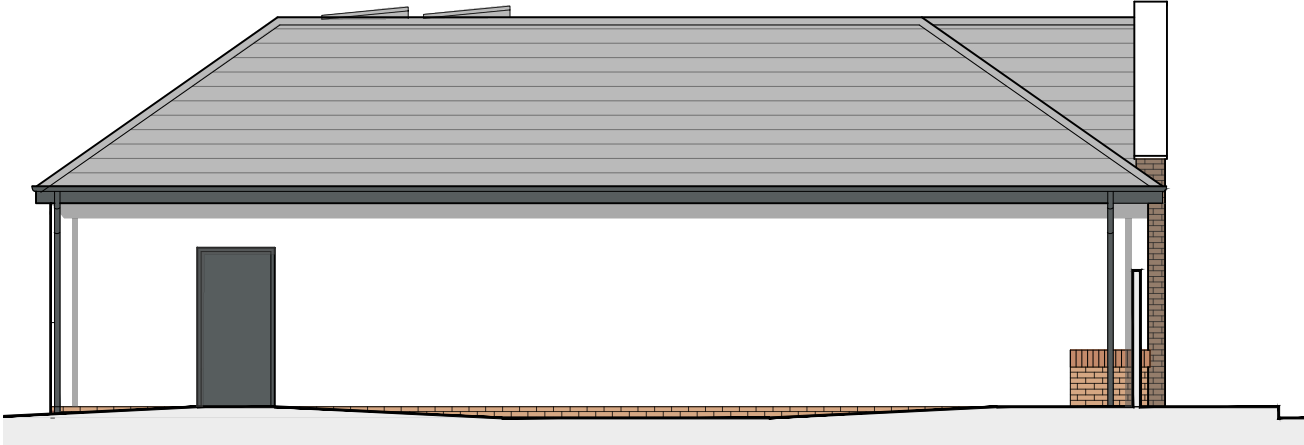


Side (East) Elevation 1:100

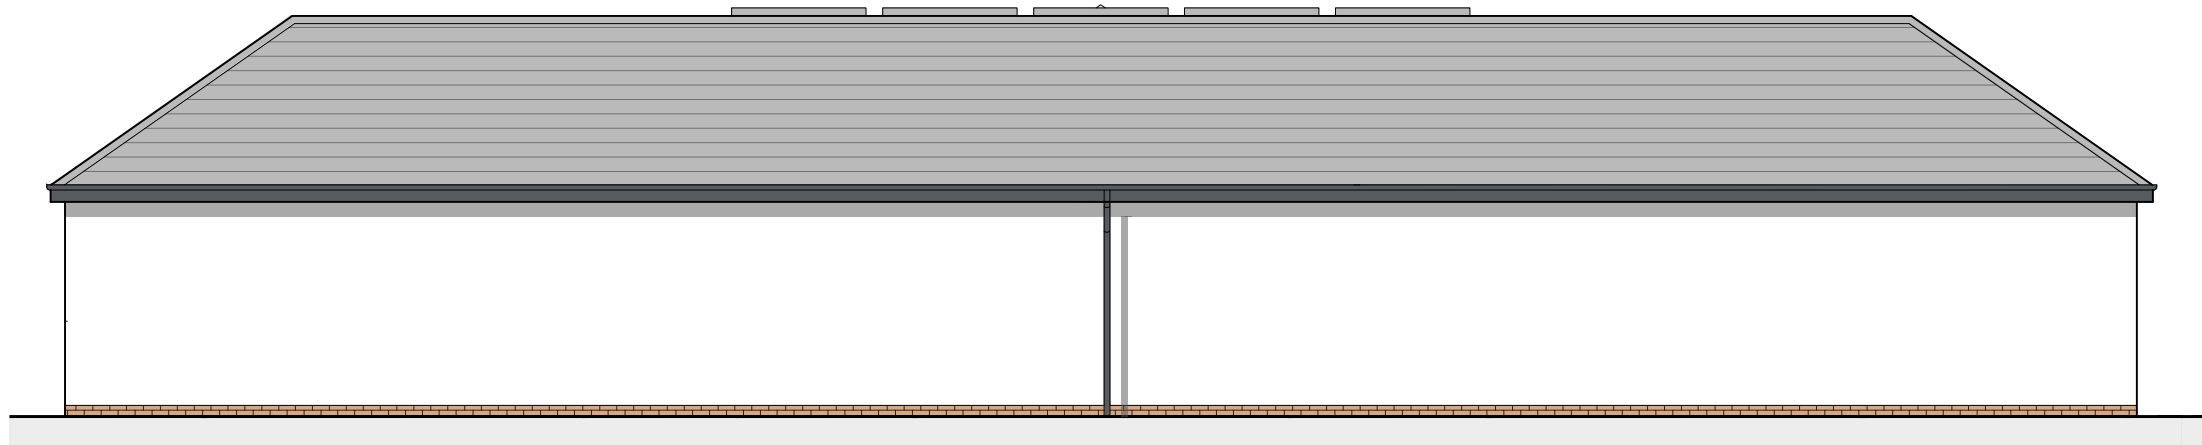


Rear (South) Elevation 1:100

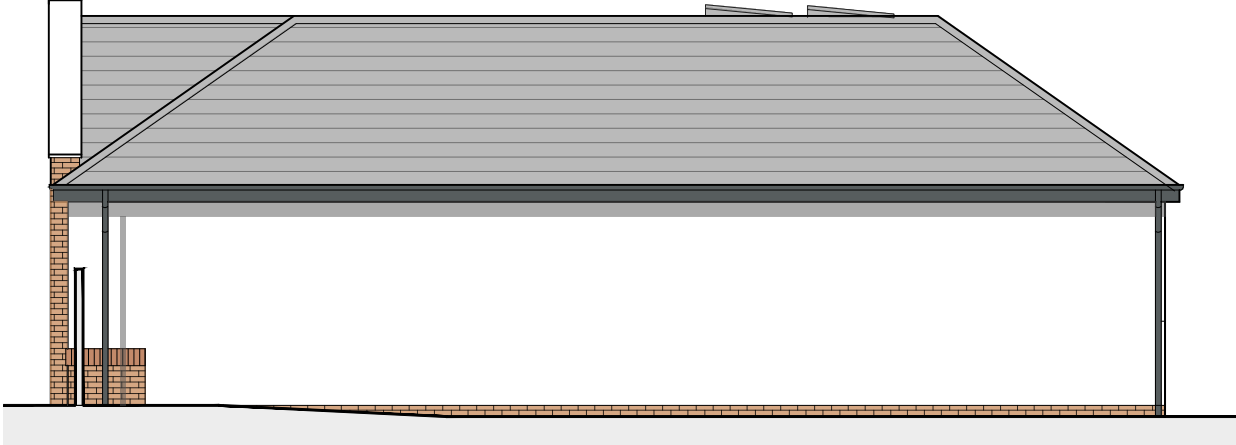


Side (West) Elevation 1:100

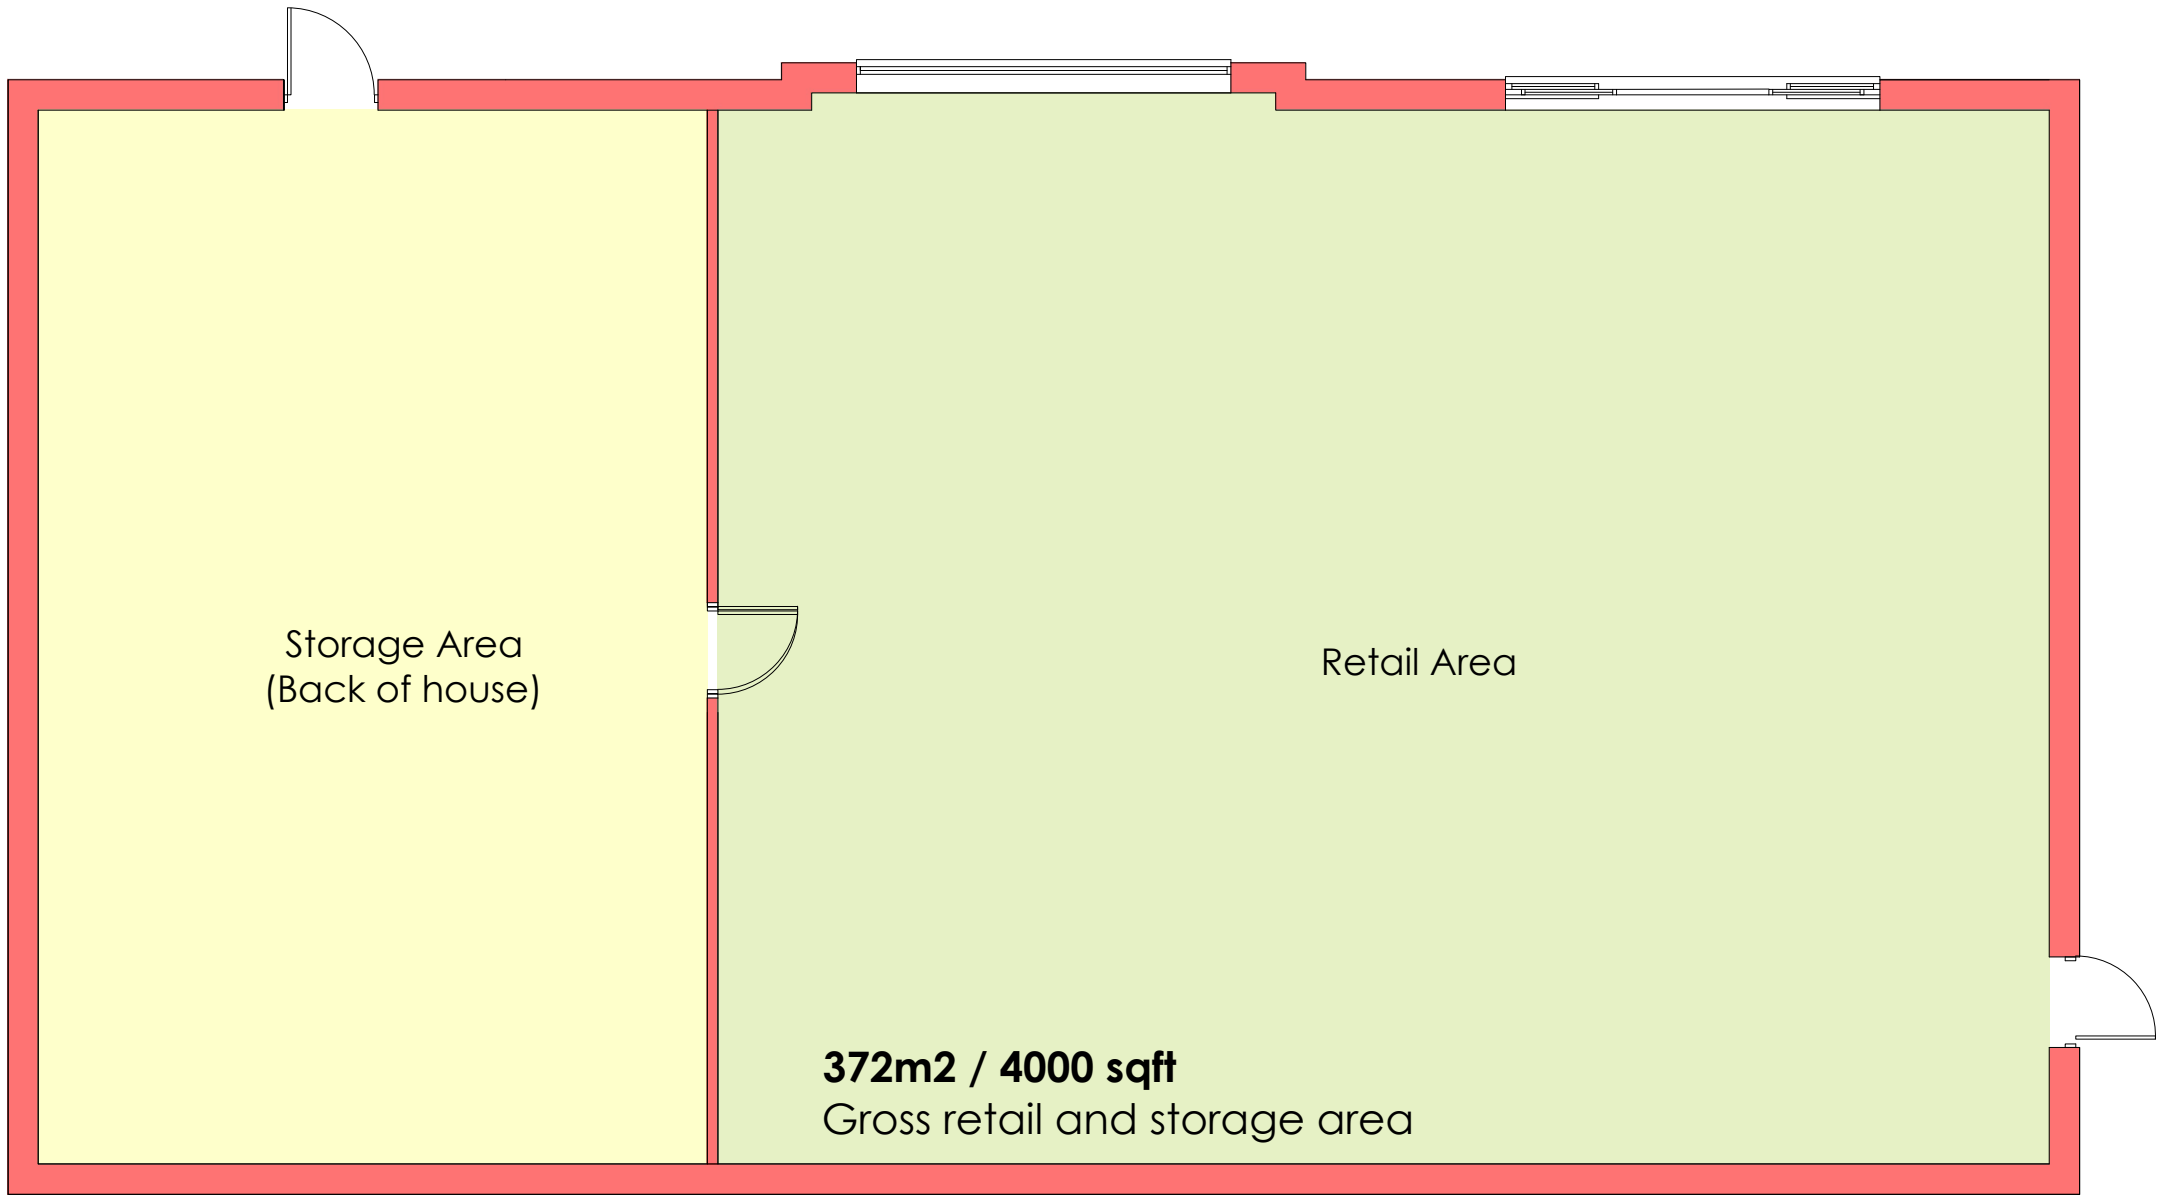

Ground Floor Plan 1:100

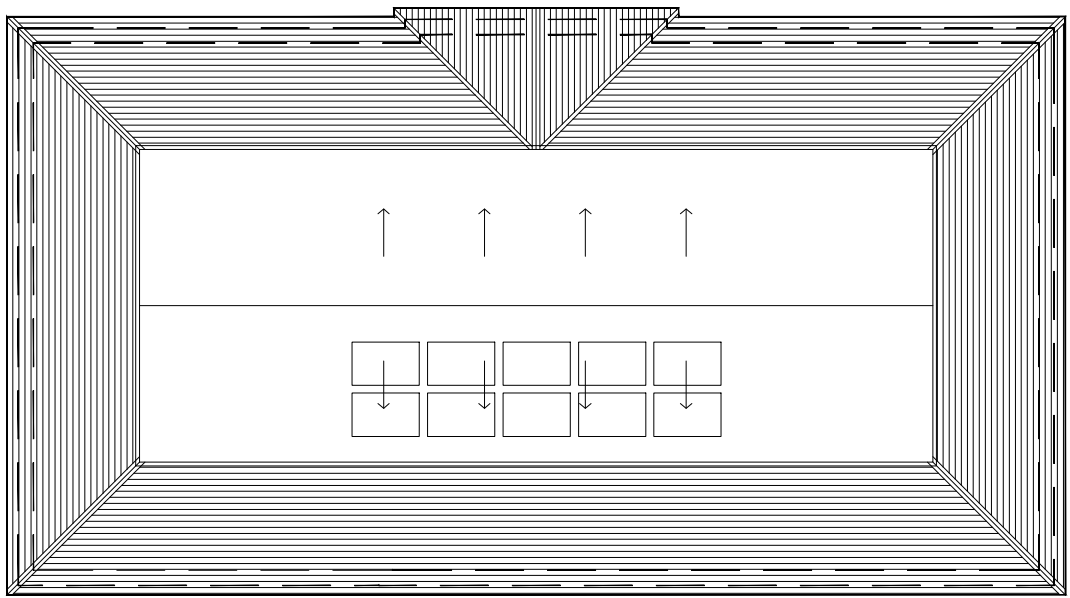


Roof Plan 1:200

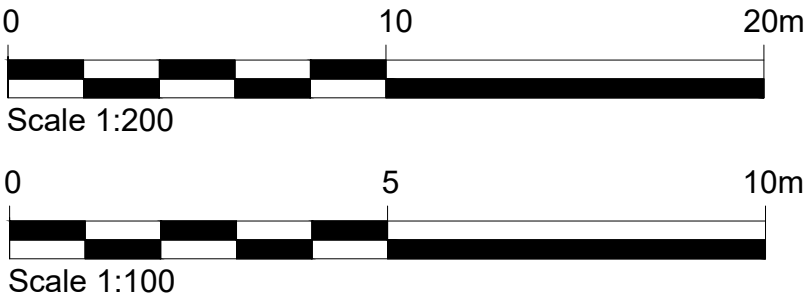

NOTES

All dimensions to be verified on site. Any discrepancies are to be reported to the relevant parties.

The content of the drawing remain the copyright of UAN and can not be used without consent

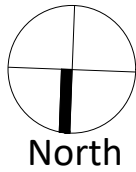

				client	Westcoast Convenience Limited	drawn	scale	size
				address		LH / MG	As shown	A2
				The Prince Albert, Copthorne Bank, Copthorne, Crawley, RH10 3QX		checked MG	Convenience store Proposed Plans & Elevations	
					date 11.02.2026			
				proj no.	23-144	status	dwg no.	revision
revision	description		drawn	date		Planning	23-144-P2-03	-